




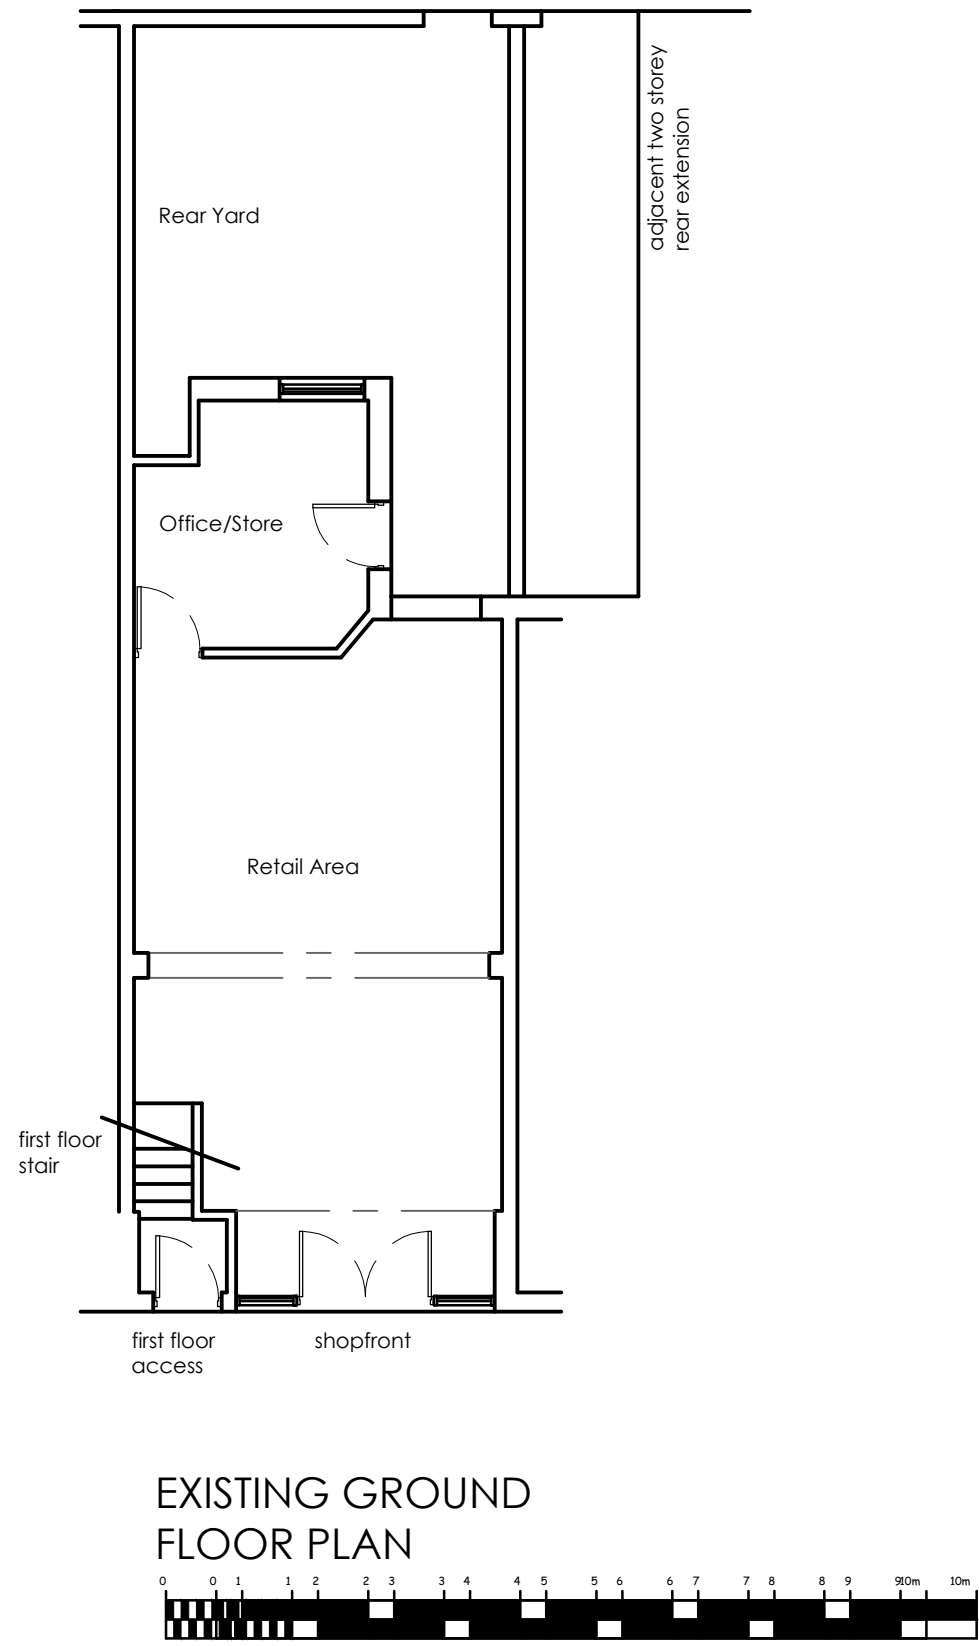


EXISTING REAR ELEVATION

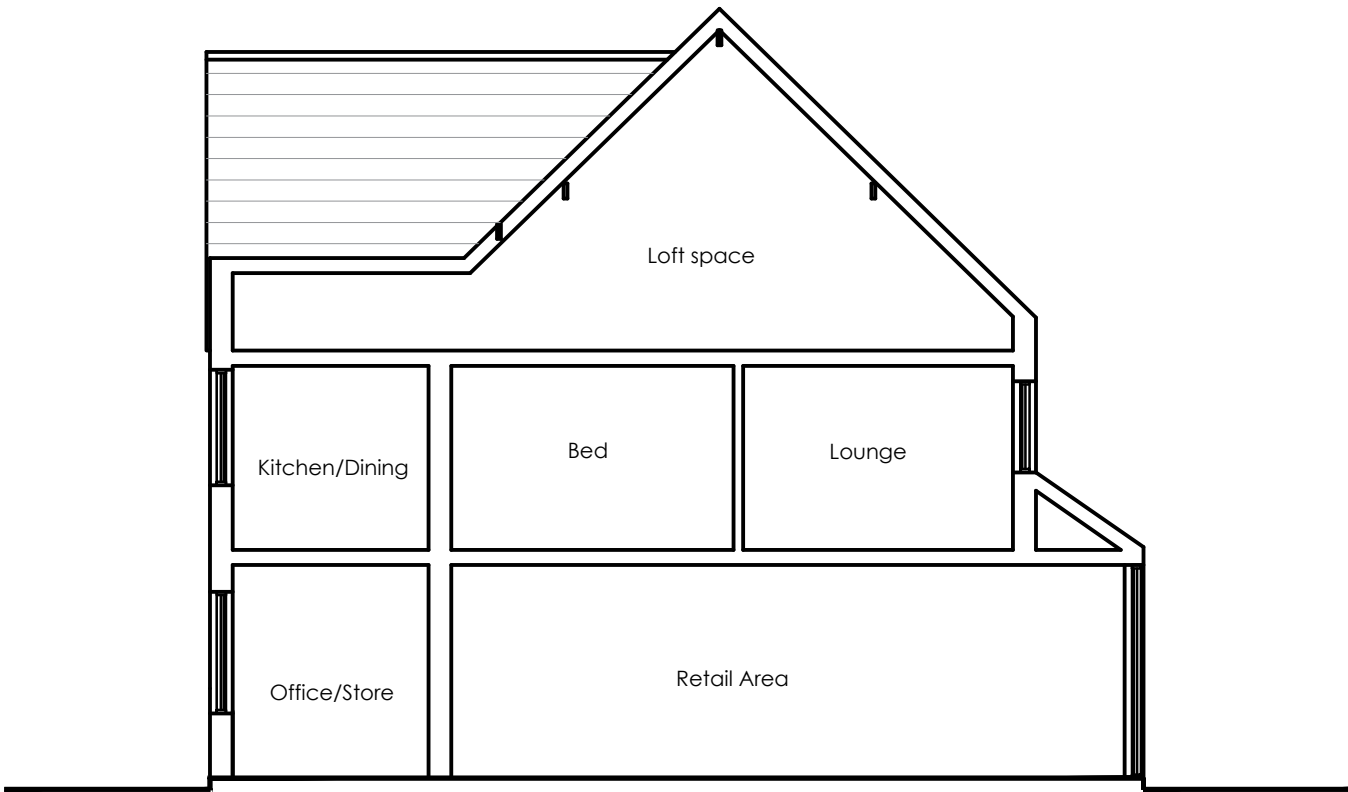


EXISTING CROSS SECTION

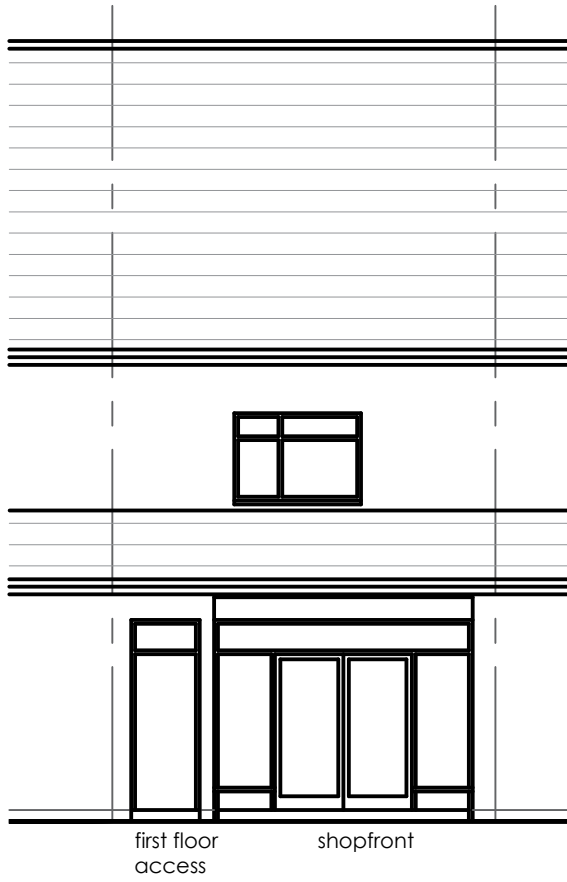

EXISTING FRONT ELEVATION

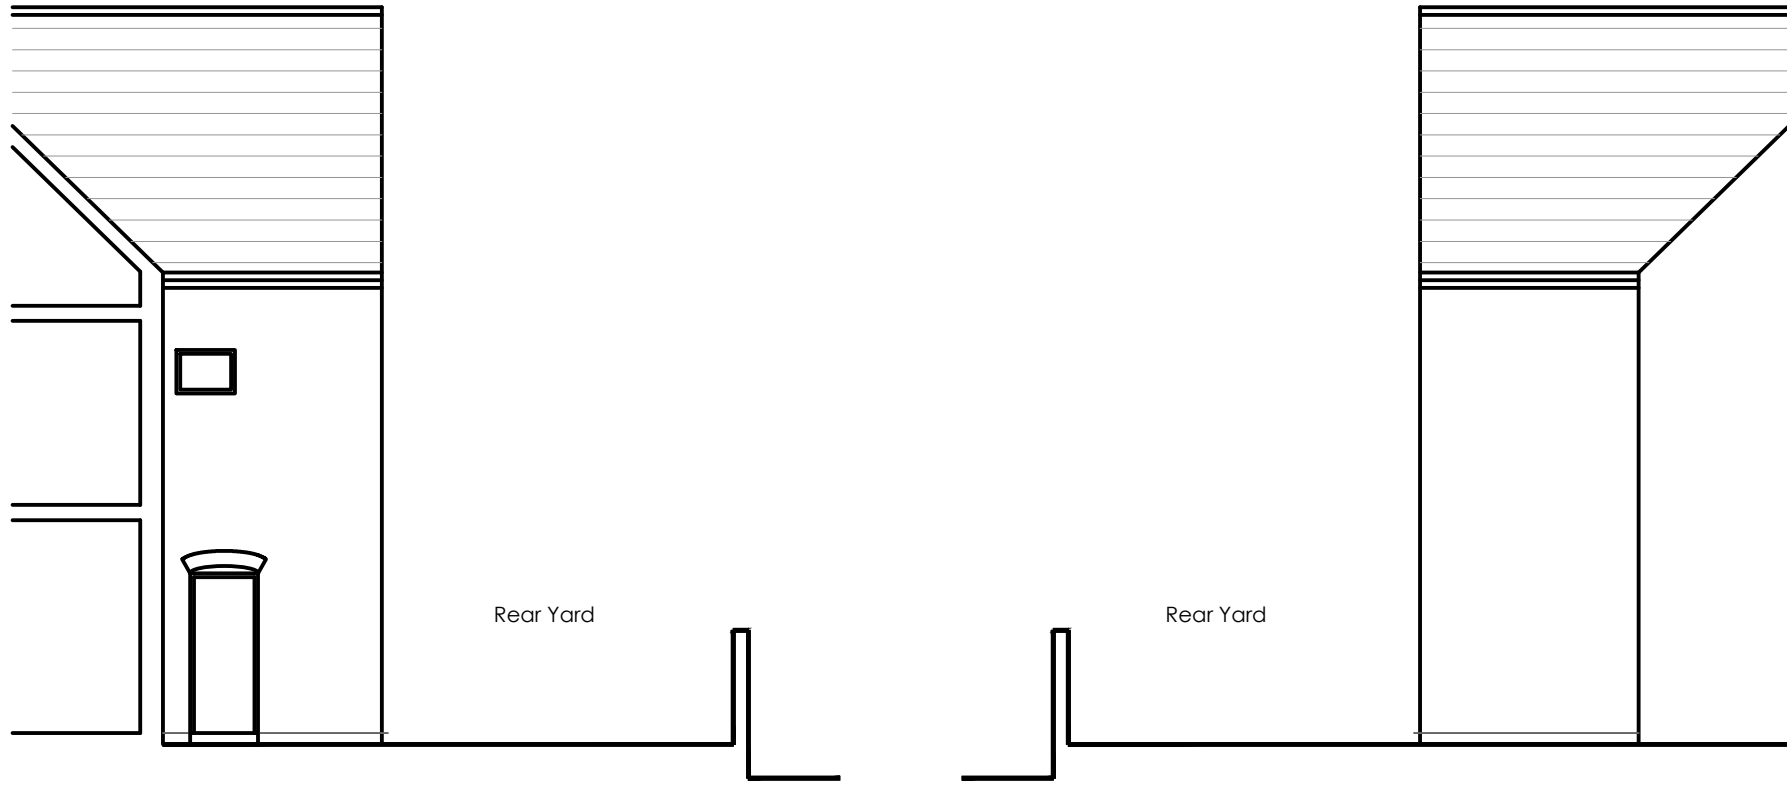

EXISTING SIDE ELEVATION FROM NR 347

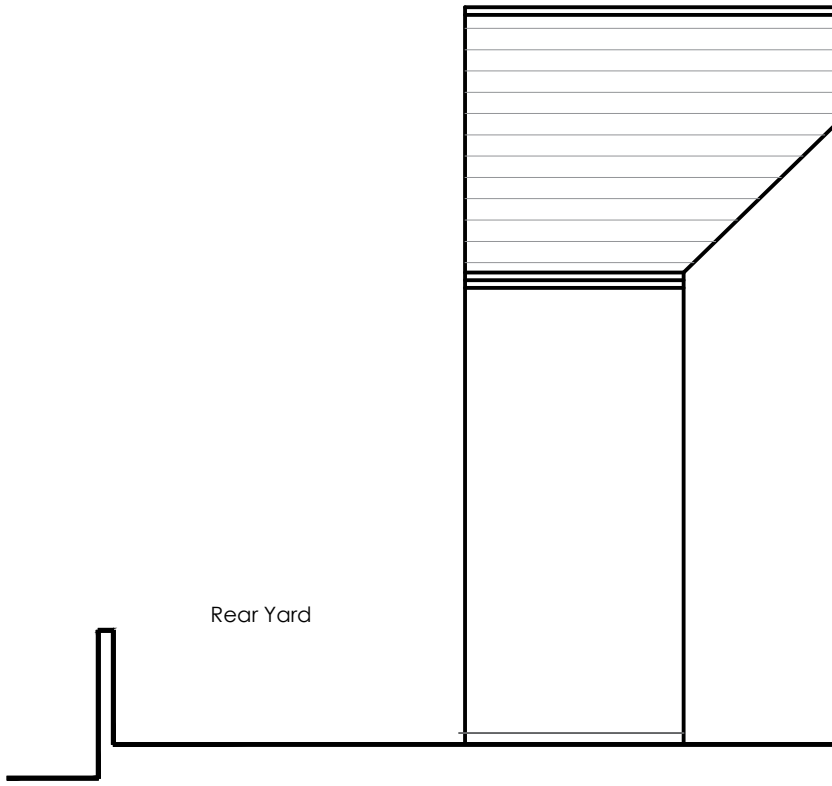

EXISTING SIDE ELEVATION FROM NR 351

NOTE:

The Contractor is to check and verify all building and site dimensions, levels and sewer invert levels at connection points before work starts.

This drawing must be read with and checked against any structural or other specialist drawings provided.

The Contractor is to comply in all respects with the current Building Regulations whether or not specifically stated on these drawings.

This drawing is not intended to show details of foundation or ground conditions. Each area of ground relied upon to support the structure depicted must be investigated by the Contractor and suitable methods of foundation be provided.

THIS SCHEME IS NOT BASED ON A SURVEY  
DO NOT SCALE FROM THIS DRAWING

|                     |  |    |      |
|---------------------|--|----|------|
| Drawing Status      |  |    |      |
| Construction Status |  |    |      |
|                     |  |    |      |
|                     |  |    |      |
| Rev.                |  | By | Date |

**RICHMOND CONSULTANTS**

Mobile 07710131750

Email srnicholls@ntlworld.com

Site  
349 Claremont Road  
Manchester  
M14 7NB

Title  
Existing Floor Plans  
Elevations and  
Cross Sections

|                |          |           |        |
|----------------|----------|-----------|--------|
| Checked        | Drawn By | Scale     | Date   |
|                | SRN      | 1:100 @A1 | Nov 20 |
| Drawing Number |          | Rev.      |        |
| 18-20 CR100    |          | -         |        |