




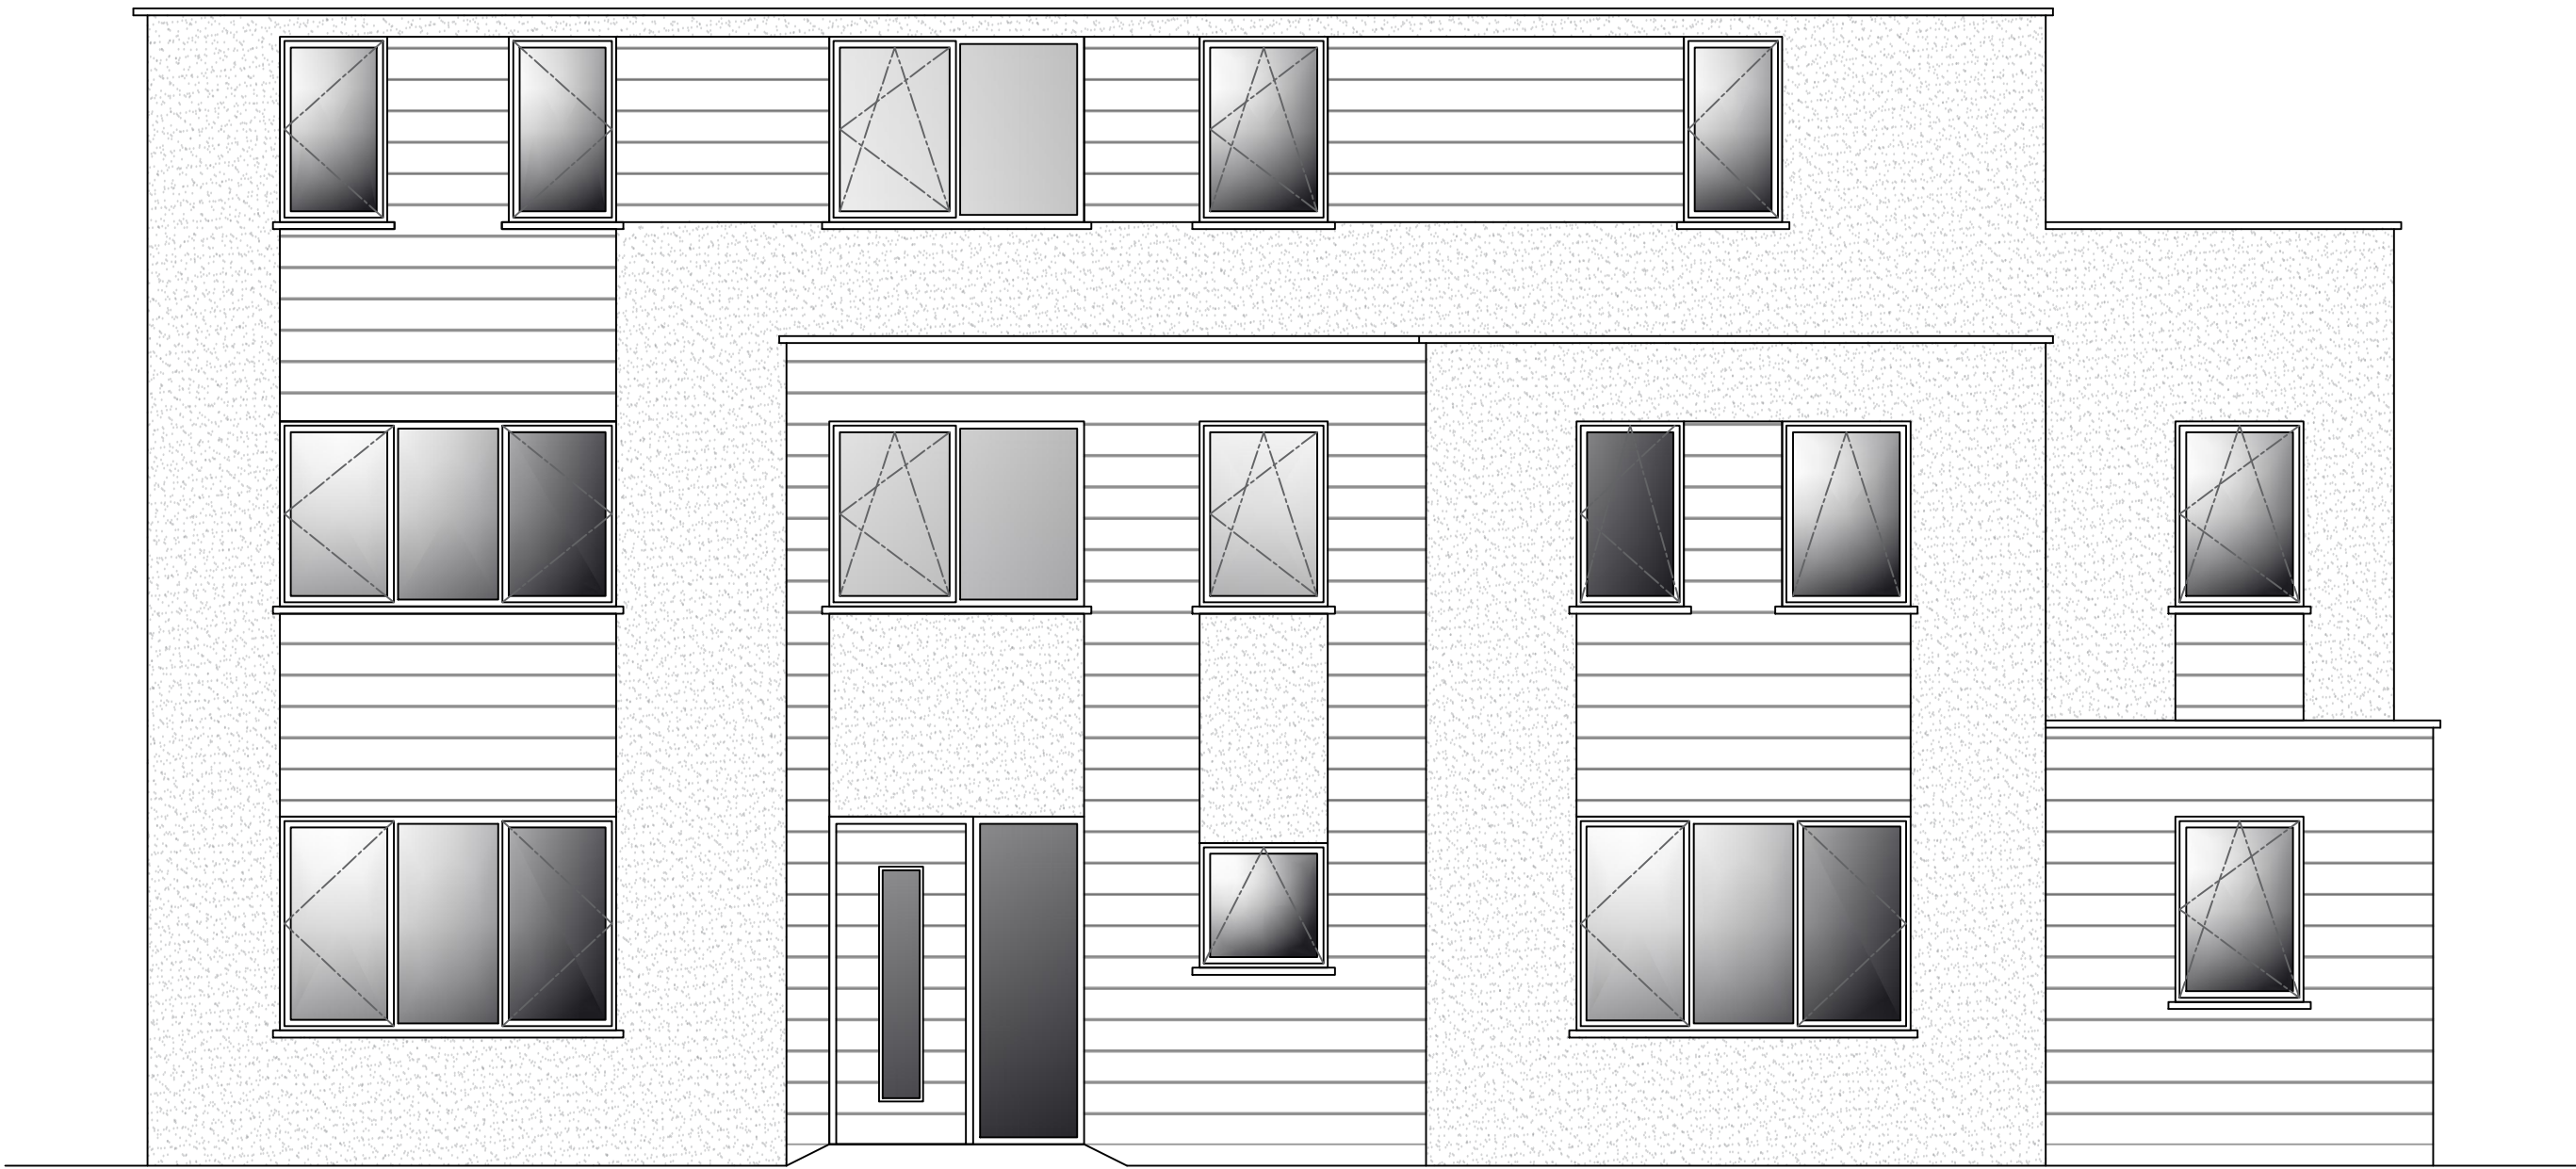


Proposed Front/South Elevation
1:50 Scale @ A1

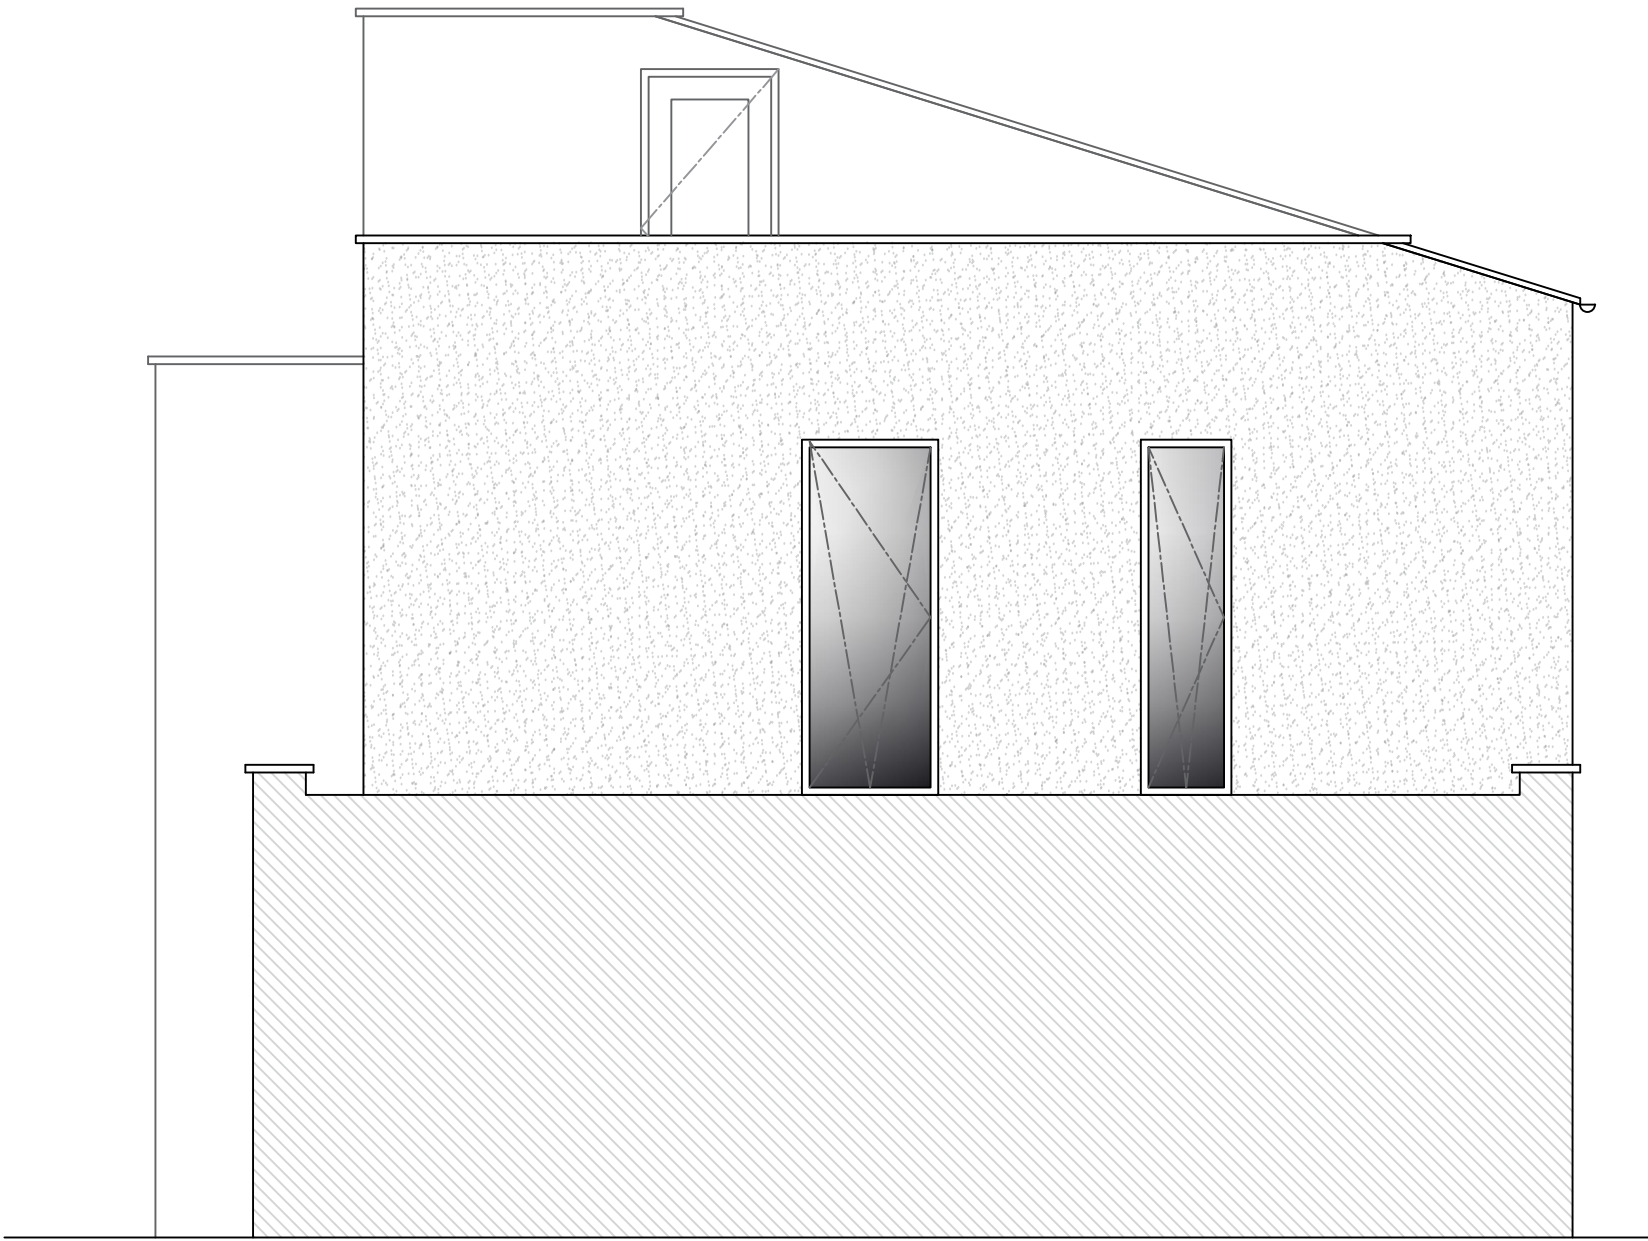

Proposed Side/East Elevation
1:50 Scale @ A1

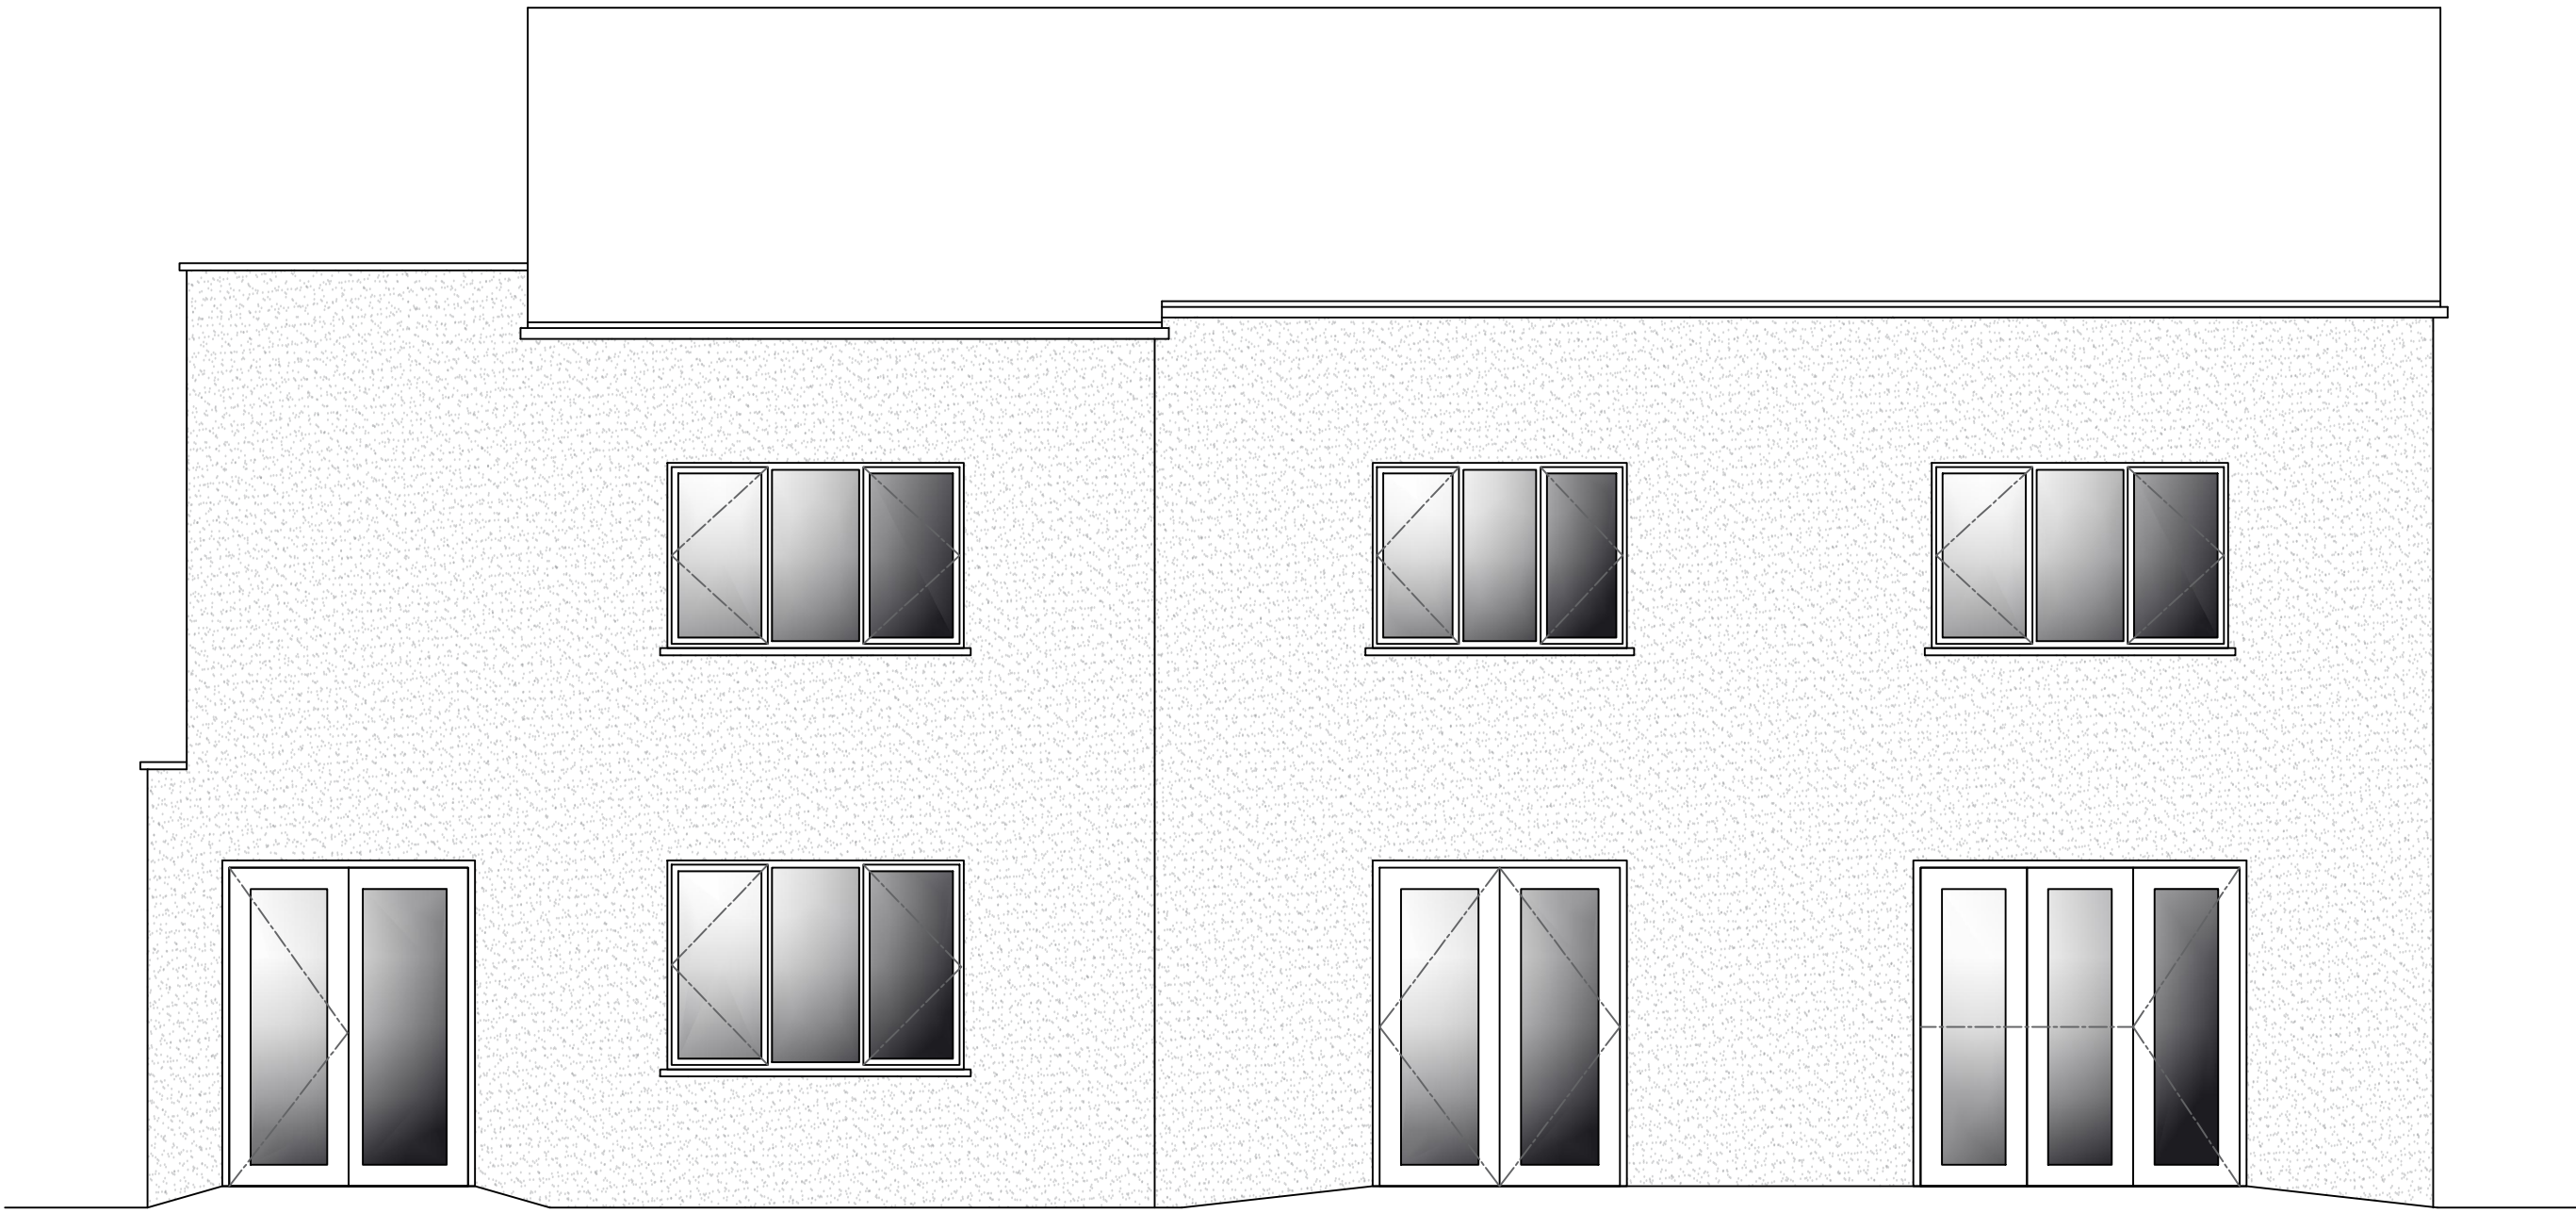

Proposed Rear/North Elevation
1:50 Scale @ A1

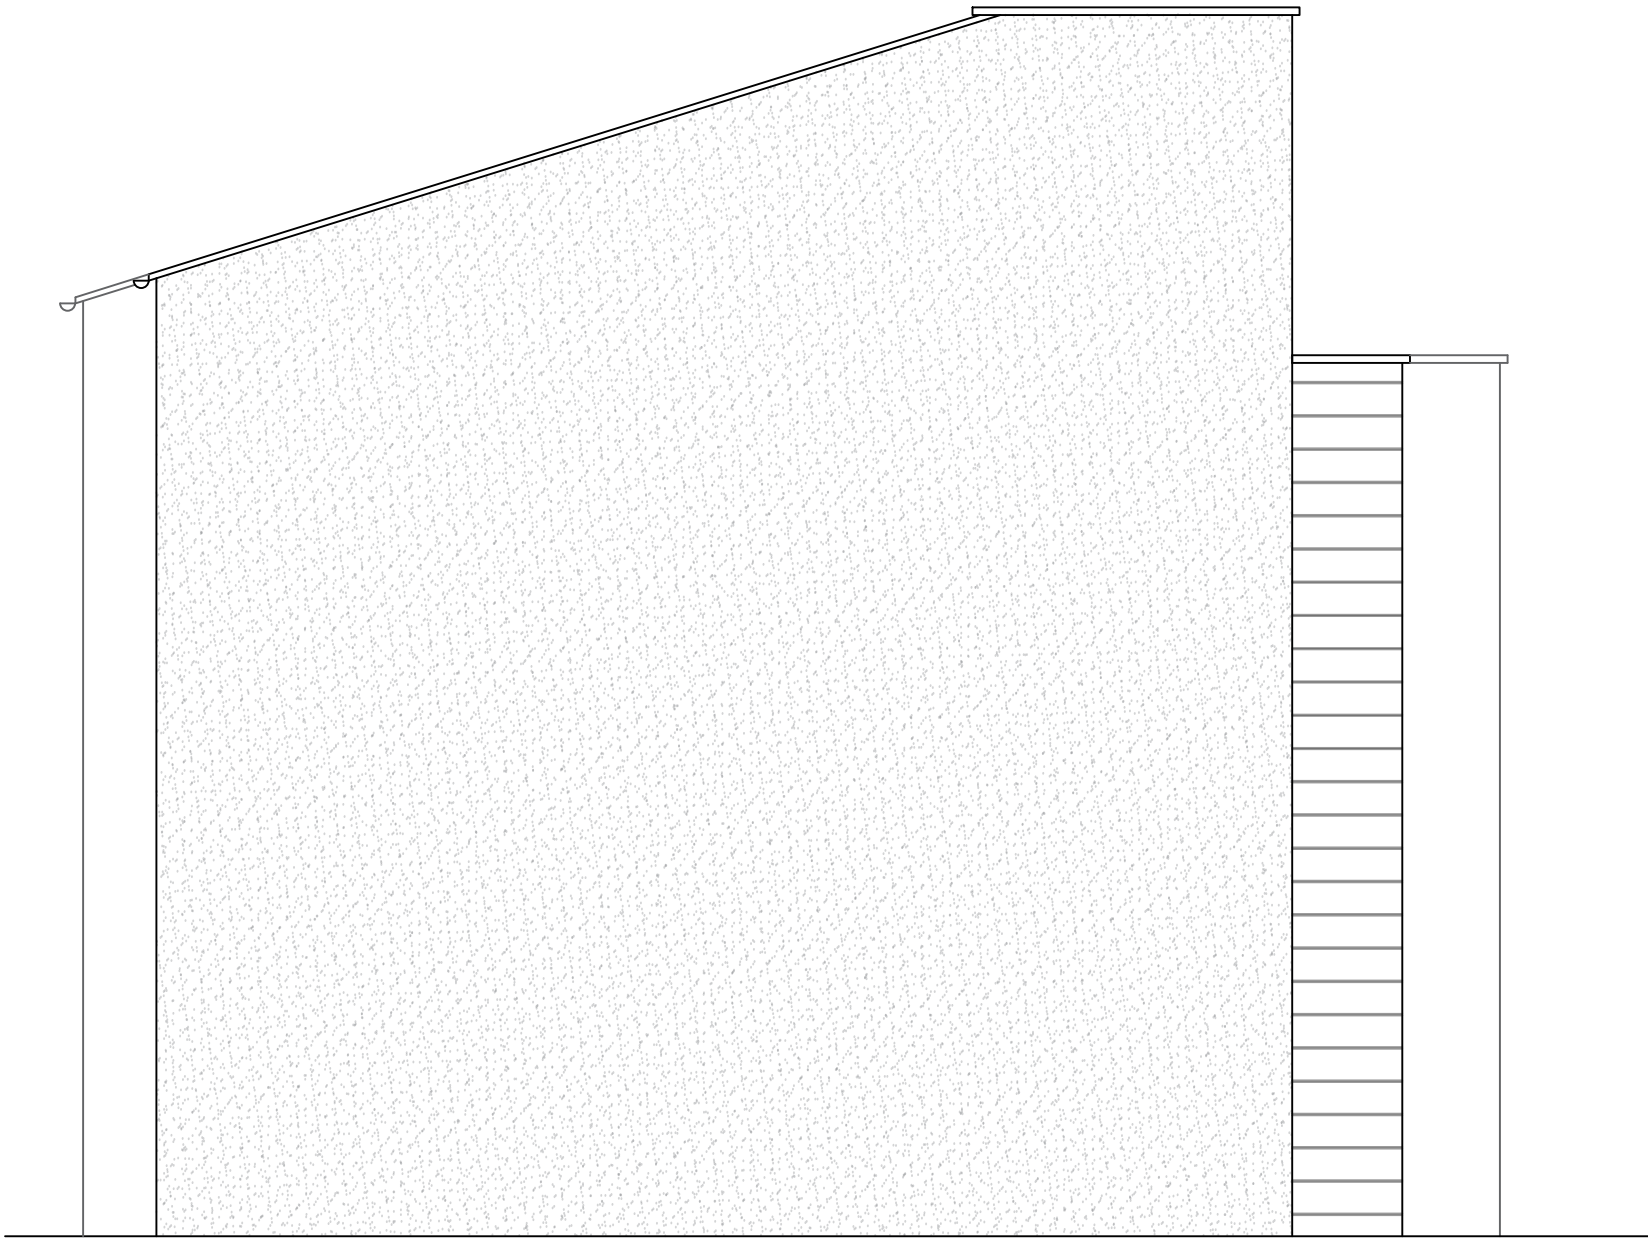

Proposed Side/West Elevation
1:50 Scale @ A1



ATX
Building Design
Architecture & Interior Design

PROJECT :
Additional Two Storey Extension
56A Orchard Rd West, M22 4ED
Mr A. Haughney

DRAWING TITLE :
Proposed Elevations

SCALE :	DRAWN BY :	DATE :
1:50 @ A1	JL	09.2020

DWG N° :	REVISION :	CHECKED :
003	E	----

Mobile: 07567919149
Email: info@atxbuildingdesign.co.uk