




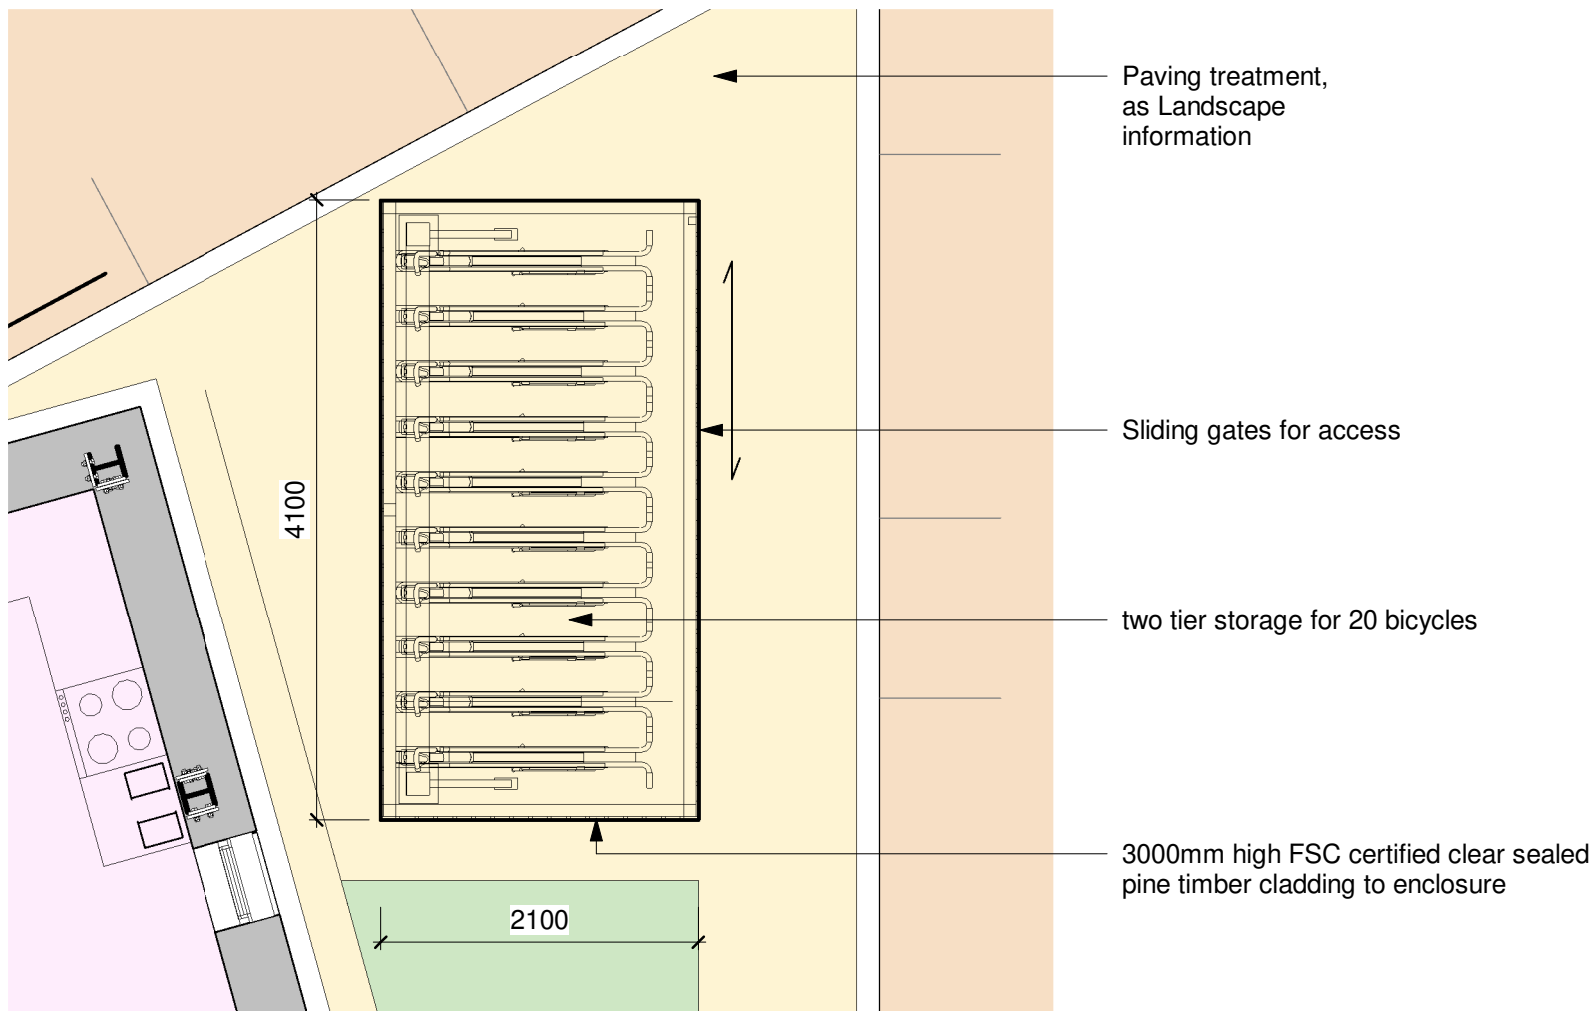

**Bike Store Plan**  
1 : 50

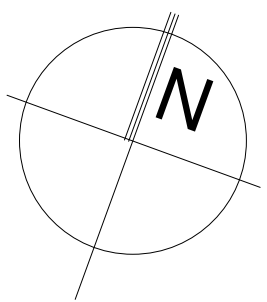


**3D View of Bike Store next to apartment building**

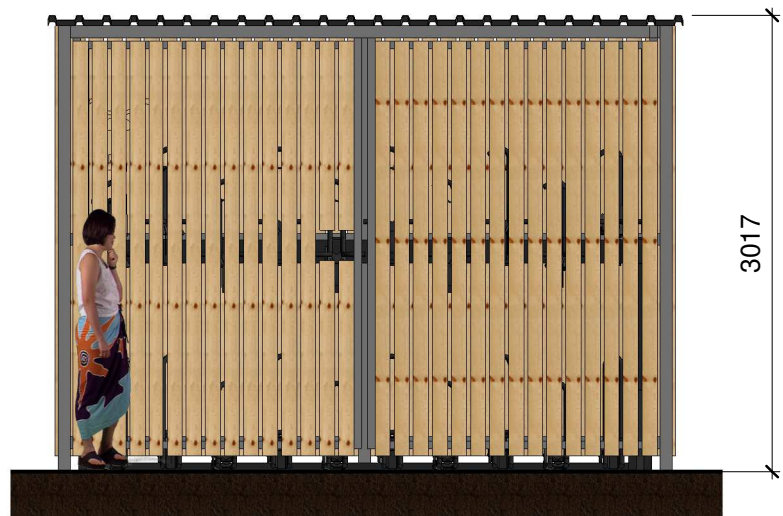


**Bike St - East Elevation**  
1 : 50



**Bike St - South Elevation**  
1 : 50

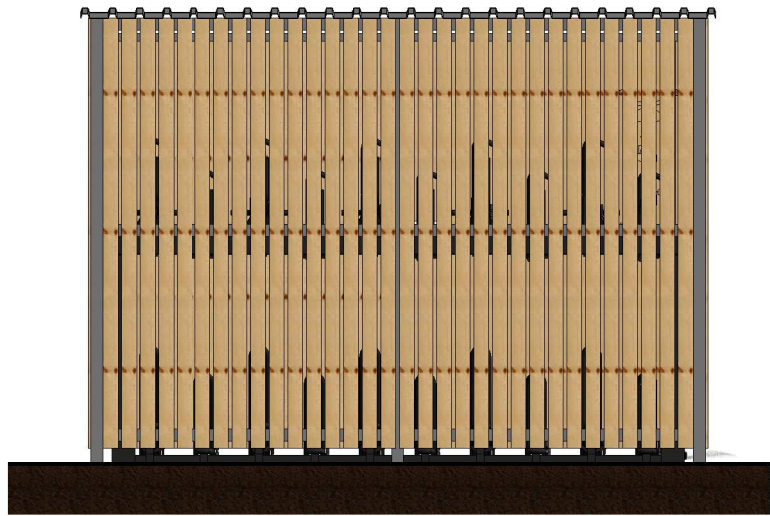

**Bike Store West Elevation**  
1 : 50

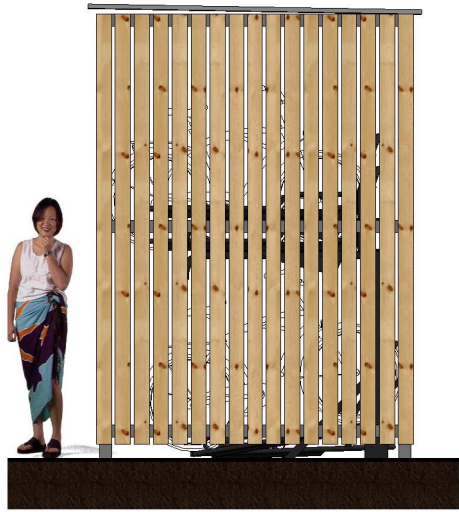

**Bike St - North Elevation**  
1 : 50



**Section through bike store**  
1 : 50



Example image 1 from manufacturer



Example image 2 from manufacturer

○ BOWKER SADLER PARTNERSHIP LIMITED  
■ THIS DRAWING IS THE SUBJECT OF COPYRIGHT WHICH VESTS IN BOWKER SADLER PARTNERSHIP LIMITED. IT IS AN INFRINGEMENT OF COPYRIGHT TO REPRODUCE THIS DRAWING, BY WHATEVER MEANS, INCLUDING ELECTRONIC, WITHOUT THE EXPRESS WRITTEN CONSENT OF BOWKER SADLER PARTNERSHIP LIMITED WHICH RESERVES ALL ITS RIGHTS.  
BOWKER SADLER PARTNERSHIP LIMITED ASSERTS ITS RIGHTS TO BE IDENTIFIED AS THE AUTHOR OF THIS DESIGN  
■ DRAWING NOT TO BE SCALED.  
■ REPORT ERRORS & OMISSIONS TO ARCHITECT.  
■ CHECK ALL DIMENSIONS ON SITE  
■ DRAWING TO BE READ IN CONJUNCTION WITH THE HEALTH AND SAFETY PLAN AND ALL RELEVANT RISK ASSESSMENTS

|   |                    |                   |                    |               |       |
|---|--------------------|-------------------|--------------------|---------------|-------|
| 13.02.20   |                    | CY                | First Issue        |               | CL    |
| REV.   | DATE               | DRN.              |                    |               | CHKD. |
| PROJECT<br>Kingsway, Manchester   |                    |                   |                    |               |       |
| CLIENT<br>Cube Great Places   |                    |                   |                    |               |       |
| DRAWING<br>Bike Store Elevations   |                    |                   |                    |               |       |
| SCALE<br>1 : 50   | SHEET SIZE<br>@ A1 | DRAWN<br>Author   | CHECKED<br>Checker | DATE          |       |
| BOWKER SADLER <b>ARCHITECTURE</b><br>A: Hatherlow House, Hatherlow, Romley, Stockport SK6 3DY<br>T: 0161 406 7333<br>E: bsp@bowker-sadler.co.uk<br>W: www.bowker-sadler.co.uk |                    |                   |                    |               |       |
| JOB No<br>17-068   |                    | DRAWING No<br>280 |                    | REVISION<br>A |       |
| STATUS<br>Planning   |                    |                   |                    |               |       |
| Building Information Modeling   |                    |                   |                    |               |       |

