


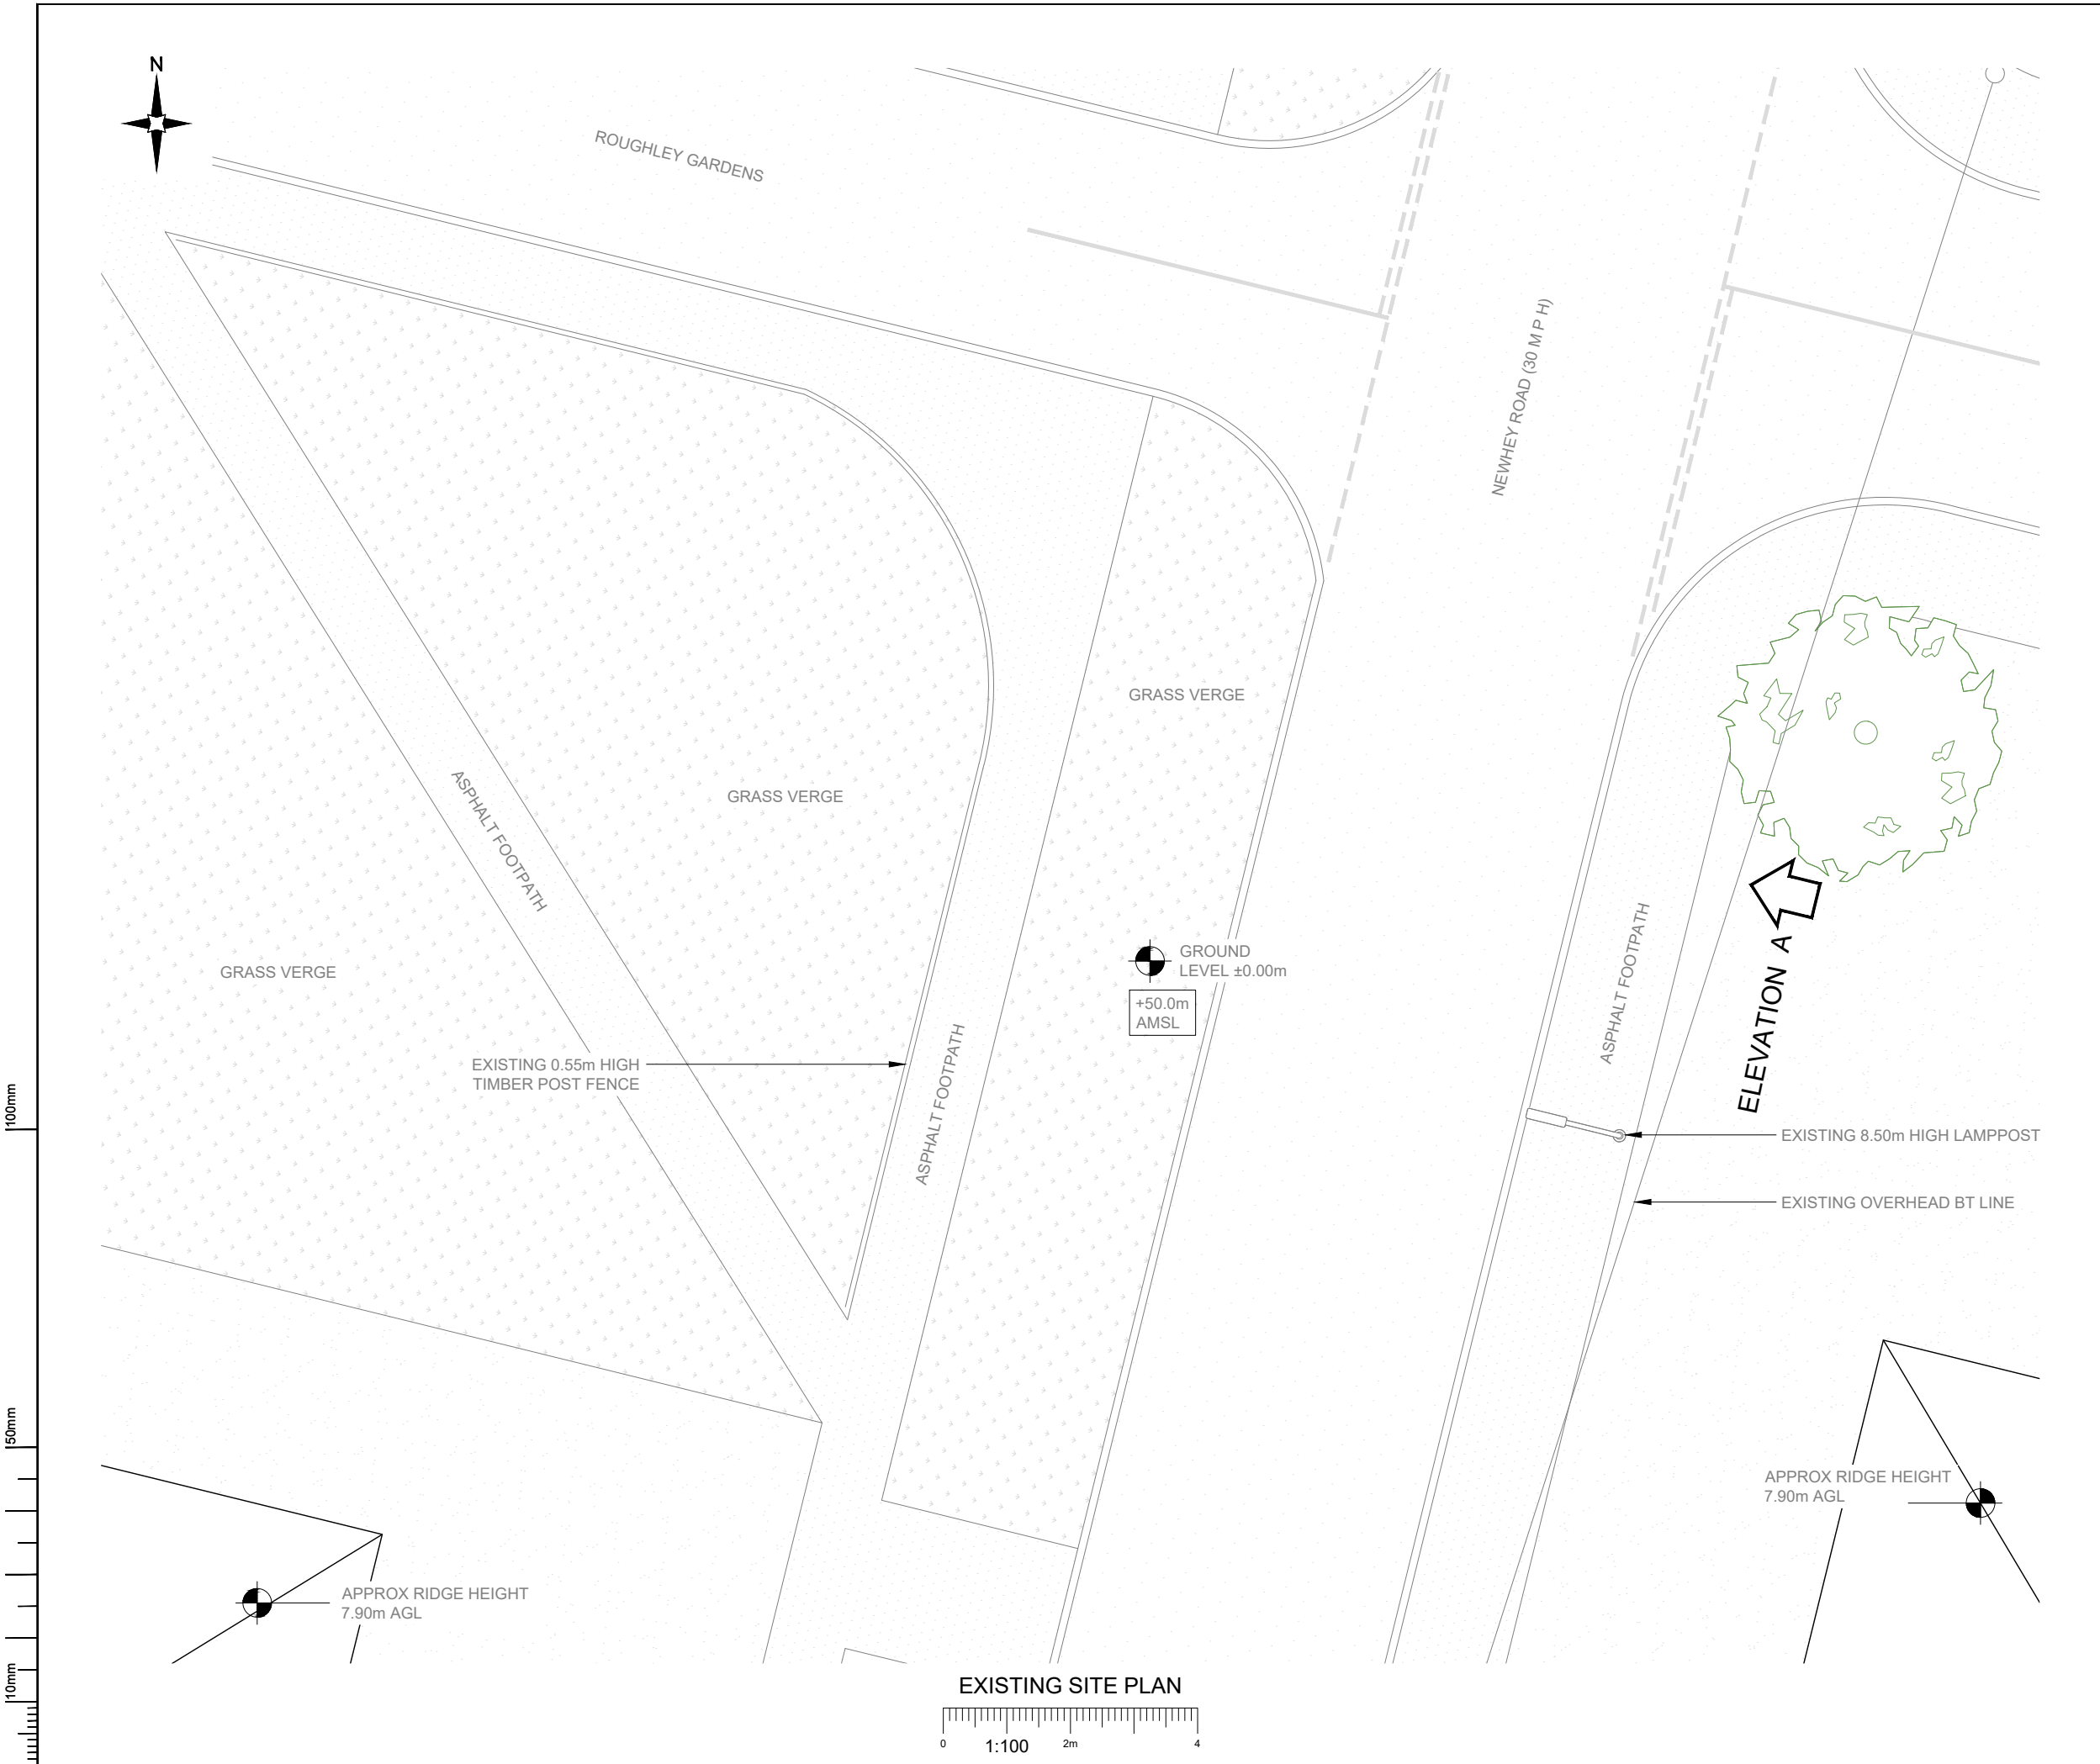

NOTES:

1. ALL DIMENSIONS IN MM UNLESS OTHERWISE NOTED.

B	Pole Height Reduced to 15m	MD	GBC	14.10.20
A	Issued for Planning	TCL	MT	09.10.20
REV	MODIFICATION	BY	CH	DATE

Hutchison 3G UK Limited
Star House, 20 Grenfell Road
Maidenhead, SL6 1EH
Tel: 01628 765 000
Fax: 01628 765 001

H3G Base Station Information line:
0845 6043000
Available 8am-8pm Monday to Friday

Design Consultant & Principal Contractor:

Great British Communications
Lapwing House, Block 3 Forward Point,
Tan House Lane, Widnes, Cheshire, WAB 0SL
t. 44 (0)151 420 4128
www.gbcservices.co.uk

Site Name:

ROUGHEY GARDENS SW

3UK Cell ID:

MAN13706

Address:

ROUGHEY GARDENS
BENCHILL
MANCHESTER
M22 9WB

Title:

100 EXISTING SITE PLAN

Project:

H3G UNILATERAL SW

Purpose of Issue:

PLANNING

Site ID:

MAN13706

Drawing No:

MAN13706_PLANNING_REV_B


Issue:

B


100mm

50mm

10mm

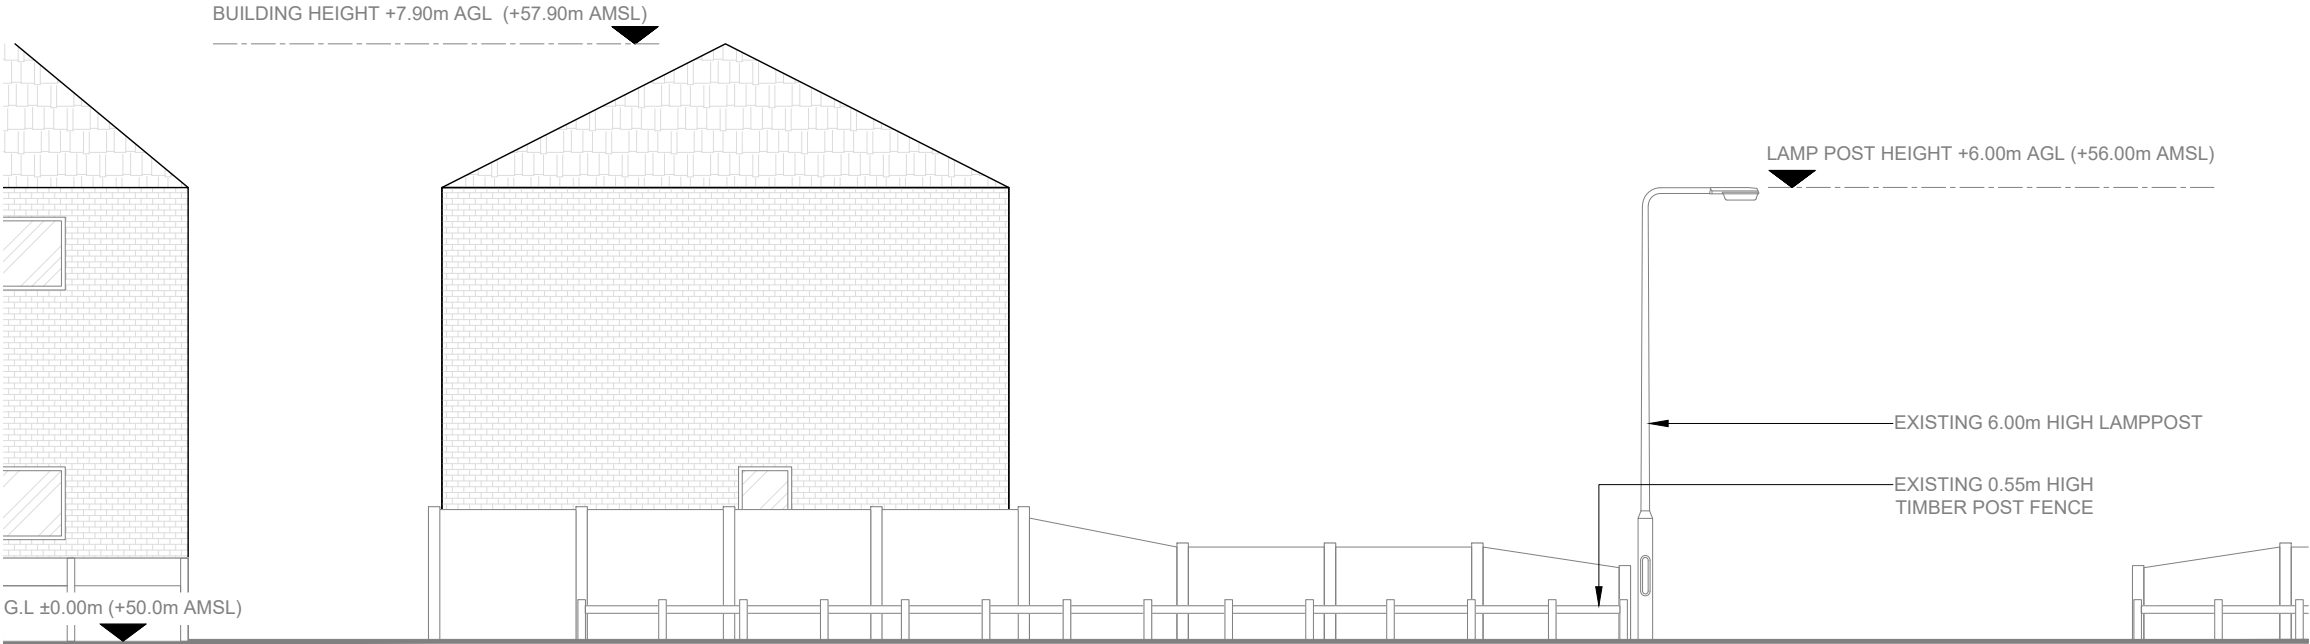

EXISTING ELEVATION A

 

- NOTES:
- ALL DIMENSIONS IN MM UNLESS OTHERWISE NOTED.

B	Pole Height Reduced to 15m	MD	GBC	14.10.20
A	Issued for Planning	TCL	MT	09.10.20
REV	MODIFICATION	BY	CH	DATE



Hutchison 3G UK Limited
Star House, 20 Grenfell Road
Maidenhead, SL6 1EH
Tel: 01628 765 000
Fax: 01628 765 001

H3G Base Station Information line:
0845 6043000
Available 8am-8pm Monday to Friday

Design Consultant & Principal Contractor:

Great British Communications
Lapwing House, Block 3 Forward Point,
Tan House Lane, Widnes, Cheshire, WAB 0SL
t. 44 (0)151 420 4128
www.gbcservices.co.uk

Site Name: ROUGHEY GARDENS SW

3UK Cell ID: MAN13706

Address: ROUGHEY GARDENS
BENCHILL
MANCHESTER
M22 9WB


Title: 150 EXISTING SITE ELEVATION

Project: H3G UNILATERAL SW

Purpose of Issue: PLANNING

Site ID: MAN13706

Drawing No: MAN13706_PLANNING_REV_B	Issue: B
-------------------------------------	----------

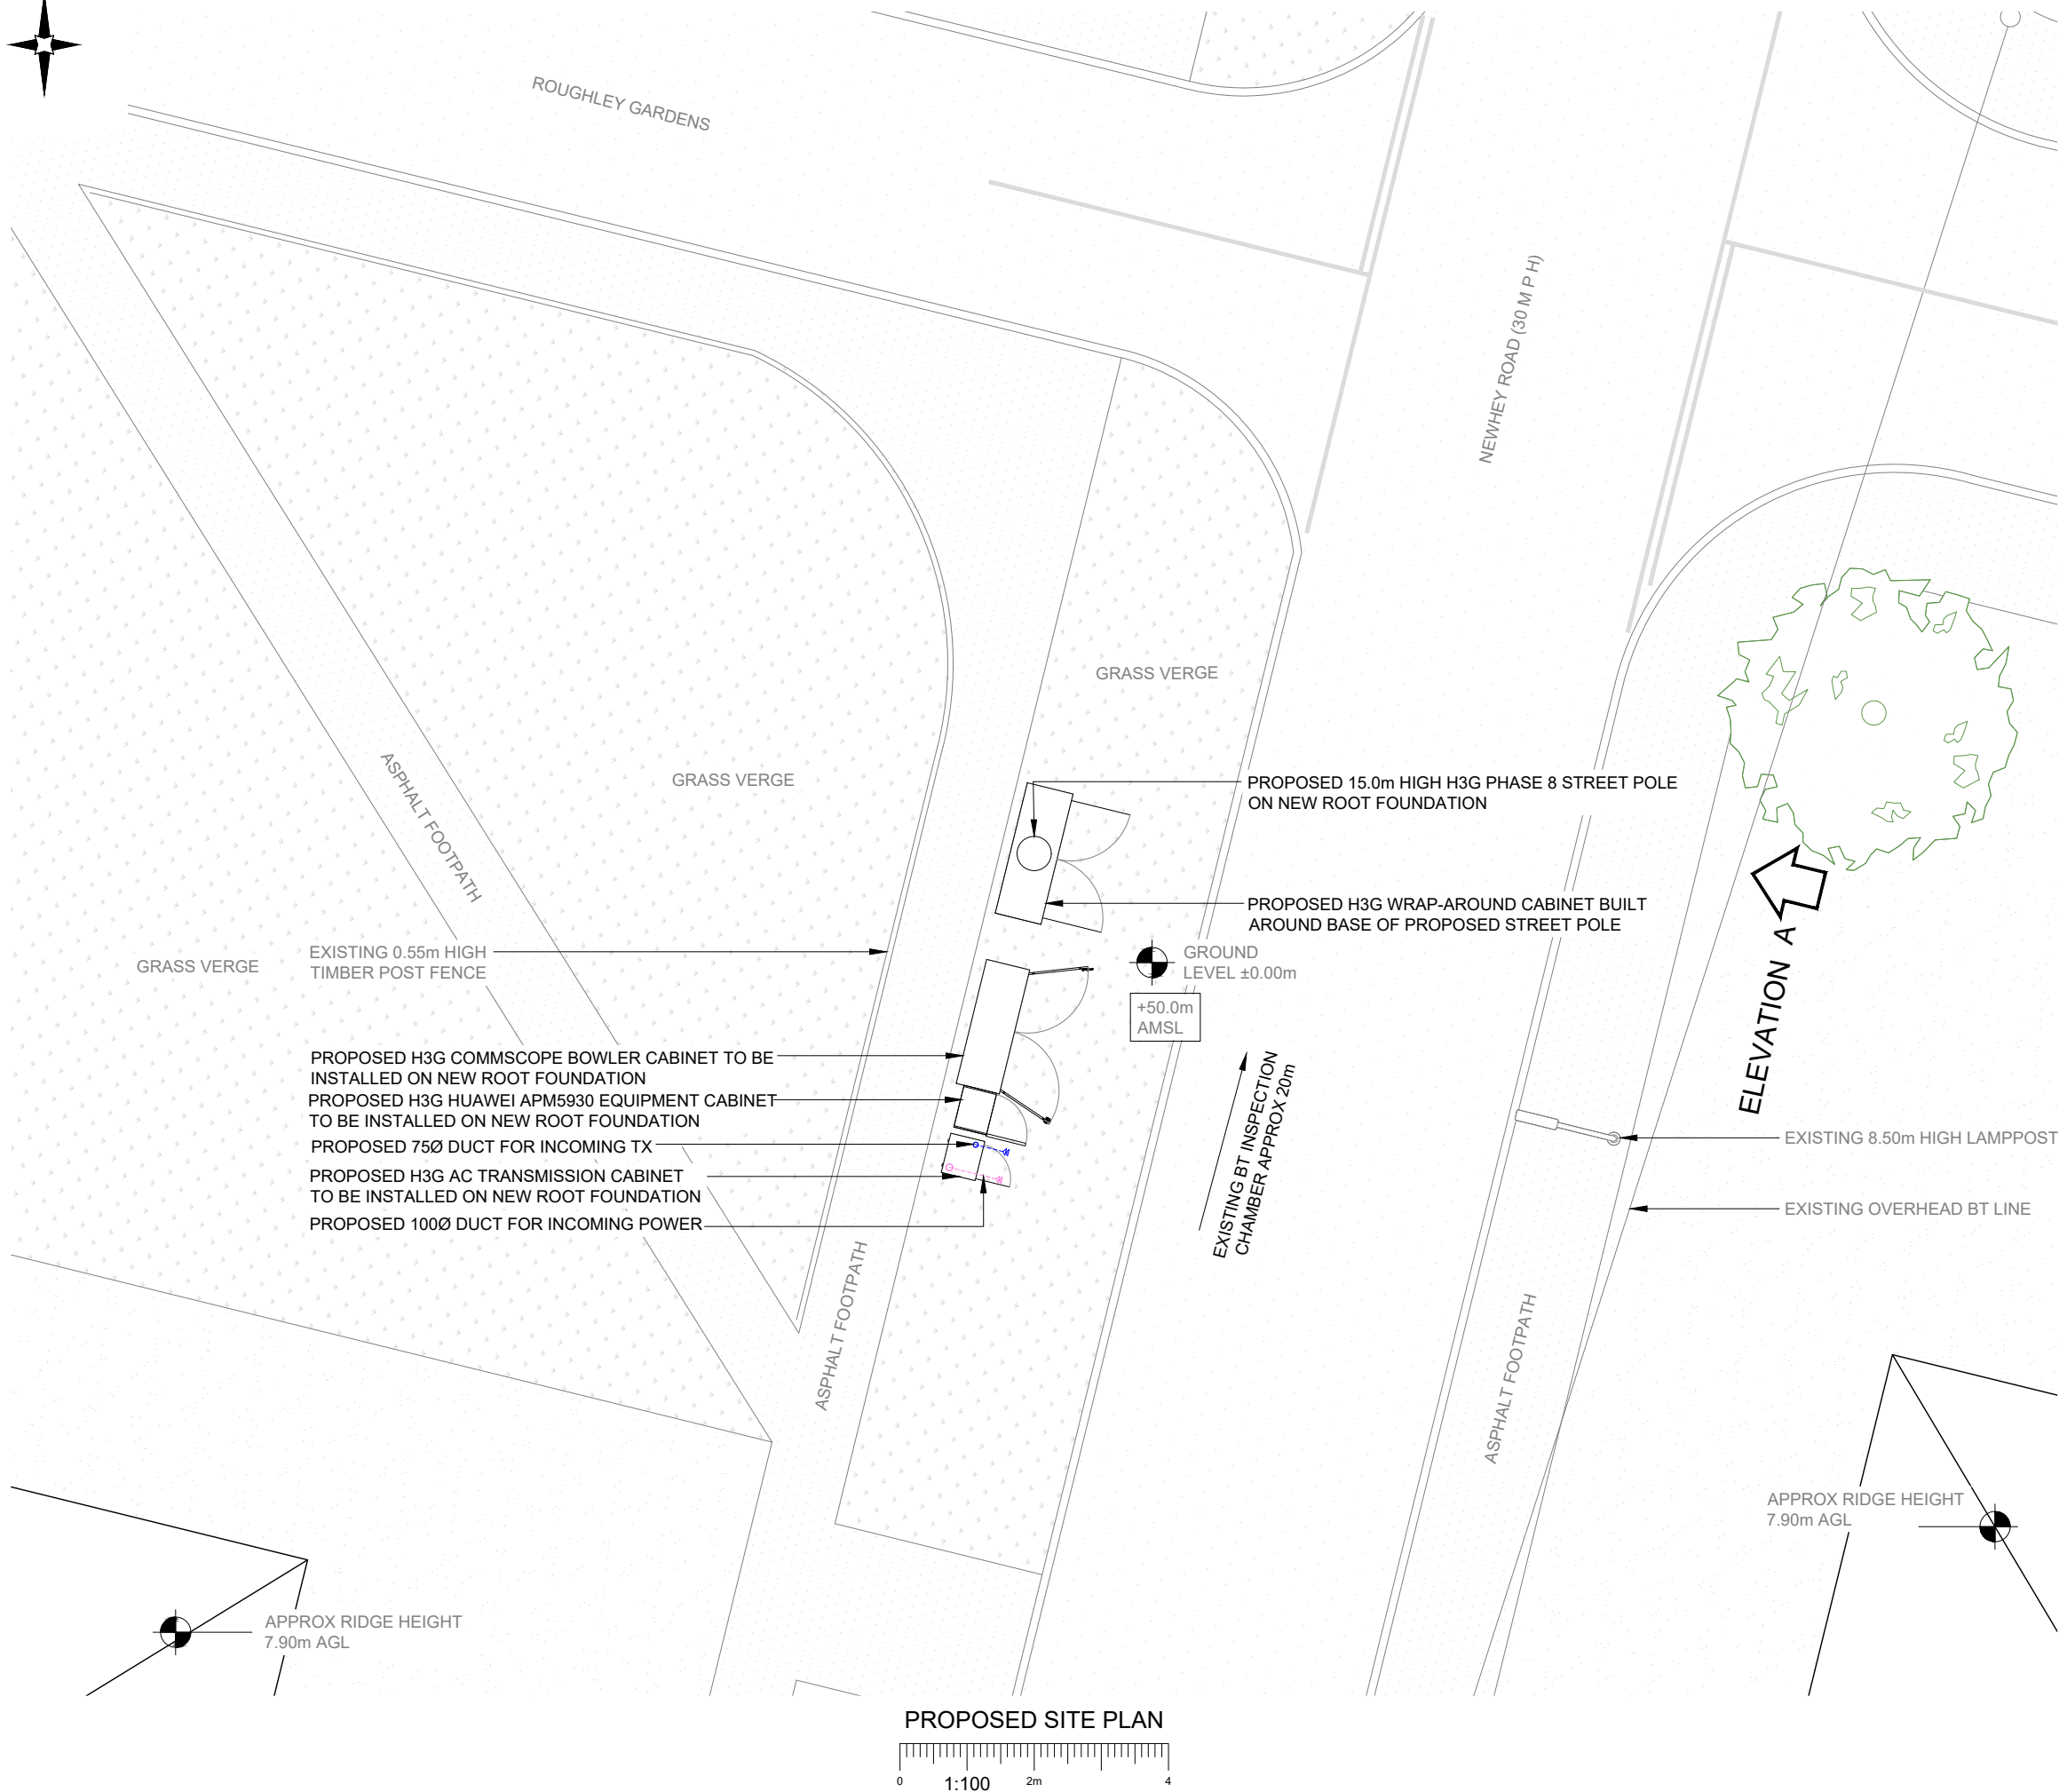

1. ALL DIMENSIONS IN MM UNLESS OTHERWISE NOTED.

B	Pole Height Reduced to 15m	MD	GBC	14.10.20	
A	Issued for Planning	TCL	MT	09.10.20	
REV	MODIFICATION	BY	CH	DATE	



H3G Base Station Information line:
0845 6043000
Available 8am-8pm Monday to Friday



Great British Communications
Lapwing House, Block 3 Forward Point,
Tan House Lane, Widnes, Cheshire, WAB 0SL
t. 44 (0)151 420 4128
www.gbcservices.co.uk

Address:

ROUGHEY GARDENS
BENCHILL
MANCHESTER
M22 9WB

Project: H3G UNILATERAL SW

Purpose of Issue:	PLANNING
-------------------	----------

Site ID:
MAN13706


Drawing No: MAN13706_PLANNING_REV_B

Issue:	B
--------	---


100mm

150mm

10mm

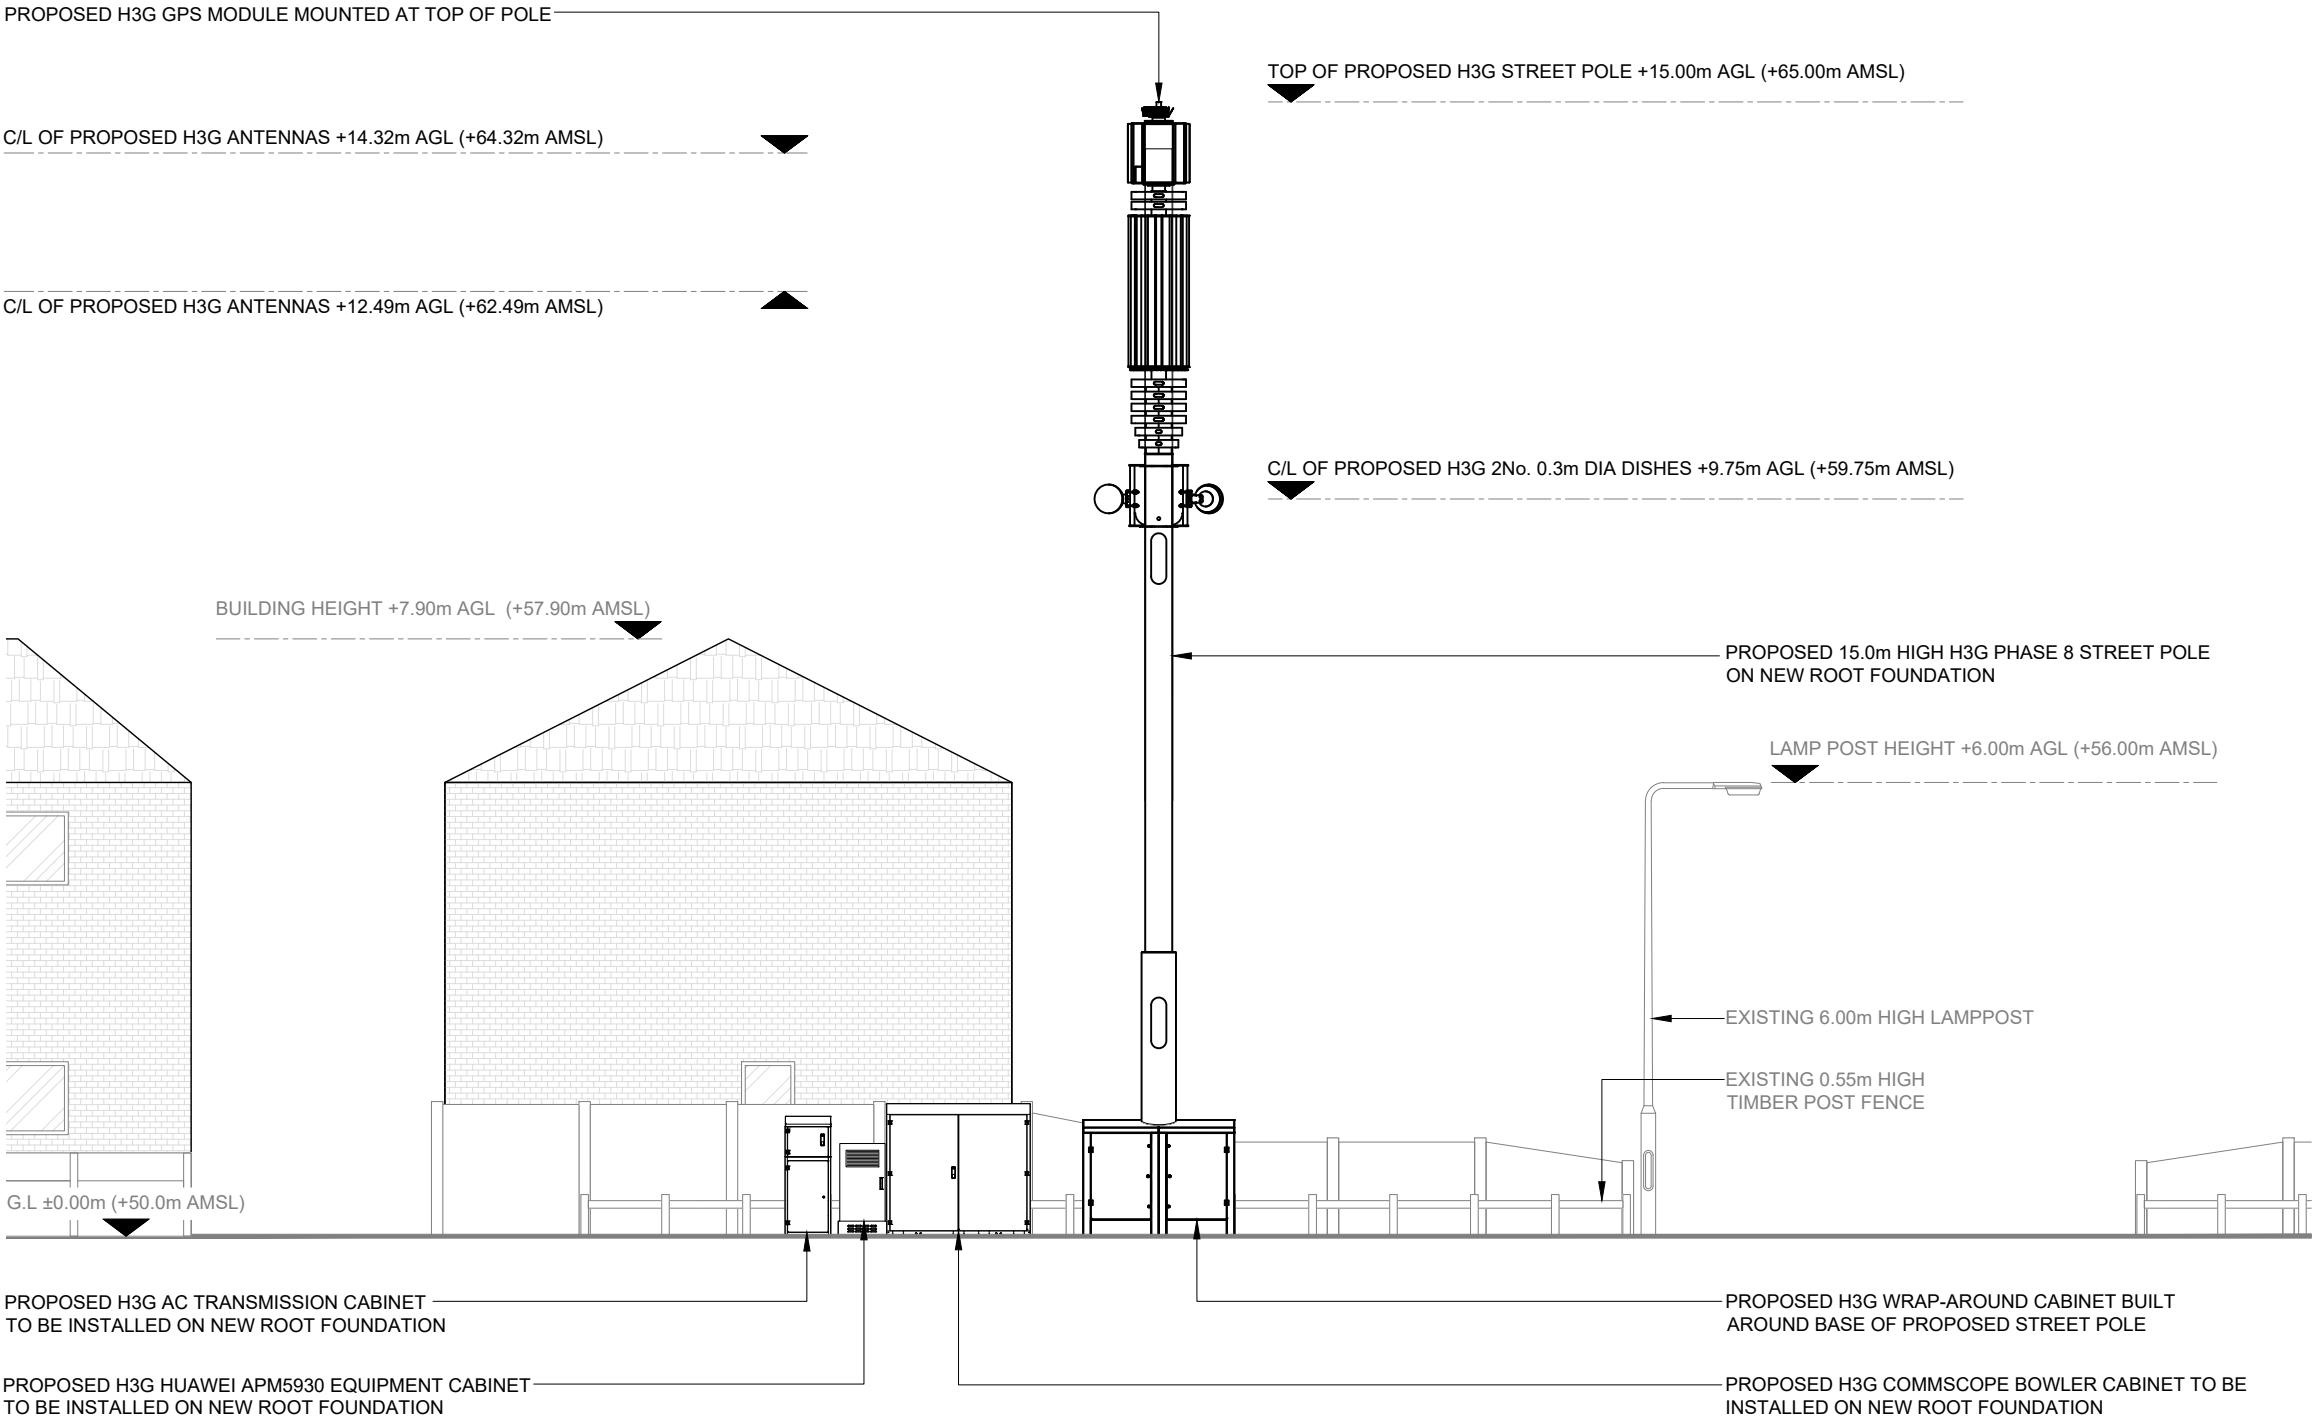

PROPOSED SITE ELEVATION A

 

- NOTES:
- ALL DIMENSIONS IN MM UNLESS OTHERWISE NOTED.

REV	MODIFICATION	BY	CH	DATE
B	Pole Height Reduced to 15m	MD	GBC	14.10.20
A	Issued for Planning	TCL	MT	09.10.20



Hutchison 3G UK Limited
Star House, 20 Grenfell Road
Maidenhead, SL6 1EH
Tel: 01628 765 000
Fax: 01628 765 001

H3G Base Station Information line:
0845 6043000
Available 8am-8pm Monday to Friday

Design Consultant & Principal Contractor:



Great British Communications
Lapwing House, Block 3 Forward Point,
Ton House Lane, Widnes, Cheshire, WAB 0SL
t. 44 (0)151 420 4128
www.gbcservices.co.uk

Site Name:
ROUGHEY GARDENS SW

3UK Cell ID:
MAN13706

Address:
ROUGHEY GARDENS
BENCHILL
MANCHESTER
M22 9WB

Title:
265 PROPOSED SITE ELEVATION

Project:
H3G UNILATERAL SW

Purpose of Issue:
PLANNING

Site ID:
MAN13706

Drawing No:
MAN13706_PLANNING_REV_B

Issue:
B