



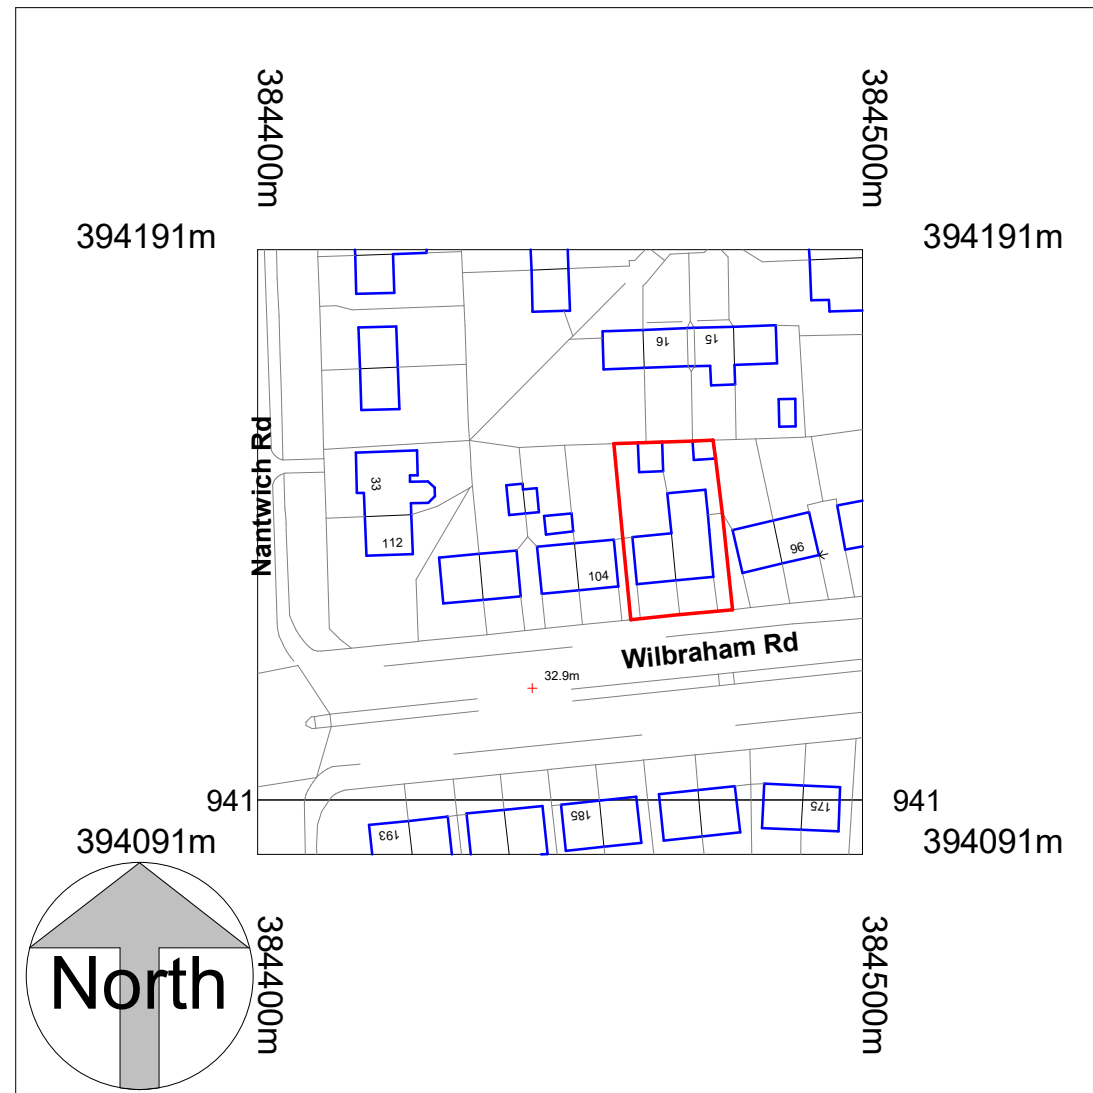

Location Plan

1 : 1250

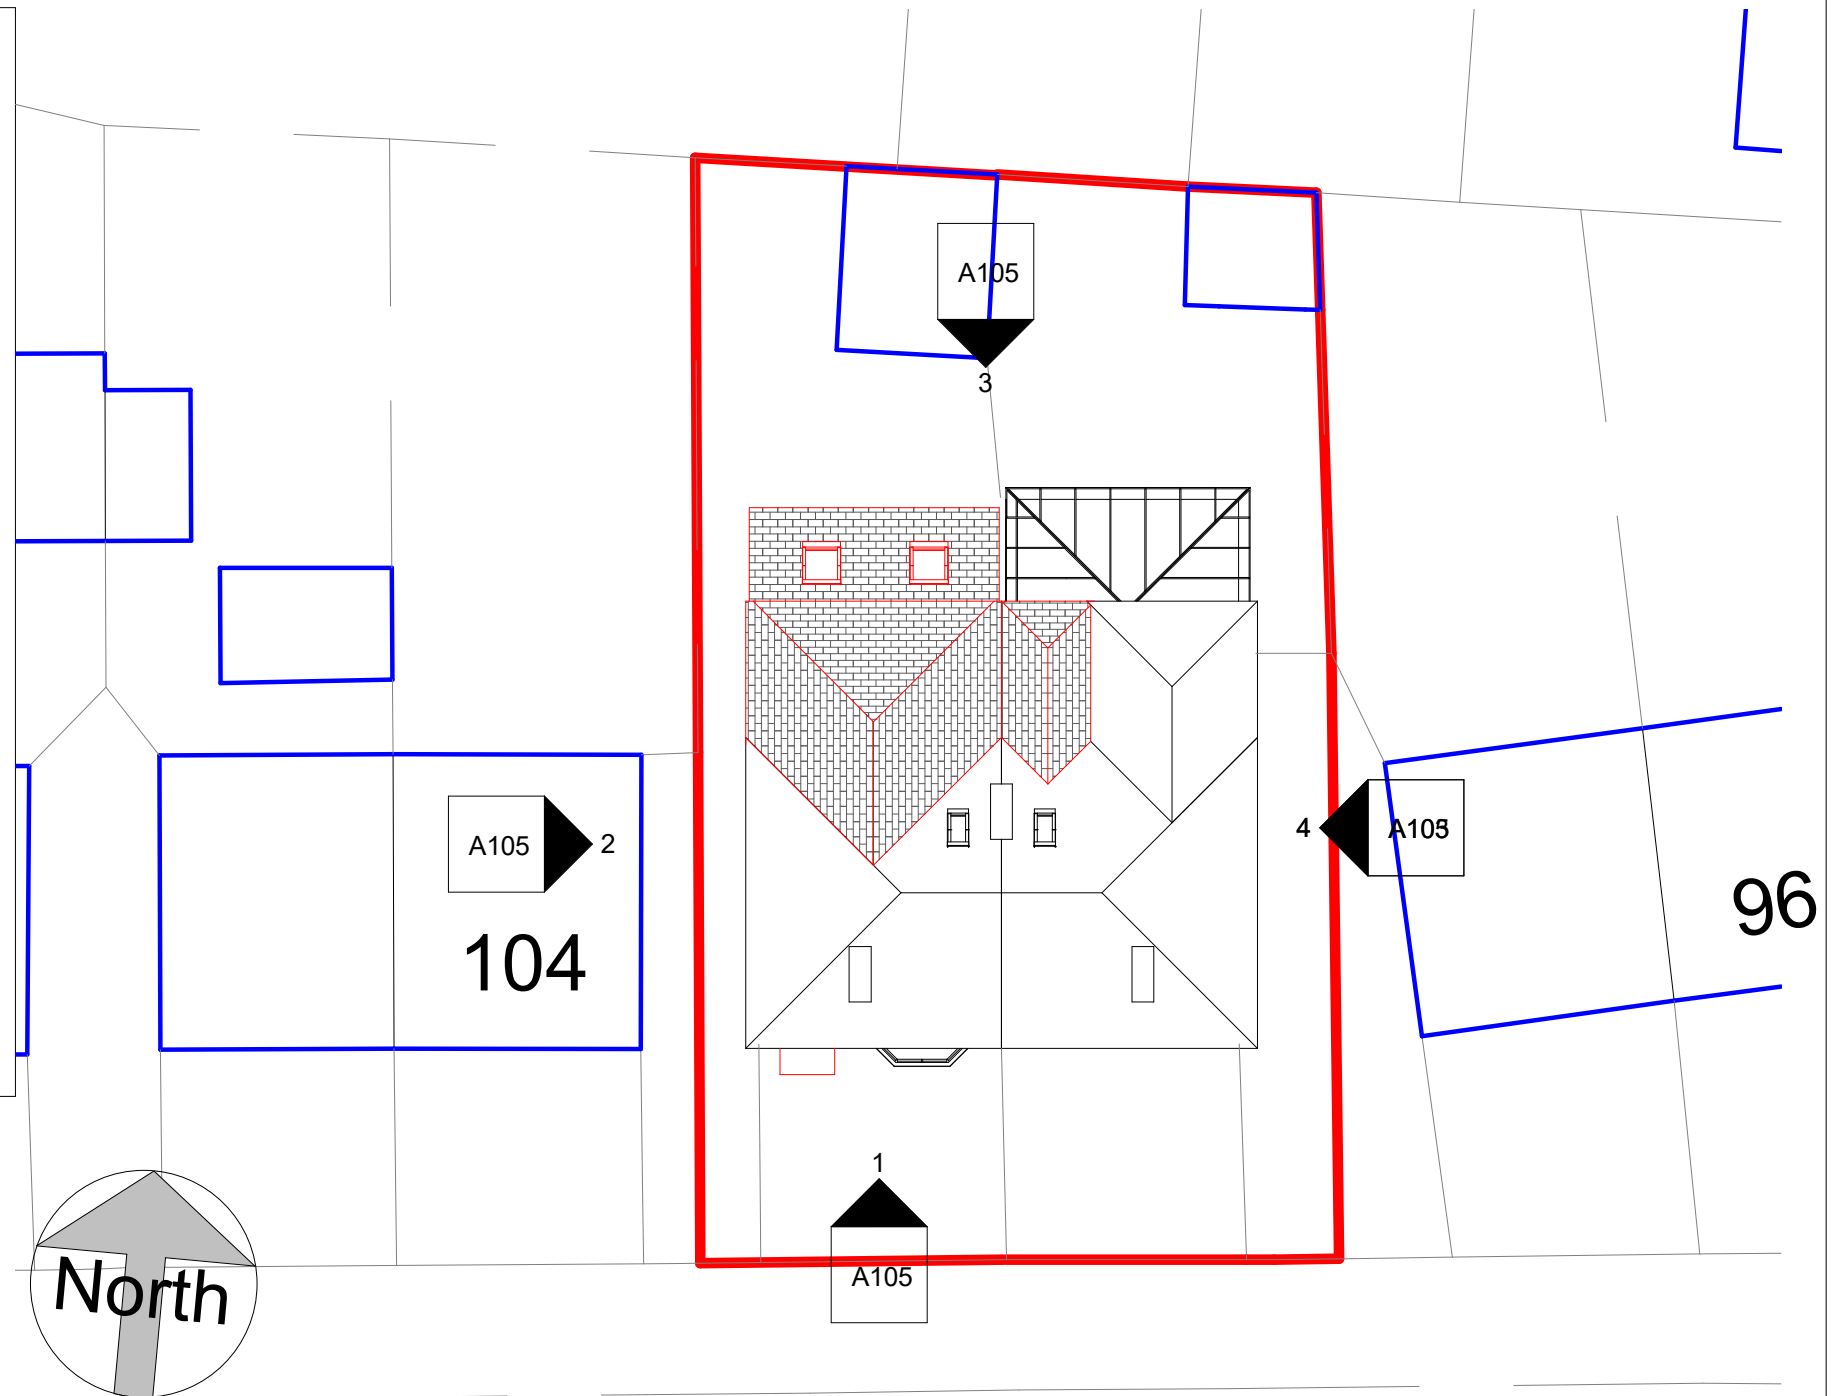

Site Plan

1 : 200

32.9m

Wilbraham Rd

COPYRIGHT © ALL RIGHTS RESERVED BY VIKAS ALYAS LTD. DO NOT SCALE FROM DRAWING. DRAWING INDICATES DESIGN INTENT ONLY. REPORT ANY DISCREPANCIES TO CLIENT / VA LTD. NOT TO BE USED FOR CONSTRUCTION UNLESS STATED SO. TO BE READ IN CONJUNCTION WITH OTHER DRAWINGS OR SPECIFICATION WHERE PROVIDED.

No.	Description	Date
P1	Issue to Planning	12.10.2020

PROJECT	
102 - Part double/single storey rear extension 100 - First floor rear extension	
Manchester City Council	PURPOSE OF ISSUE Planning

ADDRESS 100 & 102 Wilbraham Road, Fallowfield M14 7DR	
SHEET	Site and Location Plan

CLIENT N. Mir & M. Zakariya		
Date 28.09.2020	Project number 1062	Scale (@ A3) As indicated
Drawn by VA	DRAWING NUMBER A101	
Checked by VA		REV P1