



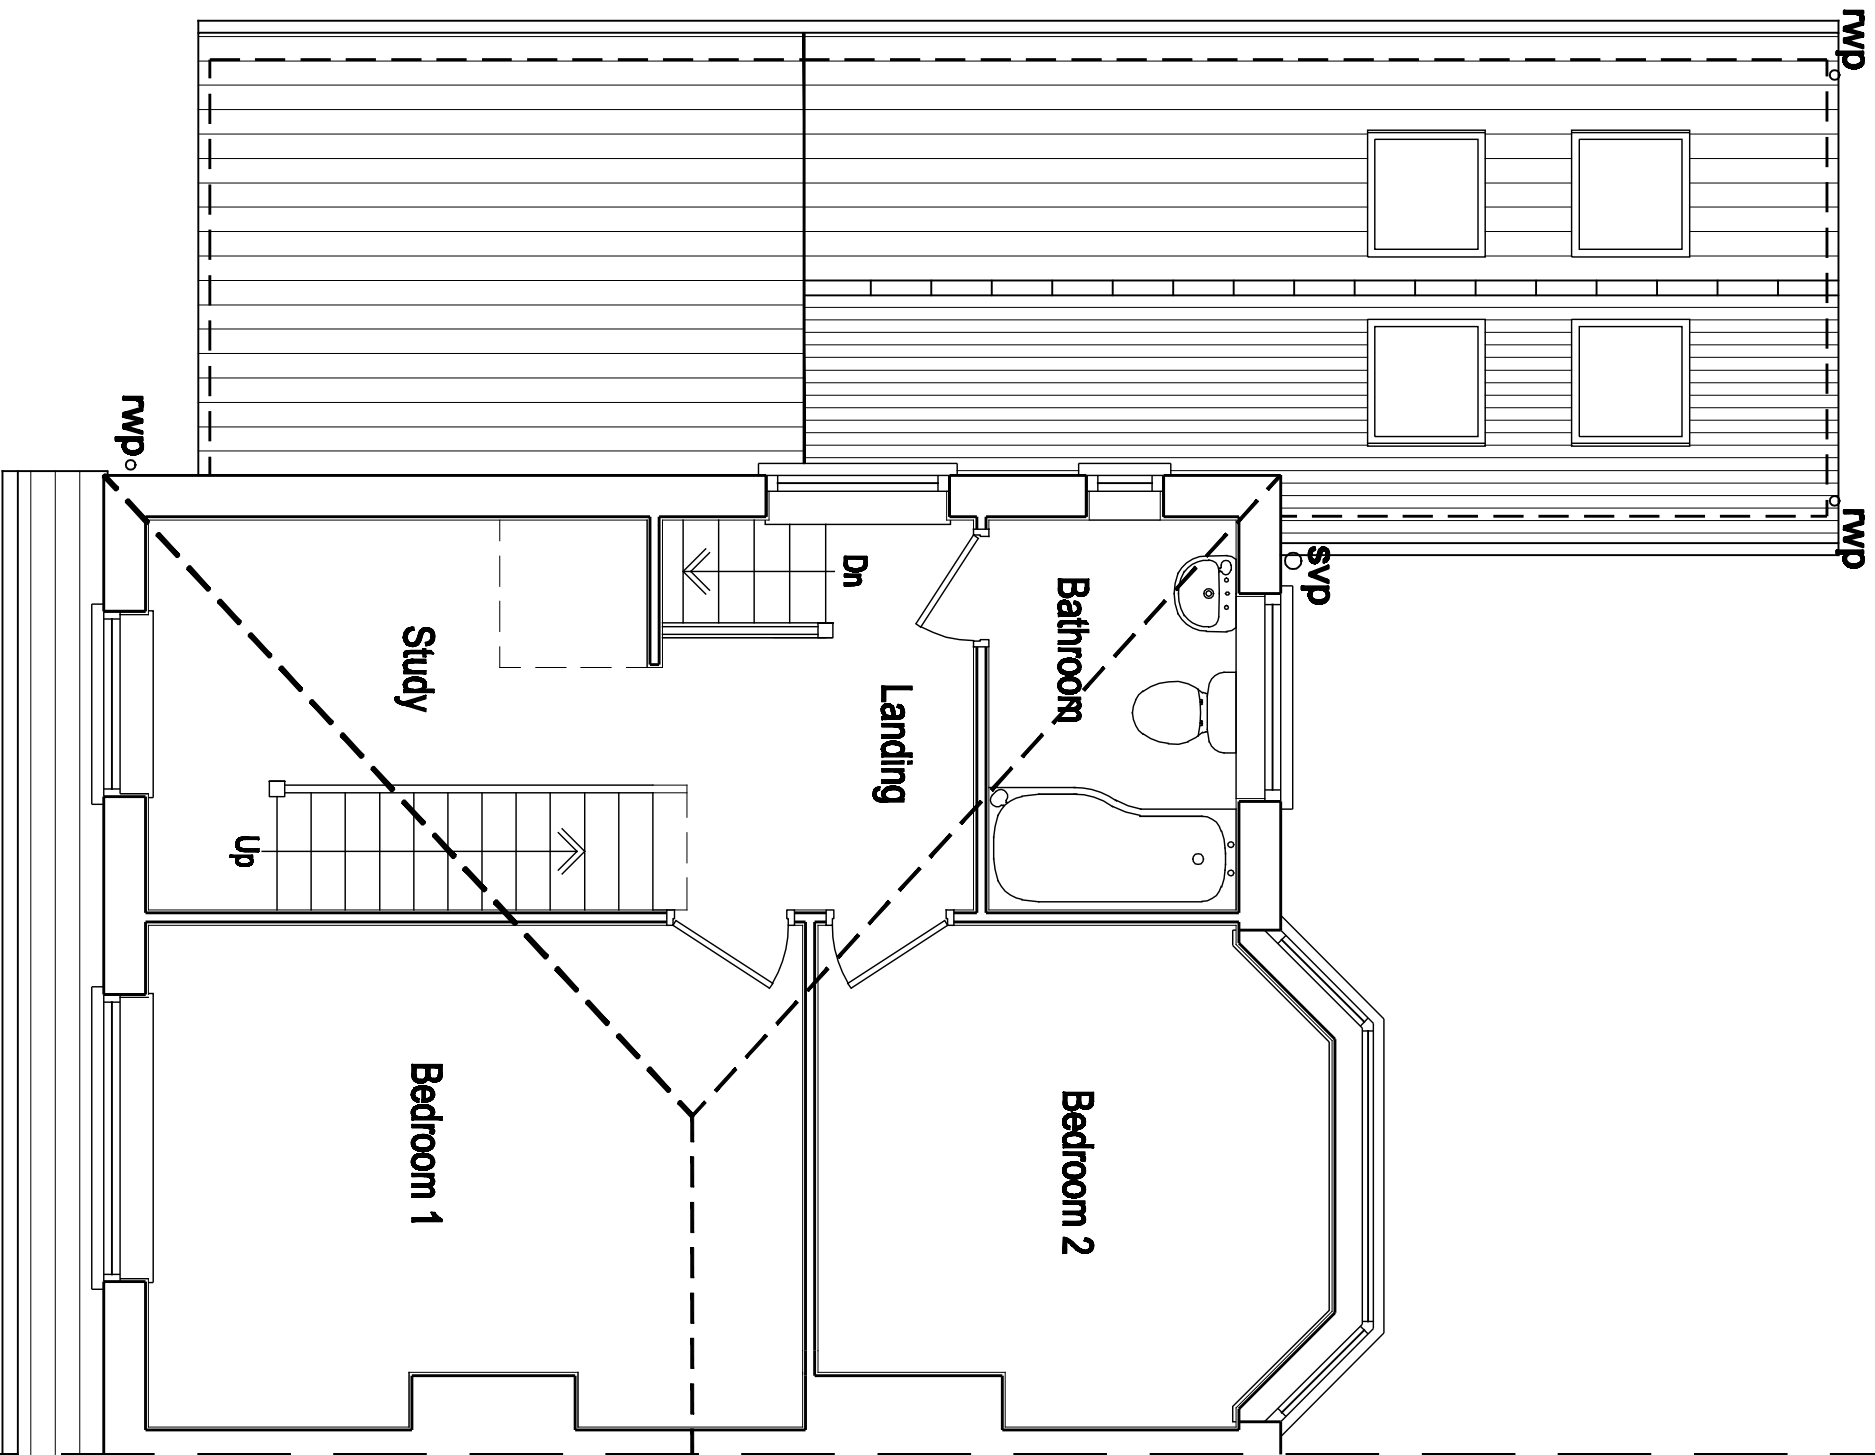

Proposed First Floor Plan

Rev	Description	Date			
	CLIENT				
	K. Thayer				
	PROJECT				
	Proposed Rodspace Works at: 28 Austin Drive, Dixbury, Manchester: M20 GEG				
	DRAWING				
PROPOSED FIRST FLOOR PLAN					

SCALE		DATE	
1:50 @ A3		Aug 2020	
DRAWING No.	SHEET	REV.	
AUT/08/2004	4 of 6		

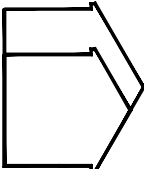

ESSELL
PLANNING