


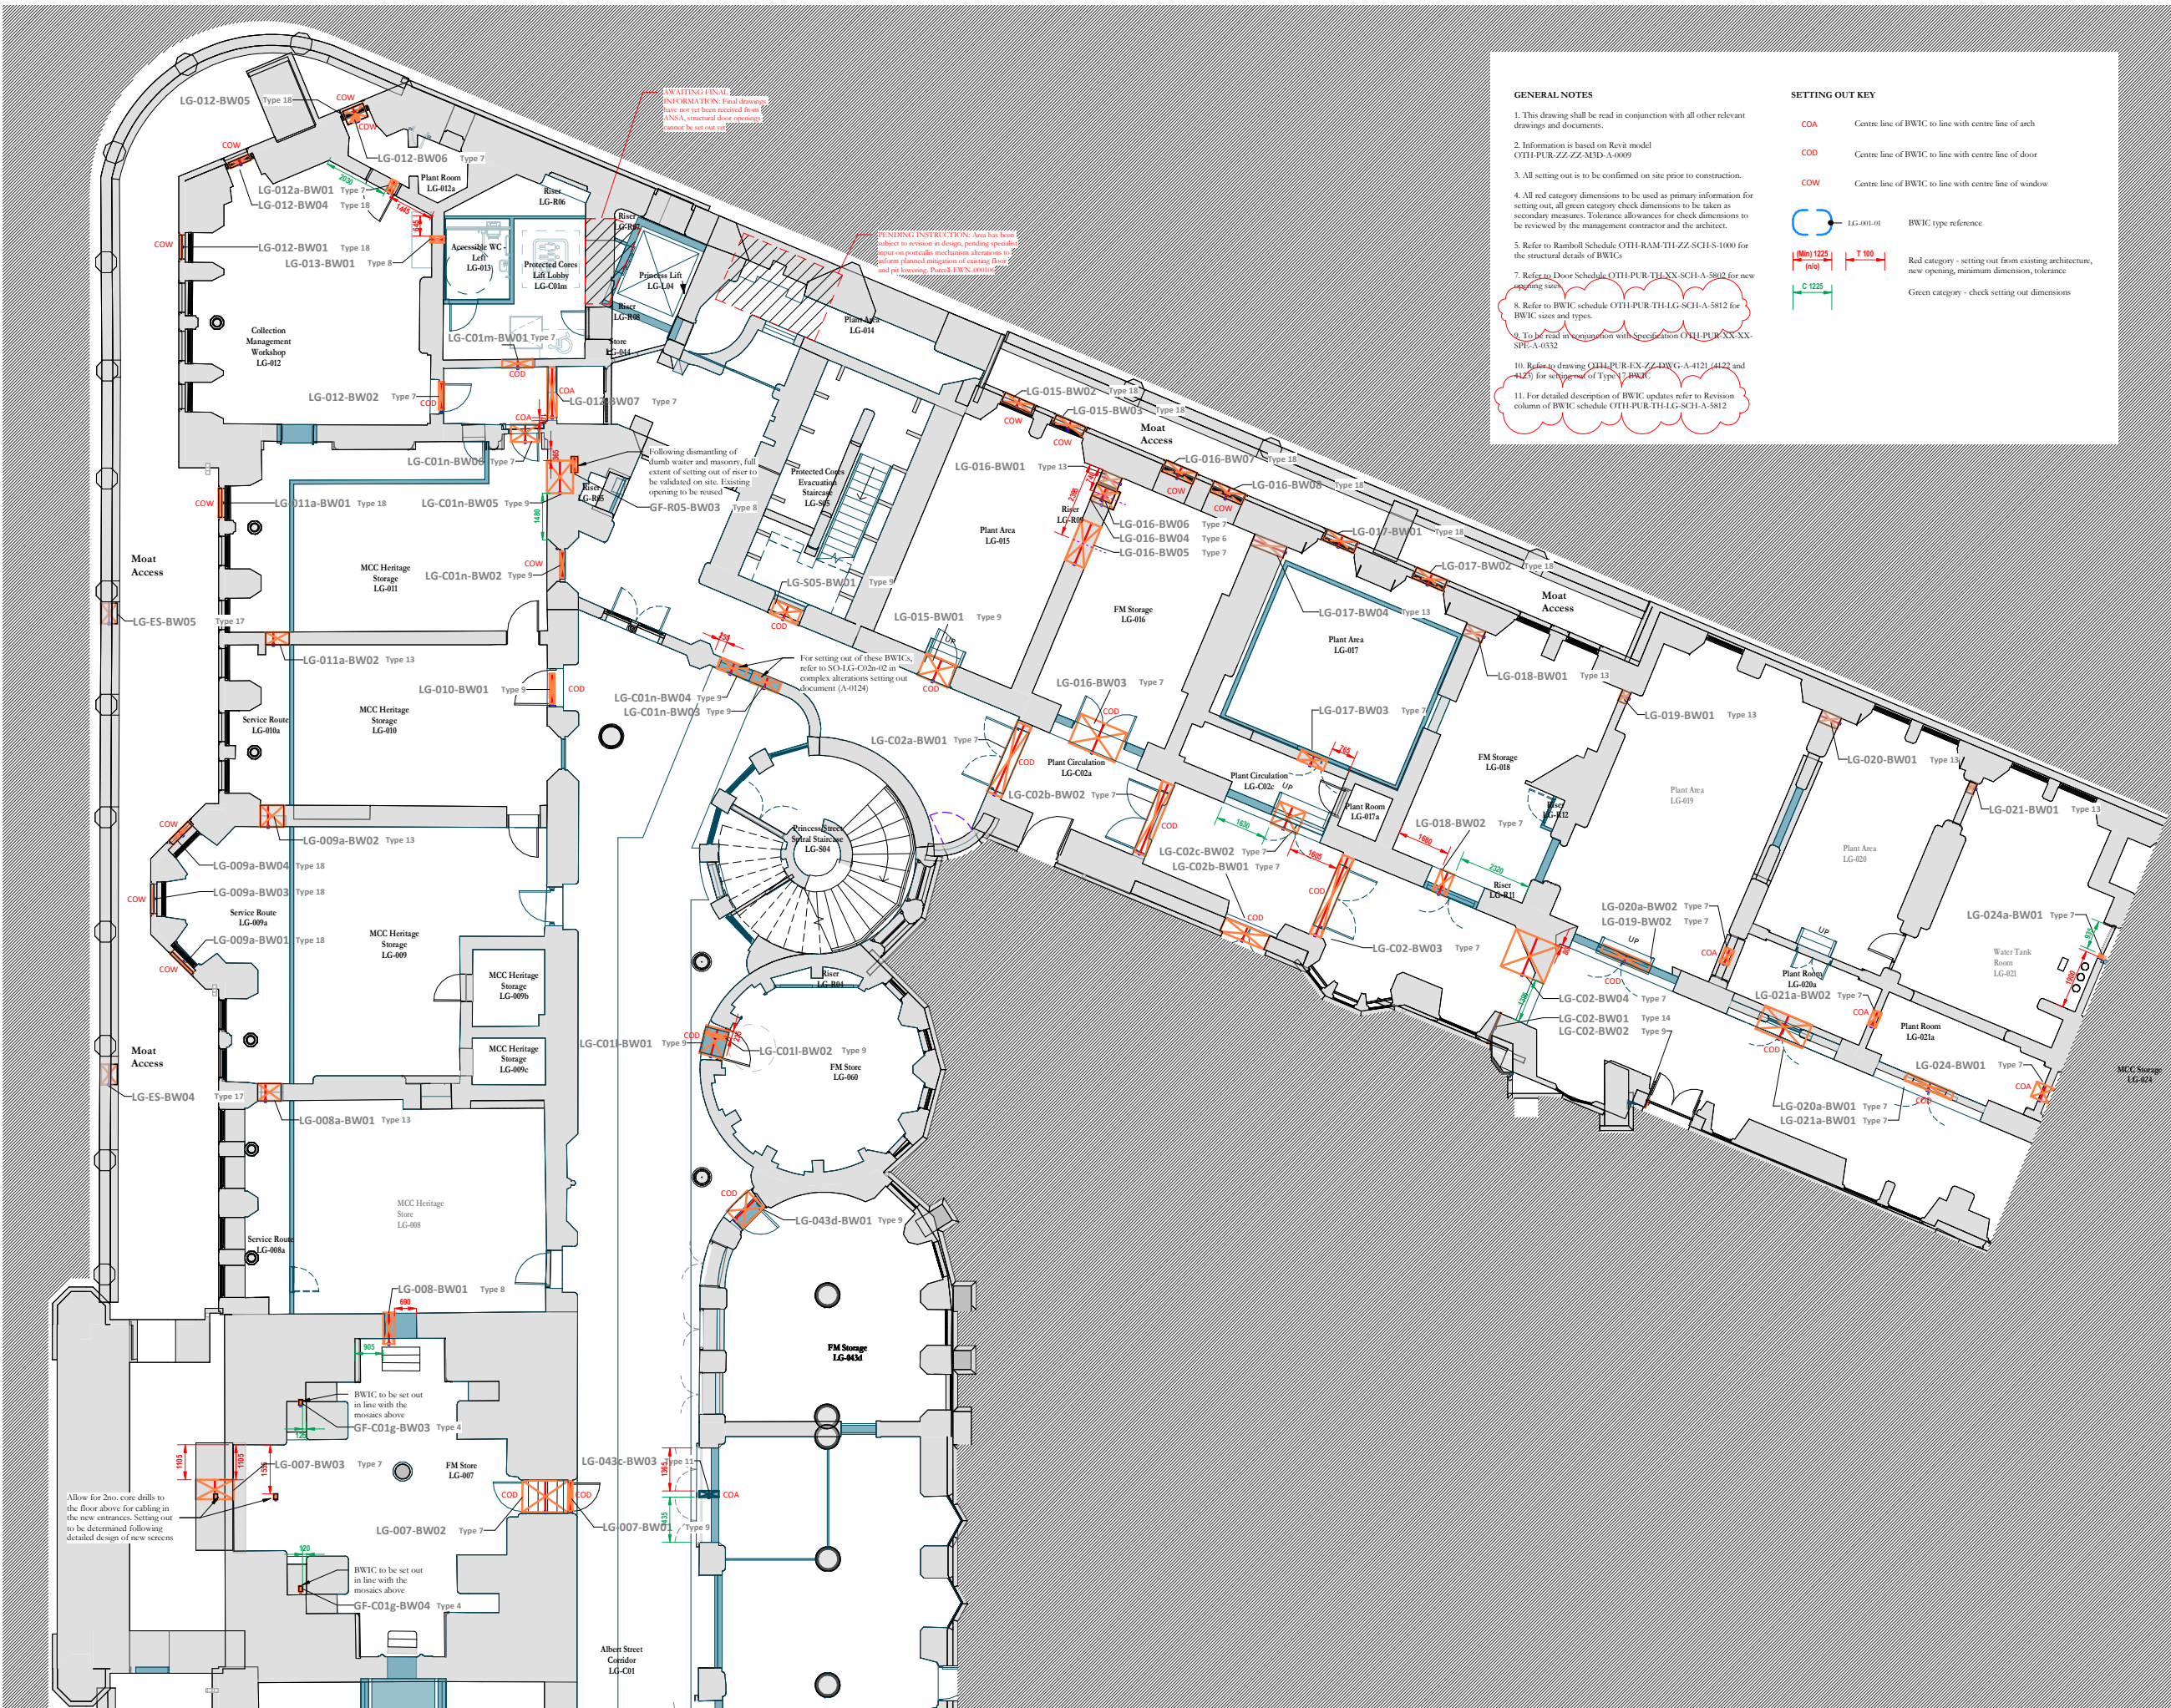

GA Plan LG - 01 NORTH BWIC

1 : 100

GENERAL NOTES

1. This drawing shall be read in conjunction with all other relevant drawings and documents.
2. Information is based on Revit model OTH-PUR-ZZ-ZZ-M3D-A-009
3. All setting out is to be confirmed on site prior to construction.
4. All red category dimensions to be used as primary information for setting out, all green category check dimensions to be taken as secondary measures. Tolerance allowances for check dimensions to be reviewed by the management contractor and the architect.
5. Refer to Ramboll Schedule OTH-RAM-TH-ZZ-SCH-S-1000 for the structural details of BWICs
6. Refer to Door Schedule OTH-PUR-TL-XX-SCH-A-5802 for new opening sizes
7. Refer to BWIC schedule OTH-PUR-TL-LG-SCH-A-5812 for BWIC sizes and types
8. To be read in conjunction with Specification OTH-PUR-XX-XX-SPE-A-0332
9. Refer to drawing OTH-PUR-EX-ZZ-DWG-A-4121 (4422 and 4423) for schedule of Type 7 BWIC
10. For detailed description of BWIC updates refer to Revision column of BWIC schedule OTH-PUR-TL-LG-SCH-A-5812

SETTING OUT KEY


- COA Centre line of BWIC to line with centre line of arch
- COO Centre line of BWIC to line with centre line of door
- COW Centre line of BWIC to line with centre line of window
- LG-001-01 BWIC type reference
- Red category - setting out from existing architecture, new opening, minimum dimension, tolerance
- Green category - check setting out dimensions

Scale Bars to be used as guidance only - refer to sheet size below

1:100	1:200	1:300	1:400	1:500	1:600	1:700	1:800	1:900	1:1000
1:100	1:200	1:300	1:400	1:500	1:600	1:700	1:800	1:900	1:1000
1:100	1:200	1:300	1:400	1:500	1:600	1:700	1:800	1:900	1:1000
1:100	1:200	1:300	1:400	1:500	1:600	1:700	1:800	1:900	1:1000

Notes:
Drawings are based on survey data and may not accurately represent what is physically present.
Do not scale from this drawing. All dimensions are to be verified on site before proceeding with the work.
All dimensions are in millimeters unless noted otherwise.
Purcell shall be notified in writing of any discrepancies.

Key Plan

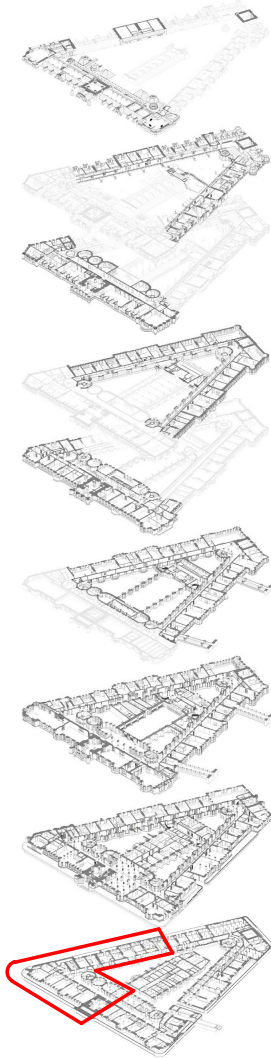

02	09/10/2020	RS	MR	RTA, WPC and VE changes incorporated
01	24/07/2020	RS	ZB	Issued for Construction
00	09/06/2020	RS	ZB	Issued for Construction
ISSUE	DATE	APPROVED	DRAWN	DESCRIPTION



Project Office, Room 308, Town Hall, MANCHESTER M60 2L1
+44 (0) 7970 097 432
www.purcelluk.com

PROJECT STATUS RIBA STAGE 5

CLIENT Manchester City Council

PROJECT OUR TOWN HALL

DRAWING TITLE BWIC Setting Out Plans LG 02 North

SIZE & SCALE A1: 1 : 100

DRAWING STATUS For Construction

JOB NUMBER 236959

DRAWING NO. OTH-PUR-TH-LG-DWG-A-2510 02

© PURCELL 2020. PURCELL IS THE TRADING NAME OF PURCELL ARCHITECTURE LTD.

09/10/2020 18:08:28