


Do not scale from this drawing. All dimensions to be checked on site prior to manufacture and construction. This drawing is the property of Harrison Ince Holdings Limited and should not be reproduced without permission.
All discrepancies to be brought to the attention of the architect immediately.
This drawing is to be read in conjunction with the specification / bill of quantities and related drawings.


REVISIONS

-	FIRST ISSUE	10.03.2020	OC
A	ADDED SECTION LINES	14.07.2020	OC

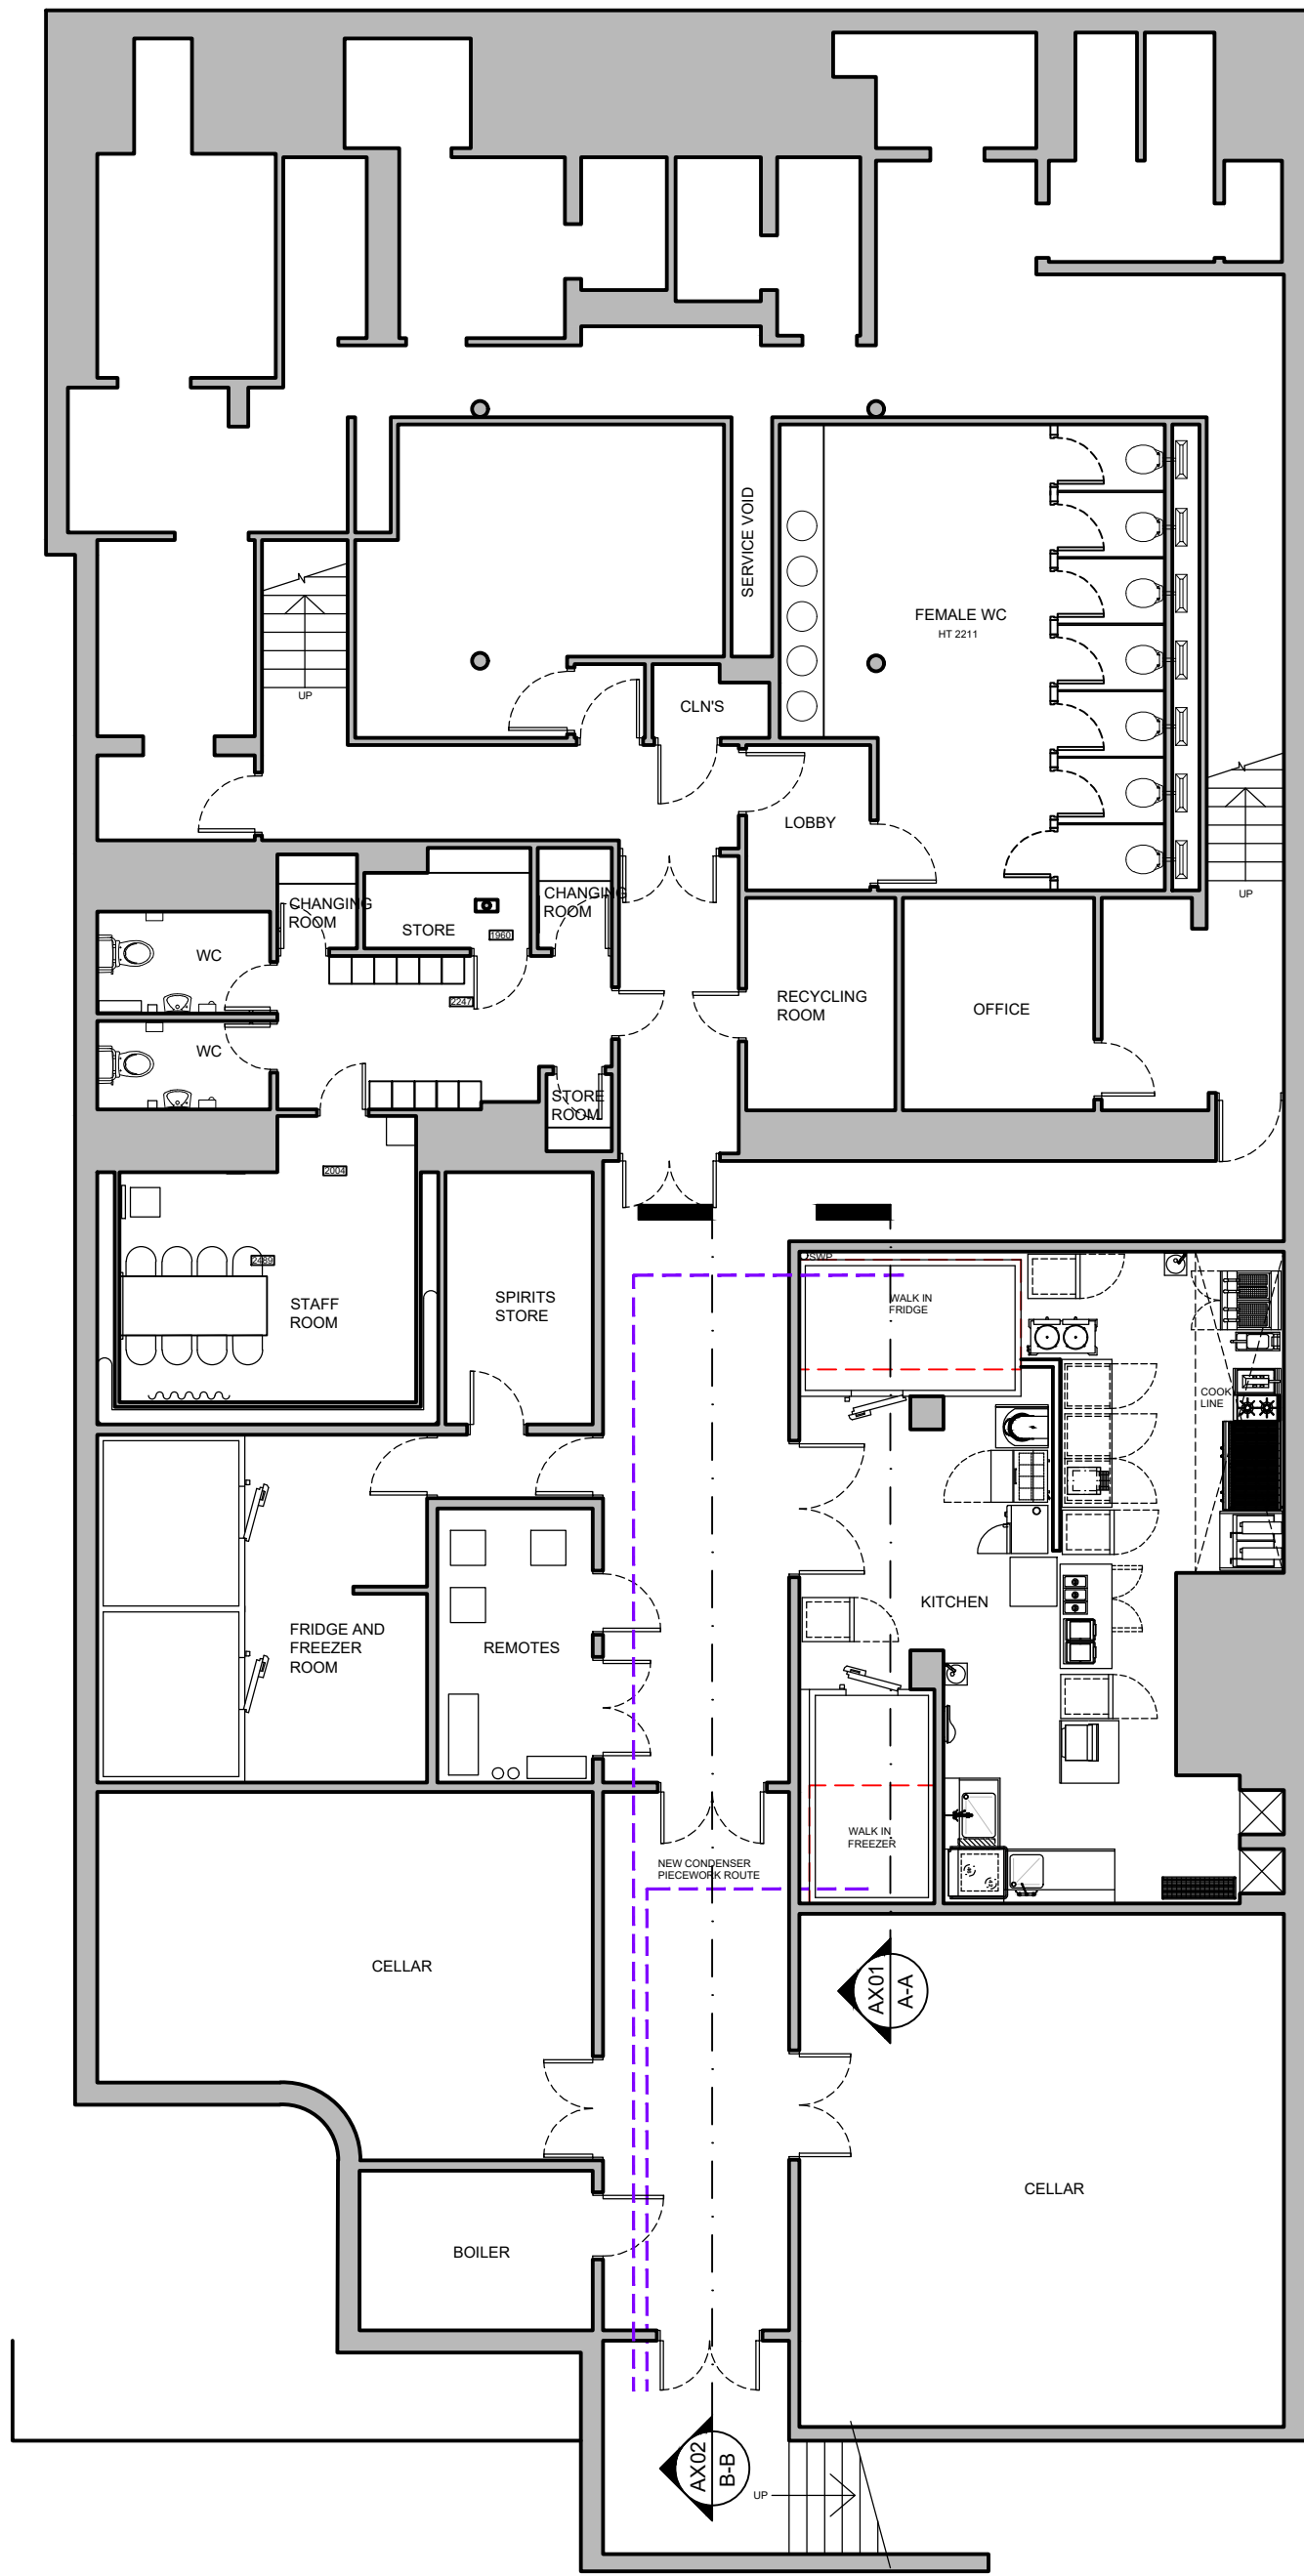


PROPOSED BASEMENT PLAN

Scale 1:100

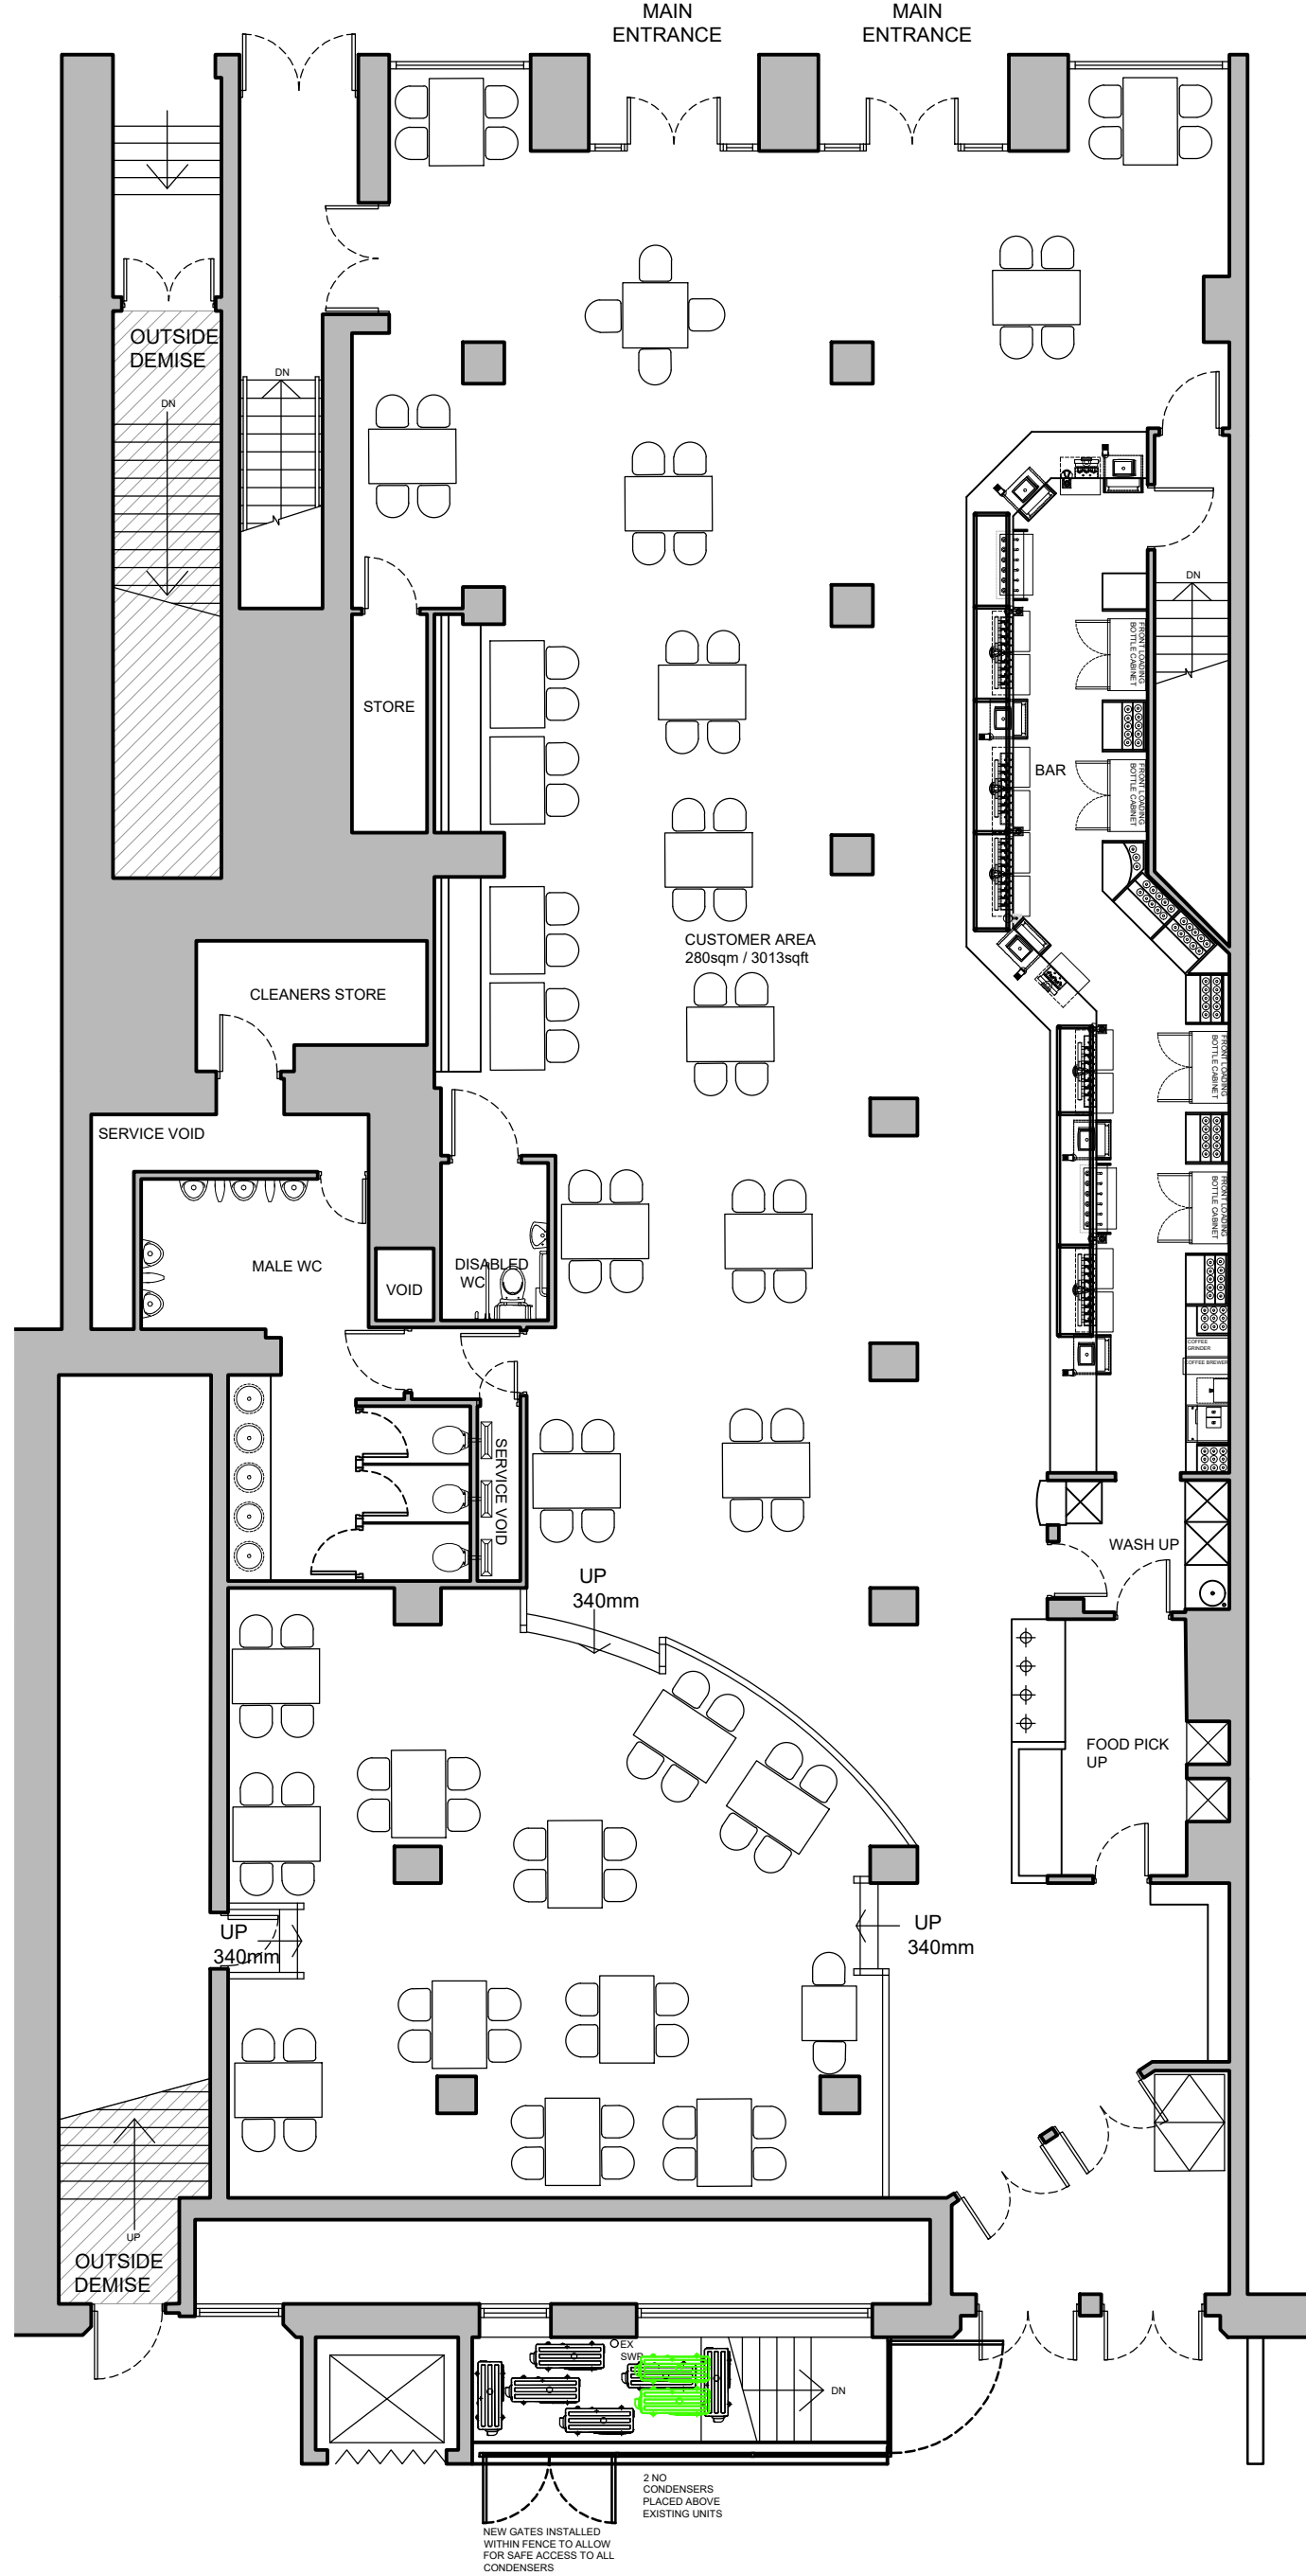

PROPOSED GROUND FLOOR PLAN

Scale 1:100

 

HARRISON INCE

ARCHITECTS INTERIOR DESIGNERS

JD WETHERSPOON PLC

CLIENT

WETHERSPOONS - 49 PICCADILLY
MANCHESTER, M1 2AP

PROJECT

EXISTING PLANS

TITLE

DATE FEB 2020

SCALE 1:100 @ A1

JOB NO. PNO192-13

DWG. NO. AL01 - A

DRAWN CAD/OC

CHECKED

SUN HOUSE
2-4 LITTLE PETER STREET
KNOTT MILL
MANCHESTER
M15 4PS
TEL: 0161 236 3050
EMAIL: enquiries@harrison-ince.co.uk