

LEGEND

Site Boundary

A 25/07/20 SA SH Amended Plans
- 24/07/20 SA SH Initial Issue
No. Date Dwn Chk App Revision or reason for issue

Client
Qais Ahmed

createit studios
Architects & Designers


Create It Studios (NW) Ltd
Universal Square
Devonshire Street North
Manchester M12 6JH
0161 974 6165
www.createitstudios.co.uk
info@createitstudios.co.uk

Project Title
254 Withington Road, Manchester M21 0YB


Scale / North Point
1 : 100

Drawing Title
Proposed Floor Plans

Drawing Number
A1280(02)AP002
Drawing Status
Preliminary
Revision
A

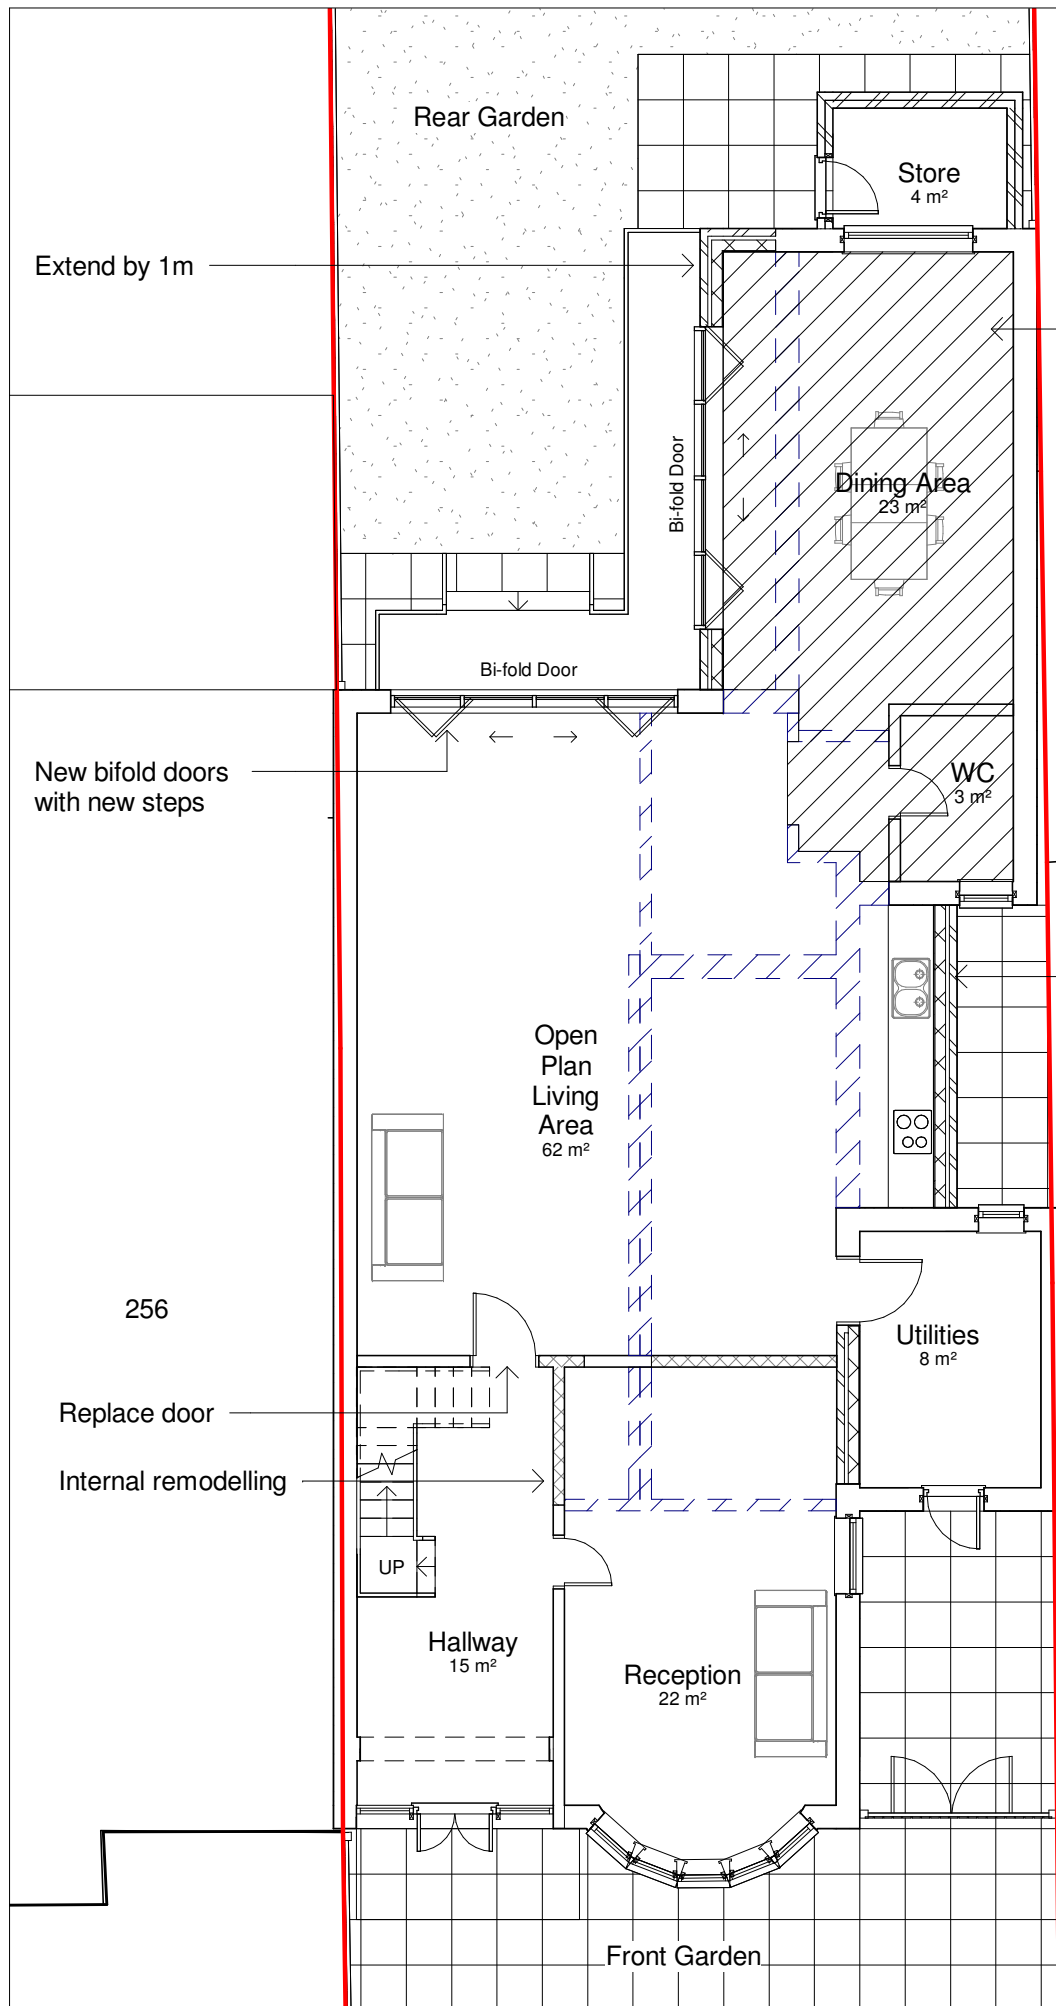

1 Proposed Ground Floor Plan
1 : 100

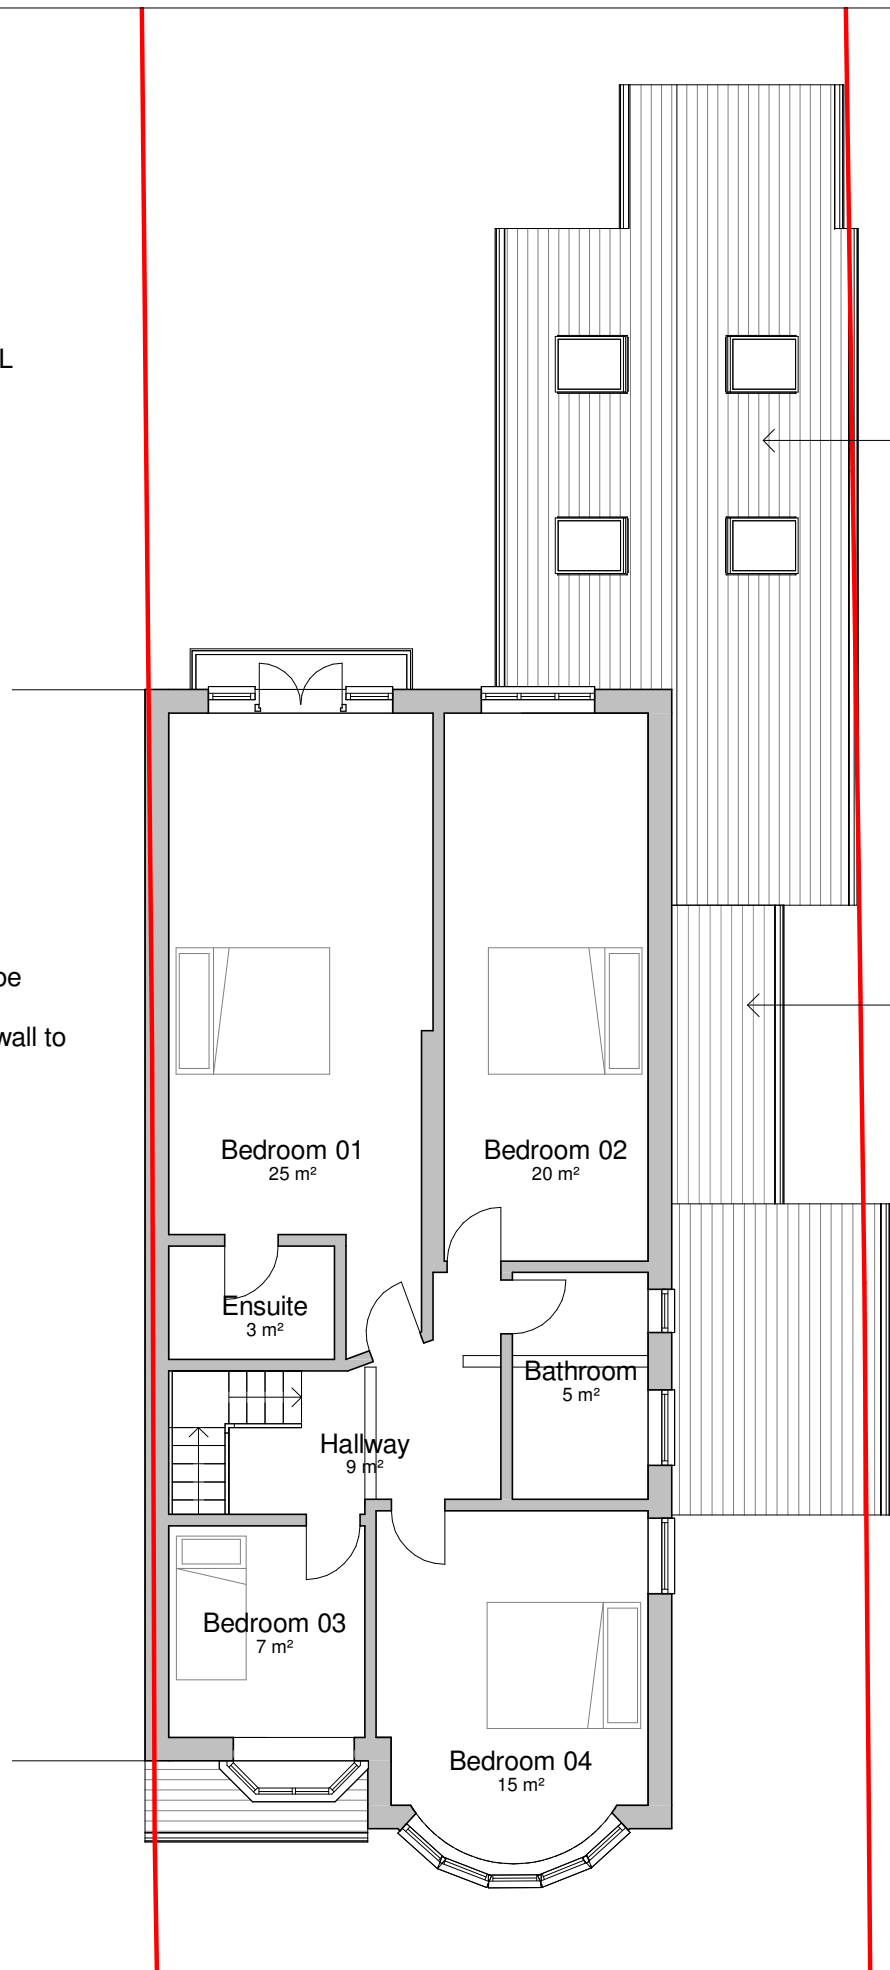

2 Proposed First Floor Plan
1 : 100

