





PLAN
Proposed North Elevation 1:50

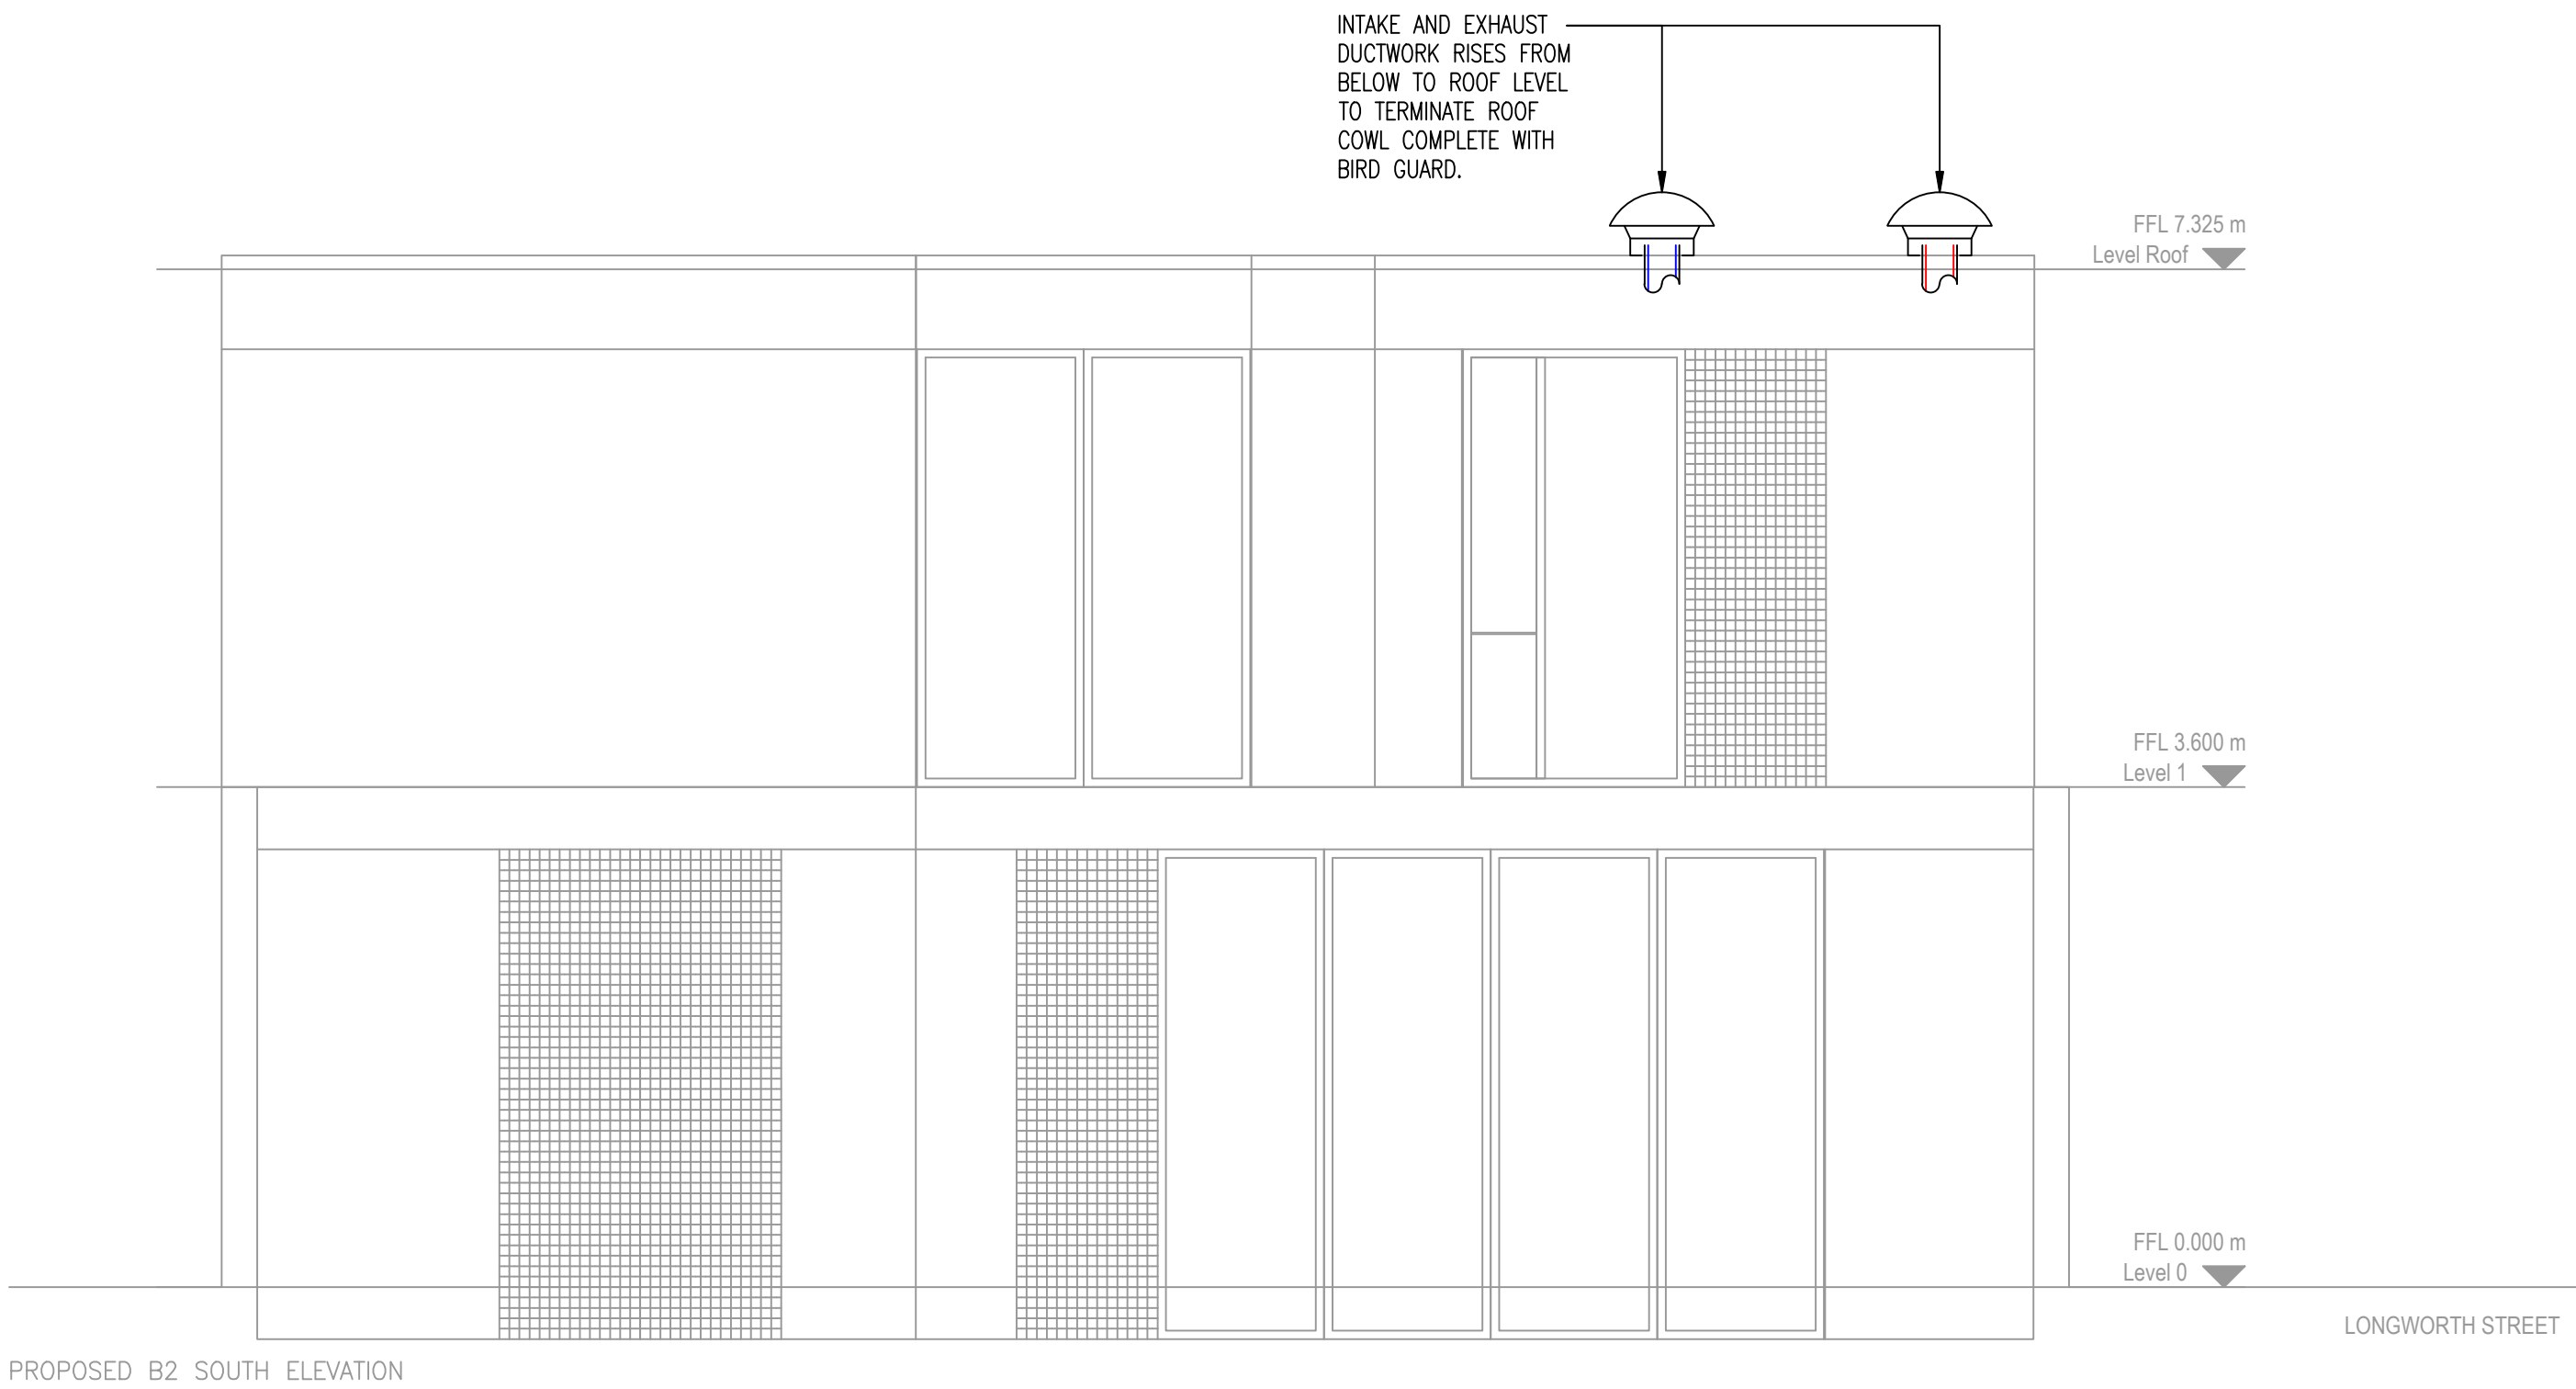


PLAN
Proposed South Elevation 1:50

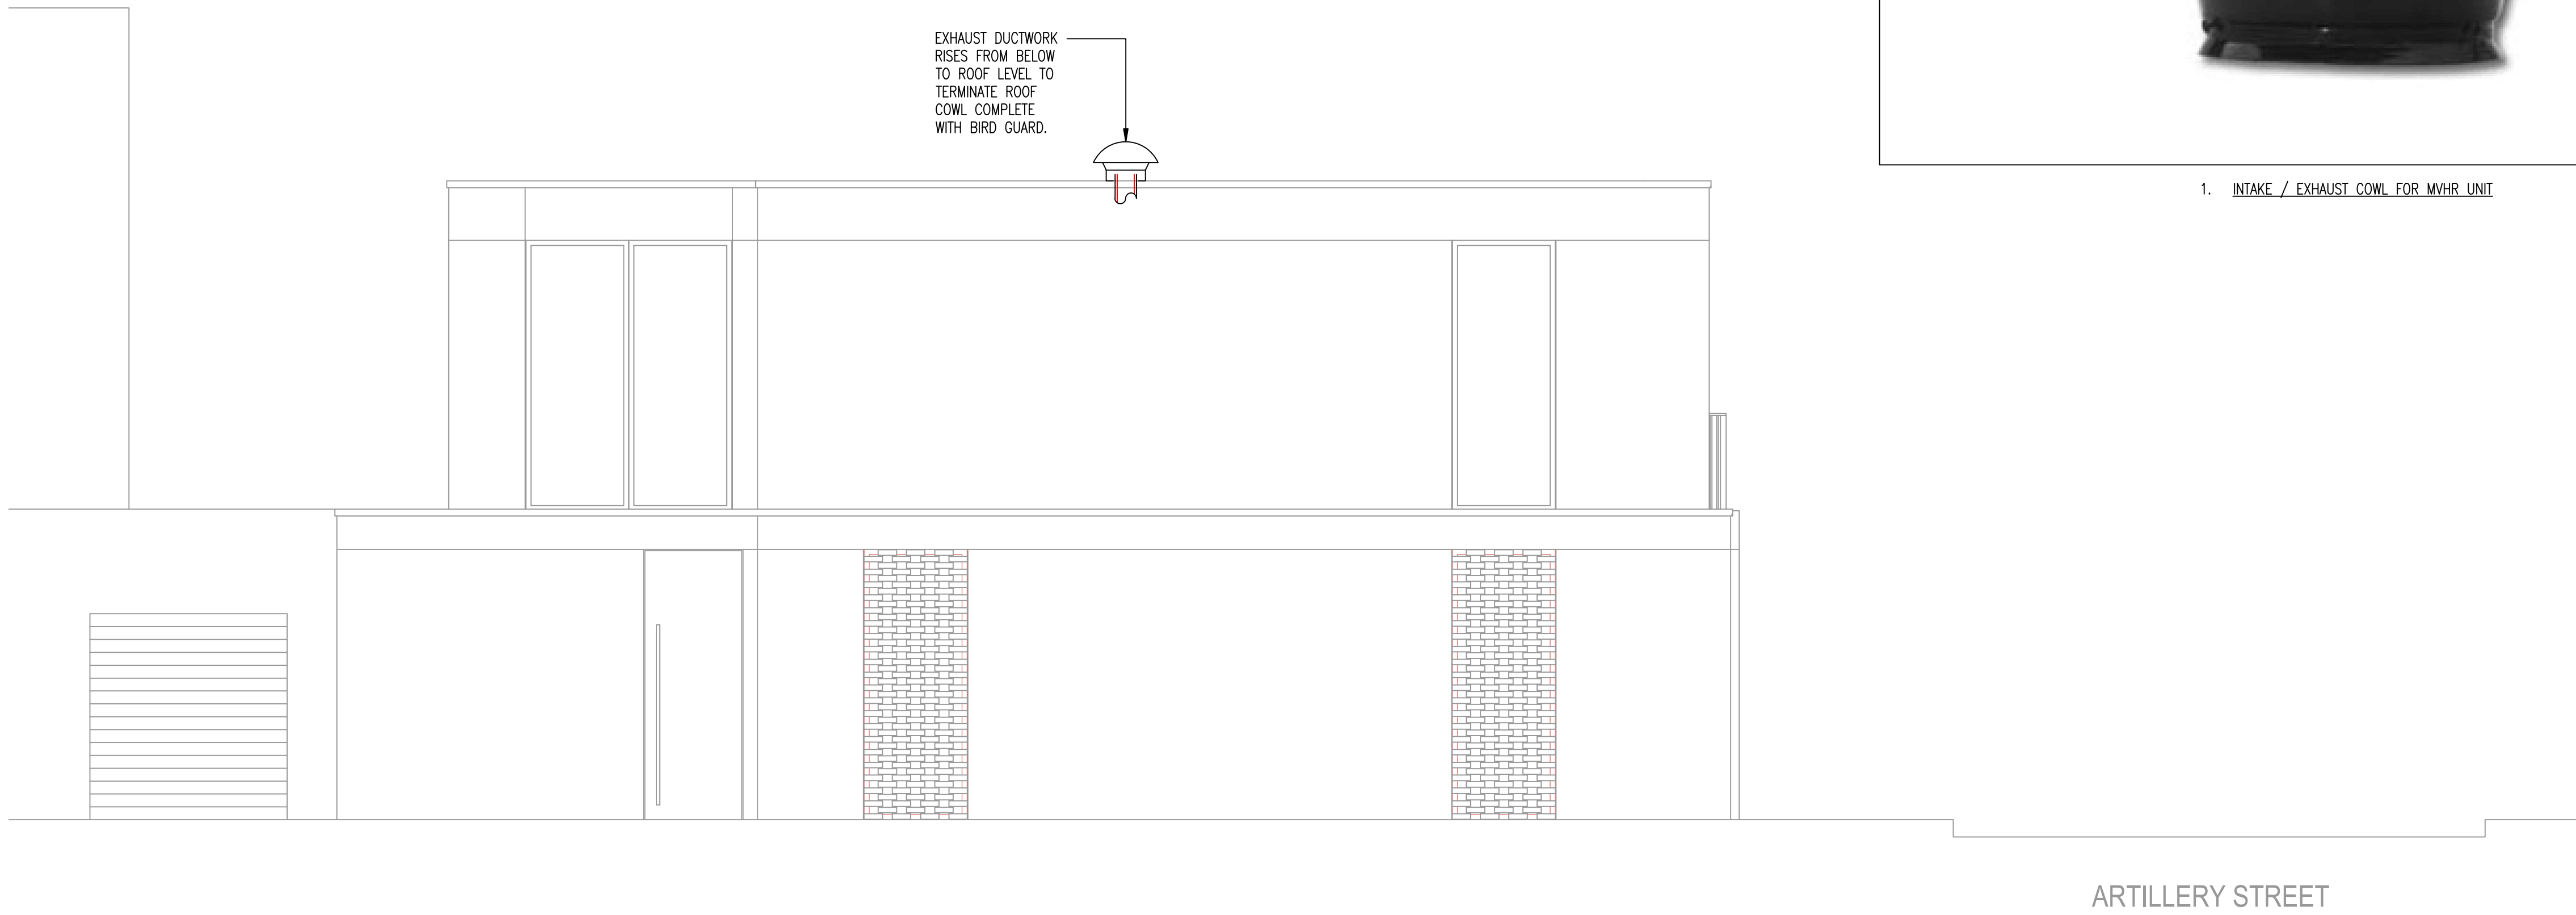

PLAN
Proposed East Elevation 1:50



1. INTAKE / EXHAUST COWL FOR MHR UNIT

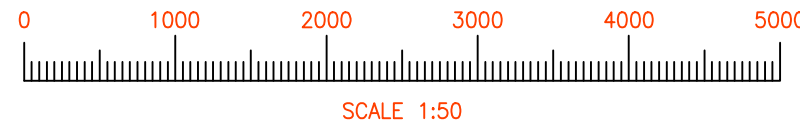

- Notes:
1. This drawing is subject to copyright and is not to be reproduced in part or whole without approval.
 2. Do not scale this drawing - check all dimensions on site.
 3. This drawing shall be read in conjunction with the project specifications and all other contract documentation.
 4. All dimensions are in millimetres unless otherwise stated.
 5. Existing radiator to be disconnected and removed. A new radiator shall be installed in the existing radiator position connected to the new LTHW heating system.

THIS DRAWING IS FOR ILLUSTRATION PURPOSES ONLY TO SHOW DESIGN INTENT.
THE MHE CONTRACTOR IS FULLY RESPONSIBLE FOR ALL ASPECTS OF THE DESIGN, CALCULATIONS AND INSTALLATION CO-ORDINATION WITH ALL OTHER TRADES.

P1	XX.XX.20	PRELIMINARY ISSUE	J.D.	By
Rev	Date	Status/Amendments		
Zerum MEP Jordan Street Manchester M13 4PF 0161 667 0990 info@zerum.co.uk Client: Private Client Project: 88&A St John's Street, Manchester Drawing Title: MECHANICAL SERVICES NEW BUILDING PENETRATIONS LAYOUT Drawn By: J.D. Checked By: A.K. Cad By: G.M. Scale: 1:50@A0 Paper Size: A0 Date Created: 24.08.2020 Drawing Number: 88&ASJS-21-50-X-004 Drawing Revision: P1				