


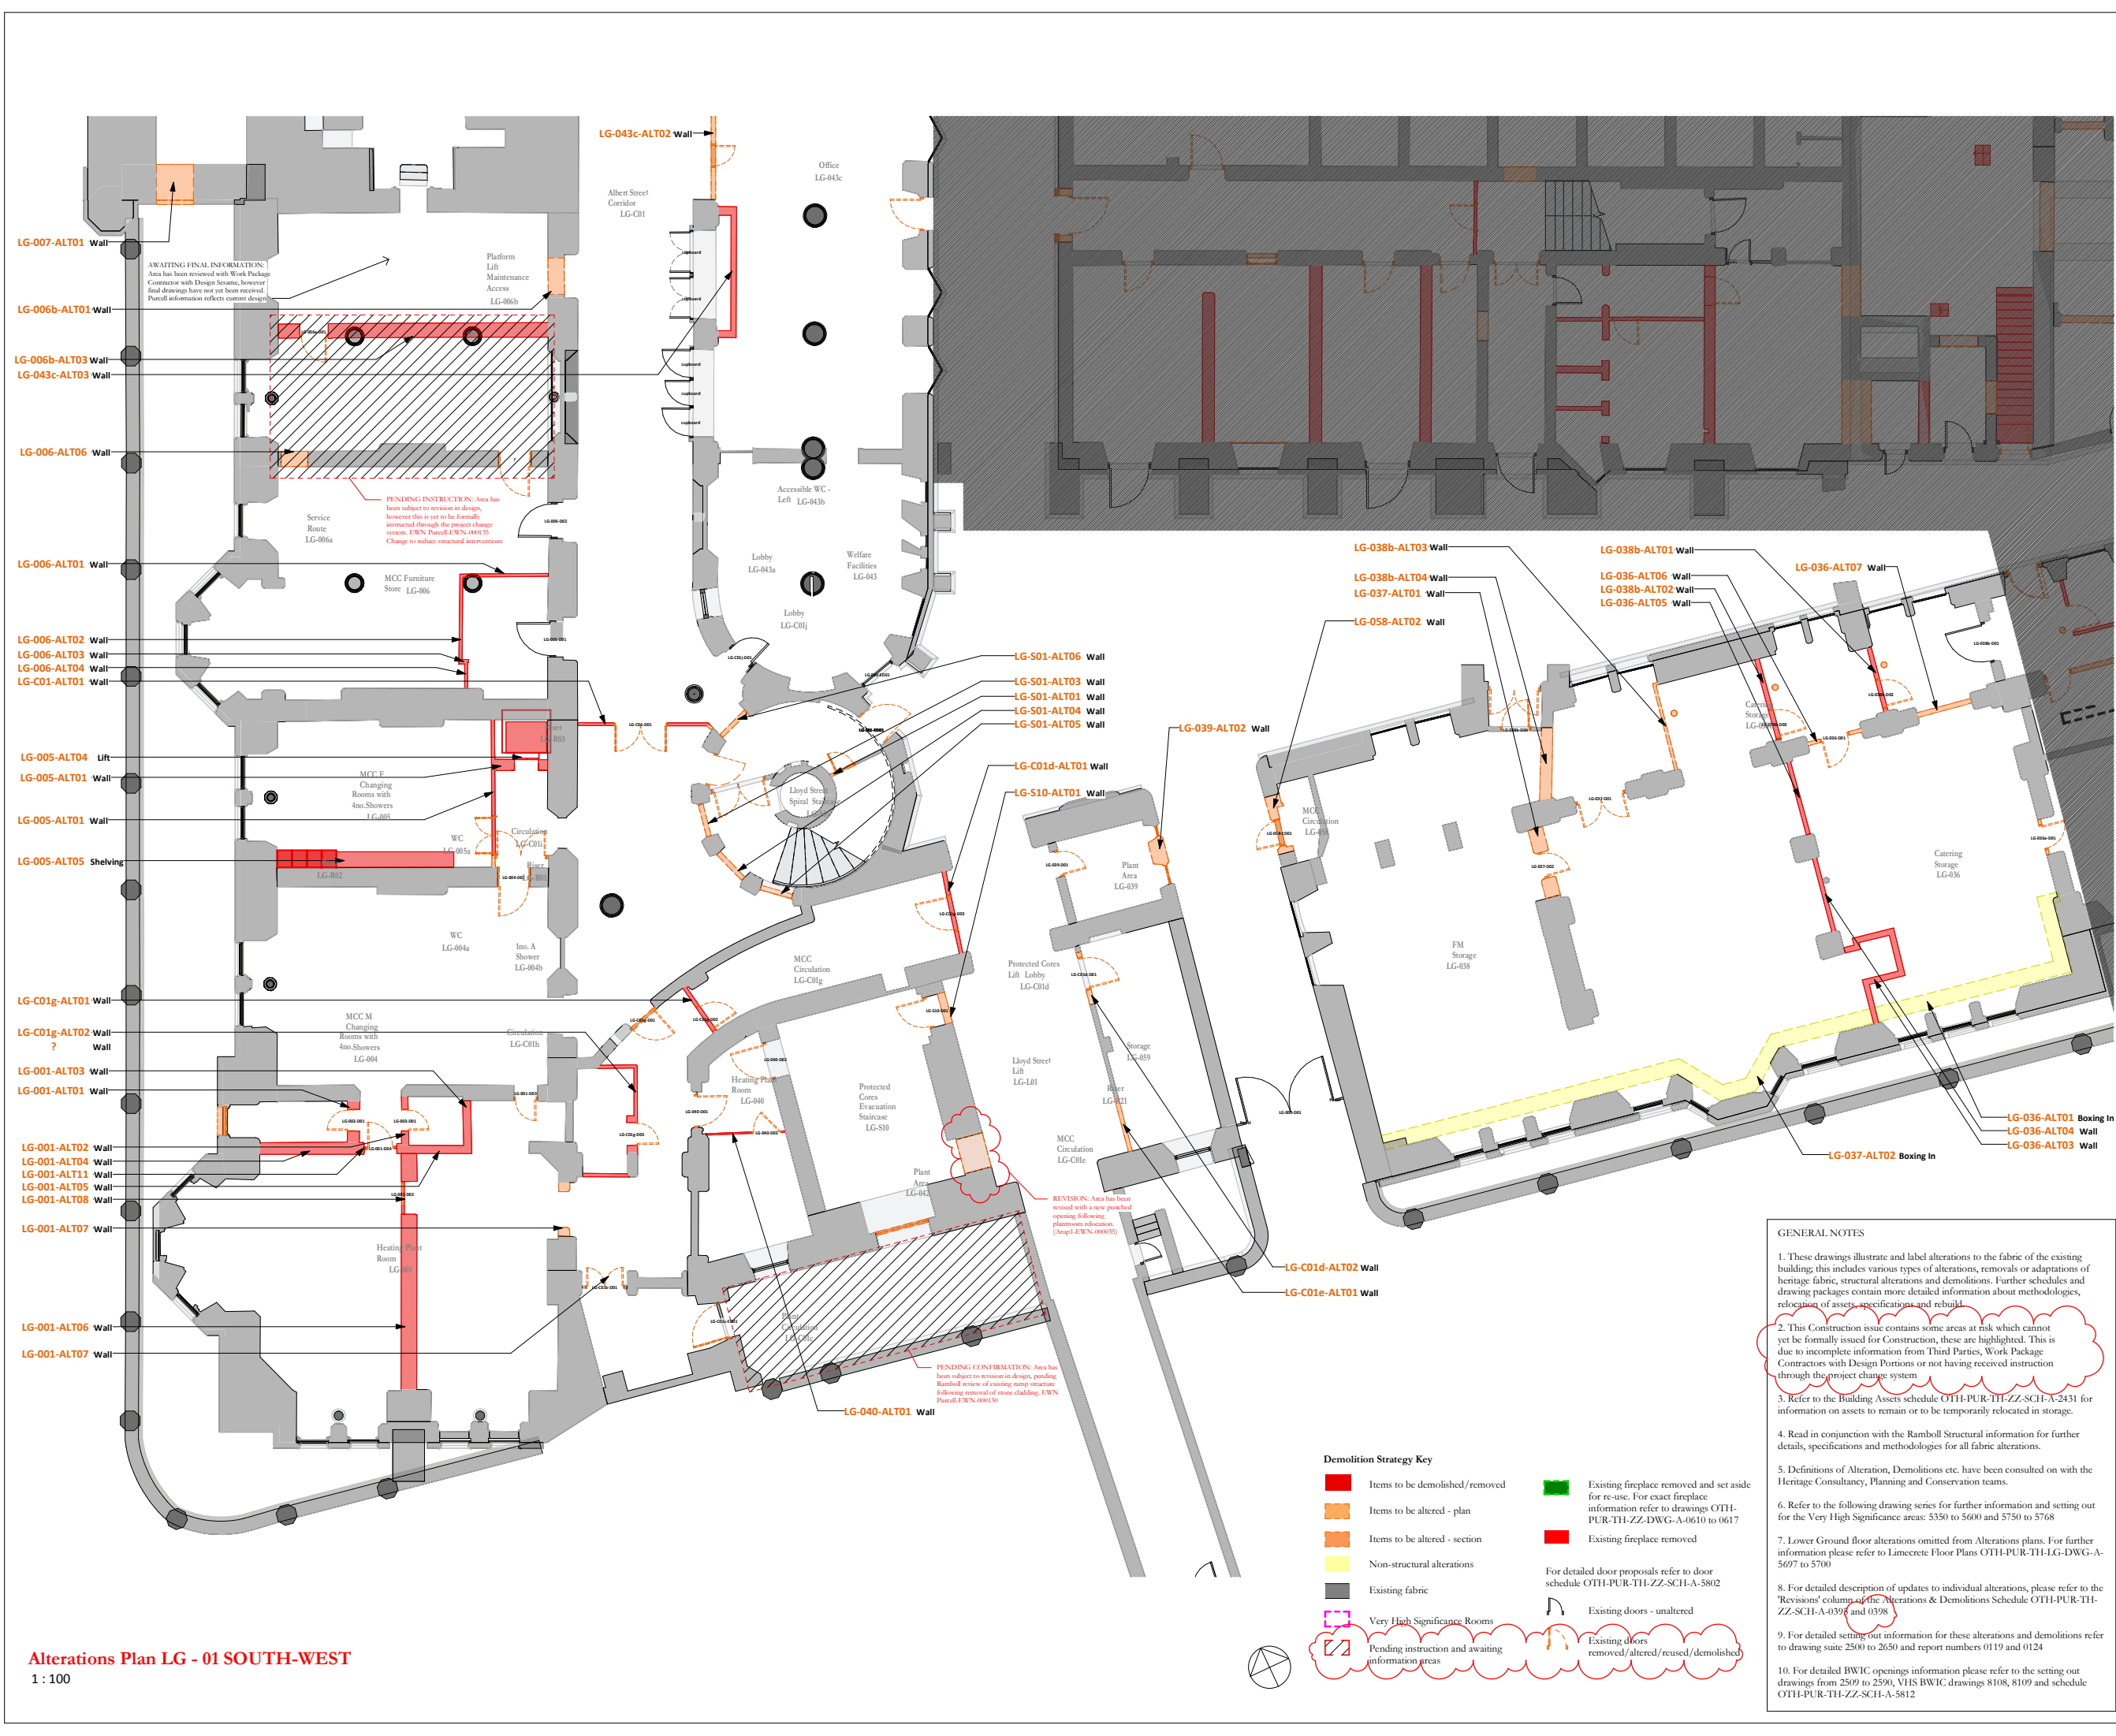

Alterations Plan LG - 01 SOUTH-WEST
1 : 100

Scale Bars to be used as guidance only - refer to sheet size below

1:100	1000	2000	3000	4000	5000	6000	7000	8000	9000	10000
1:200	500	1000	1500	2000	2500	3000	3500	4000	4500	5000
1:400	250	500	750	1000	1250	1500	1750	2000	2250	2500
1:1250	100	200	300	400	500	600	700	800	900	1000

Notes:

Drawings are based on survey data and may not accurately represent what is physically present.

Do not scale from this drawing. All dimensions are to be verified on site before proceeding with the work.

All dimensions are in millimeters unless noted otherwise.

Purcell shall be notified in writing of any discrepancies.

Key Plan

09	12/10/2020	RS	EP	RTA, WPC and VE changes incorporated
08	15/09/2020	RS	EP	Issued for Construction
07	09/06/2020	RS	MR	Issued for Construction
06	14/02/2020	RS	SW	Issued for Tender
ISSUE	DATE	APPROVED	DRAWN	DESCRIPTION

OUR TOWN HALL PROJECT

PURCELL

Project Office, Town Hall, MANCHESTER M60 2L1
+44 (0) 7970 097 432
www.purcelluk.com

PROJECT STATUS	RIBA STAGE 5
CLIENT	MANCHESTER CITY COUNCIL
PROJECT	OUR TOWN HALL
DRAWING TITLE	Alterations Plan LG SOUTH WEST
SIZE & SCALE	A1: As indicated
DRAWING STATUS	For Construction
JOB NUMBER	236959
DRAWING NO.	OTH-PUR-TH-LG-DWG-A-0363 09

12/10/2020 18:12:12

GENERAL NOTES

- These drawings illustrate and label alterations to the fabric of the existing building; this includes various types of alterations, removals or adaptations of heritage fabric, structural alterations and demolitions. Further schedules and drawing packages contain more detailed information about methodologies, relocation of assets, specifications and rebuild.
- This Construction issue contains some areas at risk which cannot yet be formally issued for Construction, these are highlighted. This is due to incomplete information from Third Parties, Work Package Contractors with Design Portions or not having received instruction through the project change system.
- Refer to the Building Assets schedule OTH-PUR-TH-ZZ-SCH-A-2431 for information on assets to remain or to be temporarily relocated in storage.
- Read in conjunction with the Ramboll Structural information for further details, specifications and methodologies for all fabric alterations.
- Definitions of Alteration, Demolitions etc. have been consulted on with the Heritage Consultancy, Planning and Conservation teams.
- Refer to the following drawing series for further information and setting out for the Very High Significance areas: 5350 to 5600 and 5750 to 5768
- Lower Ground floor alterations omitted from Alterations plans. For further information please refer to Laminate Floor Plans OTH-PUR-TH-LG-DWG-A-5697 to 5700
- For detailed description of updates to individual alterations, please refer to the 'Revisions' column of the Alterations & Demolitions Schedule OTH-PUR-TH-ZZ-SCH-A-0398 and 0398
- For detailed setting out information for these alterations and demolitions refer to drawing suite 2500 to 2550 and report numbers 0119 and 0124
- For detailed BWIC openings information please refer to the setting out drawings from 2509 to 2590, VHS BWIC drawings 8108, 8109 and schedule OTH-PUR-TH-ZZ-SCH-A-5812

Demolition Strategy Key

	Items to be demolished/removed		Existing fireplace removed and set aside for re-use. For exact fireplace information refer to drawings OTH-PUR-TH-ZZ-DWG-A-0610 to 0617
	Items to be altered - plan		Existing fireplace removed
	Items to be altered - section		
	Non-structural alterations		
	Existing fabric		
	Very High Significance Rooms		
	Pending instruction and awaiting information areas		Existing doors - unaltered
			Existing doors removed/altered/reused/demolished