

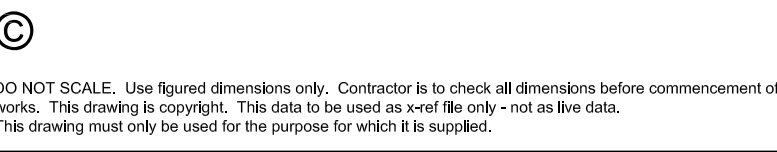


Scale 1 : 25

 

KEY

 

no.	date	by	revision details	Ckd	App
-----	------	----	------------------	-----	-----

Studio 103
The Courtyard Royal Mills
Ancoats Manchester M4 5BA

Tel: 0161 236 5866
Fax: 0161 236 5884
E: office@strzarch.co.uk

lient



NETWORK RAIL TECHNICAL APPROVAL
AUTHORISED FOR ISSUE:

DESIGNER.....

CHECKER.....

AUTHORISER (CRE)

DATE _____

APPROVED FOR FORM (N/A)

CEM.....

DATE _____

rojec

ELR: COL MILEAGE: 189m 29ch. OS Ref: SJ840974

MANCHESTER OXFORD ROAD

TRAIN STATION

drawing status

FOR LISTED BUILDING CONSENT

rawing title

AREA C
EXISTING MESS ROOM
REFLECTED CEILING PLAN

CRE Approved by	date	CEM Reviewed by	date
RS	16/10/20		

consultant dwg no.	scale	sht size
2876-MCO-LB007	1 : 25	A1

consultant dwg no.	scale	sht size
2876-MCO-LB007	1 : 25	A1