


- NOTES
- Design & drawings are copyright of Hive Architects Studio Ltd. and written permission must be obtained before duplication
 - Do not scale from drawing or derive dimensions from digital forms
 - All dimensions are to be checked before commencing work or placing orders
 - Any discrepancy found between information herein and that given elsewhere or found on site shall be reported in writing to the architect immediately

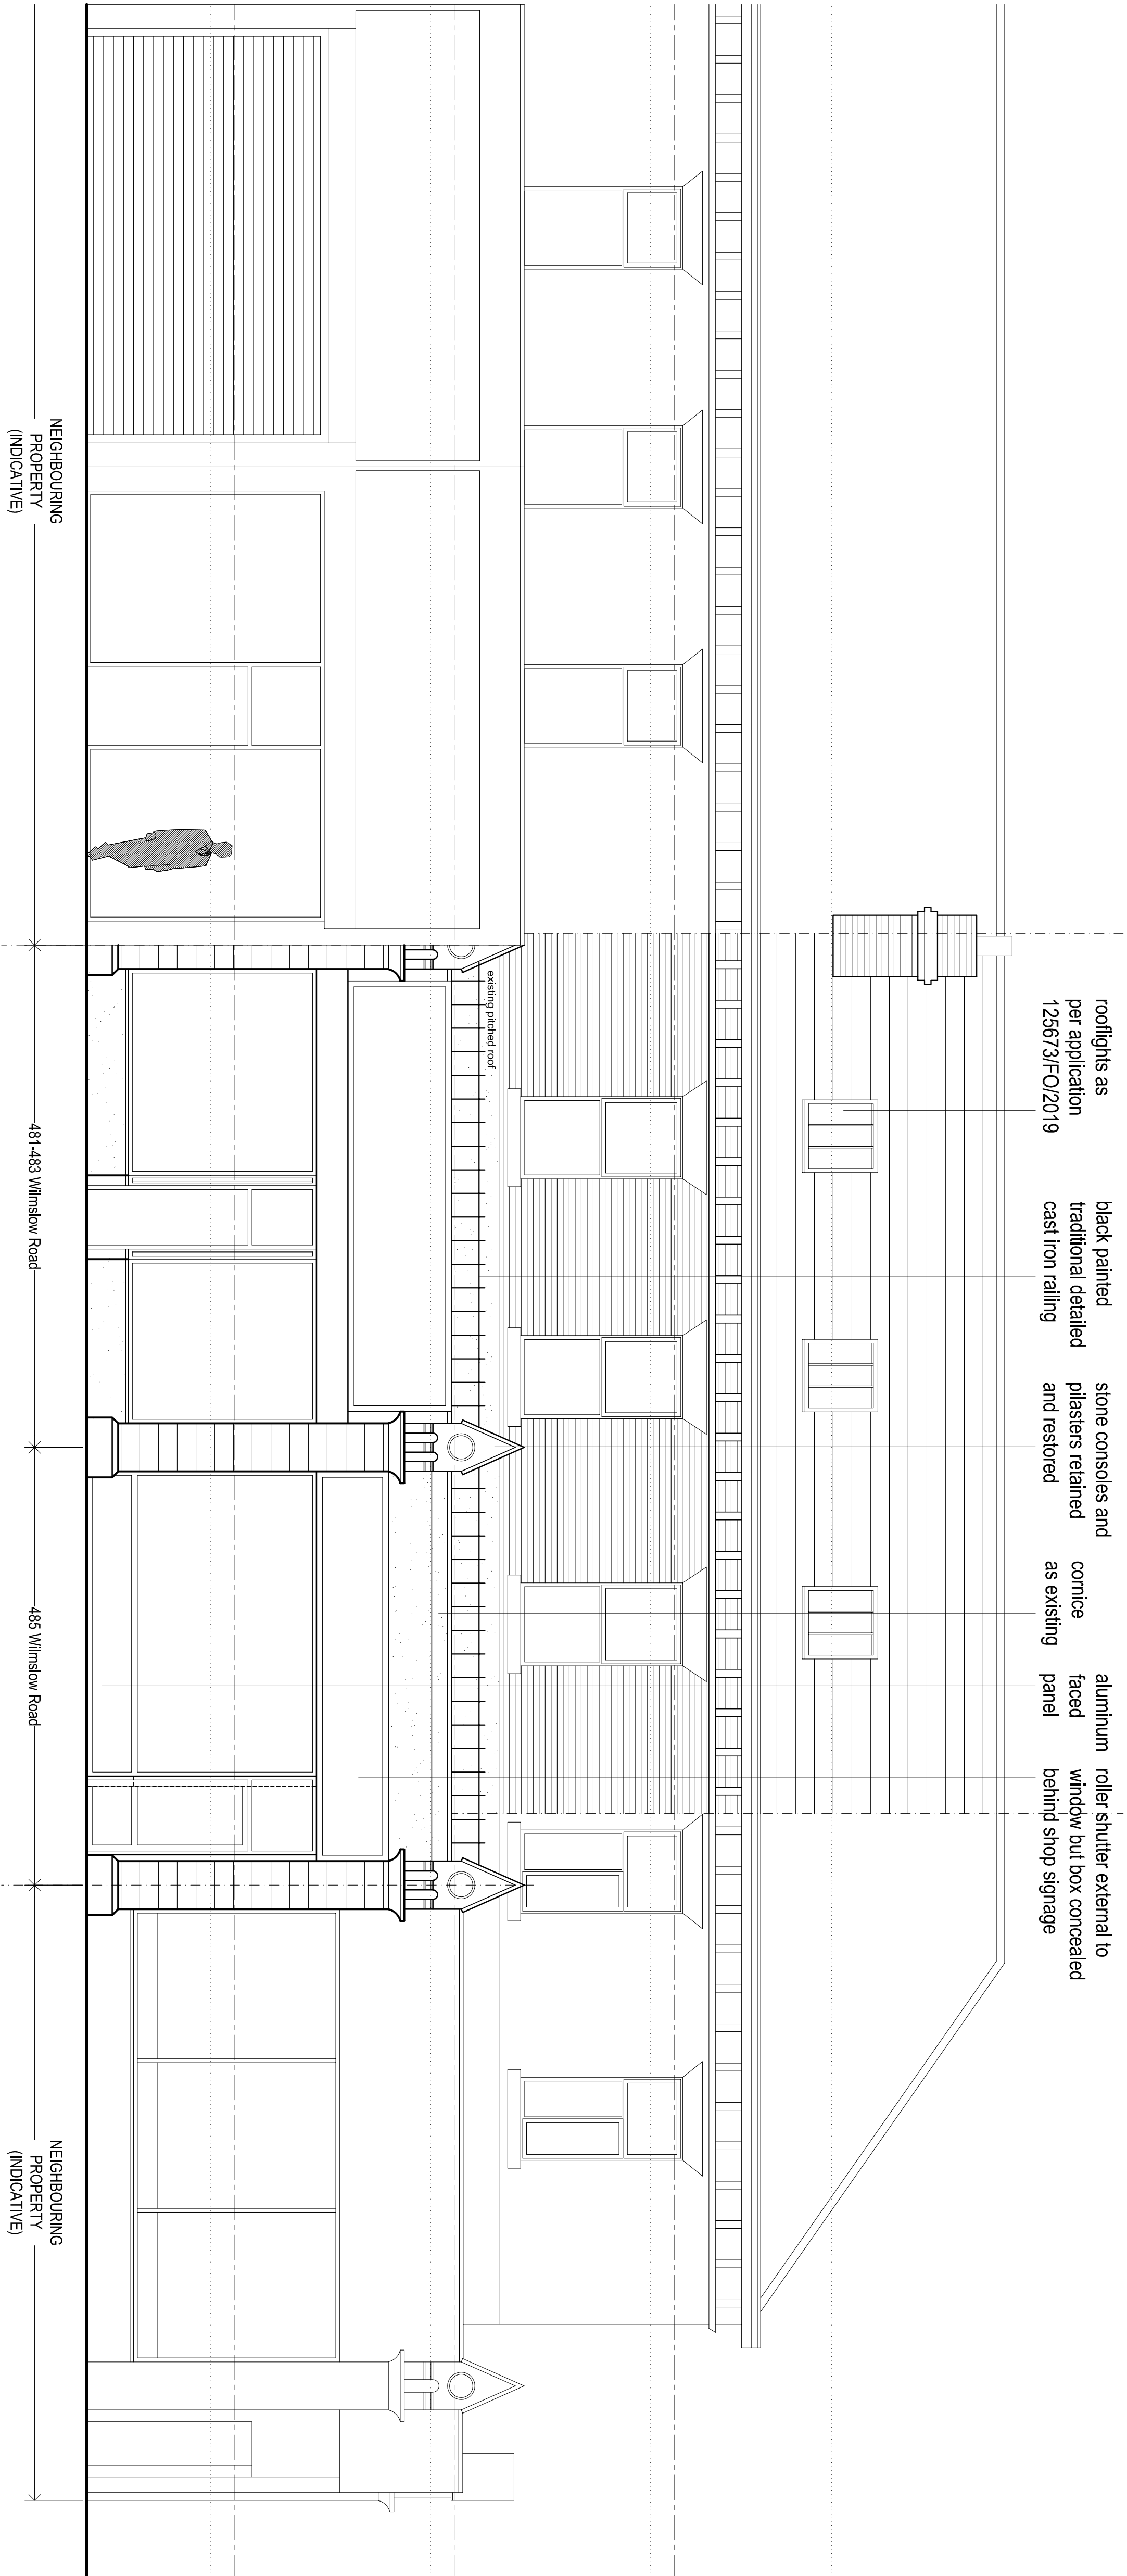

Rev	Date	By	Note
B	09.10.20	DW	Shop front statliser material changed
A	14.8.20	VG	Statliser added back in to no. 485 shopfront

	Hive Architects Studio Ltd. Beck House, 77a King Street, Knutsford, WA16 6DX T: 01565 748050 E: hello@hivearchitects.co.uk W: www.hivearchitects.co.uk Registered in England, 0755 1868
Project	Alterations at 481-485 Wilmslow Road, Manchester, M20 4AN
Project Ref	184-02
Drawing Title	Proposed Front Elevation
Drawing no.	12
Scale	STATED @ A1
Date	10/06/20
Drawn	VG
Stage	Planning
Revision	A