


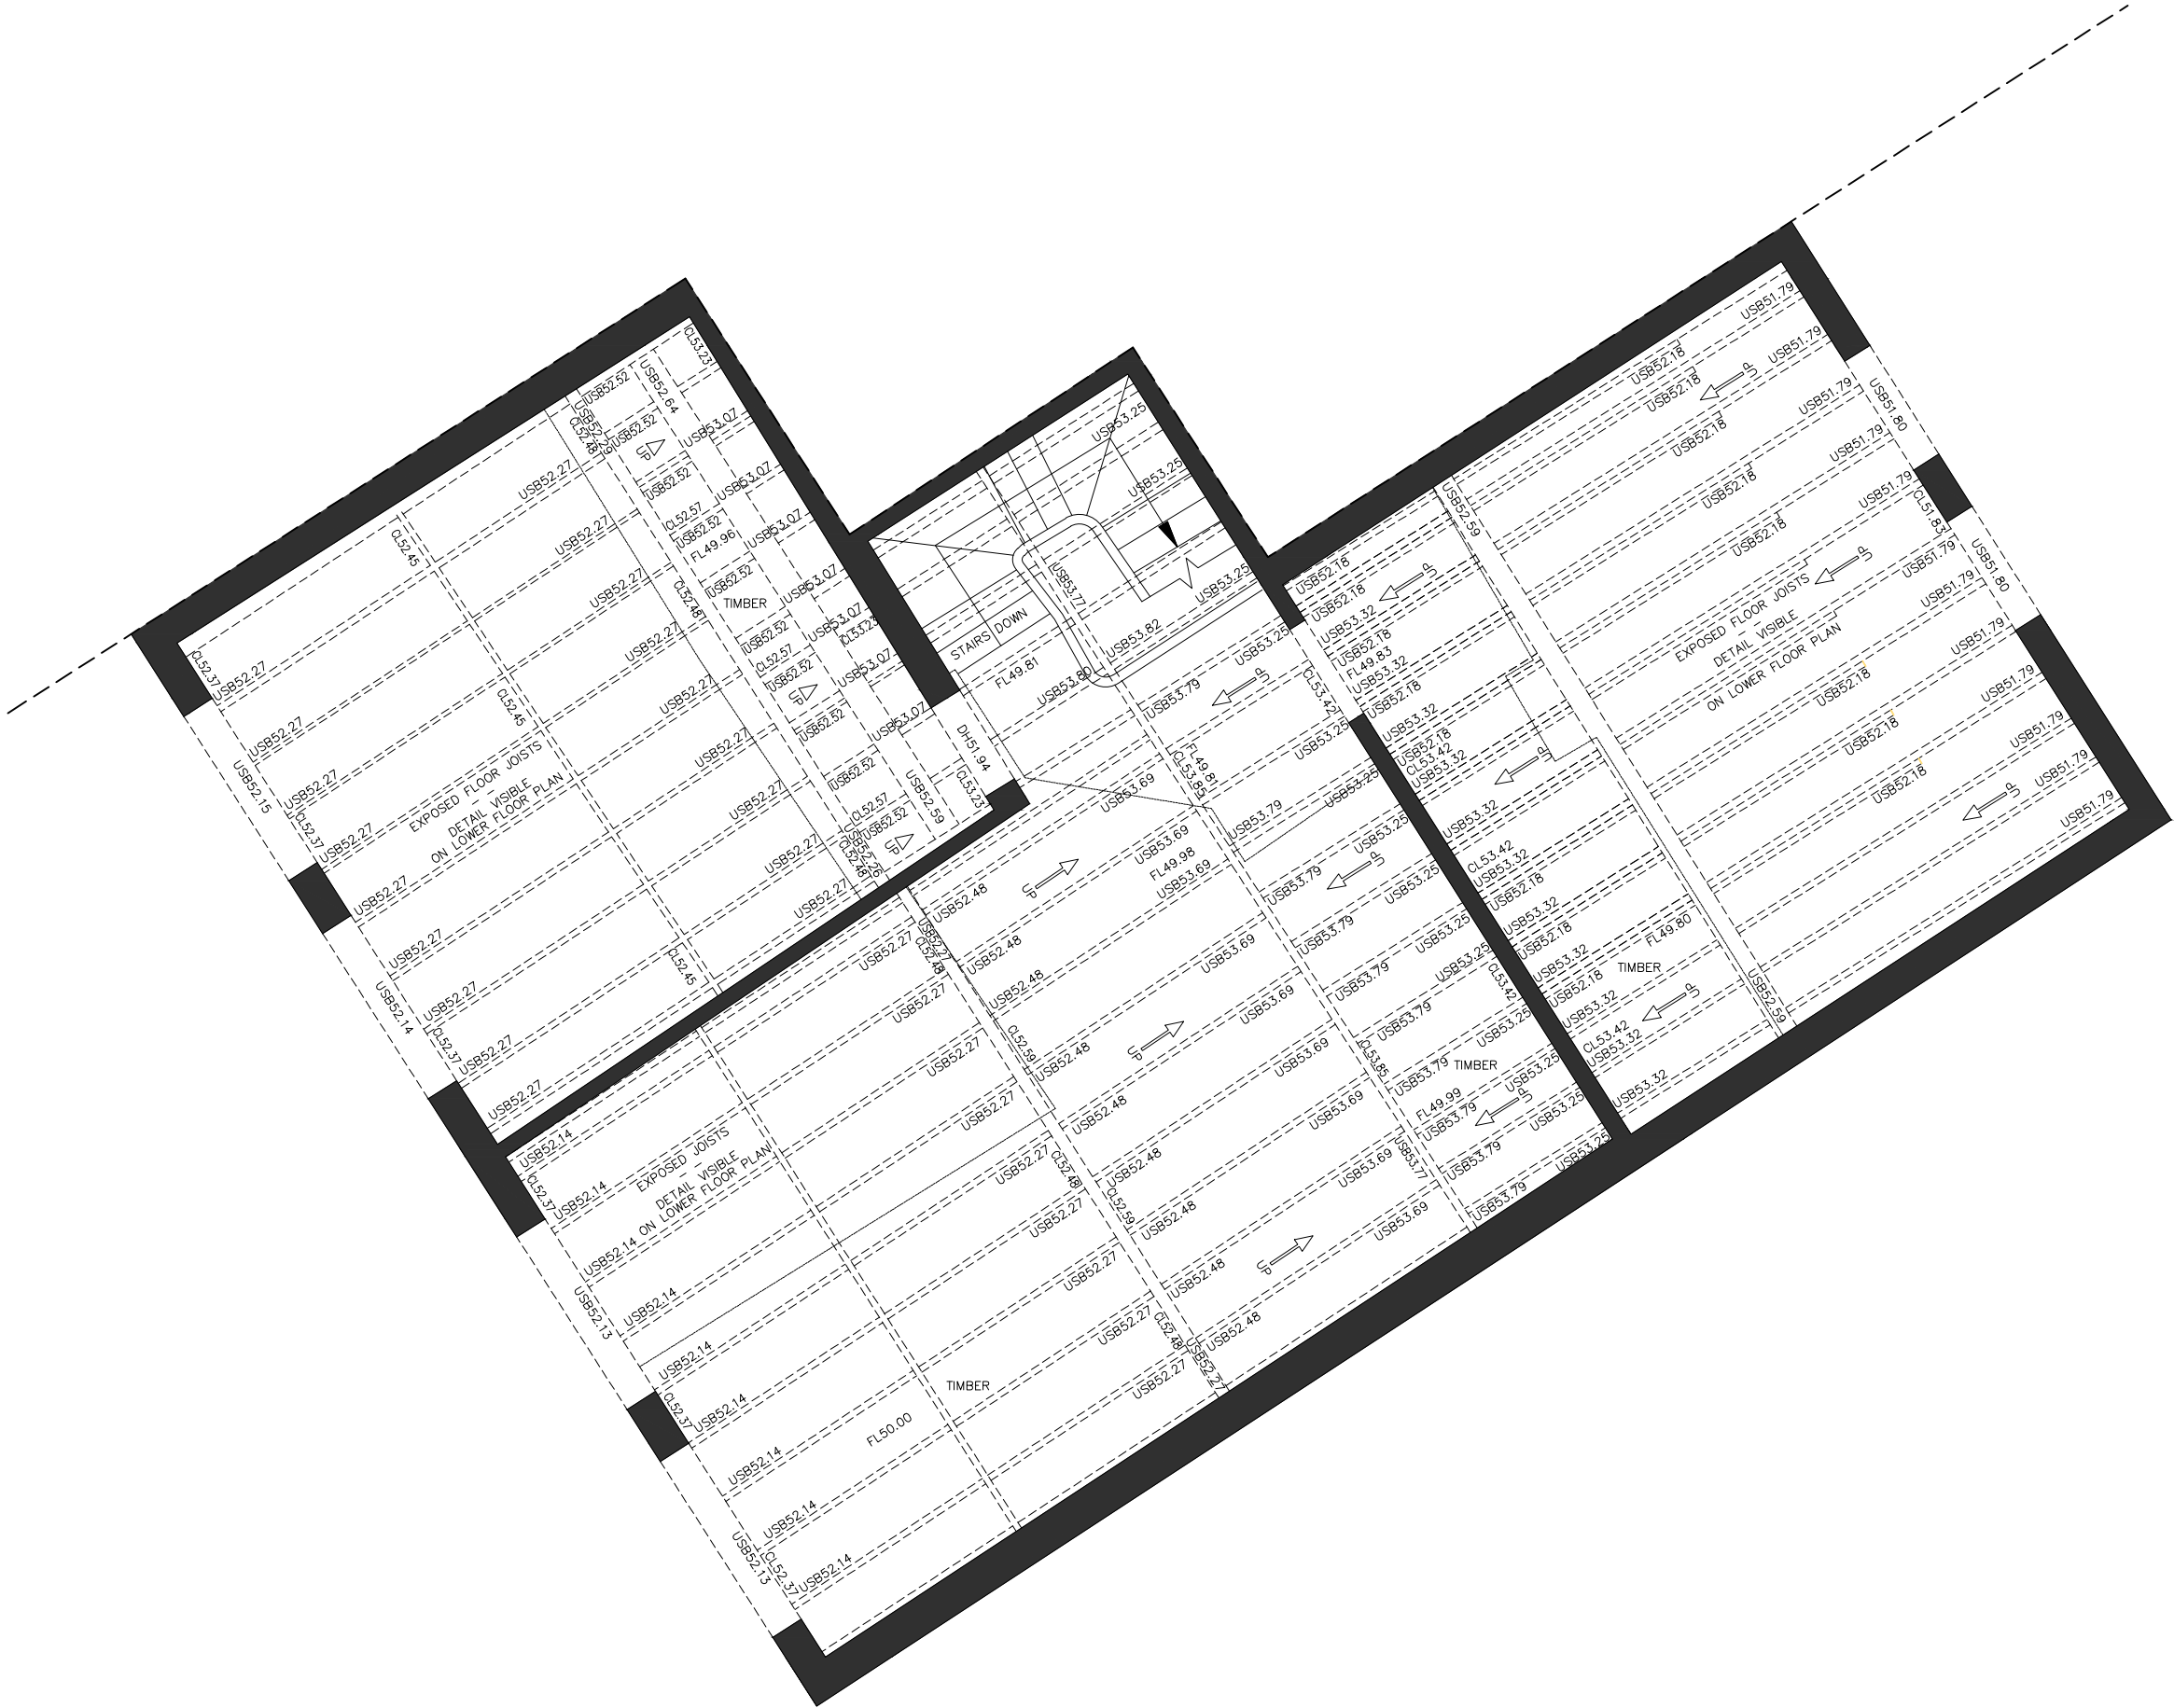

Client				
Ms A Khan				
Project				
10 Birch Polygon, Manchester, M14 5HX				
Drawing Title				
Existing Second Floor Plan				
Drawn	Checked	Paper Size	Scale	Date
PL	PL	A3	1:50	Oct 2019
Project No.		Drawing No.		Revision
19 - 417		006		-

