


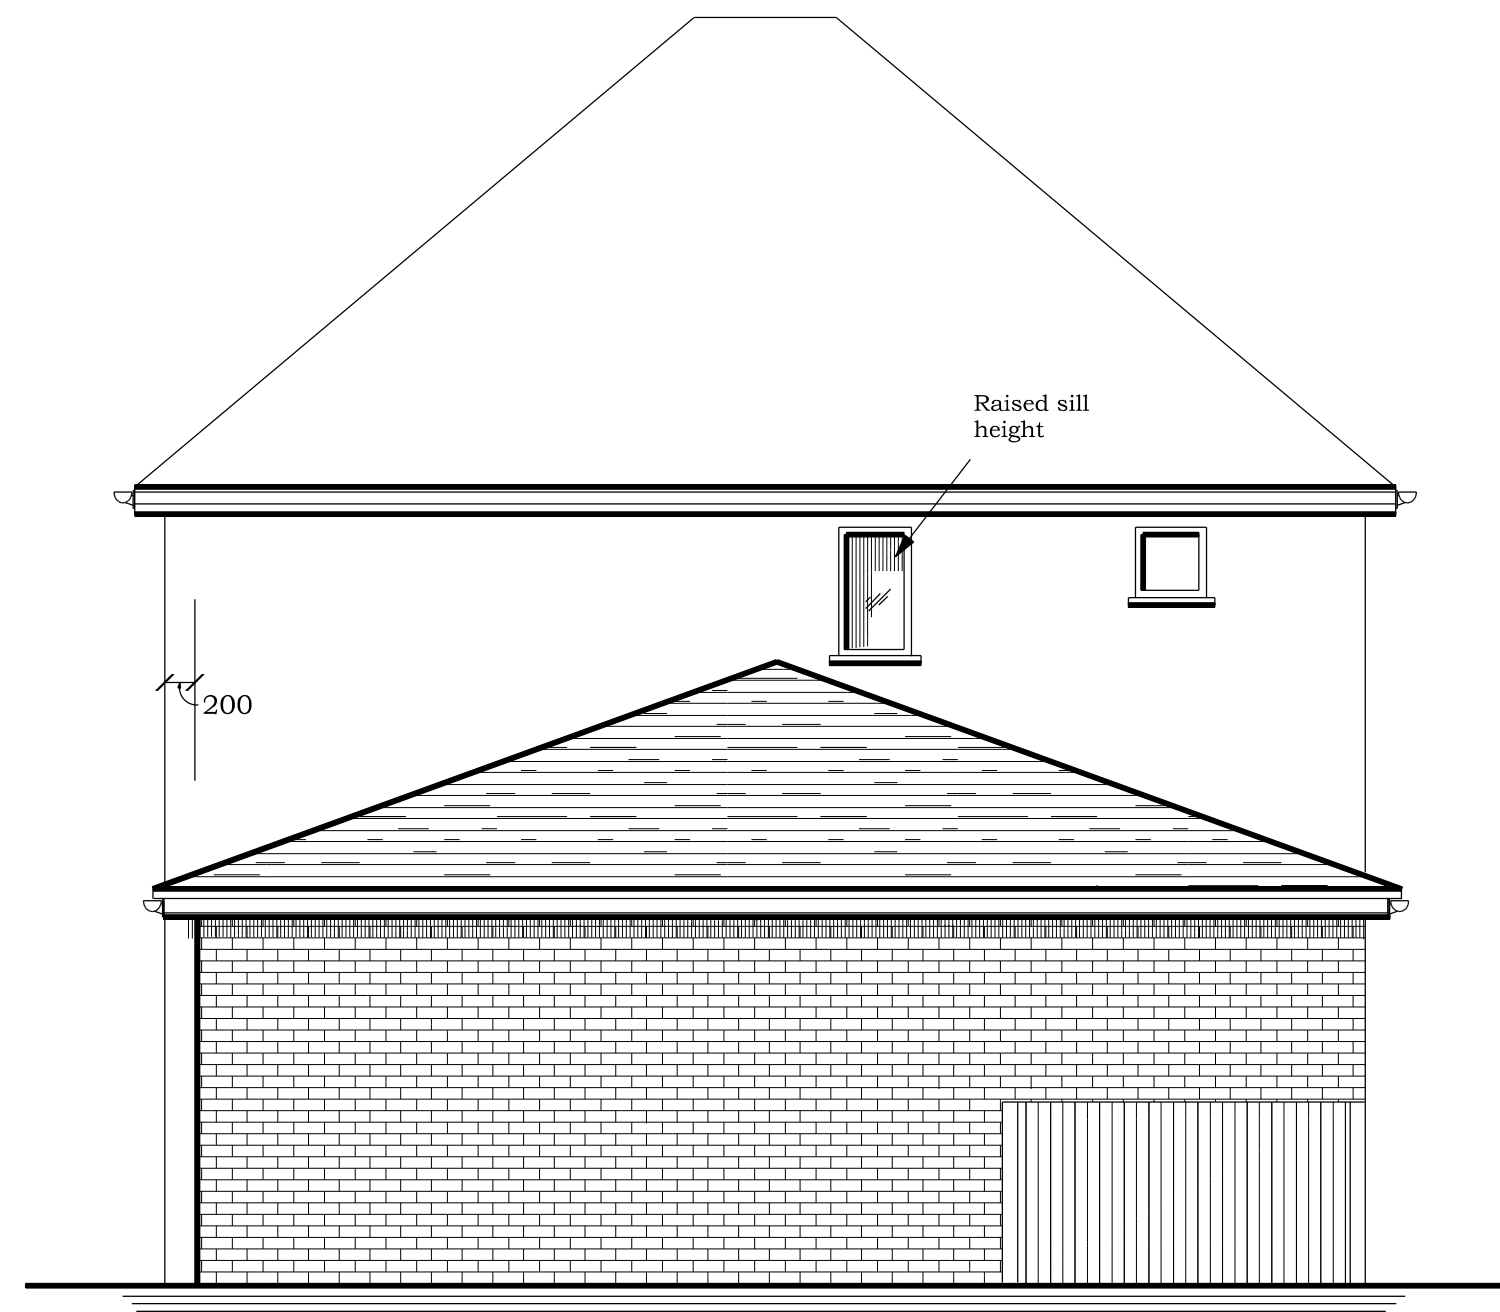


PROPOSED EAST FACING SIDE ELEVATION




PROPOSED NORTH FACING FRONT ELEVATION




PROPOSED WEST FACING SIDE ELEVATION

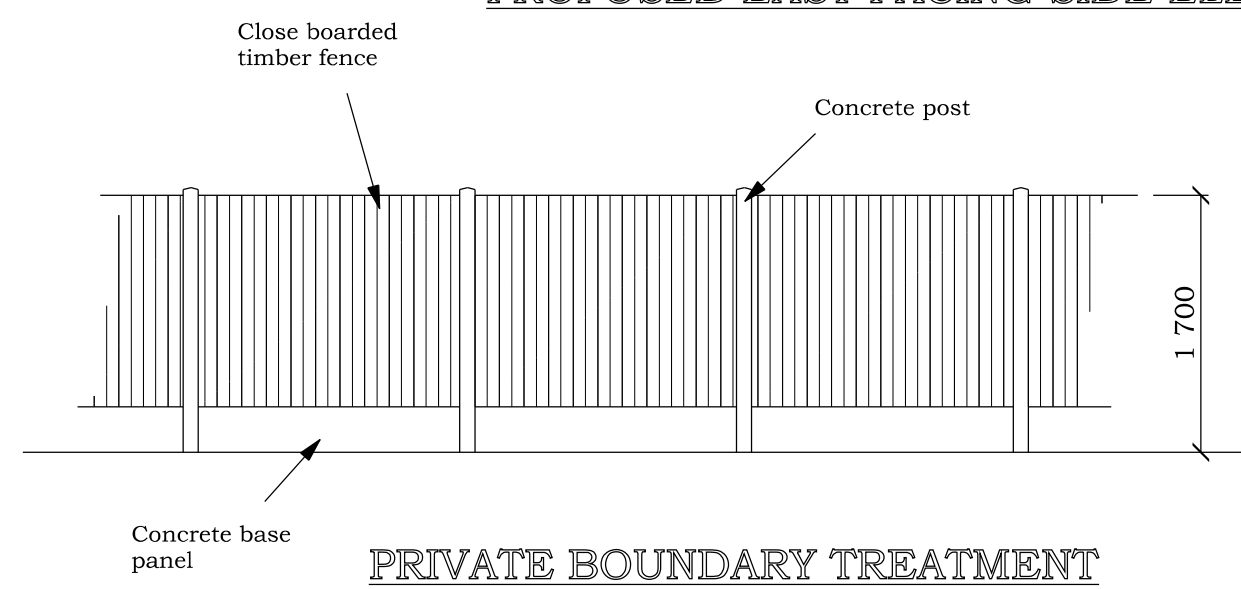

PRIVATE BOUNDARY TREATMENT

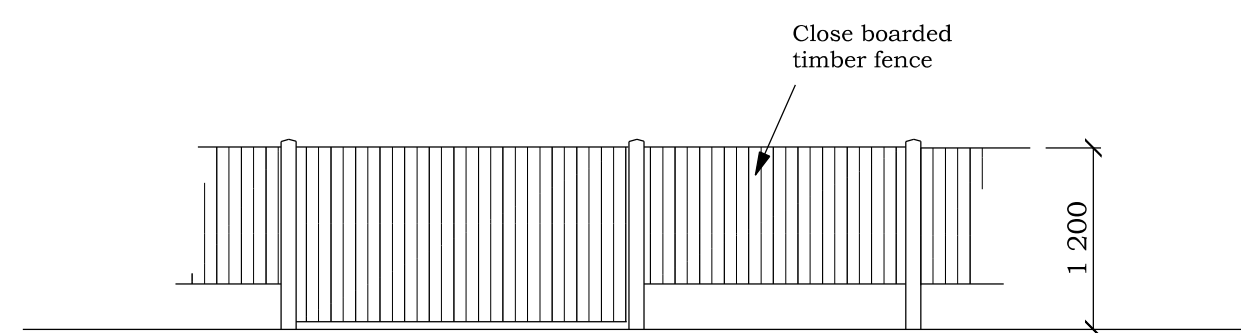


PRIVATE GATE

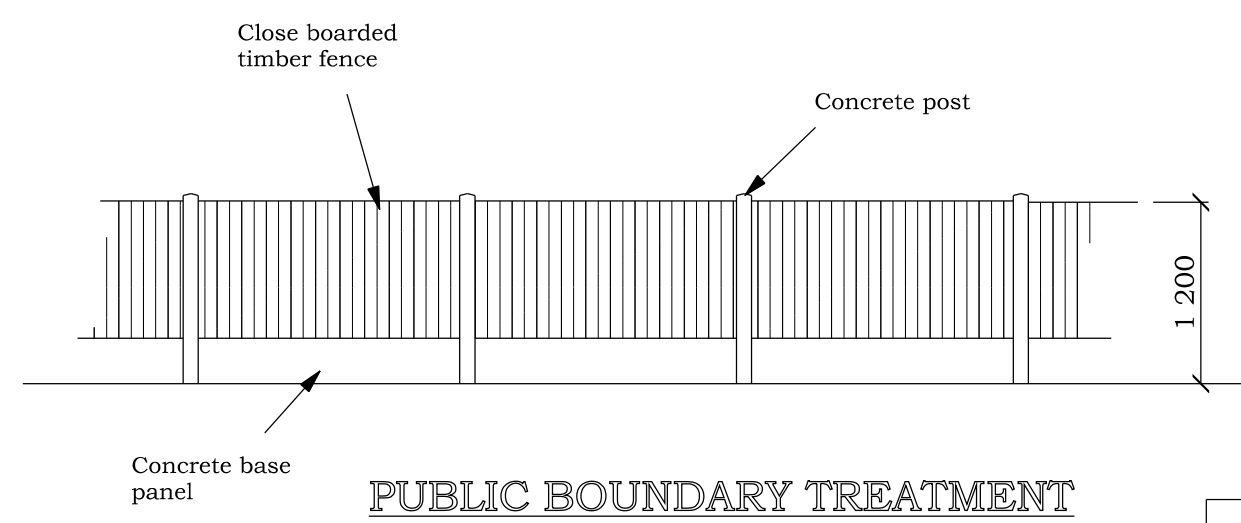


PUBLIC BOUNDARY TREATMENT


BRADLEY BUILDING DESIGN LTD.
KEEPERS COTTAGE,
LYME PARK,
DISLEY,
STOCKPORT.
SK12 2NS.
01625 858244
Mob 07989 326039
bradleybuildingdesign@btopenworld.com

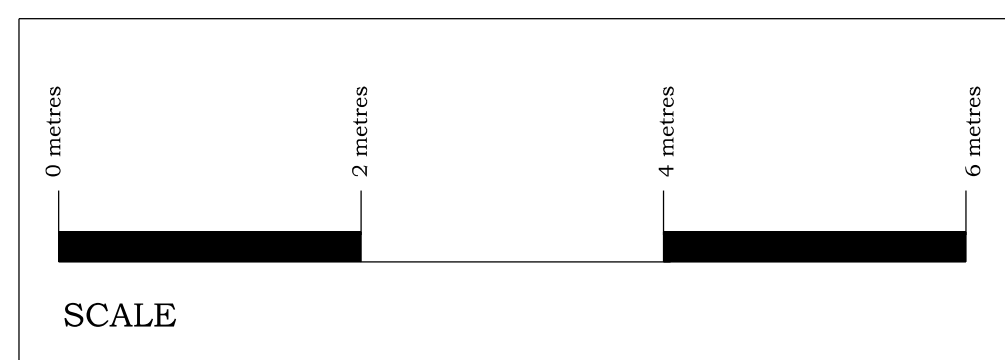


SCALE

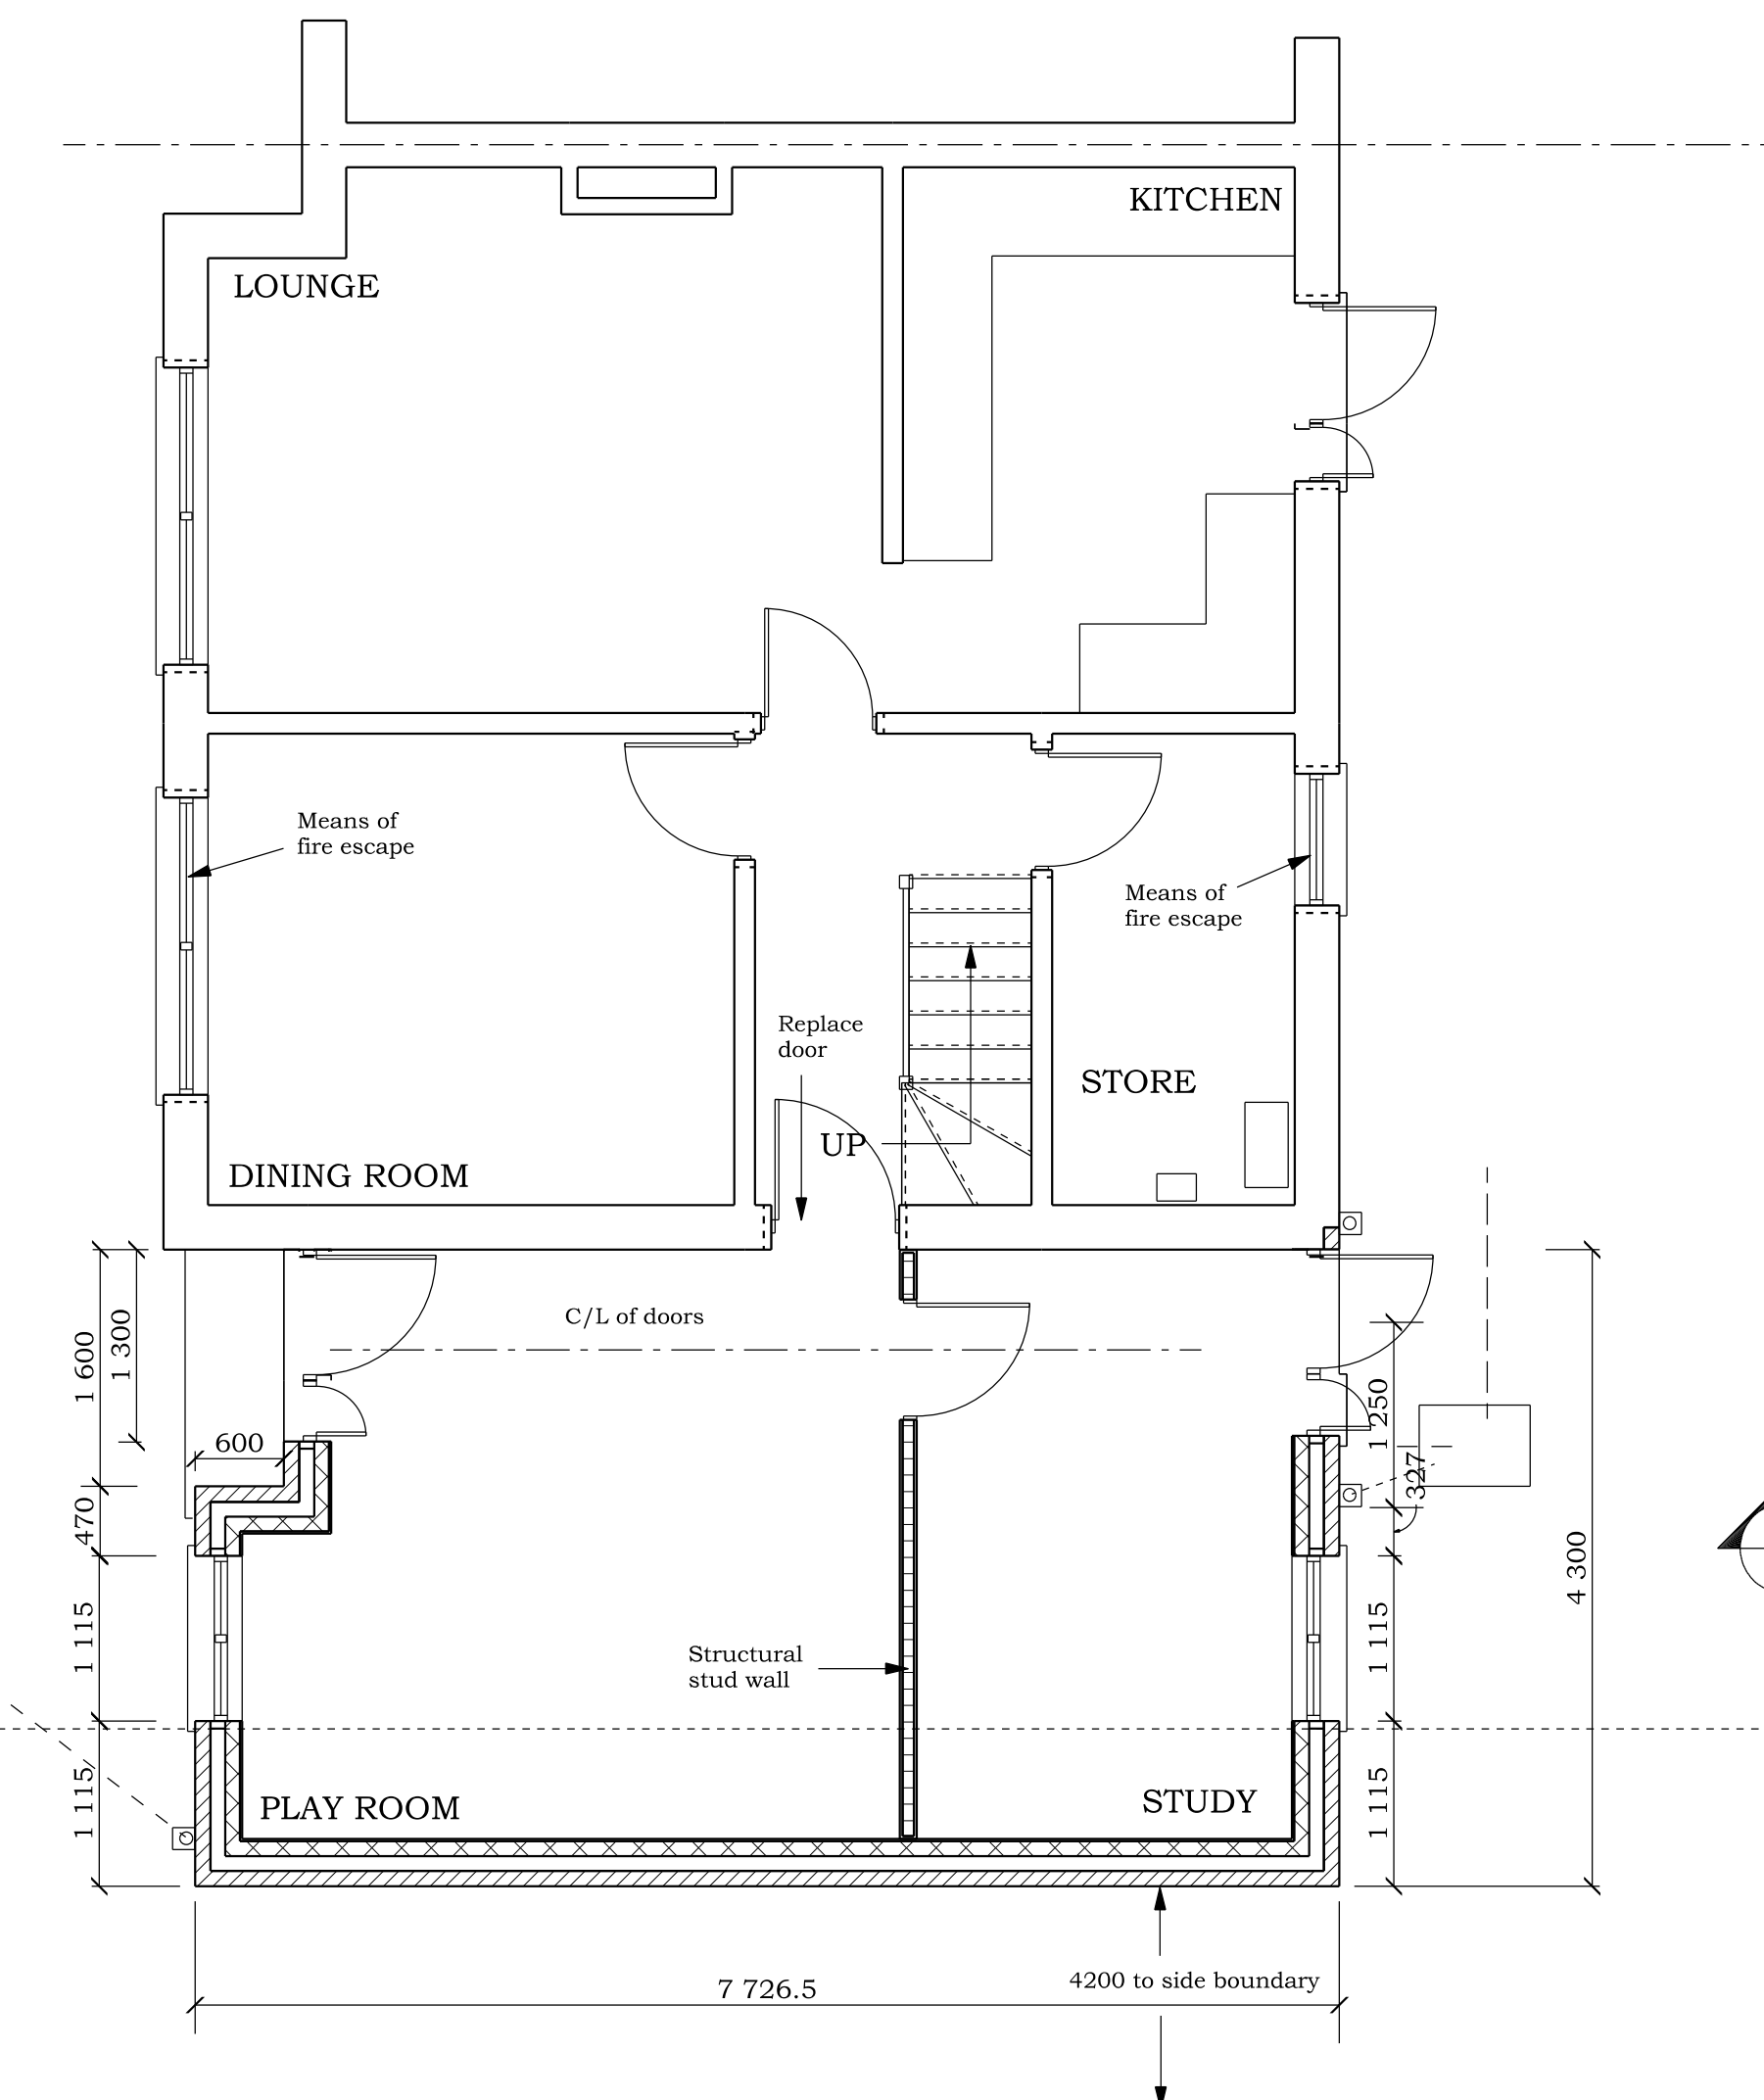


PROPOSED GROUND FLOOR PLAN

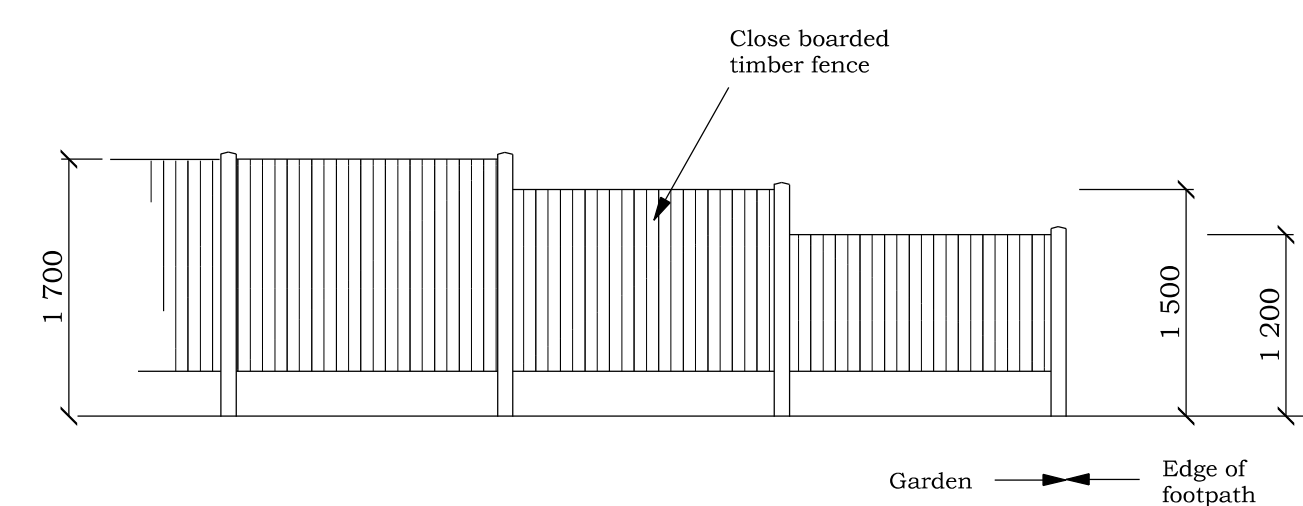

EAST FACING TRANSITIONAL FENCE

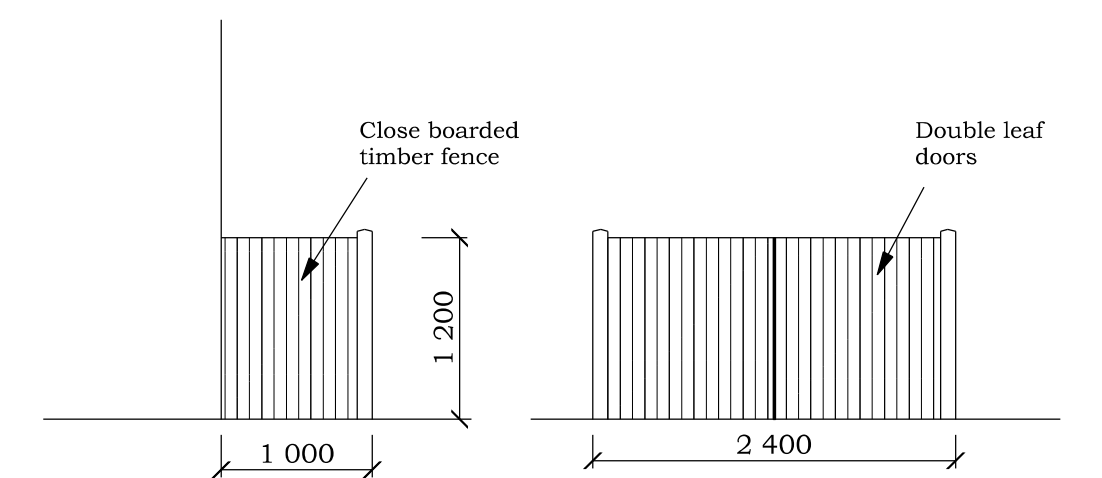

BIN STORE

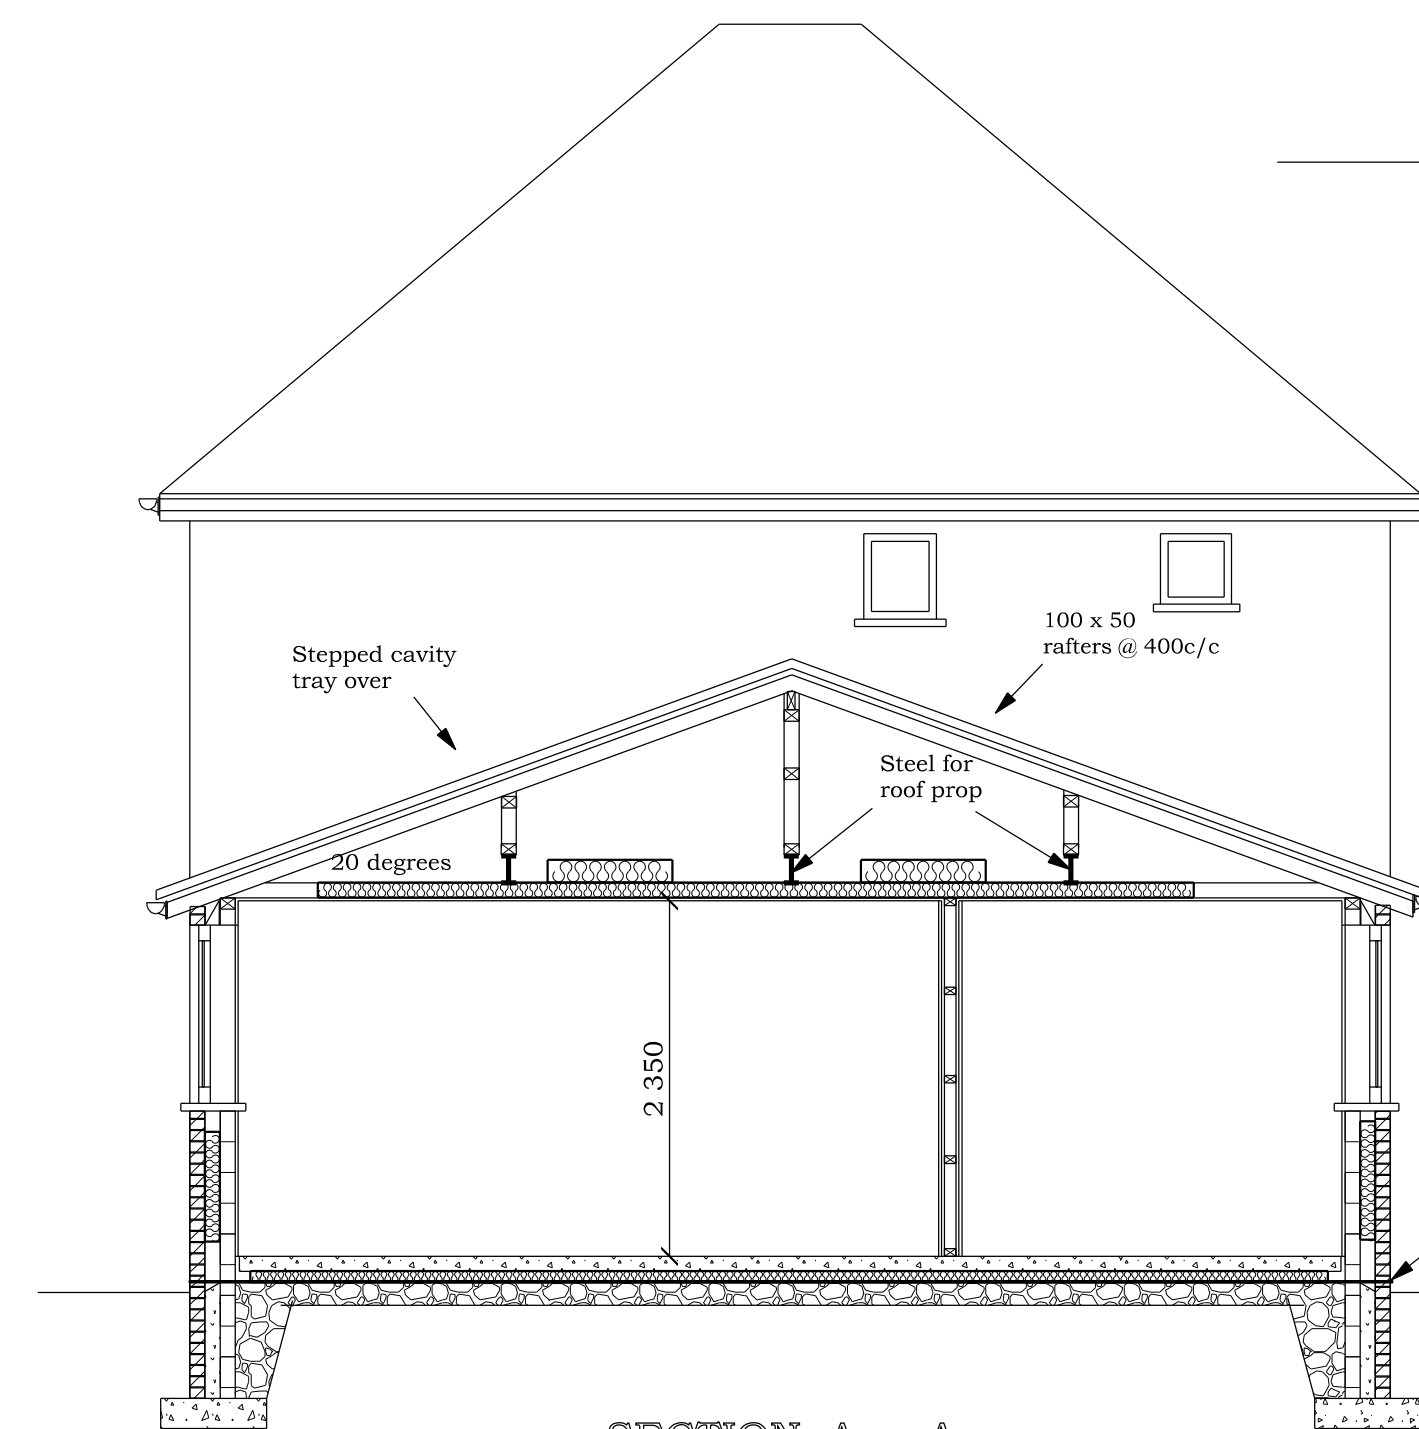

SECTION A - A

All bedroom windows and windows to the Dining room, study and store are to be egress windows providing a minimum clear opening area of 0.33m² with no dimension being less than 450mm with a minimum 800 and maximum 1100 sill height.

PROPOSED DWELLING
PROPOSED SINGLE STOREY FRONT EXTENSION

for
Mr. P. ZUZANIK,
at
2, NORFOLK AVENUE,
GORTON,
M18 7BF.

Scale 1:50 @ A1

Date FEBRUARY 2020

Drawing Number 1865/2/C