




○ BOWKER SADLER PARTNERSHIP LIMITED
■ THIS DRAWING IS THE SUBJECT OF COPYRIGHT WHICH VESTS IN BOWKER SADLER PARTNERSHIP LIMITED. IT IS AN INFRINGEMENT OF COPYRIGHT TO REPRODUCE THIS DRAWING, BY WHATEVER MEANS, INCLUDING ELECTRONIC, WITHOUT THE EXPRESS WRITTEN CONSENT OF BOWKER SADLER PARTNERSHIP LIMITED WHICH RESERVES ALL ITS RIGHTS.
BOWKER SADLER PARTNERSHIP LIMITED ASSERTS ITS RIGHTS TO BE IDENTIFIED AS THE AUTHOR OF THIS DESIGN.
■ DRAWING NOT TO BE SCALED.
■ REPORT ERRORS & OMISSIONS TO ARCHITECT.
■ CHECK ALL DIMENSIONS ON SITE.
■ DRAWING TO BE READ IN CONJUNCTION WITH THE HEALTH AND SAFETY PLAN AND ALL RELEVANT RISK ASSESSMENTS

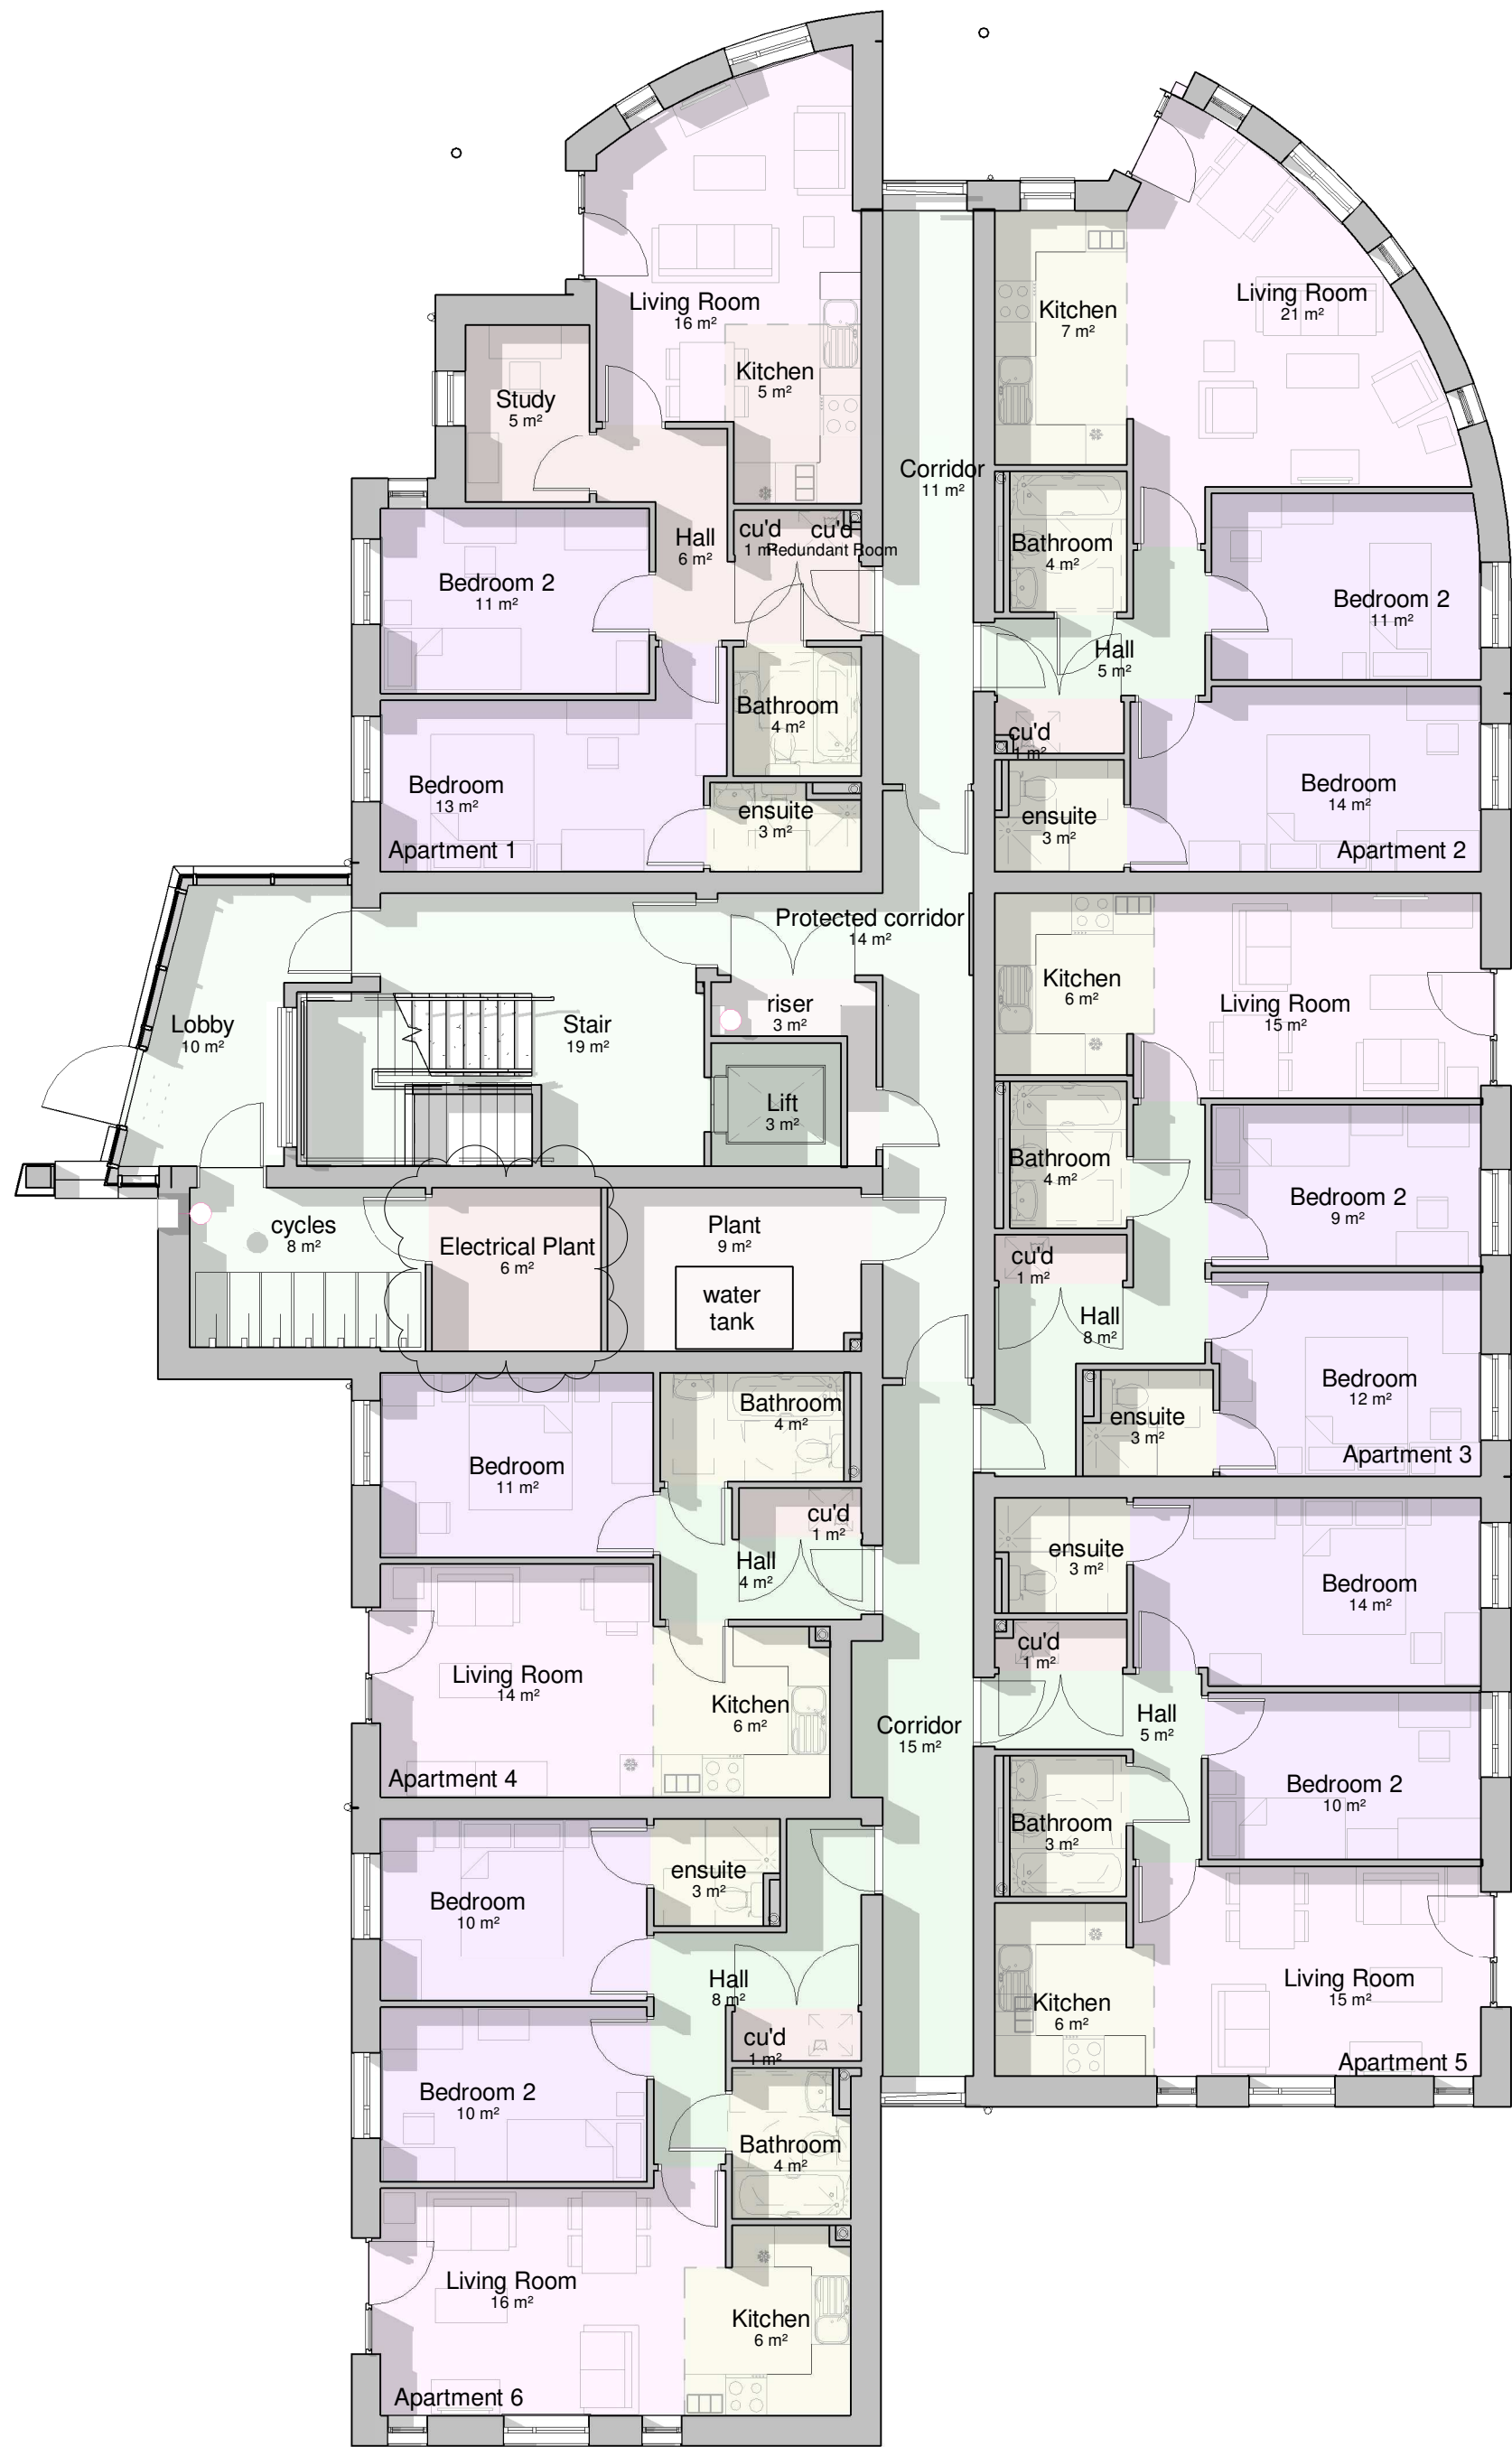

00 Ground Floor Plan
1 : 100

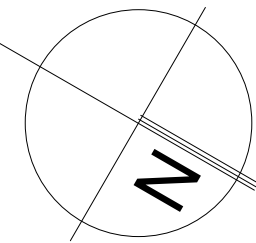

01 First Floor Plan
1 : 100

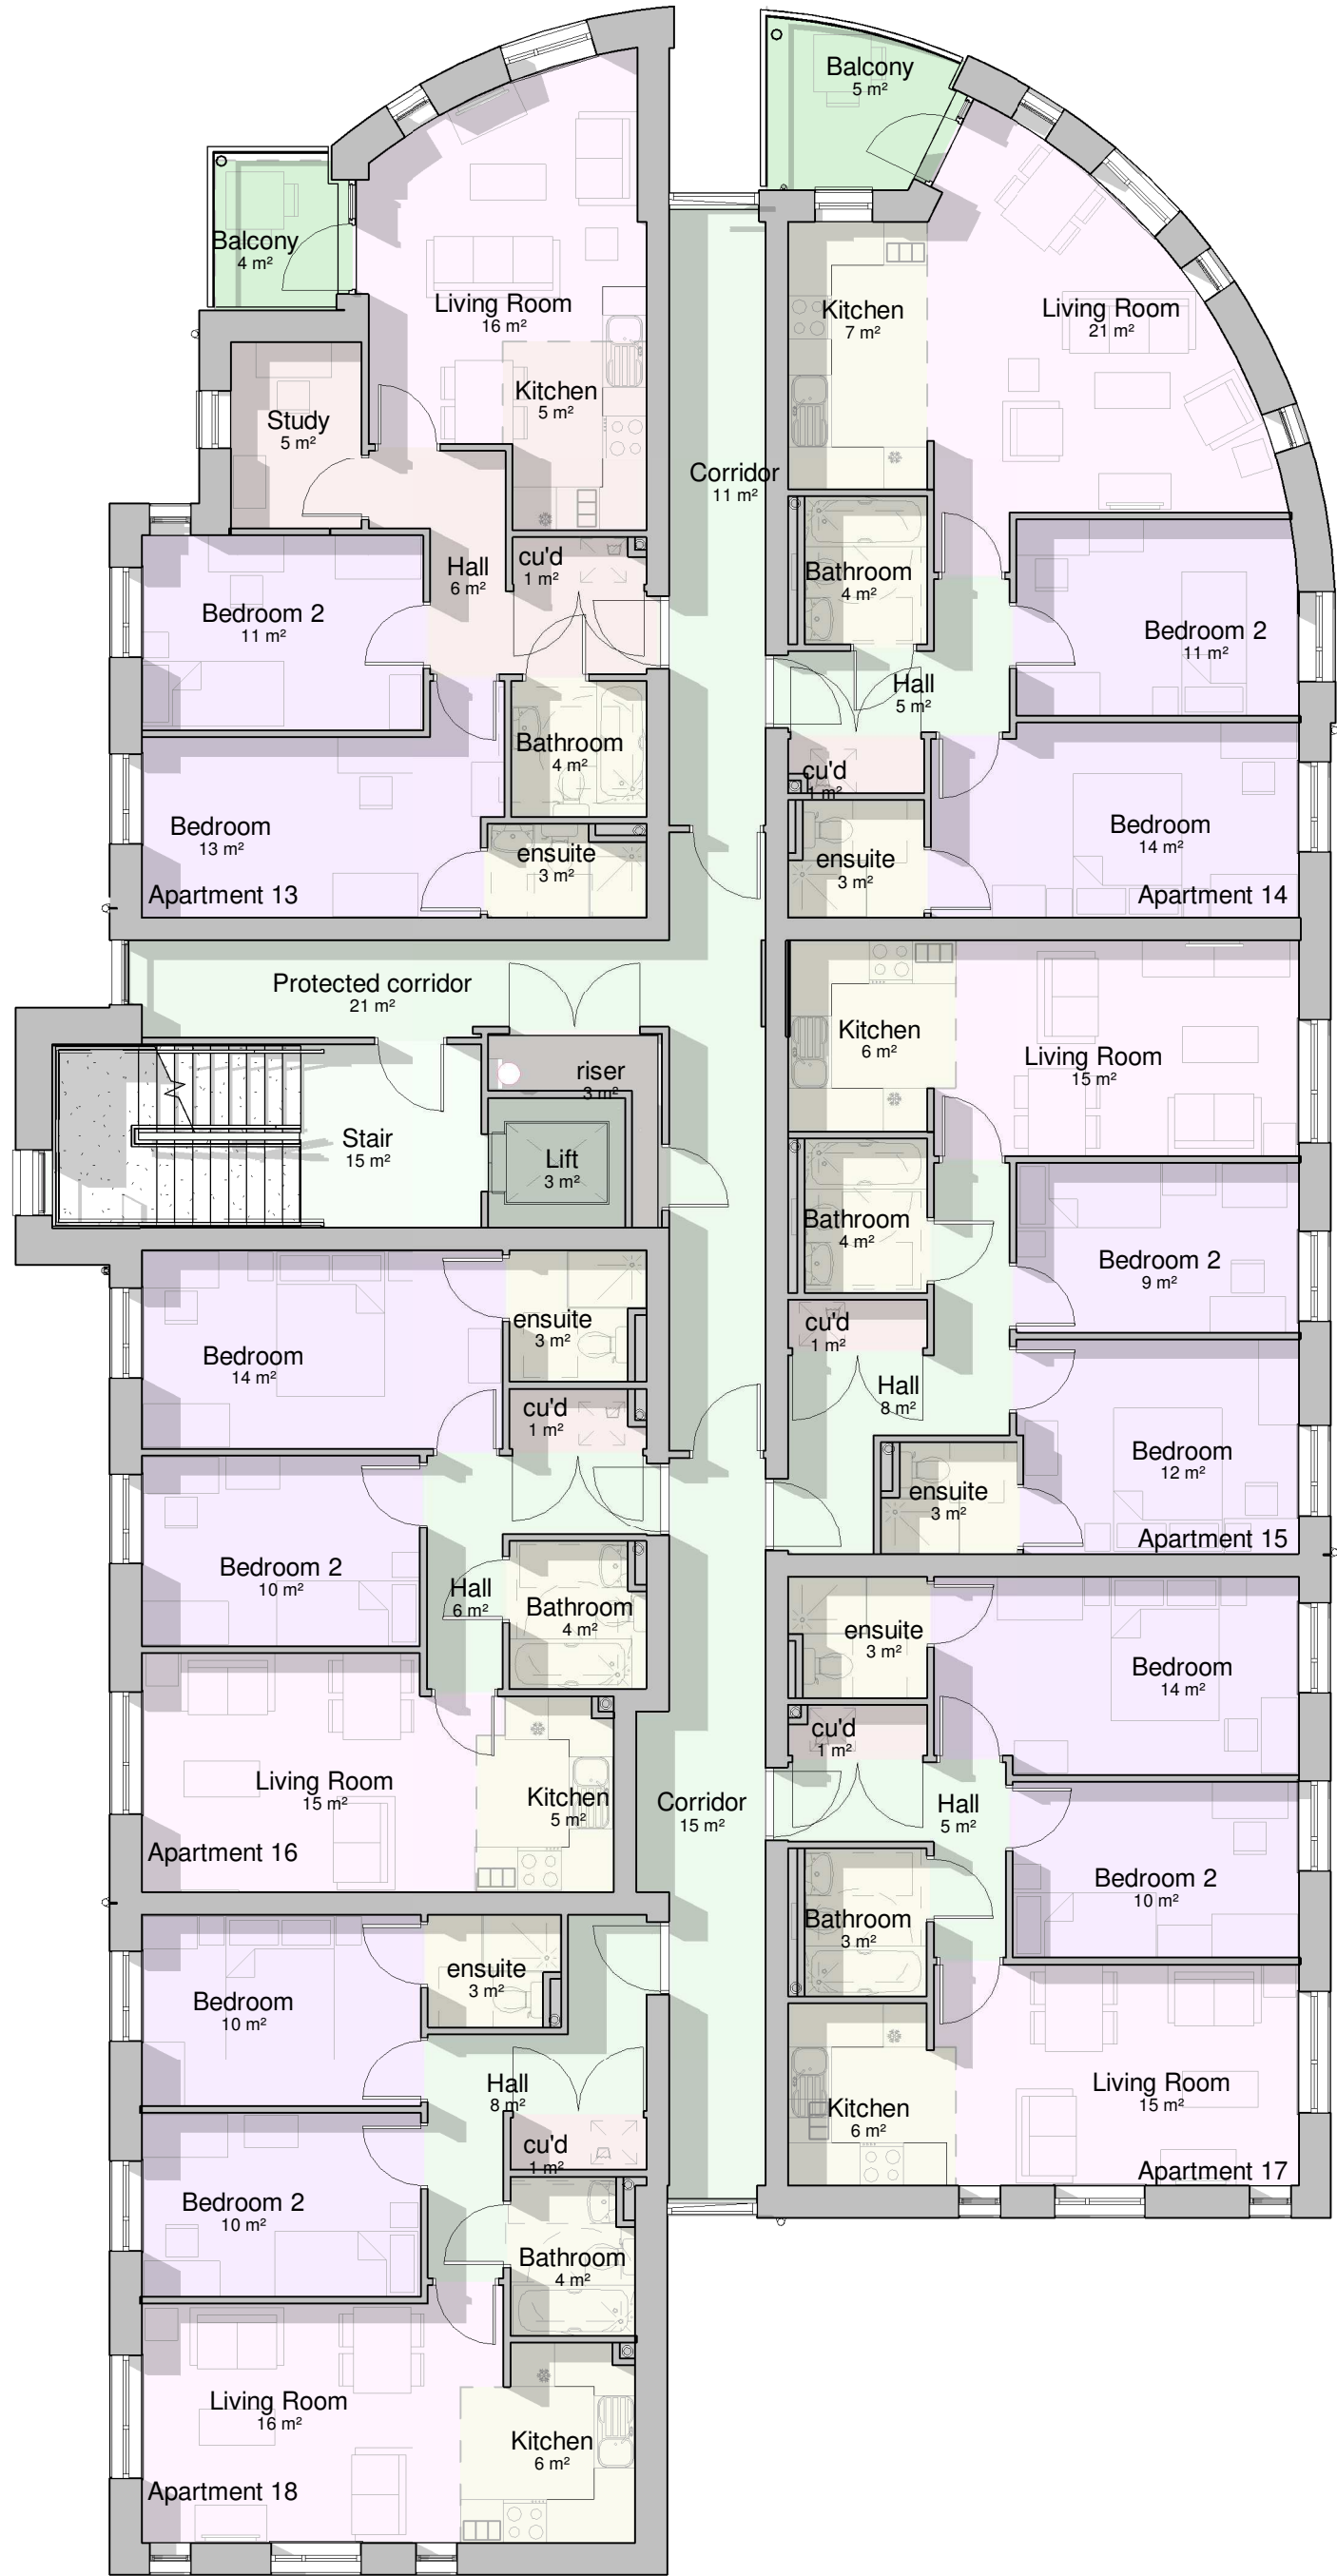

02 2nd Floor Plan
1 : 100

H	23.10.20	GB	Electric plant room added at GF and portion of cycle storage relocated externally.	CL
G	18.06.20	GB	Internal bike store returned following planning comments.	CL
F	12.02.20	CY	Revisions to reflect design development	CL
E	06.02.19	CY	Planning revisions to Space Standards	CL
D	18.10.18	CY	Planning issue	CL
C	23.08.18	CY	Plans and Elevations revised	CL
B	15.08.18	KM	Building reduced in size. Layouts to two front apartments revised	CL
A	29.03.18	CL	Cross-corridor door positions updated	CY

REV.	DATE	DRN.	CHKD.
------	------	------	-------

PROJECT	Kingsway								
CLIENT	Cube Great Places								
DRAWING	Proposed Floor Plans - Ground, First and Second								
SCALE	1 : 100	SHEET SIZE	@ A1	DRAWN	CP	CHECKED	CY	DATE	21.02.18

BOWKER SADLER ARCHITECTURE
A: Hatherlow House, Hatherlow, Romiley, Stockport SK6 3DY
T: 0161 406 7333
E: office@bowker-sadler.co.uk
W: www.bowker-sadler.co.uk

JOB No	17-068	DRAWING No	203	REVISION	H
STATUS	Planning				

