


Proposed Front Elevation
1 : 50




Proposed Rear Elevation
1 : 50

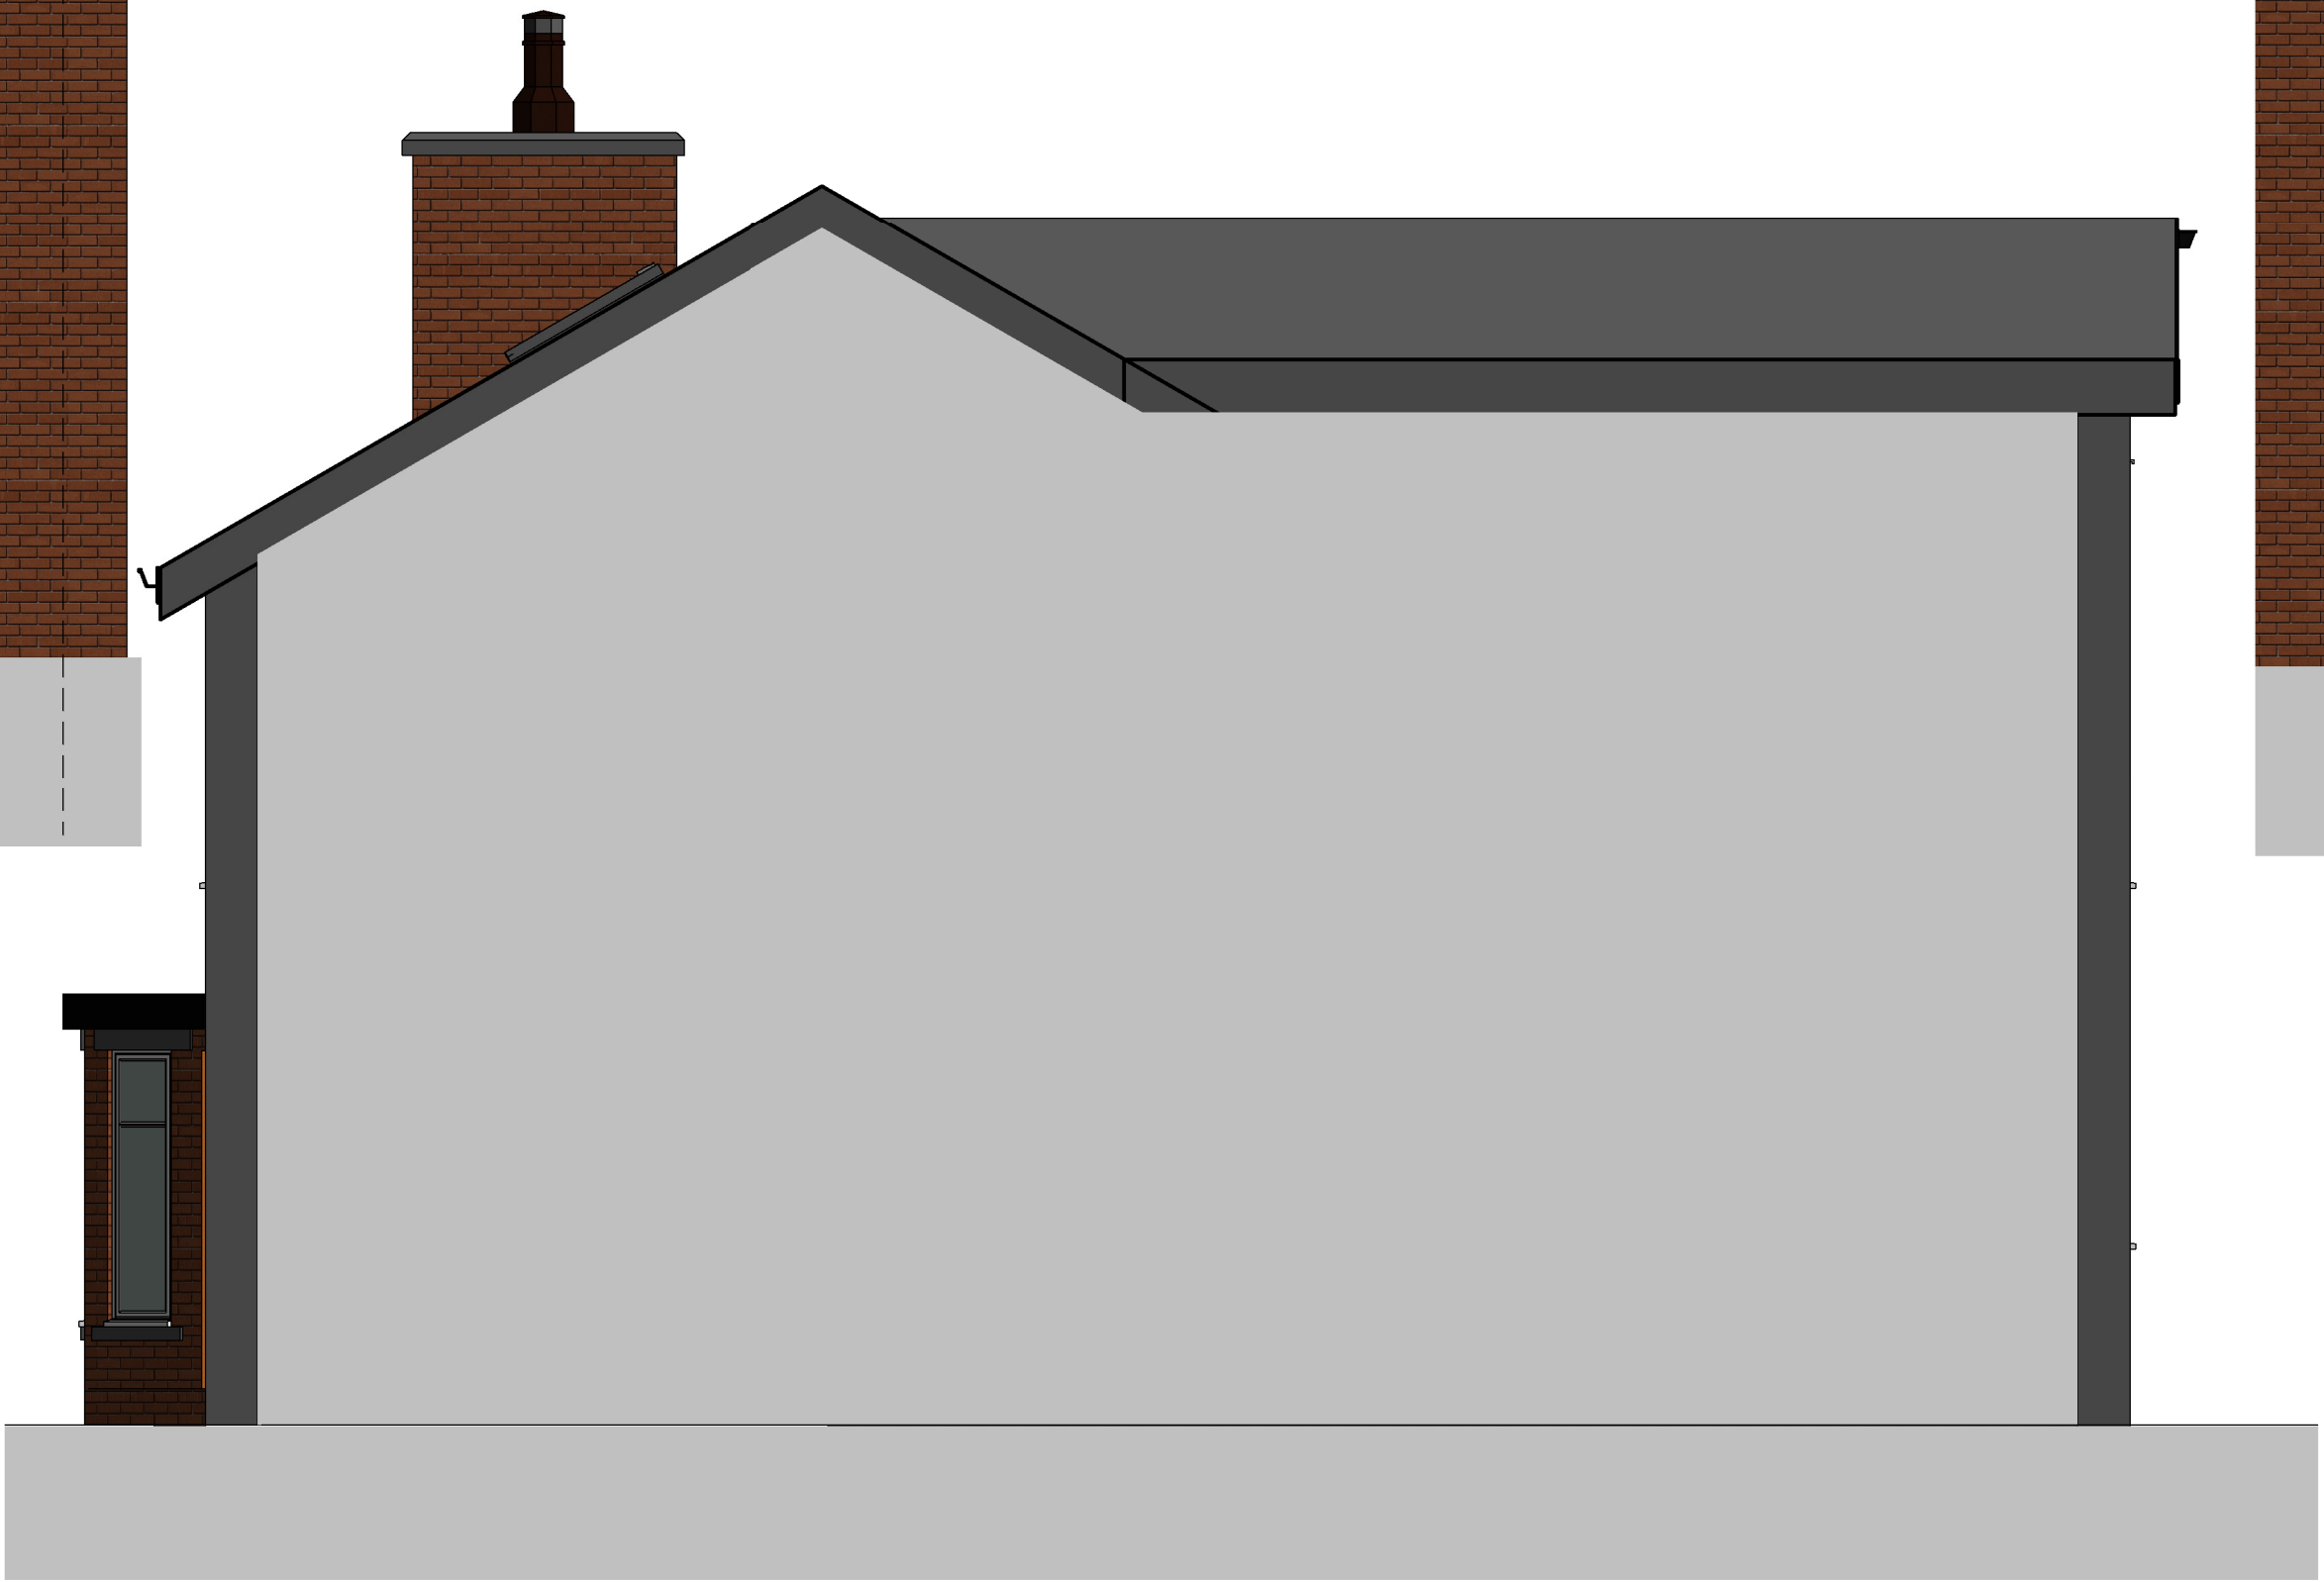


Proposed Side Elevation from No 1 Castlewood Rd
1 : 50




Proposed Side Elevation from No 22
1 : 50

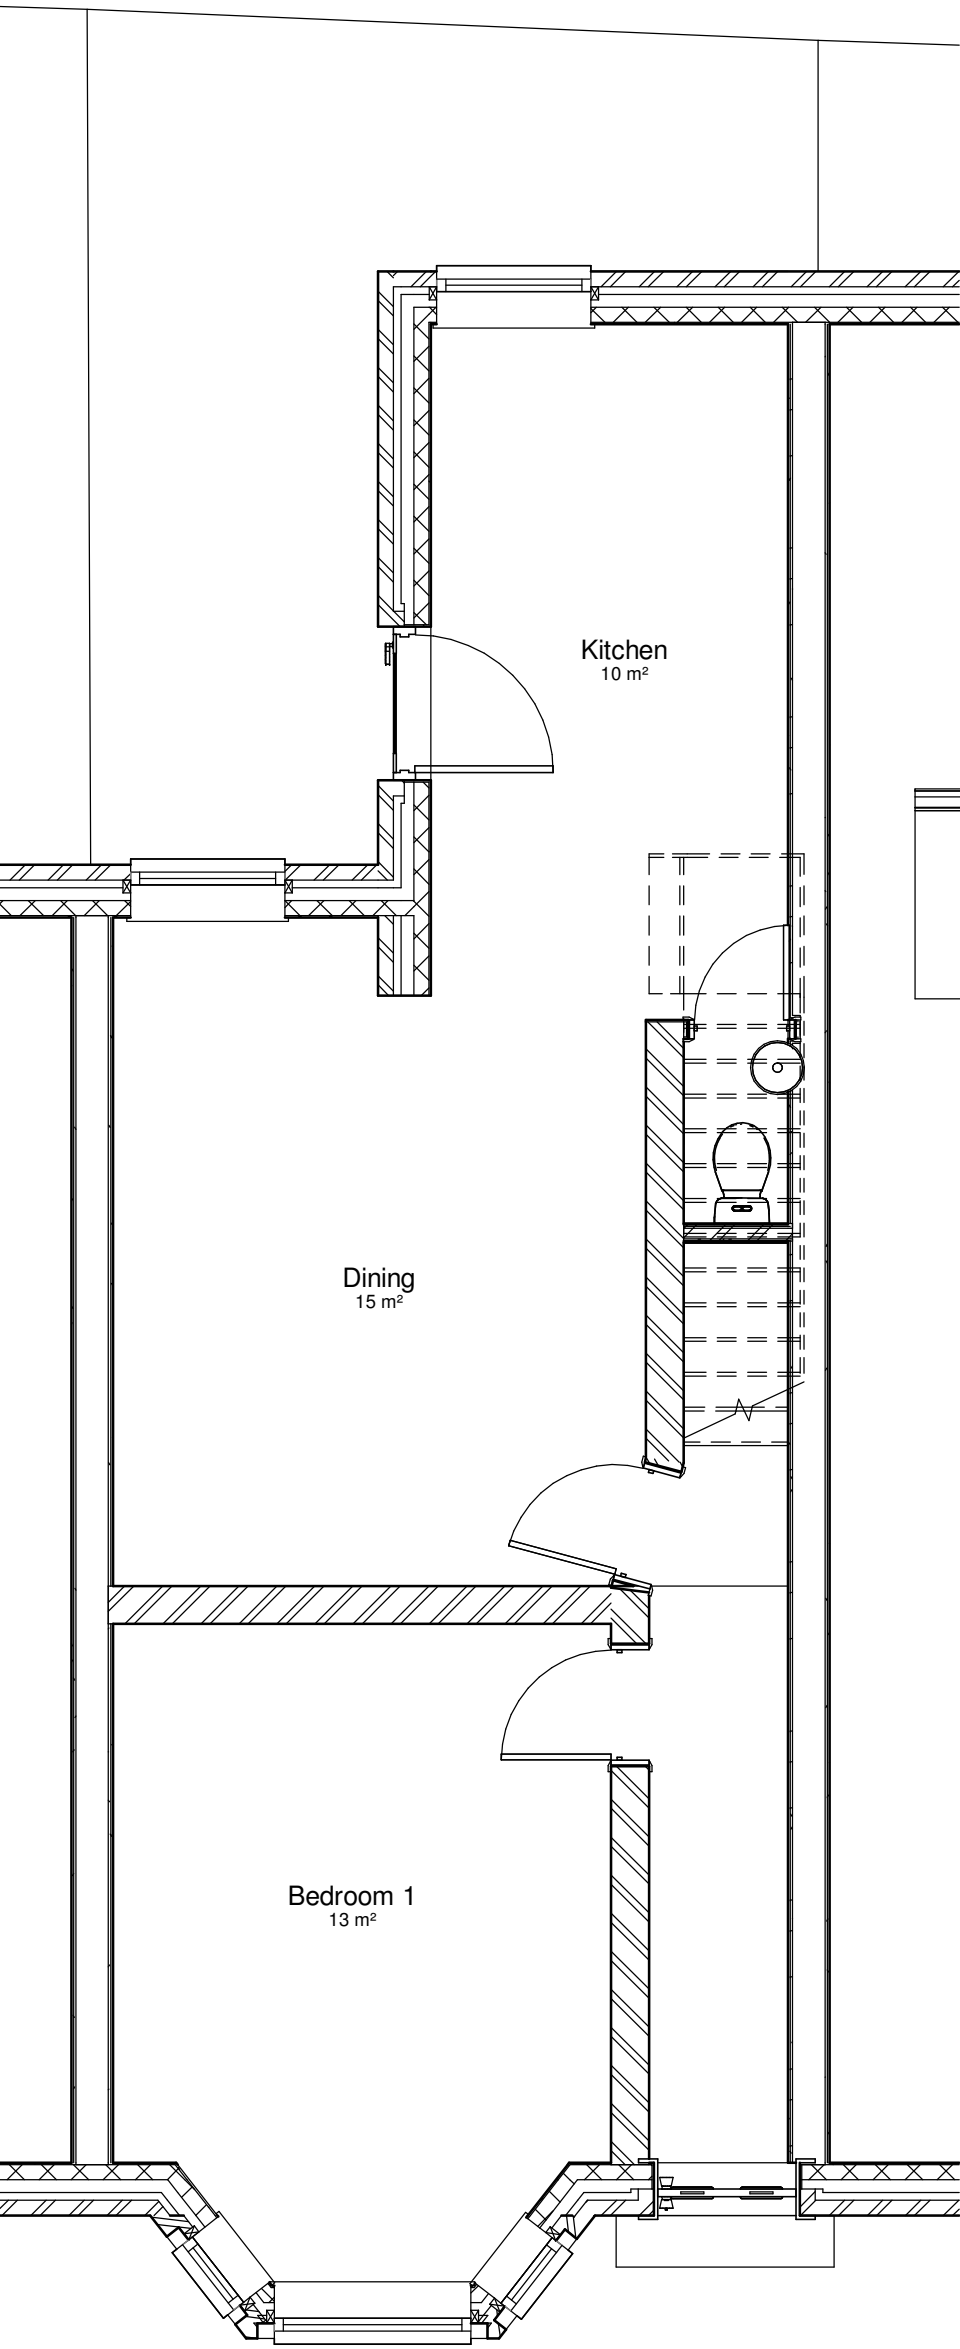


Proposed Ground Floor
1 : 50

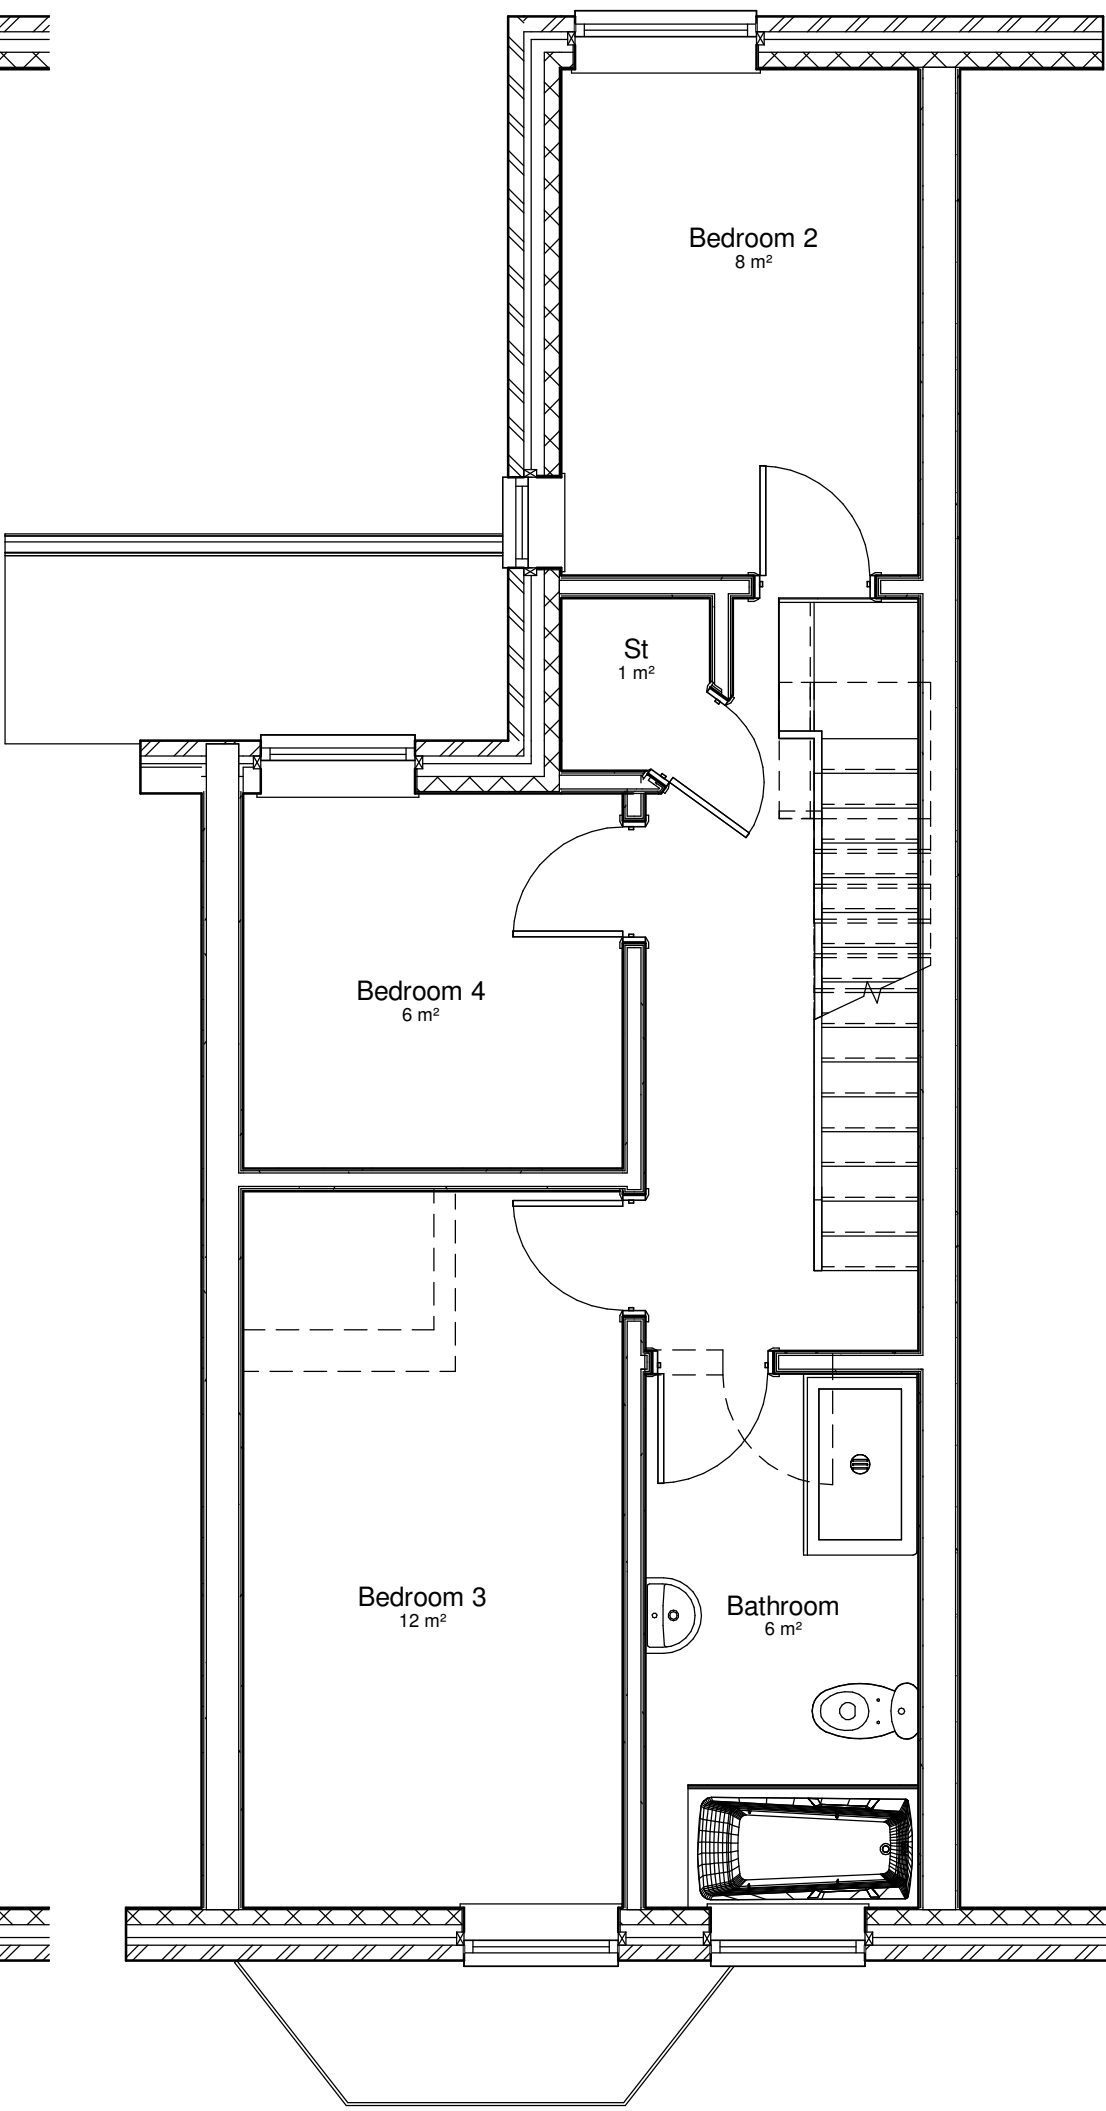

Proposed First Floor
1 : 50

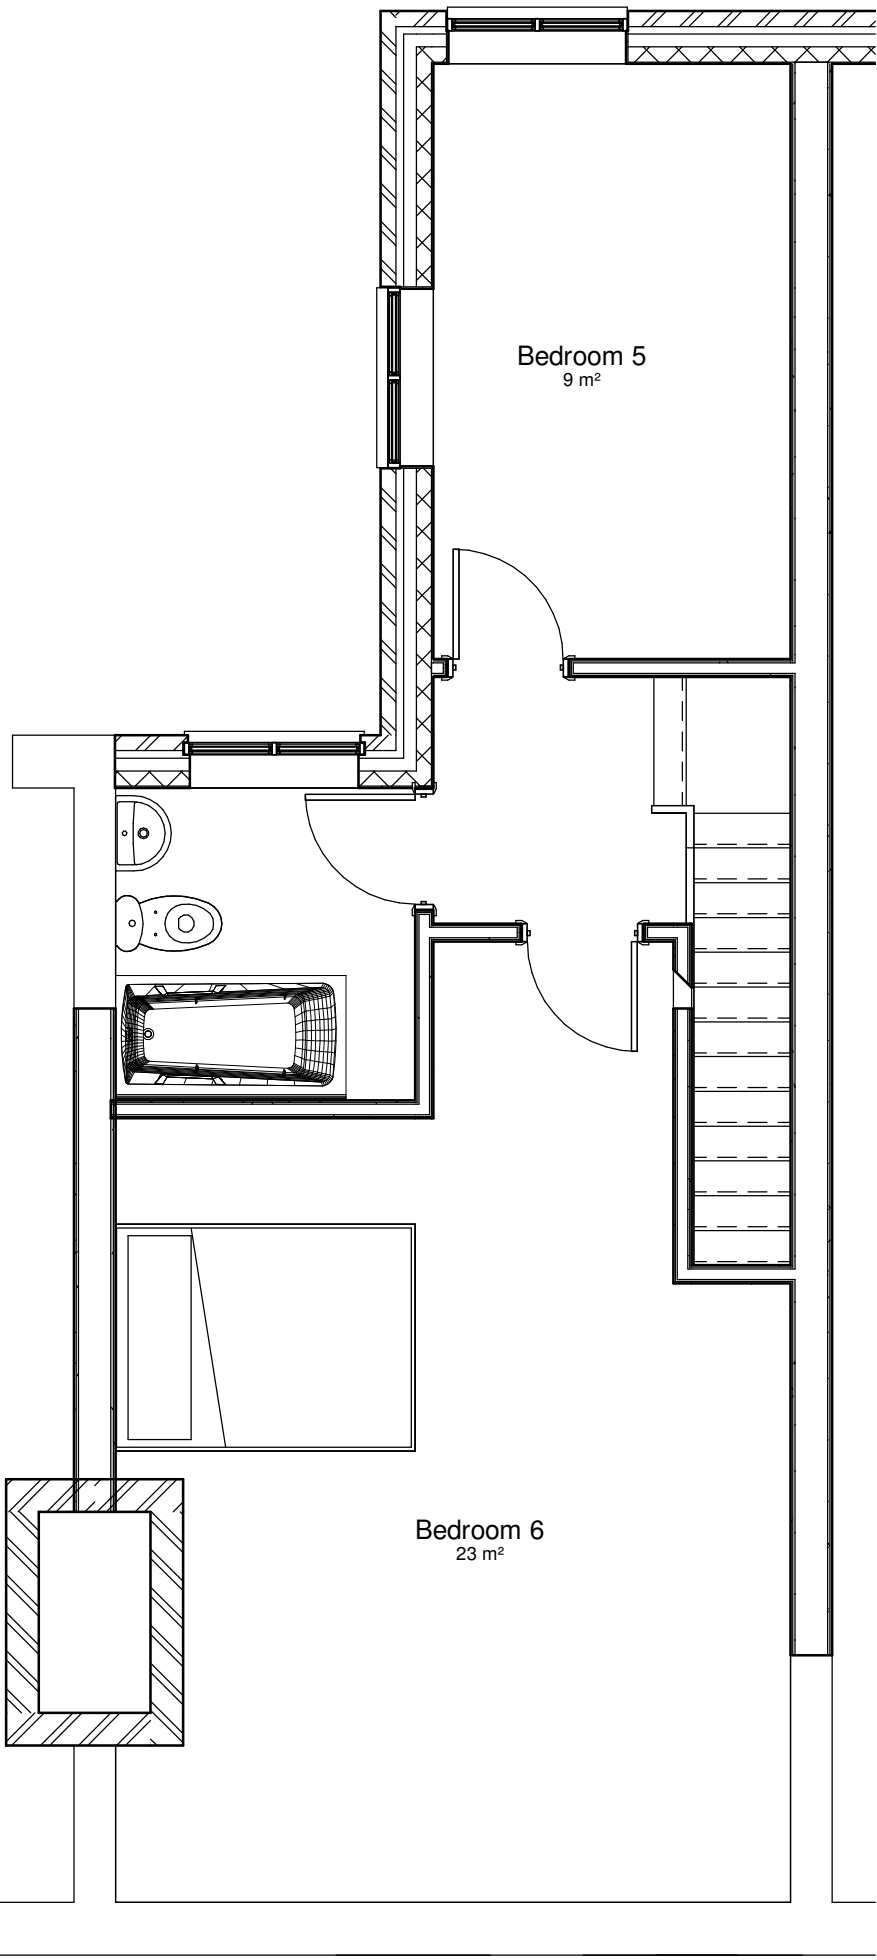

Second Floor
1 : 50

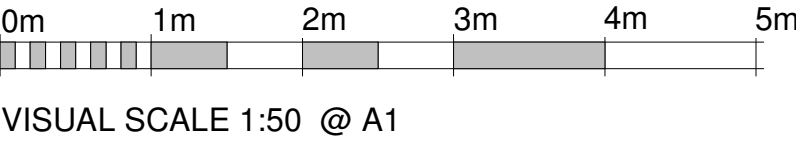

VISUAL SCALE 1:50 @ A1

Rev	Date	Int	Description
-----	------	-----	-------------

Client:
Mr David Wallwork
Project:
24 Mabfield Rd

Description:
Proposed Plans and Elevations

Drawn By:	Checked By:	Date:	Scale @ A1:
OJK		25/08/20	1 : 50
Job No:	Drawing No:	Rev	
124	P105	:	