




© COPYRIGHT
The copyright in this drawing is vested in Sheppard Robson and no license or assignment of any kind has been, or is, granted to any third party whether by provision of copies or originals or otherwise unless agreed in writing.


DO NOT SCALE FROM THIS DRAWING
The contractor shall check and verify all dimensions on site and report any discrepancies in writing to Sheppard Robson before proceeding work.

FOR ELECTRONIC DATA ISSUE
Electronic Data / drawings are issued as "read only" and should not be interrogated for measurement. All dimensions and levels should read, only from those values stated in text, on the drawing.

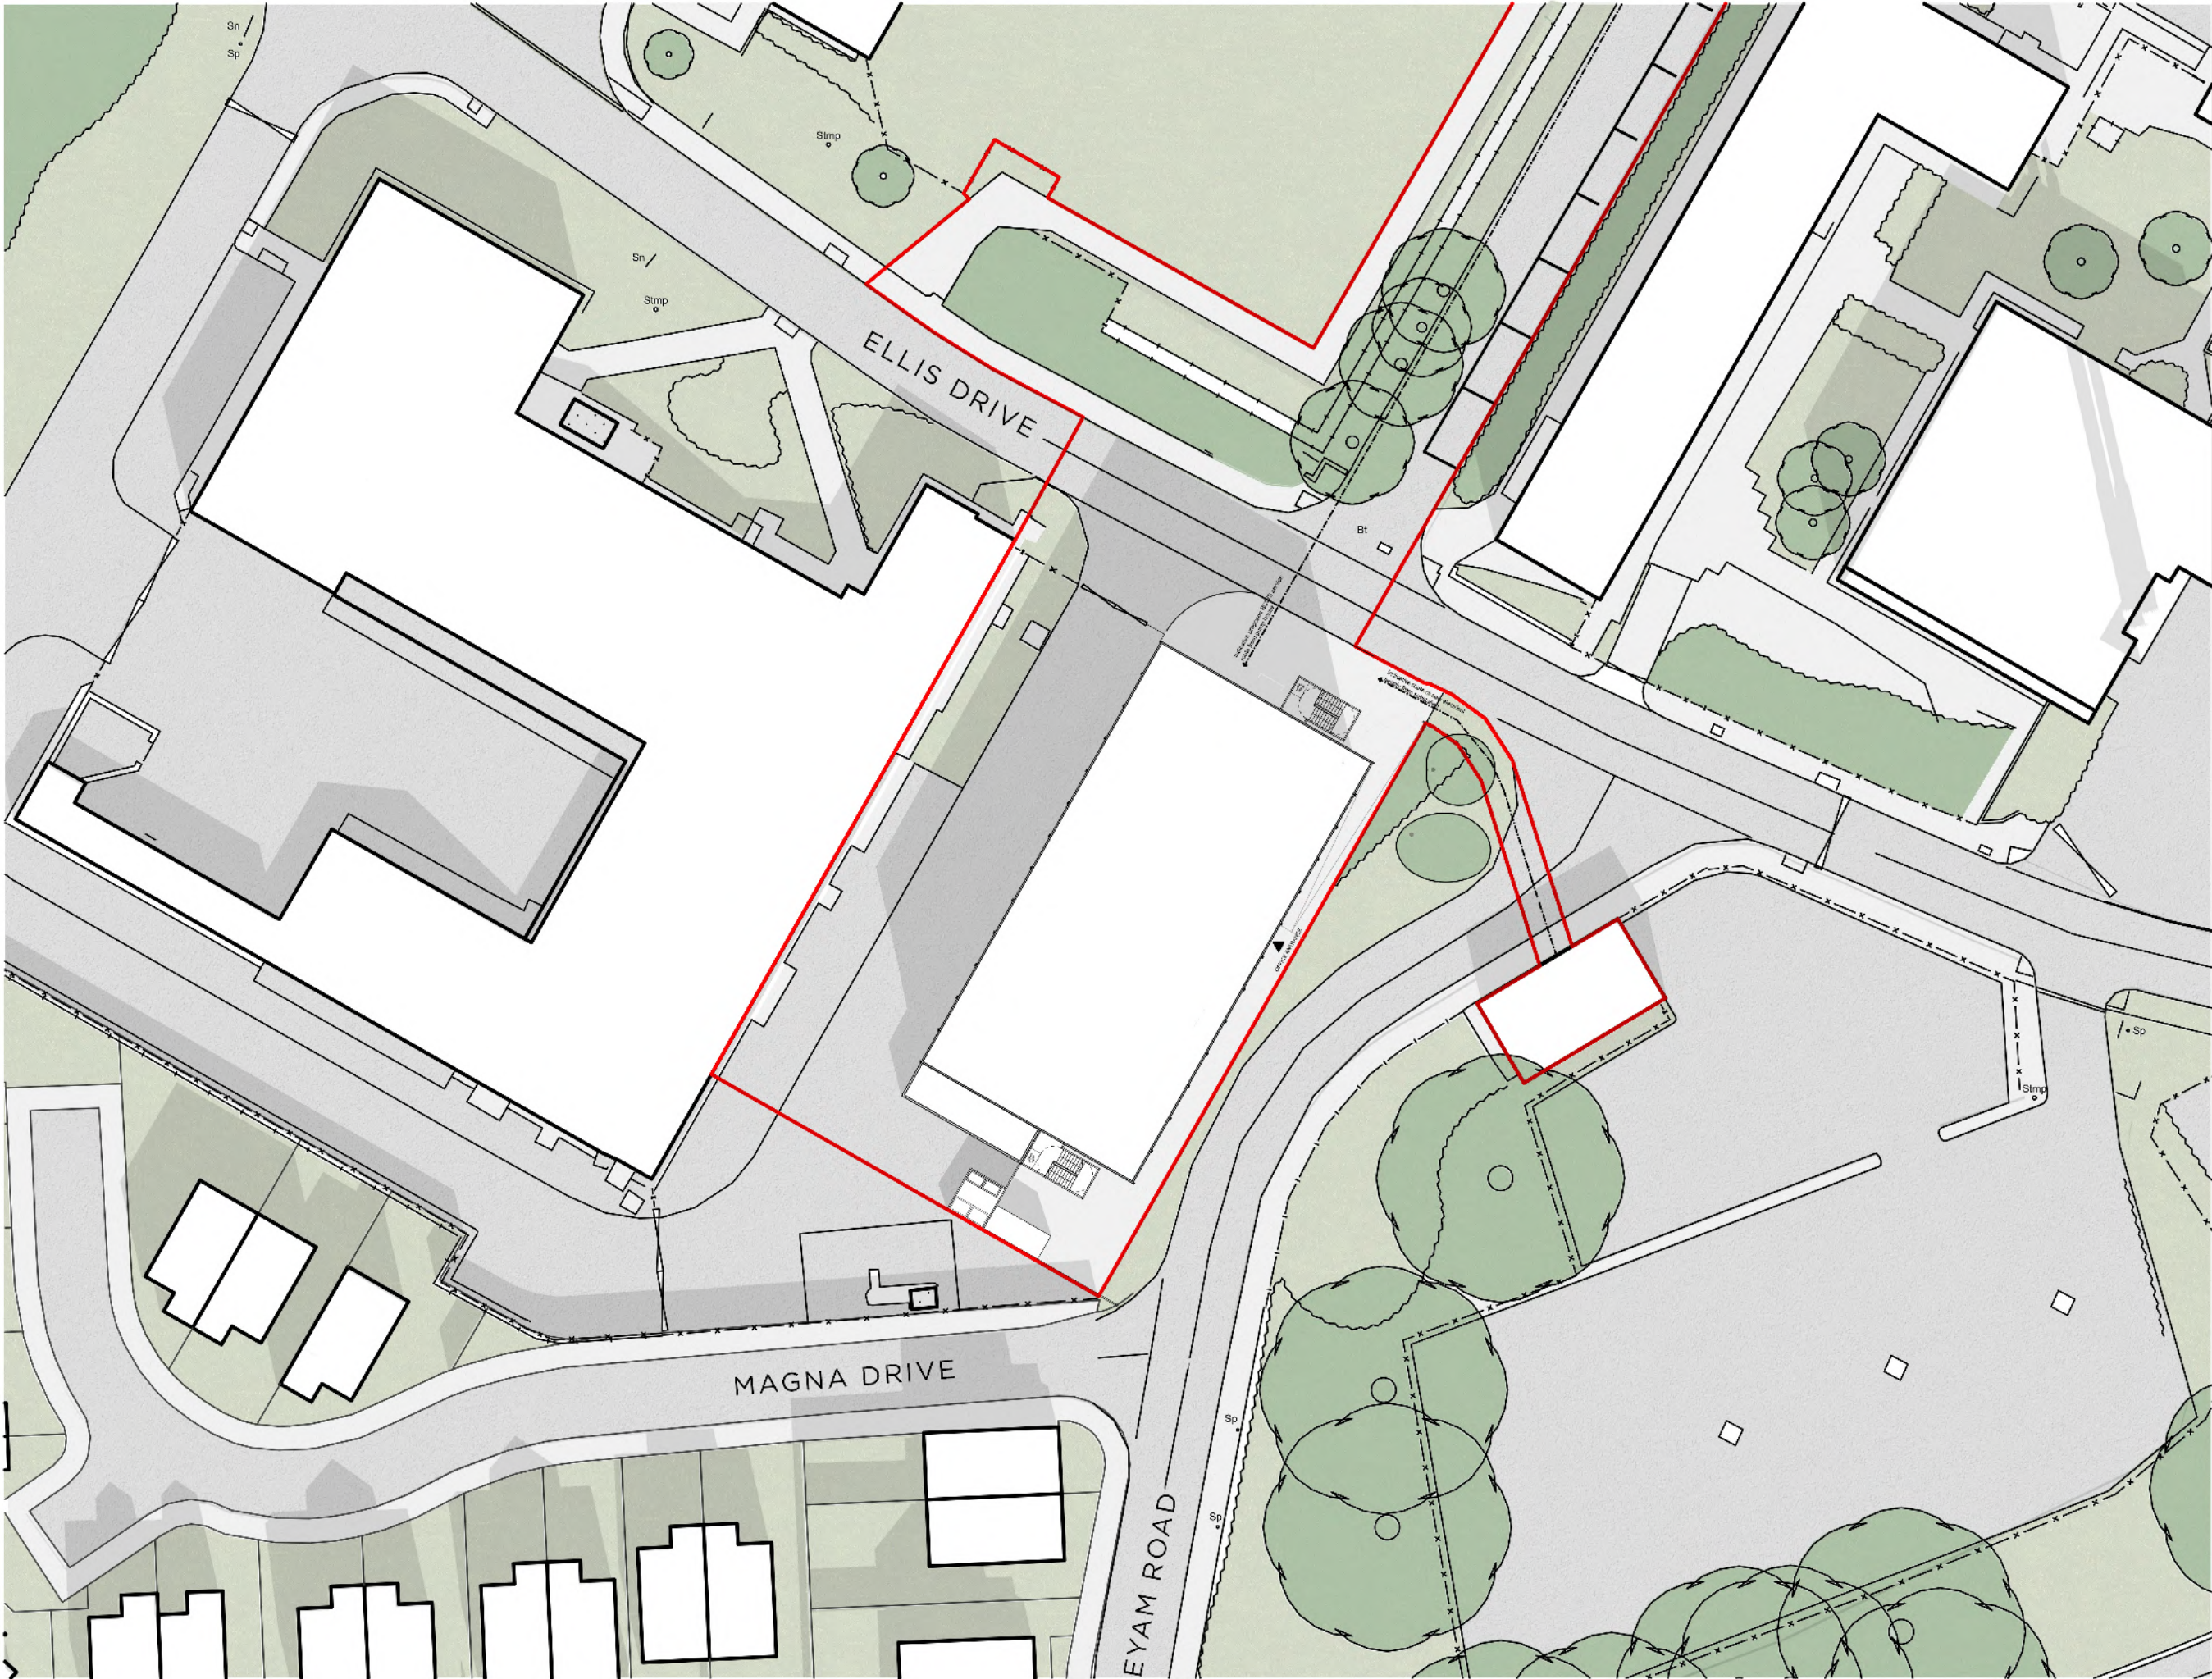

Key:
— Proposed Site Boundary

REV.	DATE	AMENDMENT
P01	14/08/20	FIRST ISSUE
P02	15/09/20	General update

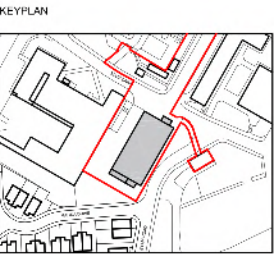

CLIENT
NHS
Manchester University
NHS Foundation Trust

bruntwood

SHEPPARD ROBSON

77 Parkway Camden Town London NW1 7PU
T: +44 (0)20 7504 1700 E: london@sheppardrobson.com
PROJECT
6512 North Manchester General Hospital Masterplan

SCALE@A3	DATE	ORIGINATOR	CHECKED	AUTHORISED
1:500	01/08/20	SS	DB	AS

Site Plan
Proposed

Planning		
STATUS	PURPOSE FOR ISSUE	SR NO.
S2	For Planning	6512
DRAWING NO.		REV.
6512 - SRA - E1 - XX - DR - A - 00802		P02

Site Plan - Proposed
1:500

