


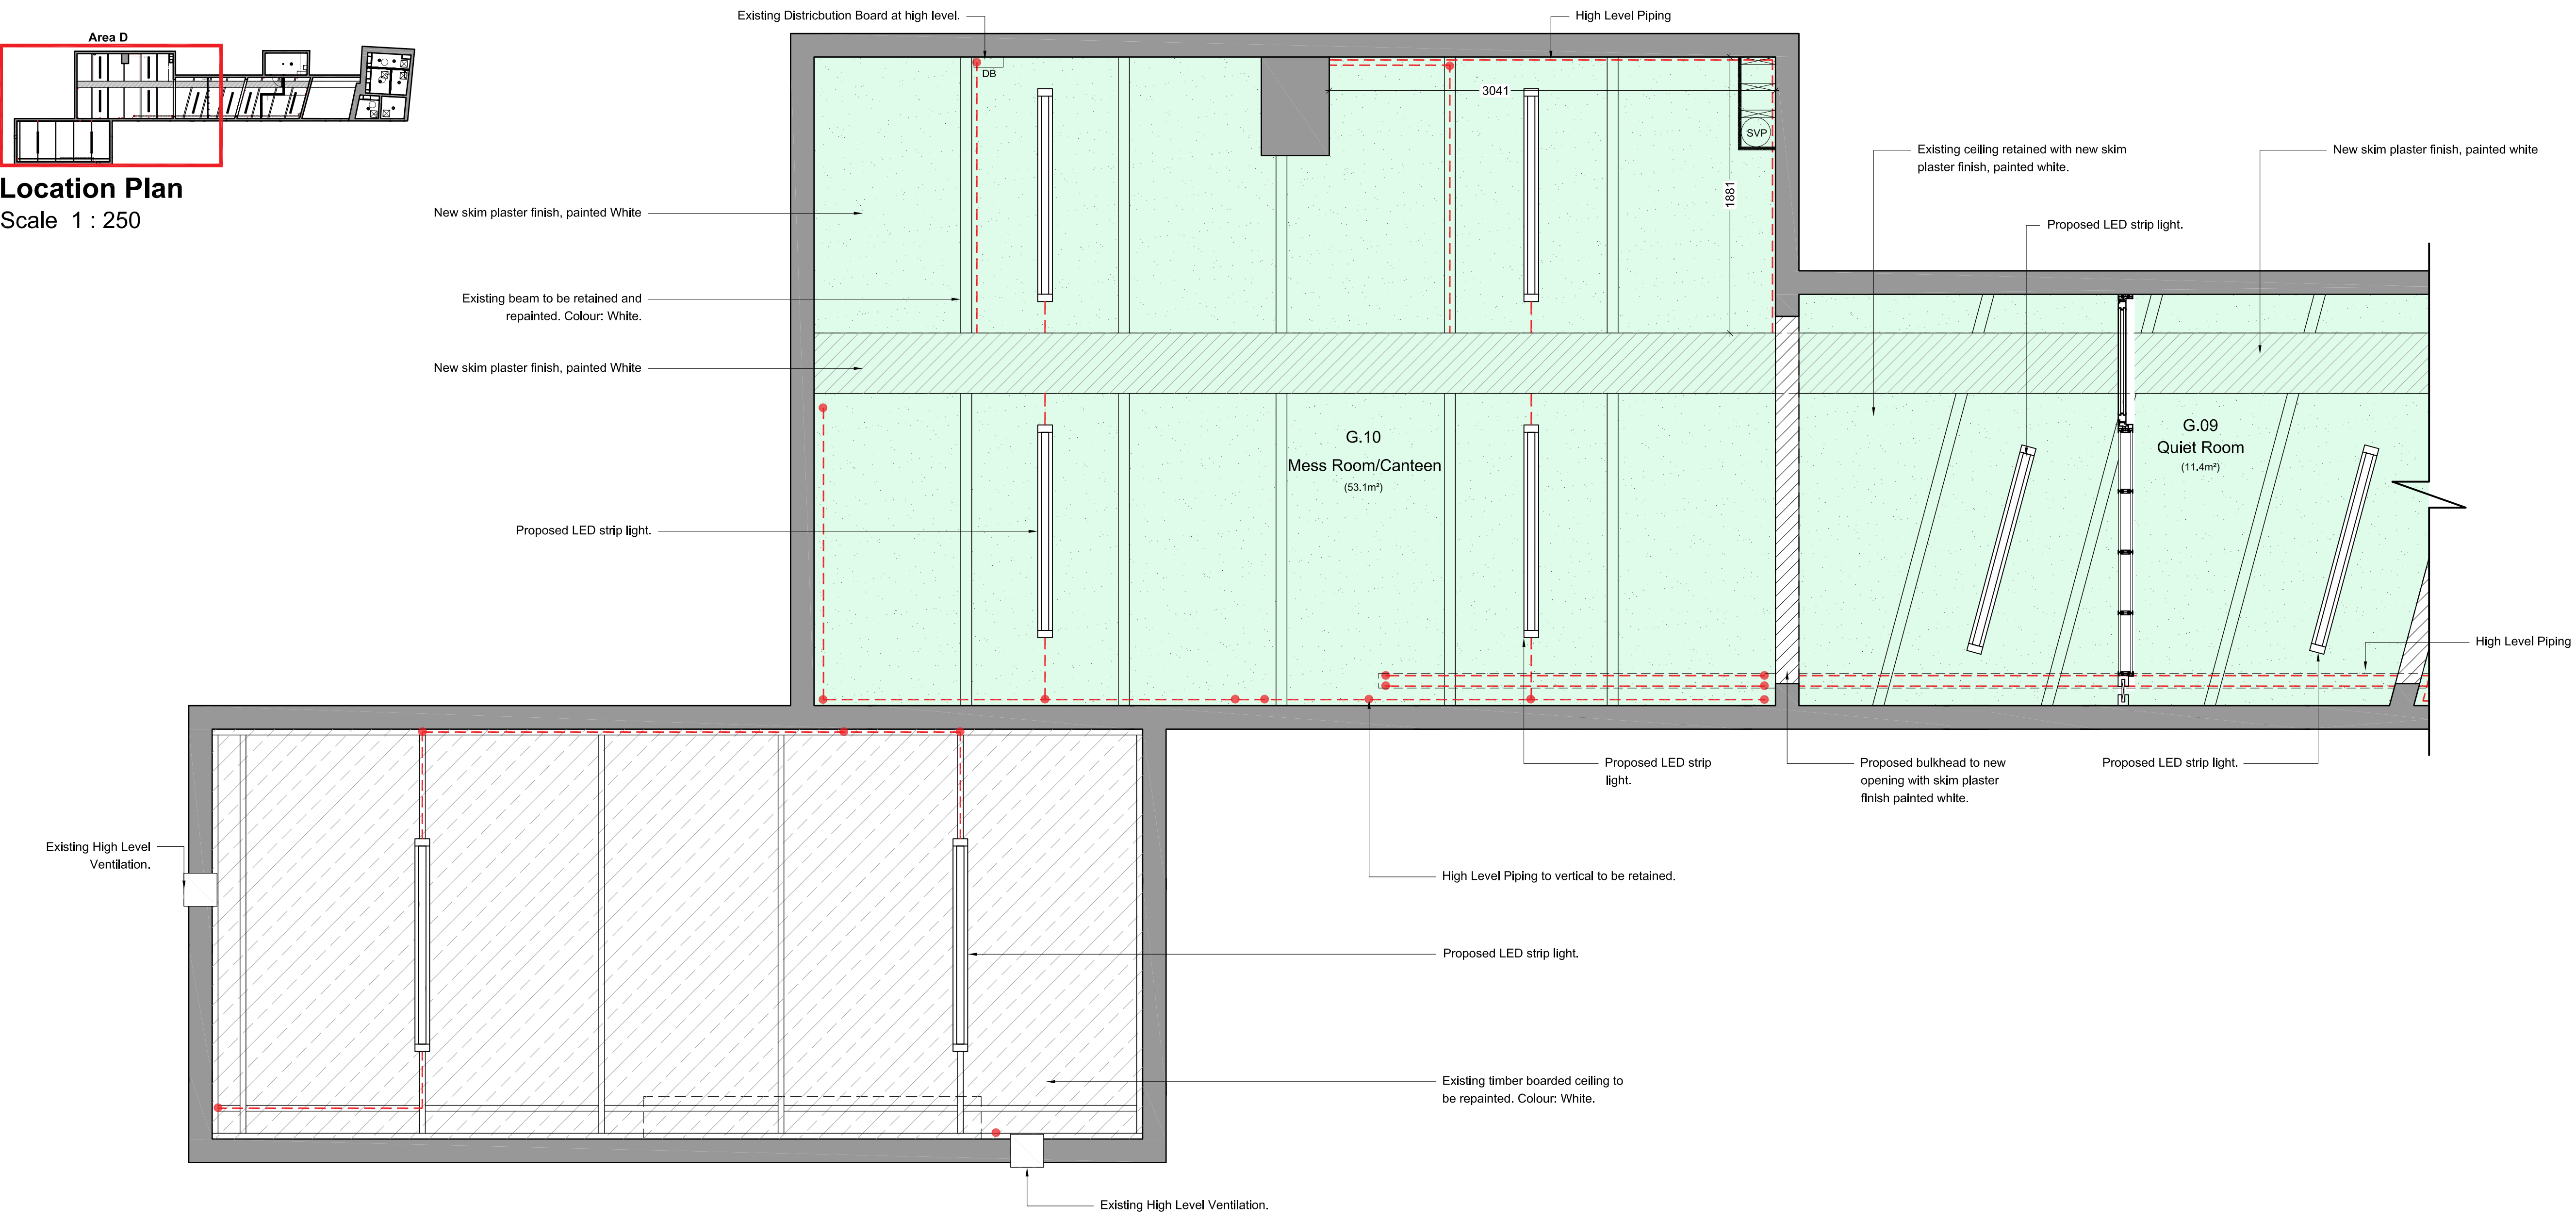

Area D - Proposed Canteen Reflected Ceiling Plan
Scale 1 : 25

PROPOSED CEILING FINISHES KEY

Existing Boxing Out / Bulkhead Refurbished
New skim plaster finish, painted white

Proposed Bulkhead
Details: New bulkhead to new opening. Allow for lining with 12.5mm plasterboard skim plaster finish, painted white

Existing Plaster Ceiling Refurbished
New skim plaster finish, painted white.

Existing Timber Ceiling Repainted
Retain and protect existing timber ceiling panels.
To be repainted white

©
DO NOT SCALE. Use figured dimensions only. Contractor is to check all dimensions before commencement of works. This drawing is copyright. This data to be used as well file only - not as live data. This drawing must only be used for the purpose for which it is supplied.

KEY

Existing Unknown M&E vertical conduit/piping.

Existing Unknown M&E horizontal conduit/piping.

Proposed Full Height Partition Wall

/	16/10/20	TP	FOR LISTED BUILDING CONSENT	AF	RS	
no.	date	by	revision details	Ckd	App	

STRALA architects

Studio 103
The Courtyard Royal Mills
Ancoats Manchester M4 5BA

Tel: 0161 236 5866
Fax: 0161 236 5884
E: office@strzarch.co.uk

client

NETWORK RAIL TECHNICAL APPROVAL
AUTHORISED FOR ISSUE:
DESIGNER.....
CHECKER.....
AUTHORISER (CRE).....
DATE.....

APPROVED FOR FORM (N/A)
CEM.....
DATE.....

project

ELR: COL MILEAGE: 189m 29ch. OS Ref: SJ840974
**MANCHESTER OXFORD ROAD
TRAIN STATION**

drawing status

FOR LISTED BUILDING CONSENT

drawing title

**AREA D
PROPOSED CANTEEN
REFLECTED CEILING PLAN**

drawn by	date	checked by	date
TP	16/10/20	AF	16/10/20
CRE Approved by	date	CEM Reviewed by	date
RS	16/10/20		
Network Rail dwg no.	revision no.	sht no.	
	/	1 of 1	

consultant dwg no.	scale	sht size
2876-MCO-LB108	1 : 25	A1