
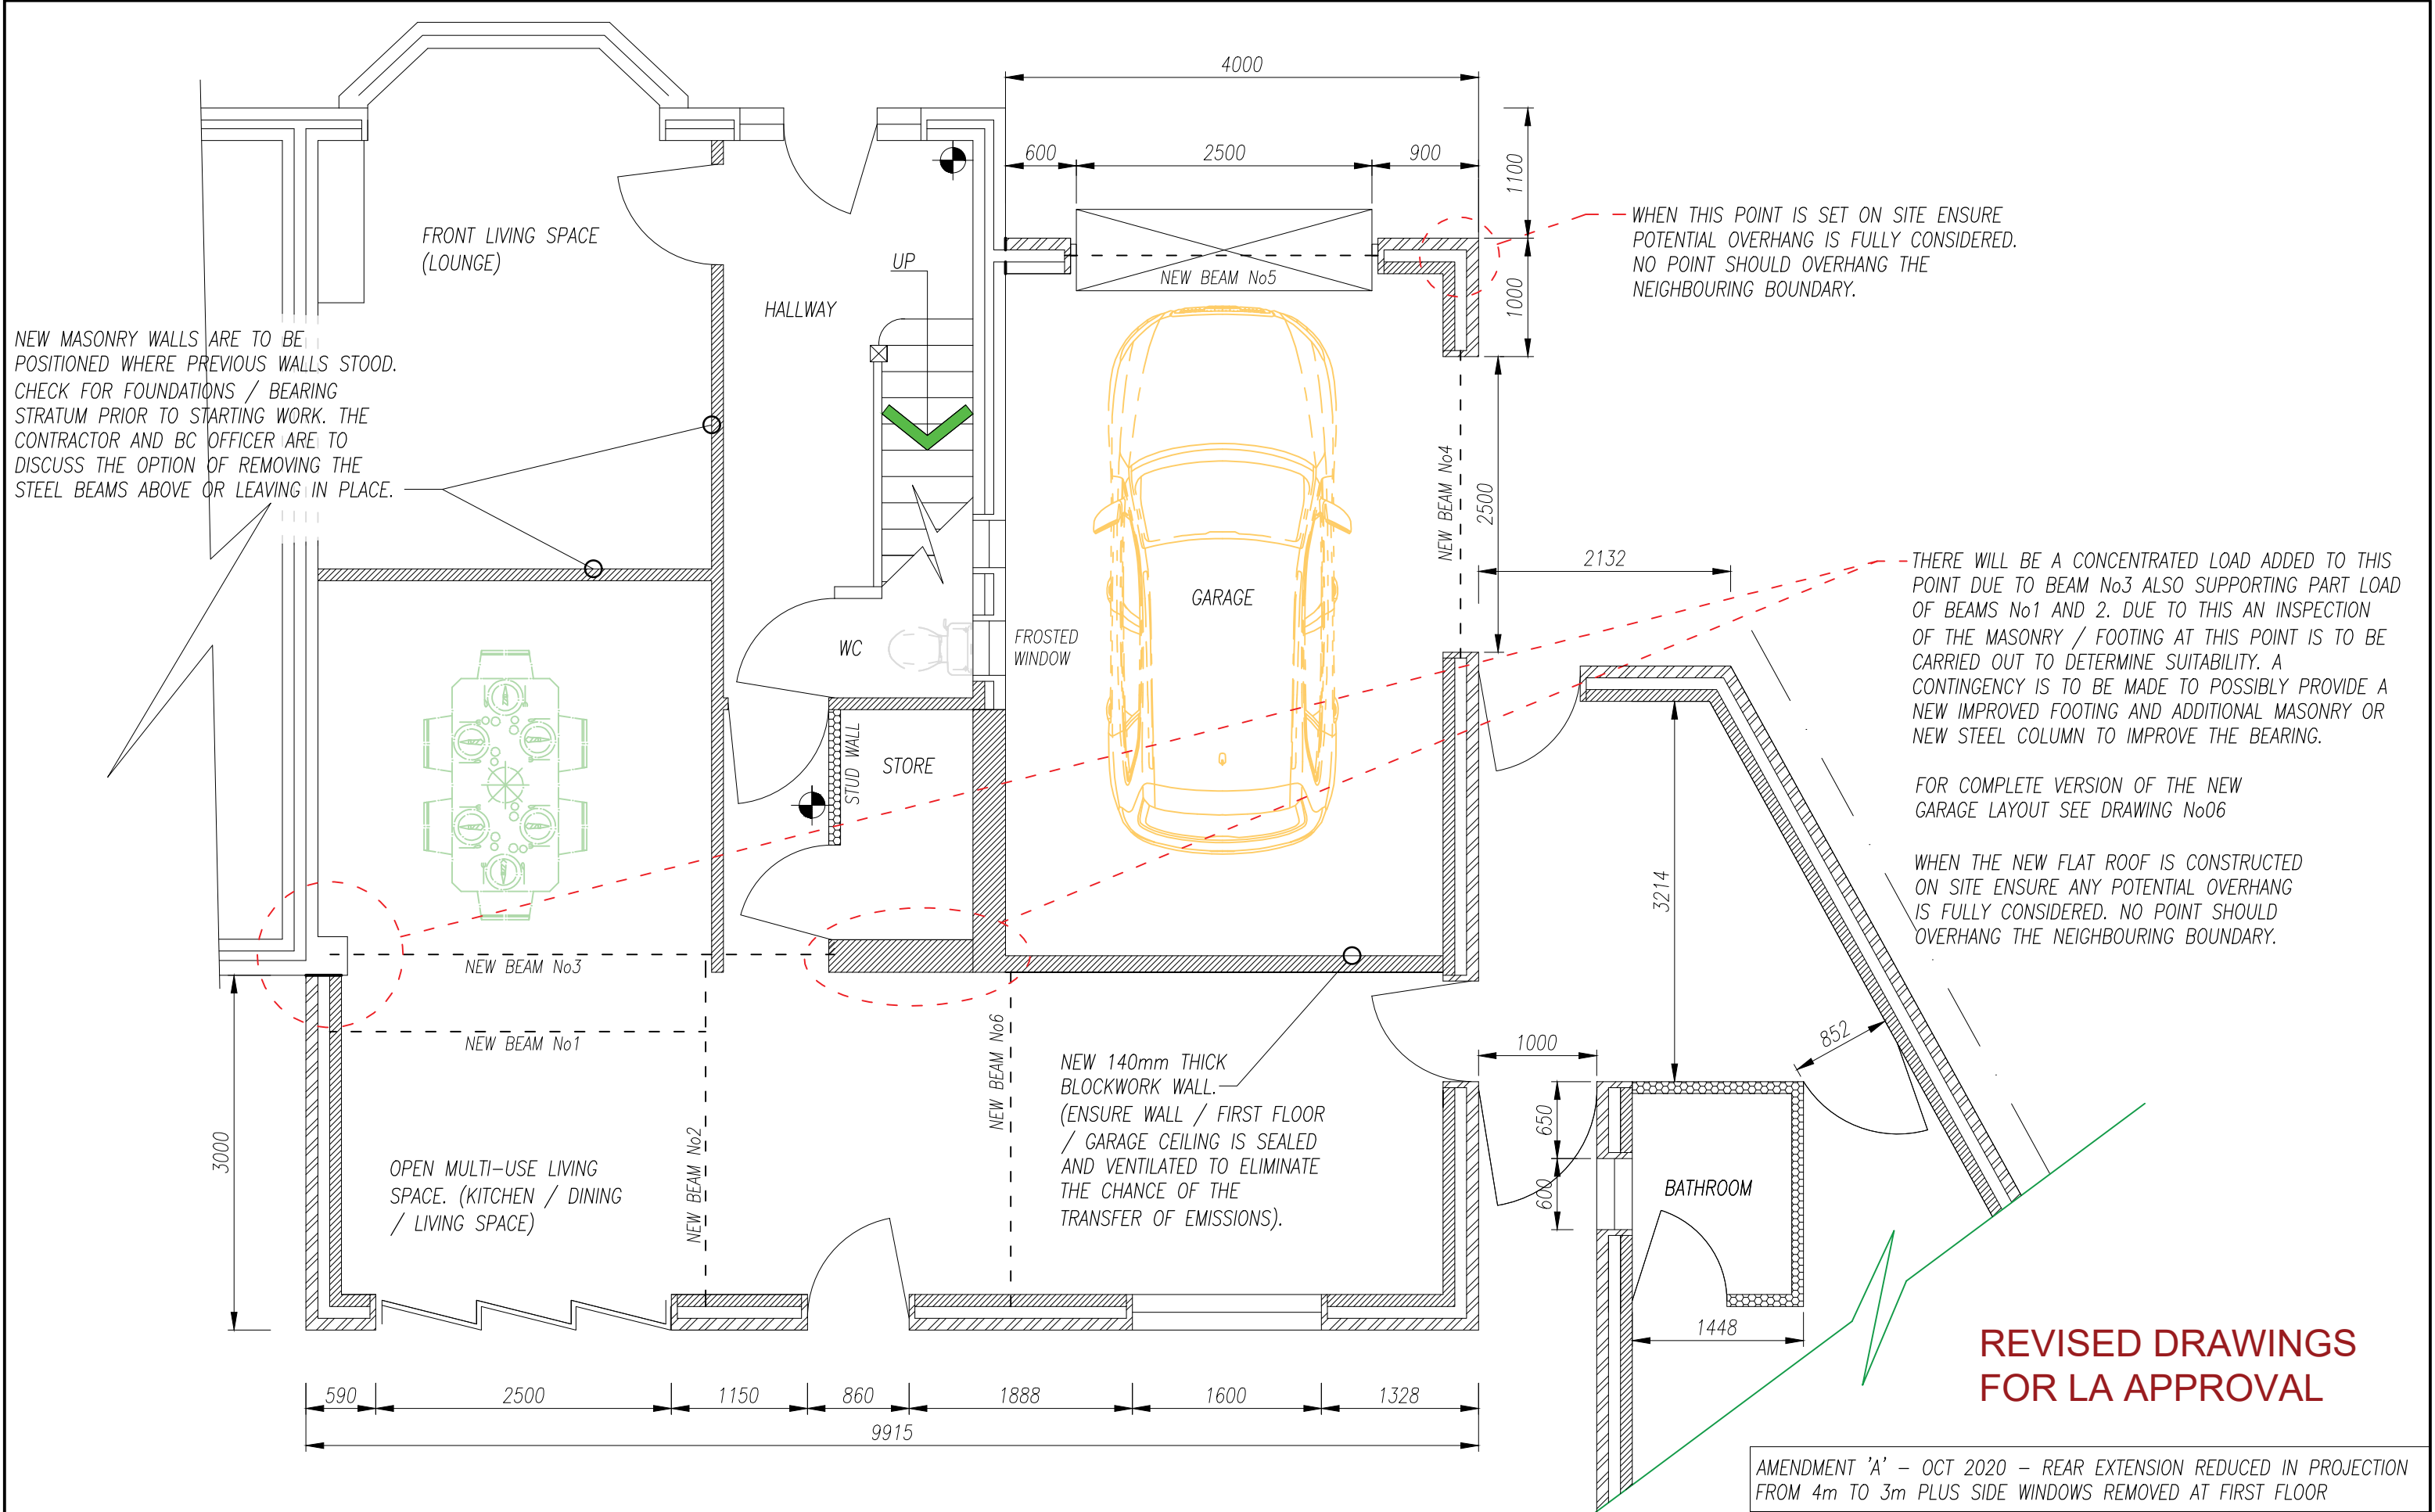


 

PROPOSED GROUND FLOOR LAYOUT PLAN (1:50)

	AMENDMENT 'A' – OCT 2020 – REAR EXTENSION REDUCED IN PROJECTION FROM 4m TO 3m PLUS SIDE WINDOWS REMOVED AT FIRST FLOOR			
	MAY 20 –DRAWINGS FOR LOCAL AUTHORITY APPROVAL		TO BE PRINTED AT A3	
LOCATION ADDRESS: 42 SPRINGDALE GARDENS, DIDSBURY M20	DRAWING TITLE: PROPOSED GROUND FLOOR PLAN (PART GARAGE)		DATE: MAY 20	SHEET No: 05 OF 17
	PROJECT DESCRIPTION: PROPOSED 2 STOREY SIDE & PART REAR EXTENSION PLUS DEMOLITION OF GARAGE & ITS REPLACEMENT WITH A HABITABLE STRUCTURE.			DRAWING NUMBER: RT/0520/05A