




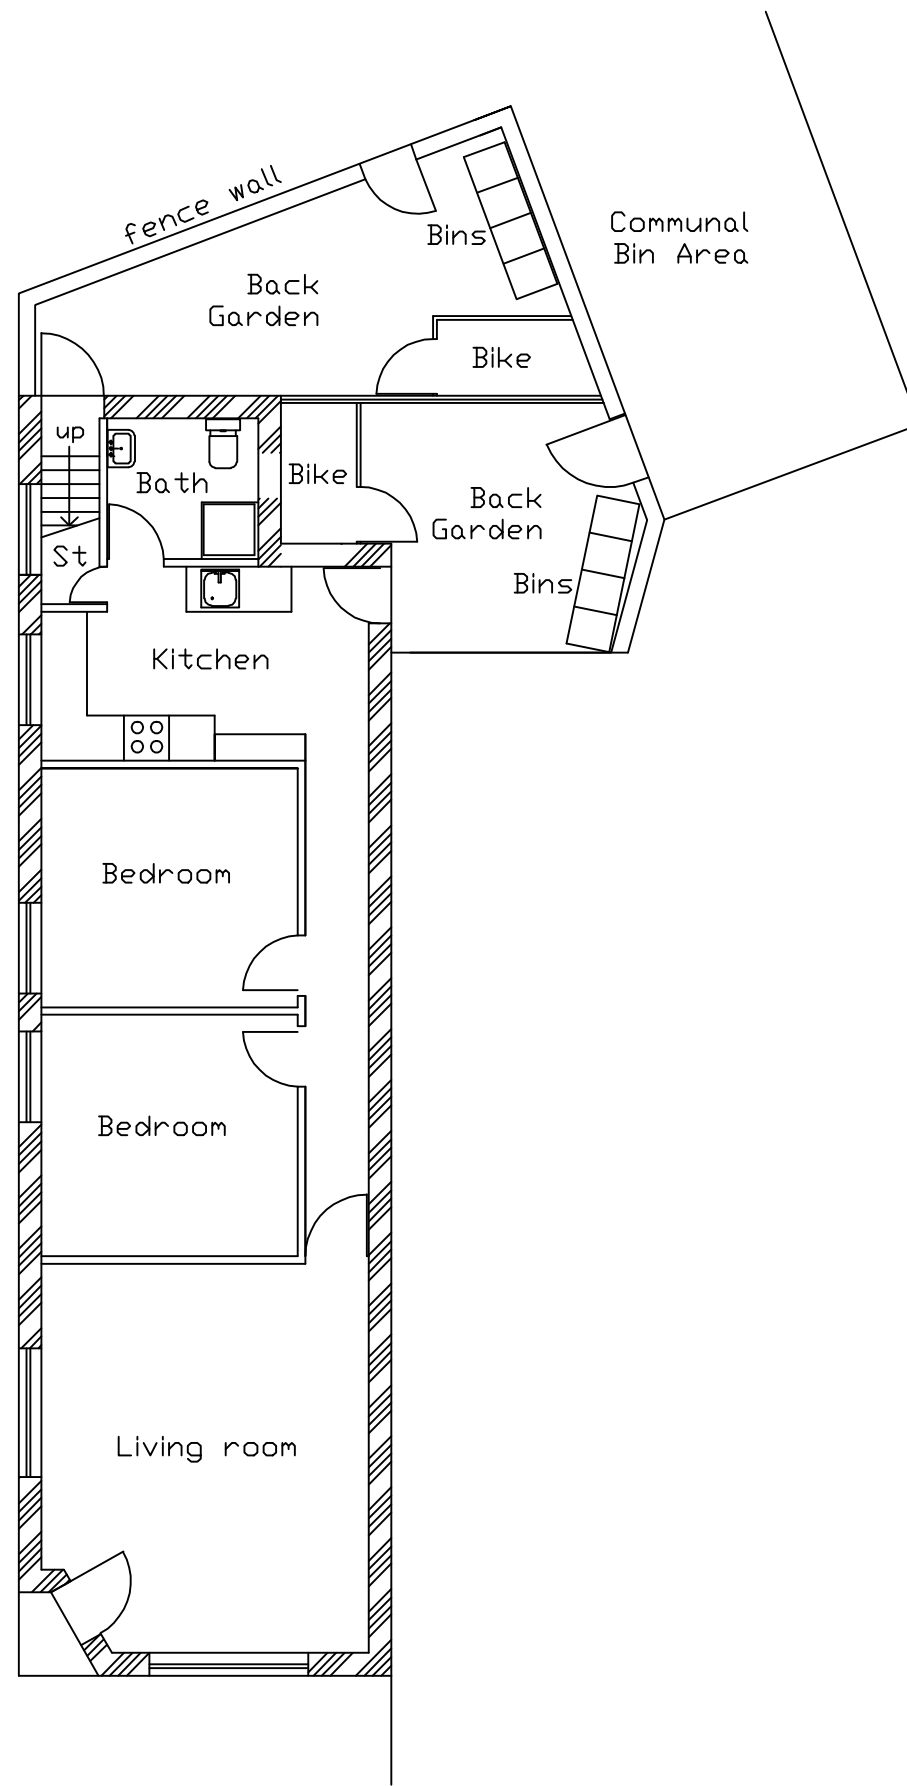

PROPOSED GROUND FLOOR PLAN

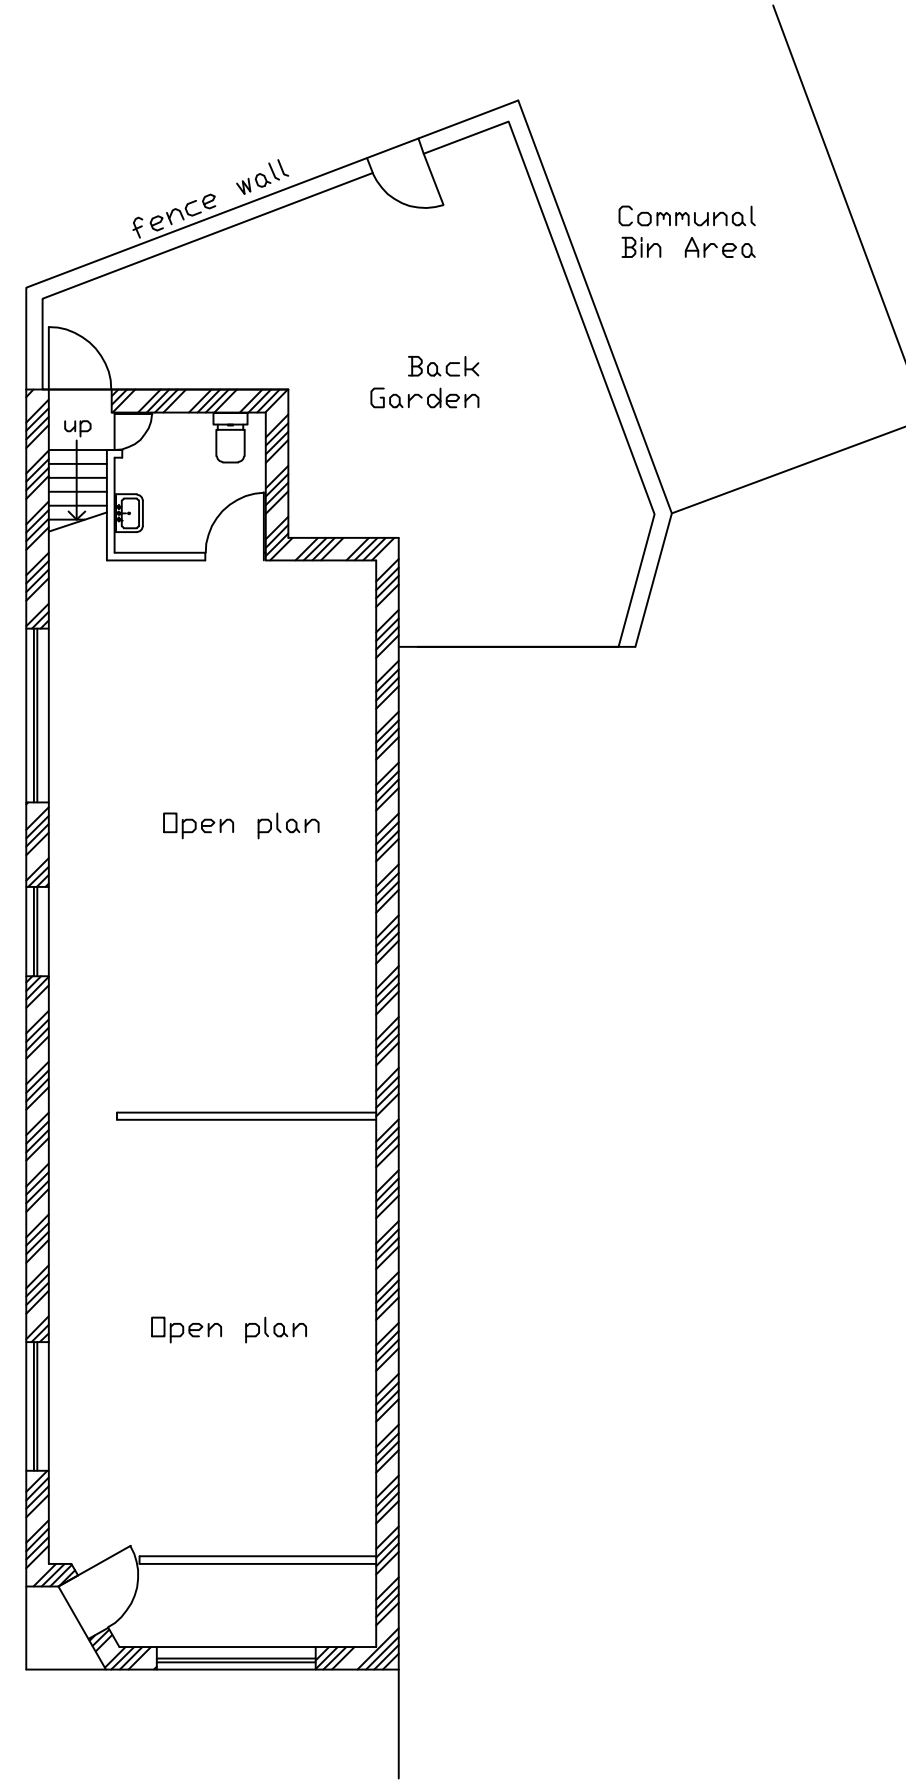

EXISTING GROUND FLOOR PLAN

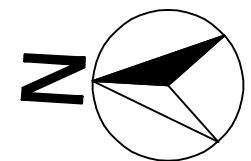

| Revision   | Description | Date      |
|---|-------------|-----------|
| PROJECT<br>Retrospective application to retain ground floor flat Use Class C3 at 19 Reddish Lane, Manchester M18 7JH |             |           |
| CLIENT   |             |           |
| DRAWING TITLE   |             |           |
| DRAWN   | CHECKED     | SCALE     |
| MI   | MI          | 1:100 @A3 |
| DRAWING NO.   |             | REV       |
| 01   |             |           |
| DATE   |             |           |
| Sept2020   |             |           |