



EXISTING GA SITE PLAN
@1:200

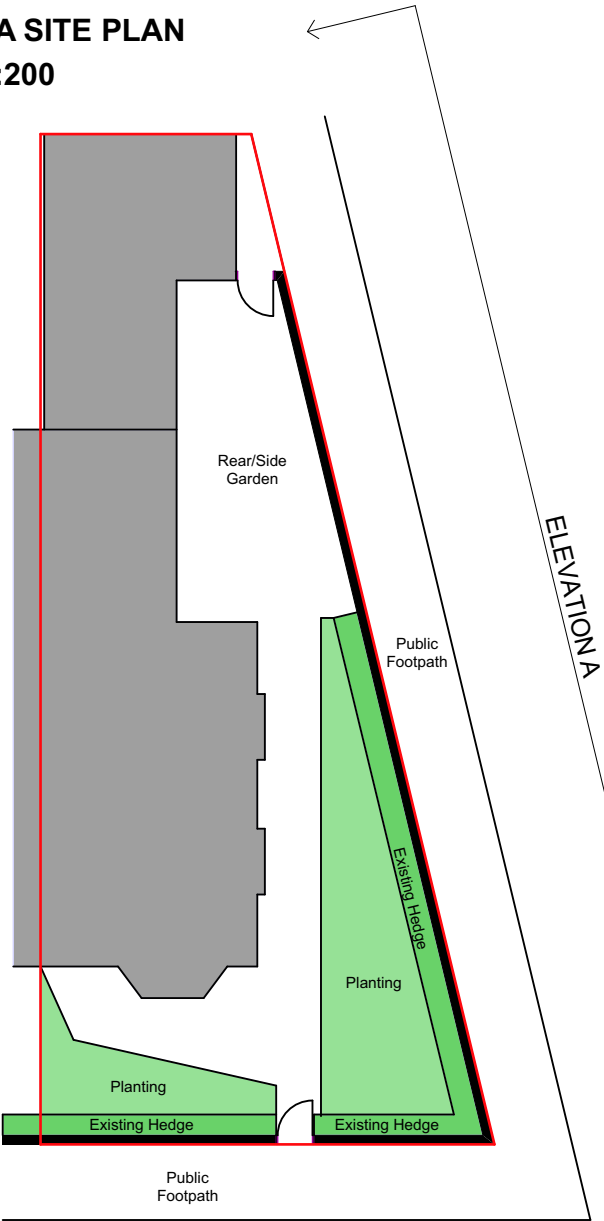

PROPOSED GA SITE PLAN
@1:200

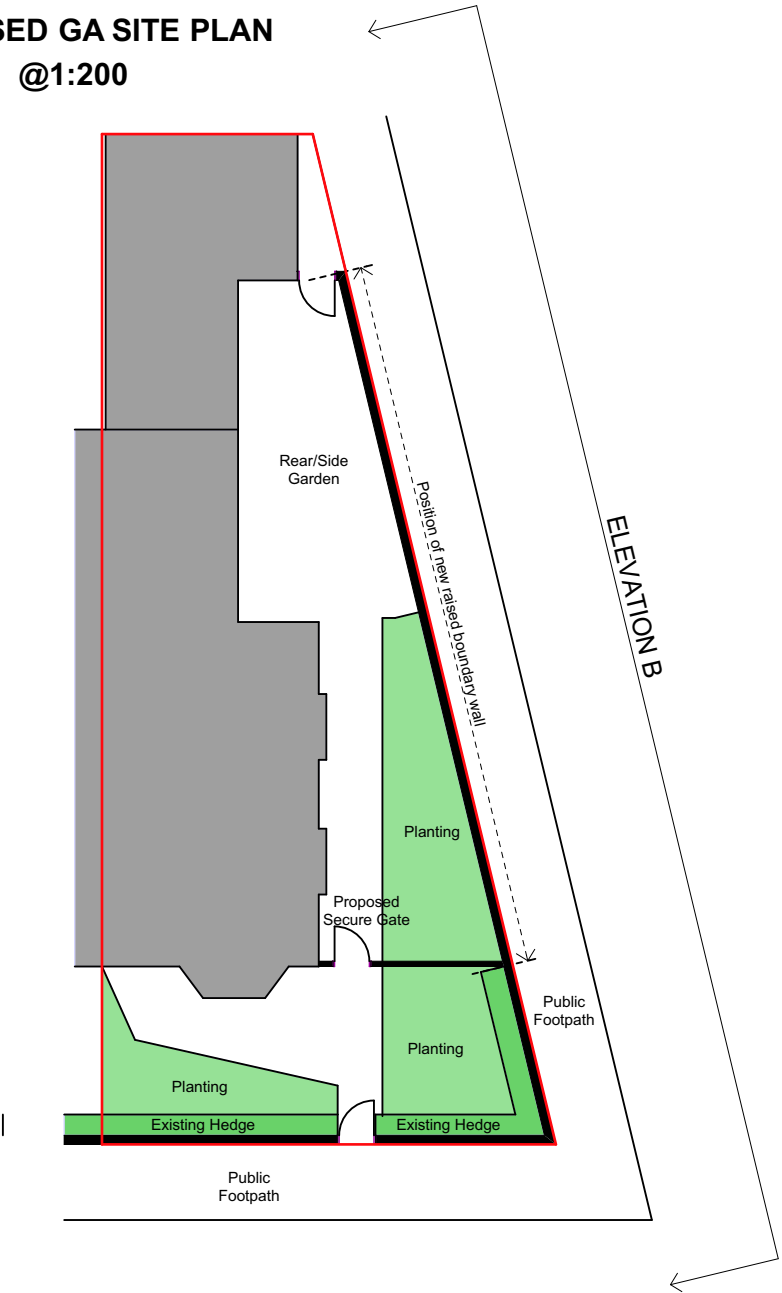

notes

This drawing is subject to a detailed building and site survey, therefore no guarantee of its accuracy can be given. This drawing has been draughted in accordance with the clients design requirements.

All areas are approximate and are subject to a detailed building and site survey and further design development.

All dimensions should be checked prior to commencement of construction on site. Measurements should not be taken off the drawing.

All dimensions shown are in millimetres (mm).

Text Key

1. Existing facing brickwork
2. Existing coping stone
3. Proposed facing brickwork
4. Proposed coping stone



PL1	Proposed elevation title amended	13.10.20
PL0	Planning Issue	14.07.20



NADA Architects Ltd
169 Kingsway
Burnage
Manchester
M19 2ND
Mob: 07974 735527
E: ahmed@nadaarchitects.com
W: www.nadaarchitects.com

D - design	PL - planning	PT - pre-tender
T - tender	P - preliminary	
C - construction	R - record	

MR JOHN LEWIS

BOUNDARY WALL
38 SLADE LANE,
MANCHESTER, M13 0GL

EXISTING & PROPOSED GA
SITE PLANS & ELEVATIONS


scale	date	drawn	checked
1:200 @ A3	14.07.20		AC
1:100 @ A3			

job no	(category) dwg no	revision
--------	-------------------	----------

20-820 (01)001 PL1


Drawing measurements shall not be obtained by scaling. Verify all dims prior to construction. Immediately report any discrepancies on this drawing to Architect. This drawing shall be read in conjunction with associated specifications and related consultant's documents.

Public Footpath

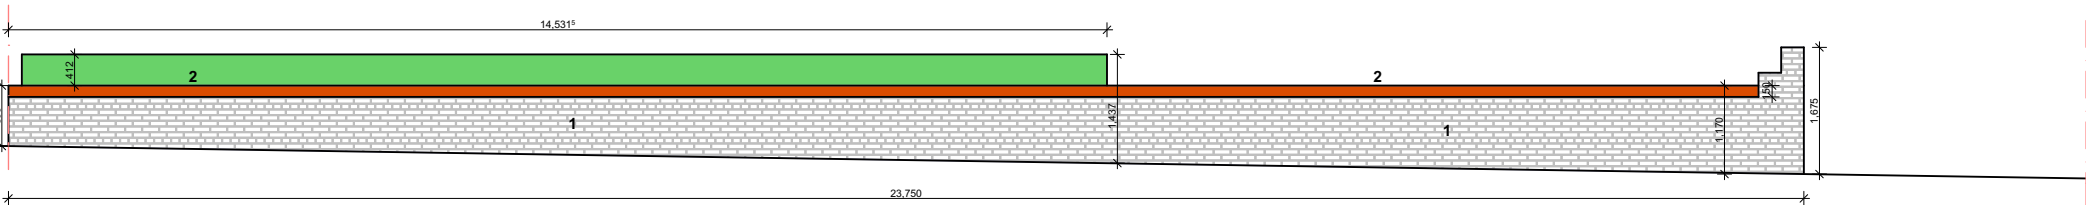

EXISTING GA ELEVATION A @1:100

Public Footpath

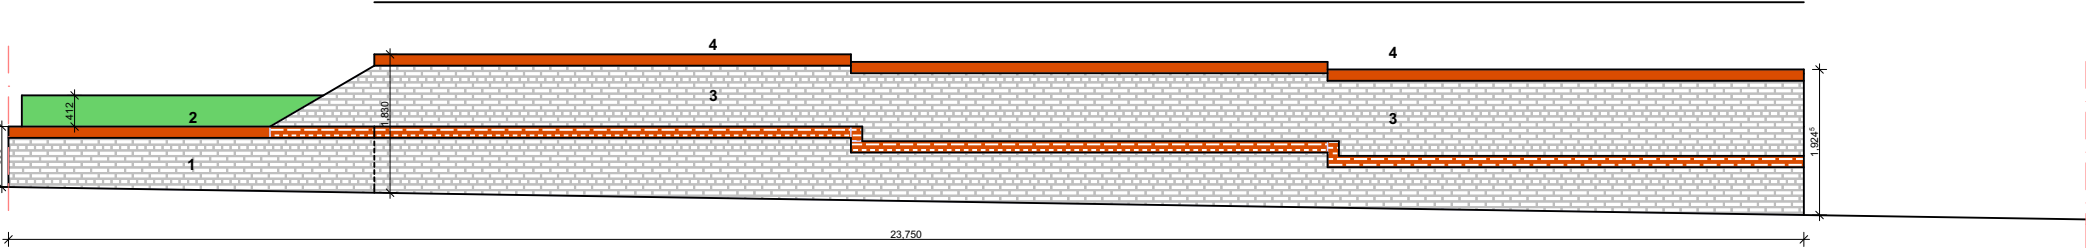

PROPOSED GA ELEVATION B @1:100