


This drawing to be read in accordance with the specification/Bills of Materials and related drawings. No dimensions to be scaled from this drawing. All stated dimensions to be verified on site and the designer notified of any discrepancies.

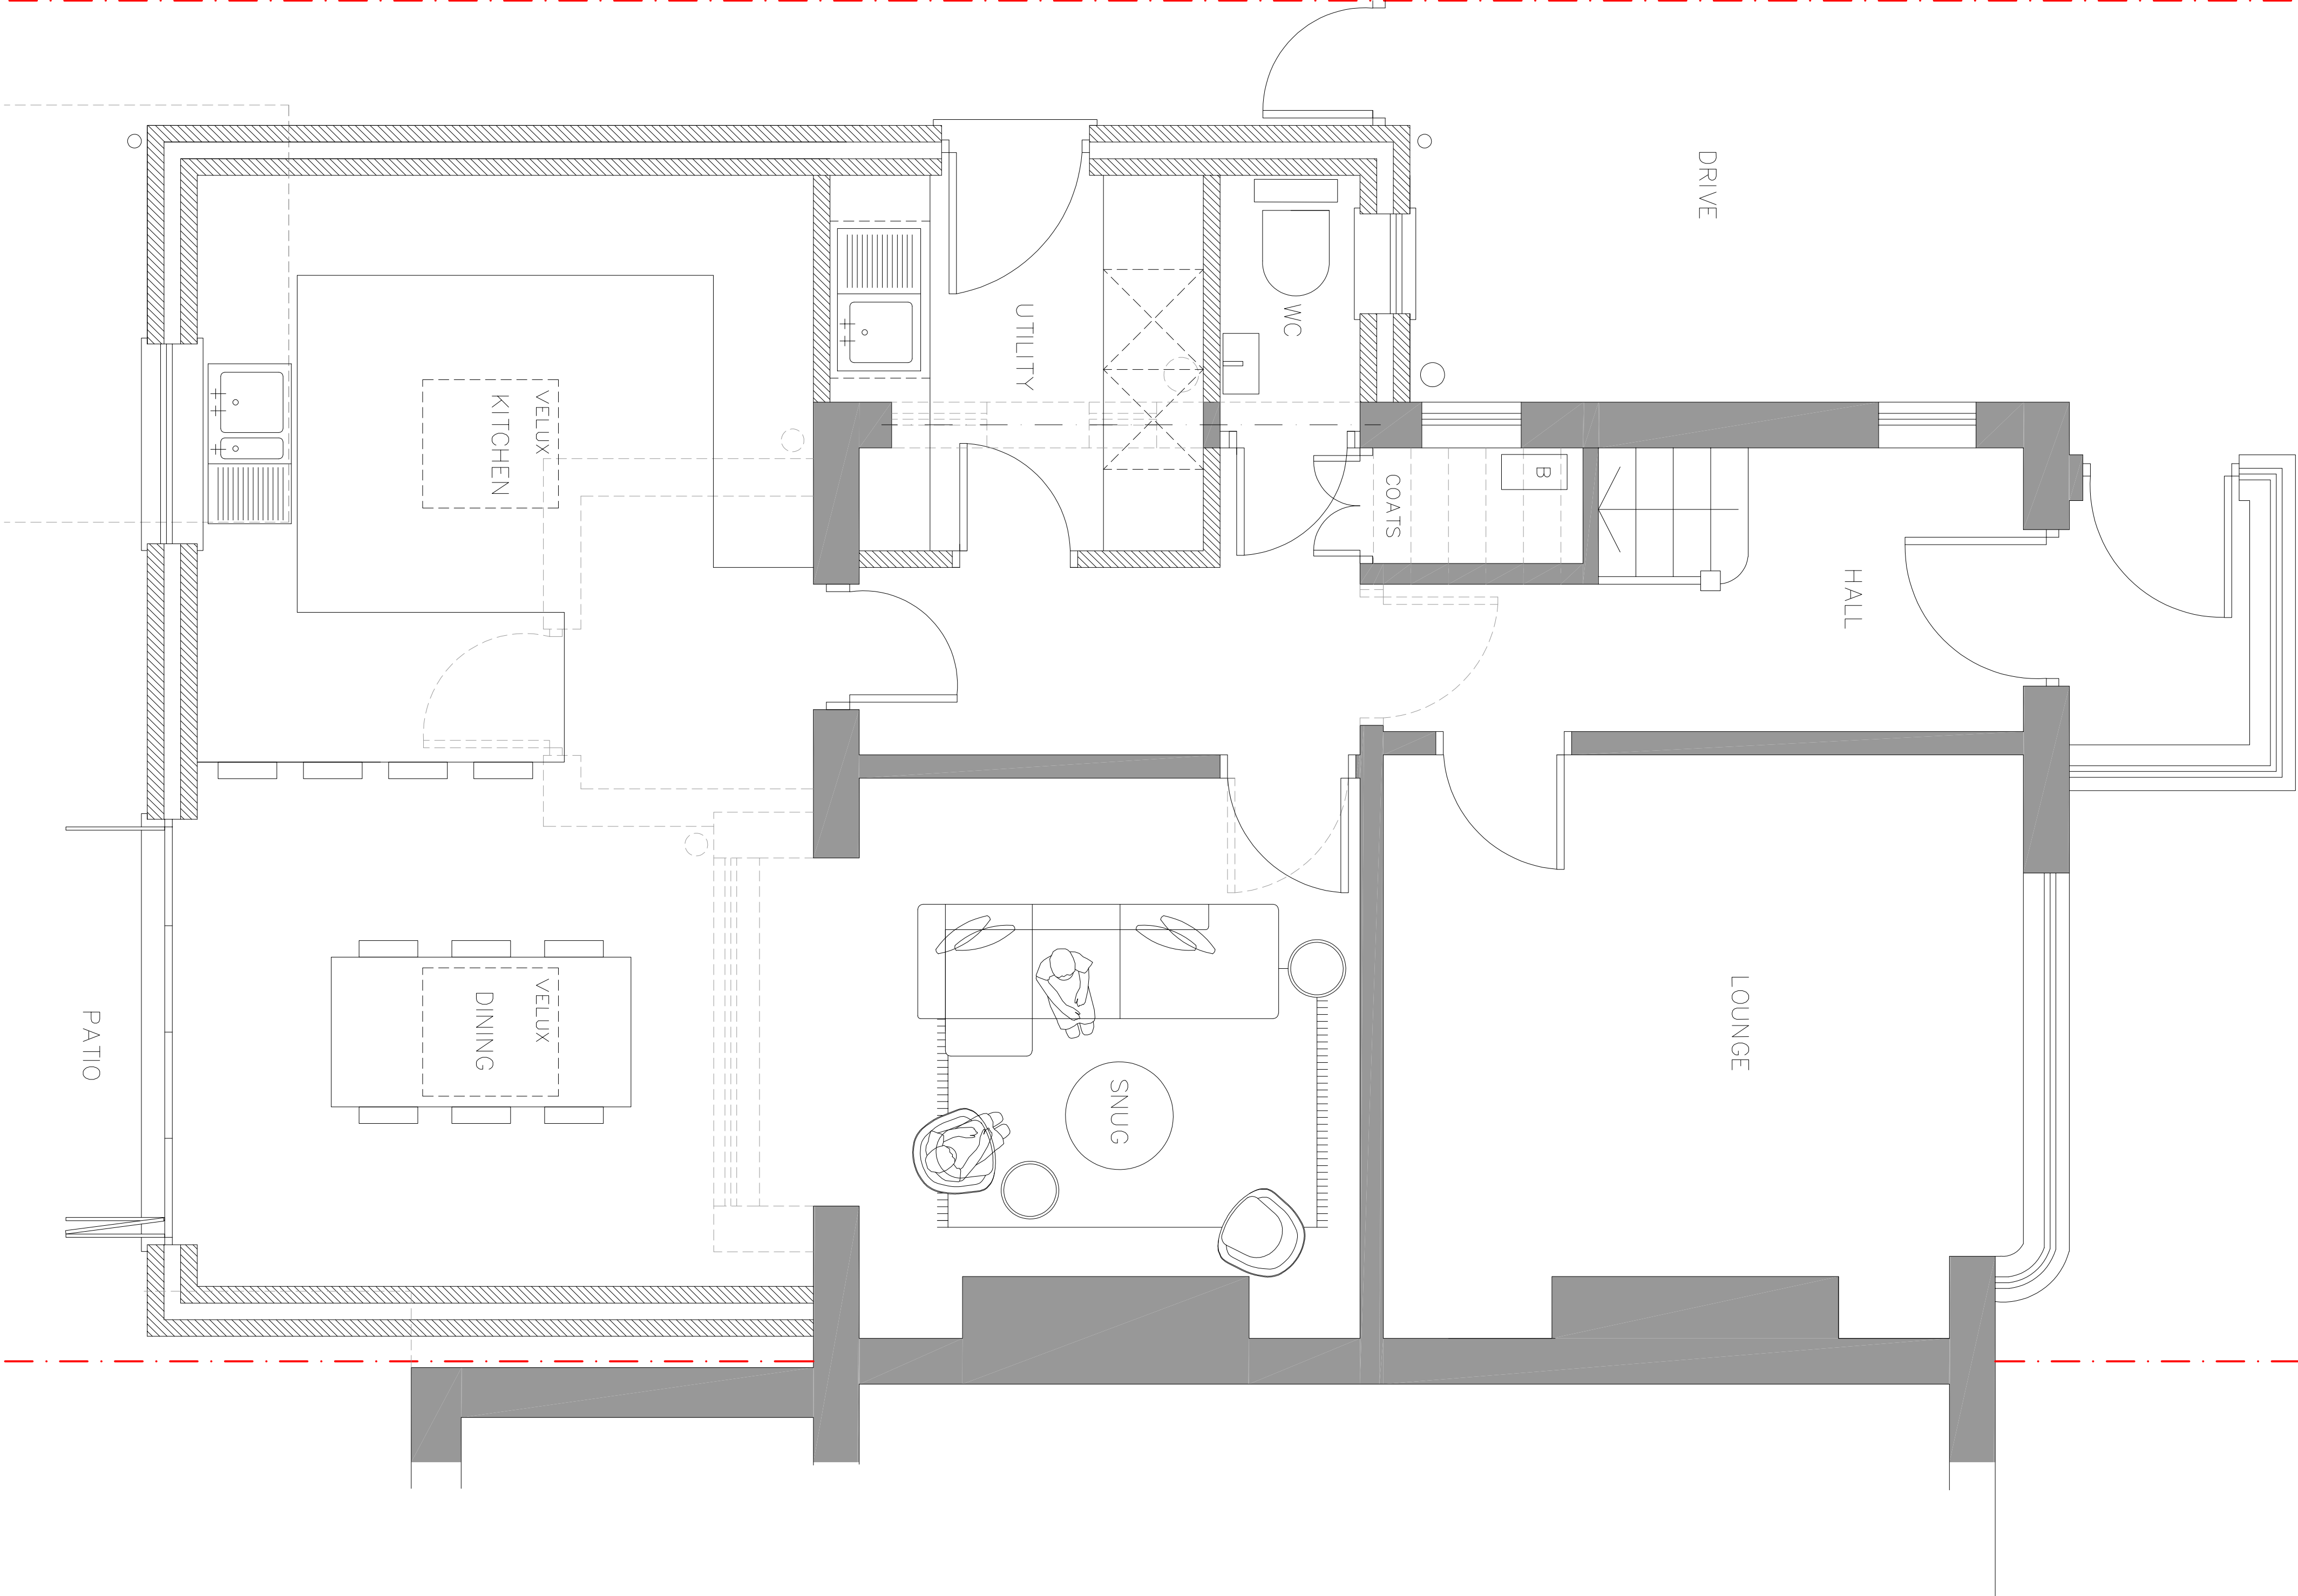

FOR PLANNING

Project
11 MAYWOOD AVENUE
DIDSBURY
MANCHESTER
M20 5GR

Title
PROPOSED FLOOR PLAN

Scale	Date
1:50 @ A3	SEPTEMBER 2020
Drawn SB	Checked
Drawing Number 6969_PL04	Revision