




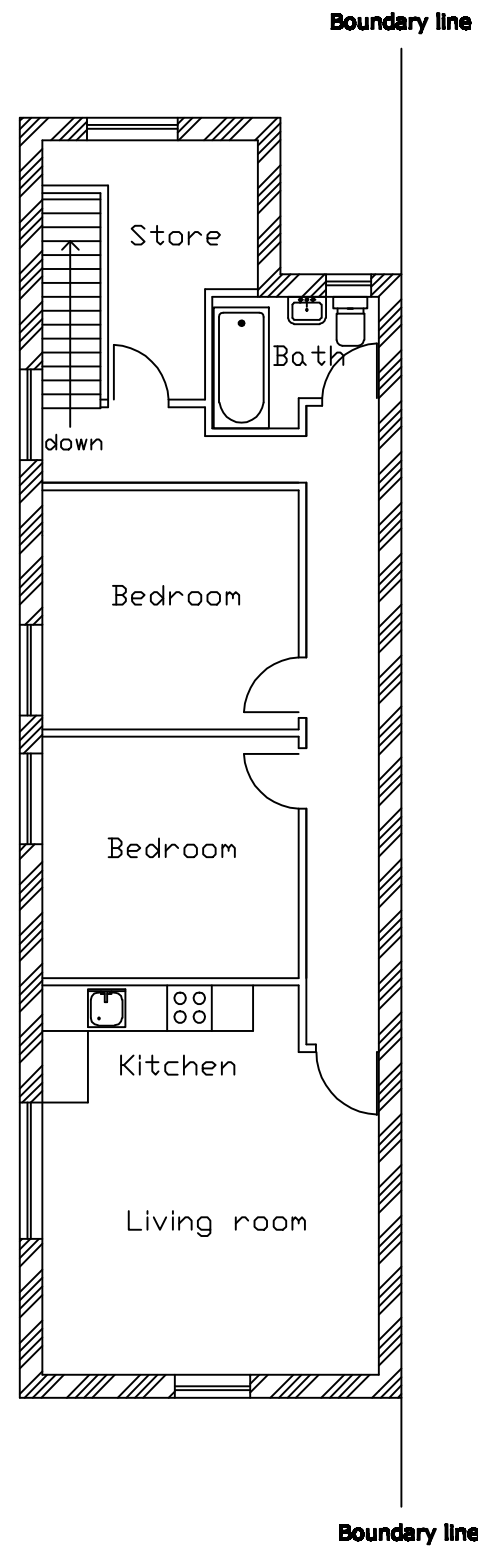

PROPOSED FIRST FLOOR PLAN

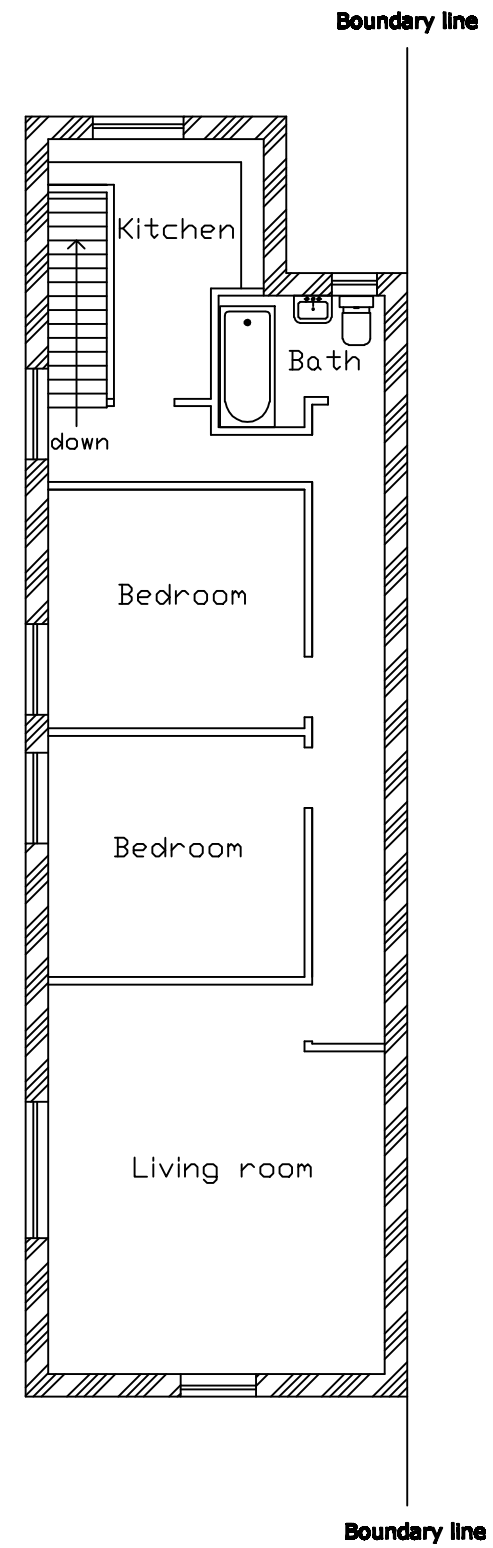

EXISTING FIRST FLOOR PLAN

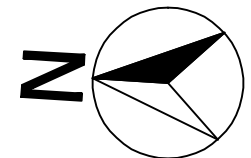

Revision	Description	Date
PROJECT Retrospective application to retain ground floor flat Use Class C3 at 19 Reddish Lane, Manchester M18 7JH		
CLIENT		
DRAWING TITLE		
DRAWN MI	CHECKED MI	SCALE 1:100 @A3
DRAWING NO. 02		DATE Sept2020
		REV

