



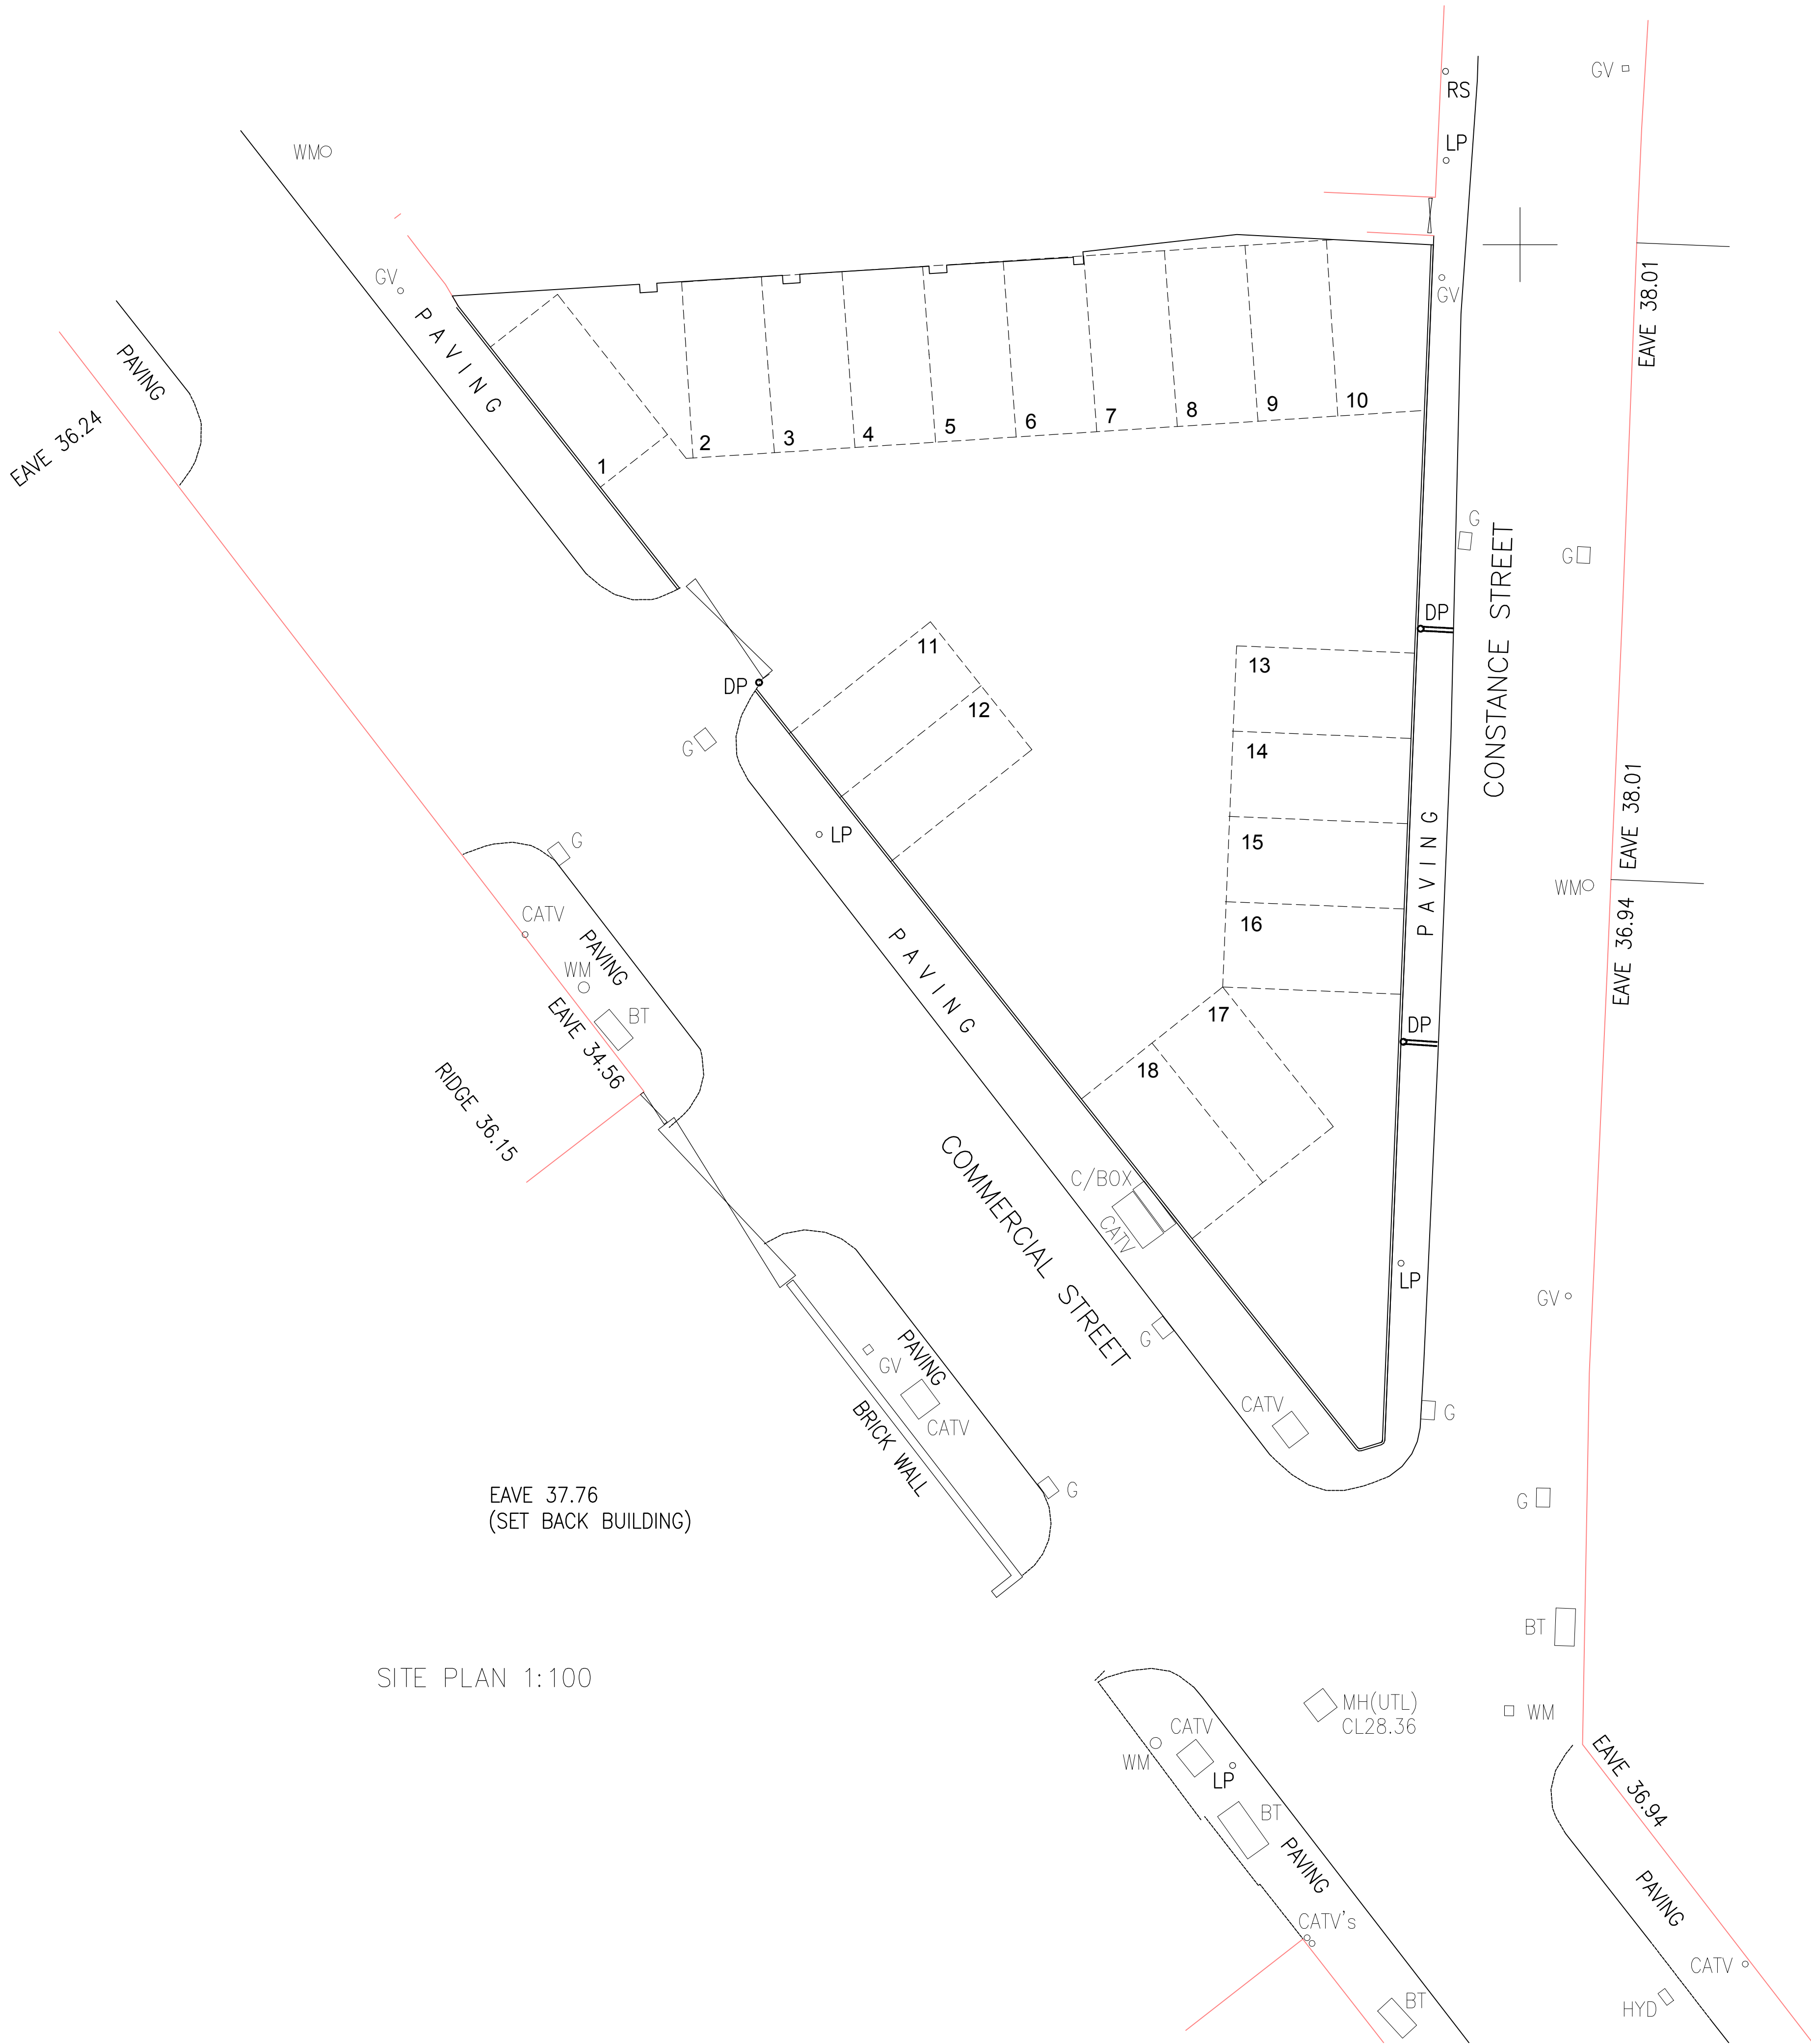


SITE PLAN 1:100

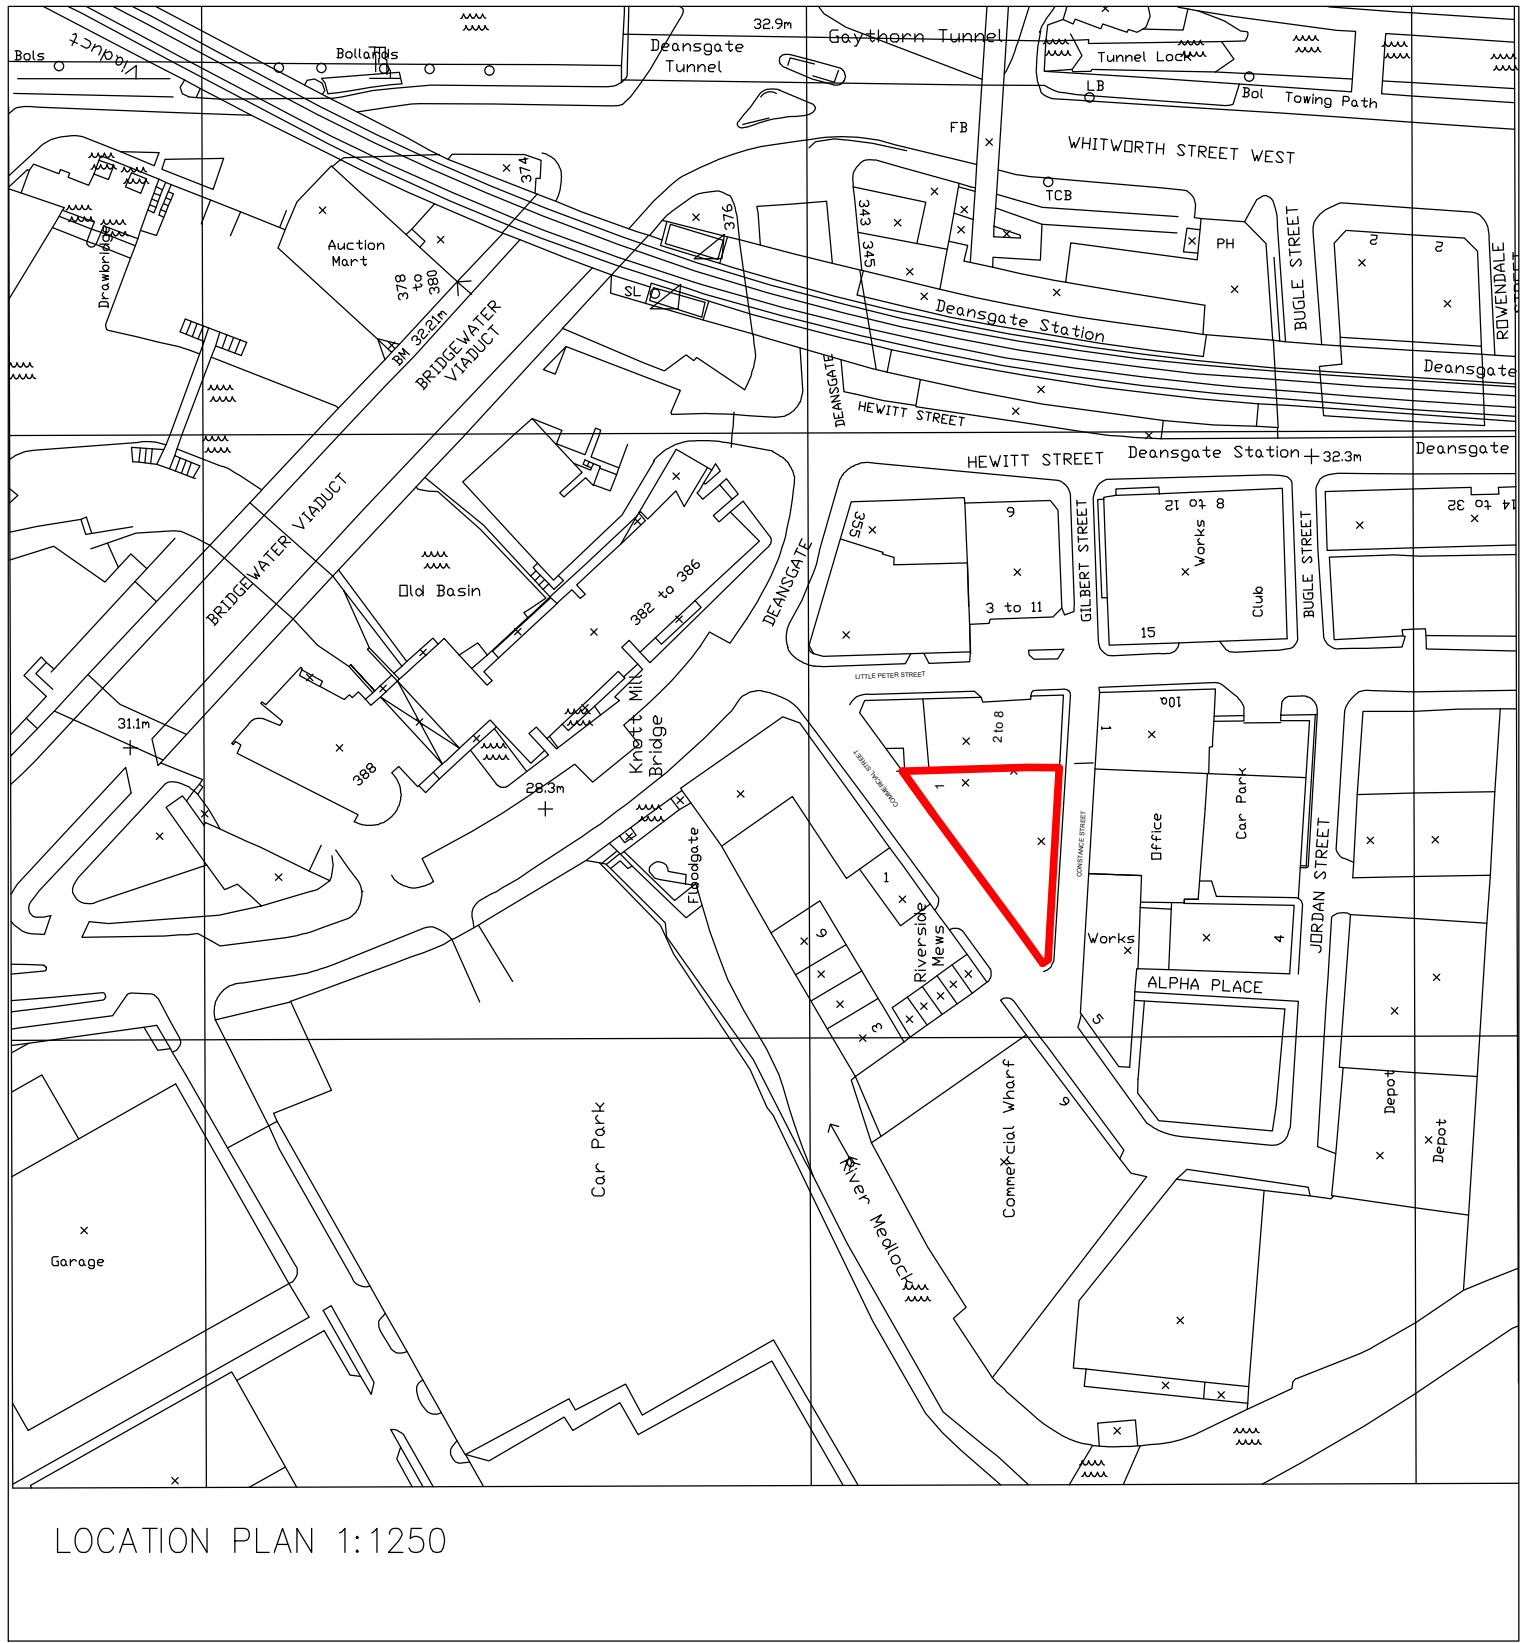

LOCATION PLAN 1:1250

Do not scale off this drawing. All dimensions to be checked on site prior to manufacture and construction. This drawing is the property of Harrison Ince Partnership and should not be reproduced without permission. All discrepancies to be brought to the attention of the architect immediately. This drawing to be read in conjunction with the specification / bill of quantities and related drawings.	
REVISIONS	
—	FIRST ISSUE
DD/MM/YY XX	

 

 HARRISON INCE		ARCHITECTS INTERIOR DESIGNERS	
		client	
		IN FILL DEVELOPMENTS LTD	
		project	
		1 COMMERCIAL ST, KNOTT MILL MANCHESTER M15 4PZ	
		title	
		EXISTING CAR PARK SITE © 1:100 LOCATION PLAN © 1:1250	
date		OCT 20	scale 1:100 or 1:1250 © A1
job no.		IFD01	drawg. no. AS01
drawn		AI	checked

2, Jordan Street, Knott Mill
Manchester M15 4PZ
Tel: 0161 236 3650
Fax: 0161 236 9997
E mail: info@harrisonince.co.uk