


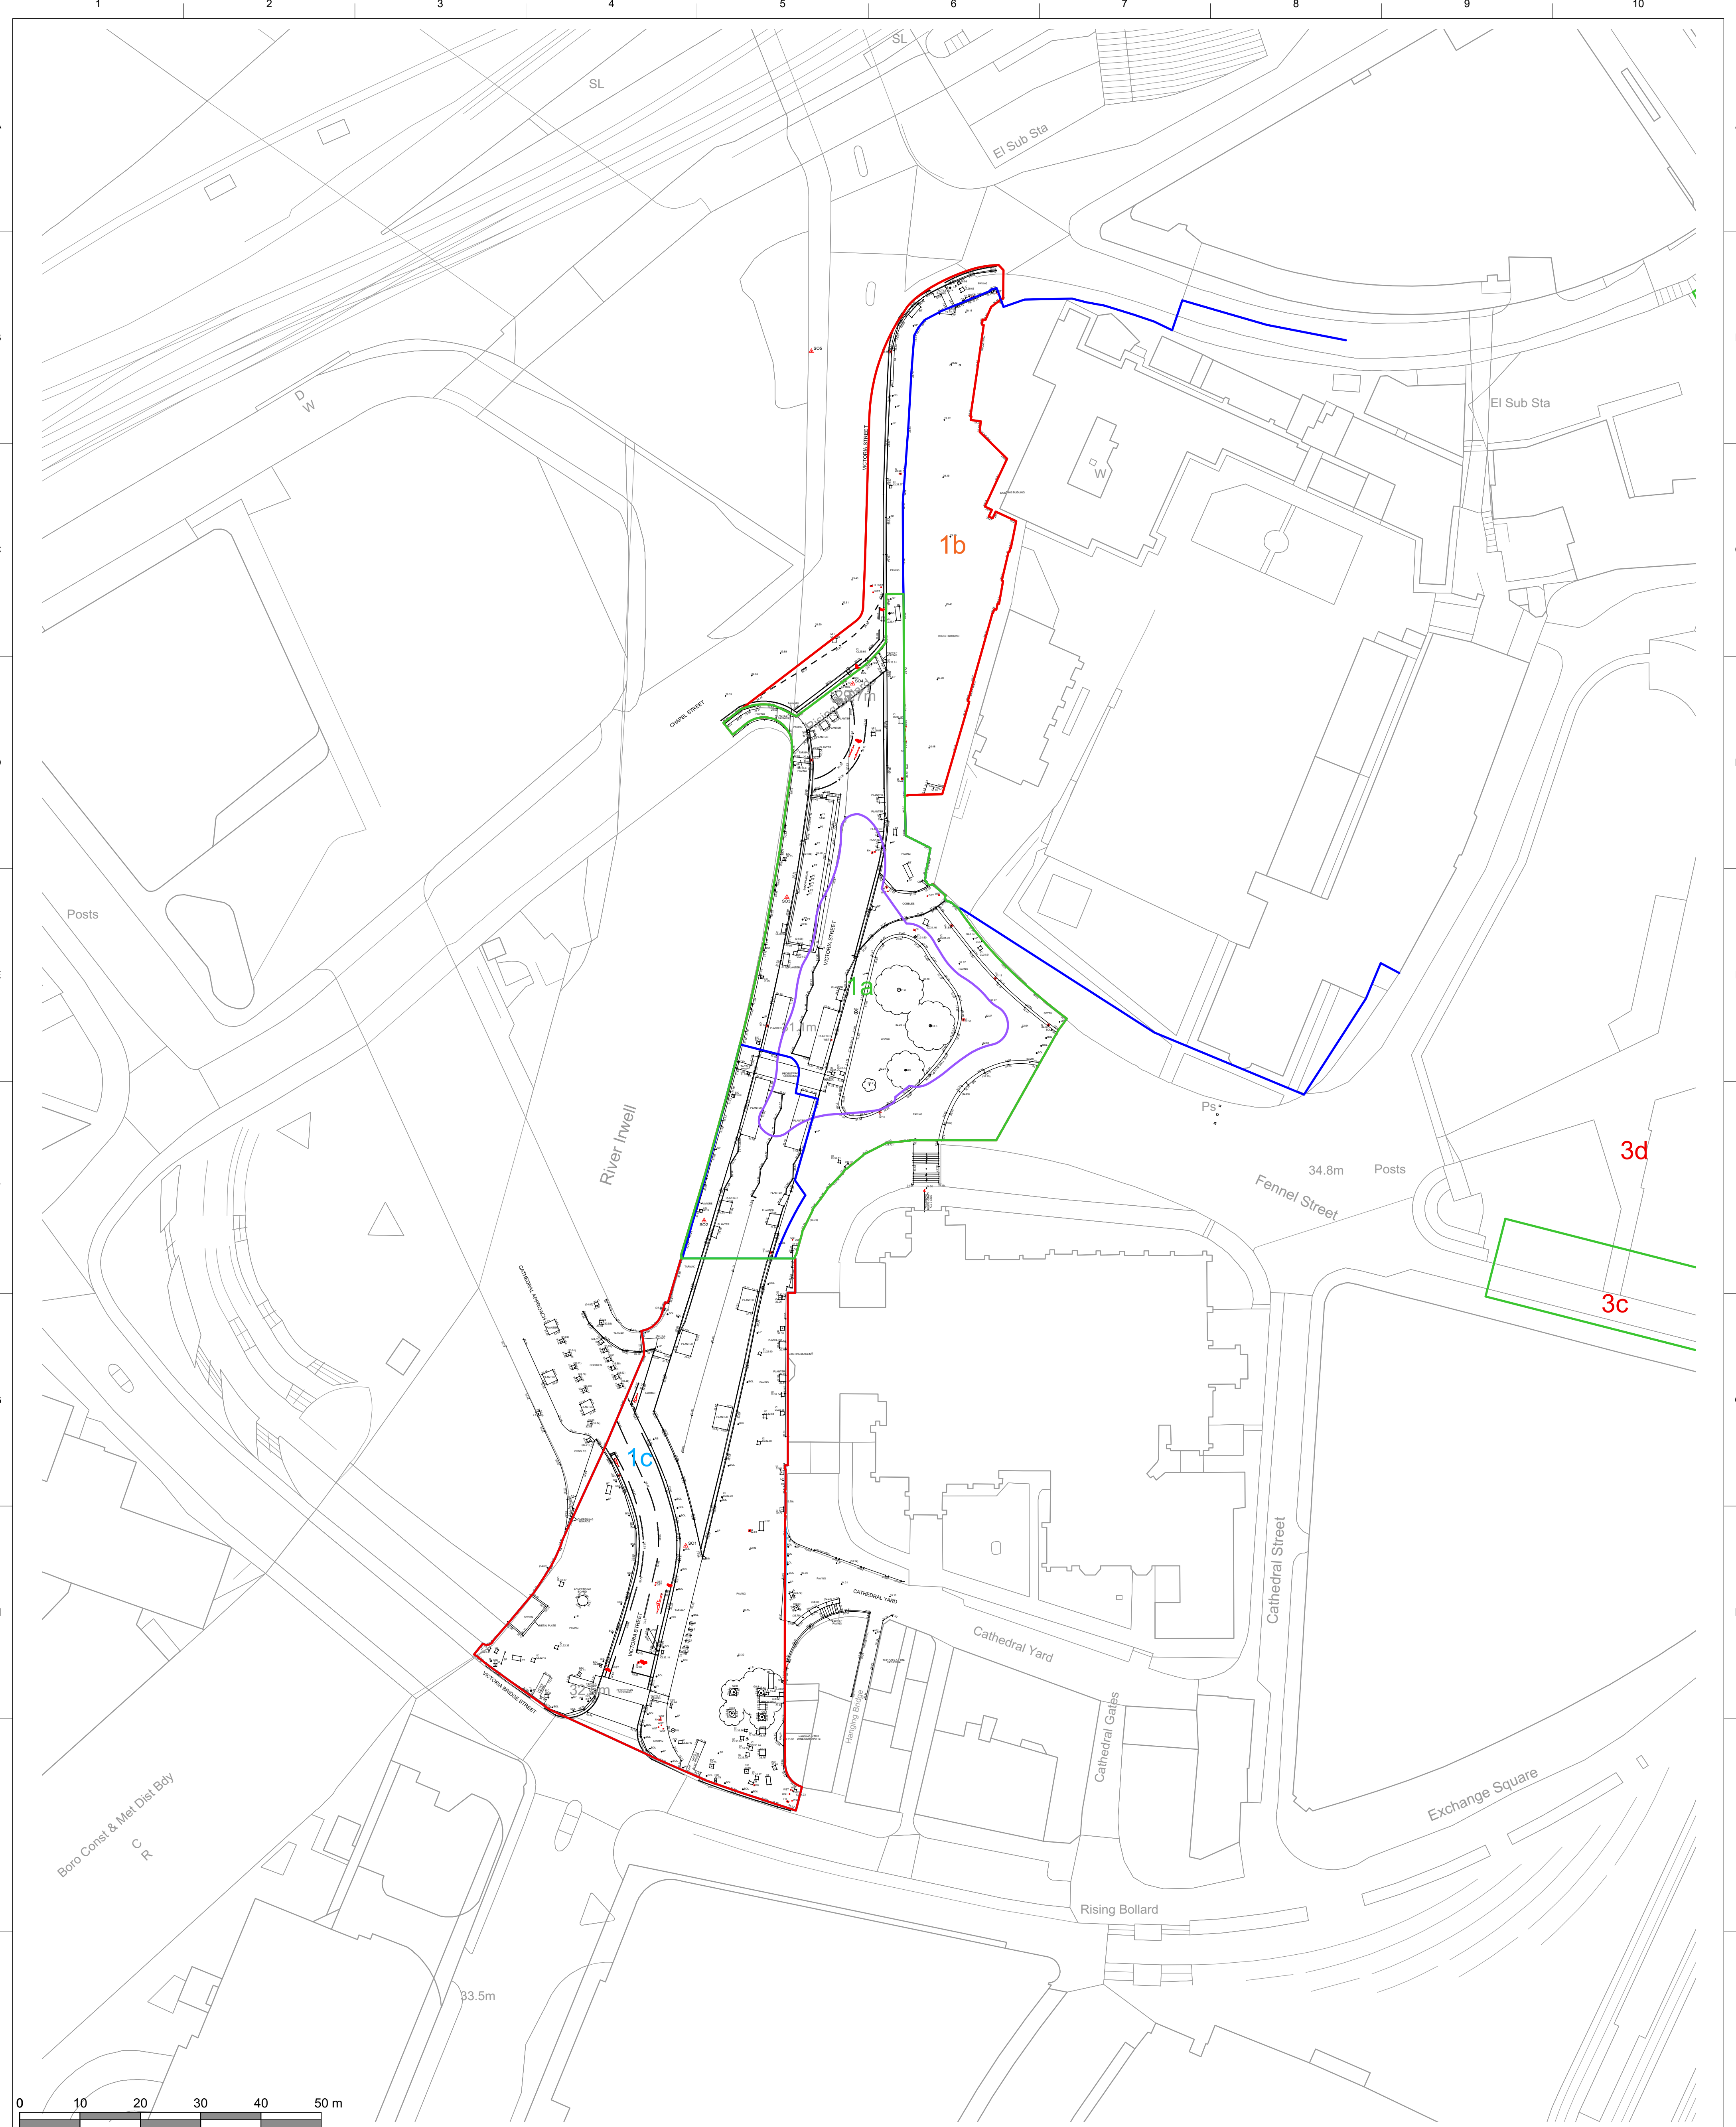

KEY

PLANNING APPLICATION BOUNDARY

PLANNING BOUNDARY

LAND OWNERSHIP BOUNDARY

BOUNDARY OF LIGHT BOUNDARY (TO BKA DESIGN)

S4-P03 16-09-20

S4-P02 21-01-19

S4-P01 19-09-18

STAGE 03 PLANNING

Issued for planning approval

Issued for planning approval

JTO FF

LH FF

LH FF

Revision

Date

Description

Drawn

Apprvd.

Client

Galliford Try

Project

Manchester Medieval Quarter

Drg Title

Existing Site Plan

Created on

11-09-18

Created by

FF

Approved by

LH

Scale

1:500

Size

A1

Workstage

STAGE 03

Drg No.

MMQ-PLA-XX-XX-DR-L-0005

Suitability

S4

Revision

P03

Planit I.E. Limited
E: info@planit-ie.com W: planit-ie.com
MANCHESTER
2 Back Grafton St., Altrincham, WA14 1DY
T: 0161 928 9281
LONDON
Unit 6 Waterside, 44-48 Wharf Road, London, N1 7UX
T: 0207 253 5678
LIVERPOOL
No. 8 Princes Parade, Princes Dock, Liverpool, L3 1DL
T: 0151 705 6746

THIS DRAWING IS COPYRIGHT PROTECTED AND MAY NOT BE REPRODUCED IN WHOLE OR PART WITHOUT WRITTEN AUTHORITY FROM THE OWNER.

NOTES:
1. Do not scale from this drawing. Always work to noted dimensions.
2. Existing site plan based upon topographical survey information by survey ops, recieved 25/06/18.

© Planit I.E. Limited