

World Copyright ©
The reproduction of any part of this design, whether in drawing,
electronic or three dimensional forms is prohibited without the
express permission of Edmondson Design Limited.

REVISION

date	revision description	initt	rev
20.07.2020	Planning Issue	JE	A

General Notes
Drawings are intended to support a planning
application *only*. Drawings are not to be used
for building control review, building regulations,
construction, fabrication or any other work on
site.

PROJECT:
Global Auctioneers, Manchester

CLIENT:
Mr. M. Duffy

DRAWING TITLE:
Existing and Proposed Floor Plans


DRAWING No: **2036 PL 300 A**

SCALE: **1:200 @A1**


DATE: **13.07.2020**

DRAWN BY: **JE** CHECKED BY: ******

Edmondson Design Limited
Architectural Design and Planning Services
W: edmondsondesign.co.uk
T: 07881957321
E: john@edmondsondeign.co.uk

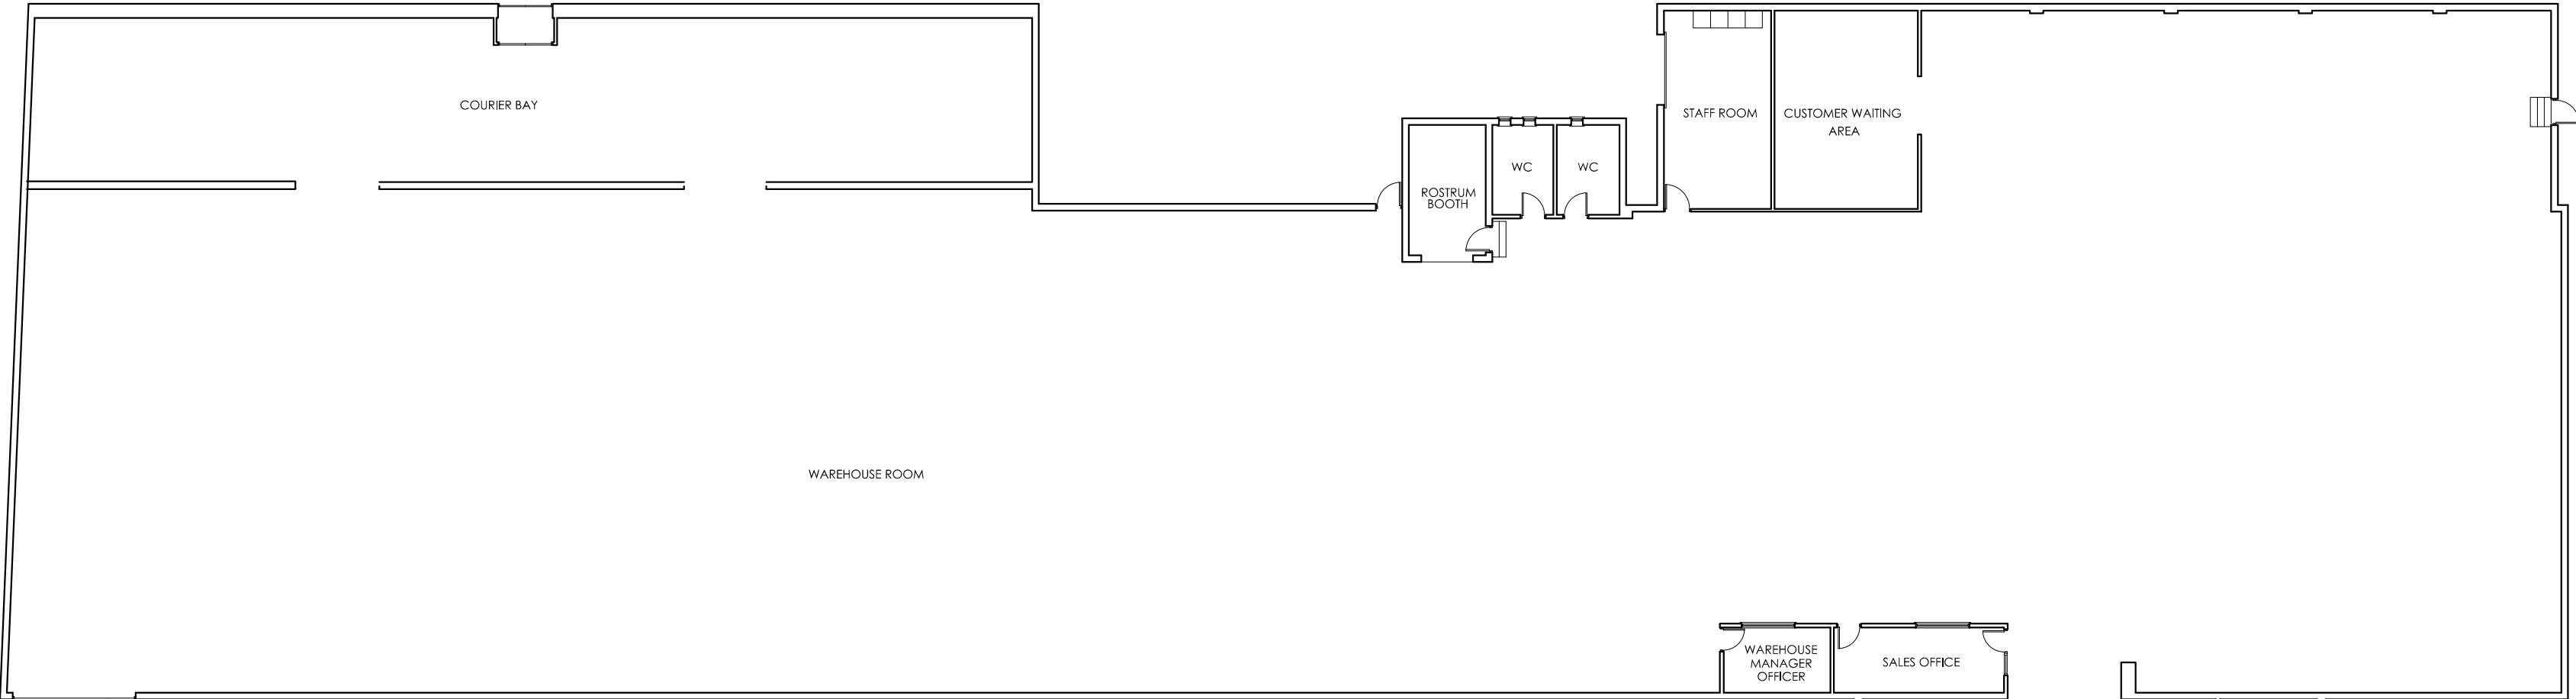

GROUND FLOOR PLAN AS EXISTING
Scale 1:200

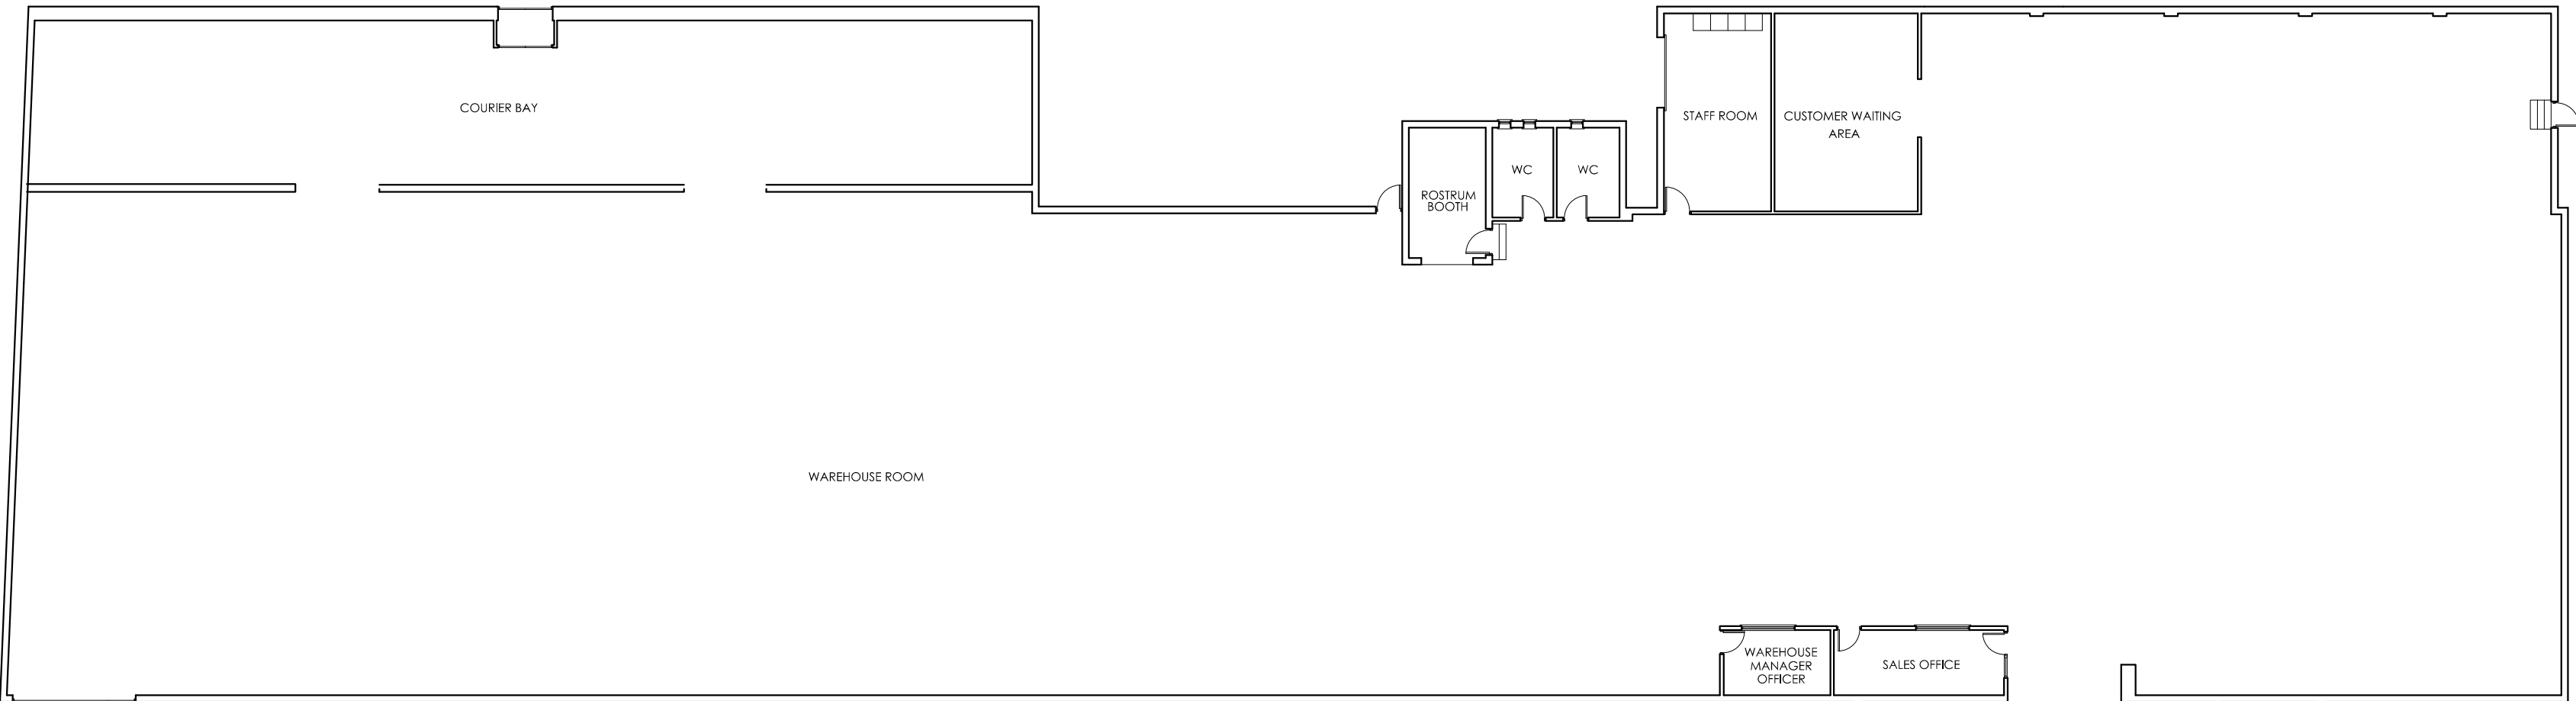

GROUND FLOOR PLAN AS PROPOSED
Scale 1:200