

General Notes

The Architect shall have no responsibility for any use made of this document other than for that which it was prepared and issued.
All dimensions should be checked on site. Do not scale from this drawing. To be read in conjunction with all other Consultant's drawings. The Architect to be immediately notified of any discrepancies.

Copyright on this drawing retained by the Architect.

LEGEND

Site Boundary

D	13/10/20	SA	SH	Amended Plans	
C	18/08/20	SA	SH	Amended Plans	
B	22/07/20	SA	SH	Amended Plans	
A	20/07/20	SA	SH	Amended Plans	
-	12/07/20	SA	SH	Initial Issue	
No.	Date	Dwn	Chk	App	Revision or reason for issue

Client
Hassan Nawaz

createit studios
Architects & Designers


Create It Studios (NW) Ltd
Universal Square
Devonshire Street North
Manchester M12 6JH
0161 974 6165
www.createitstudios.co.uk
info@createitstudios.co.uk

Project Title
18 Hoscar Drive, Manchester M19 2LS


Scale / North Point
1 : 100

Drawing Title
Proposed Floor Plans

Drawing Number	Revision
A1276(02)AP002	D
Drawing Status	
Preliminary	

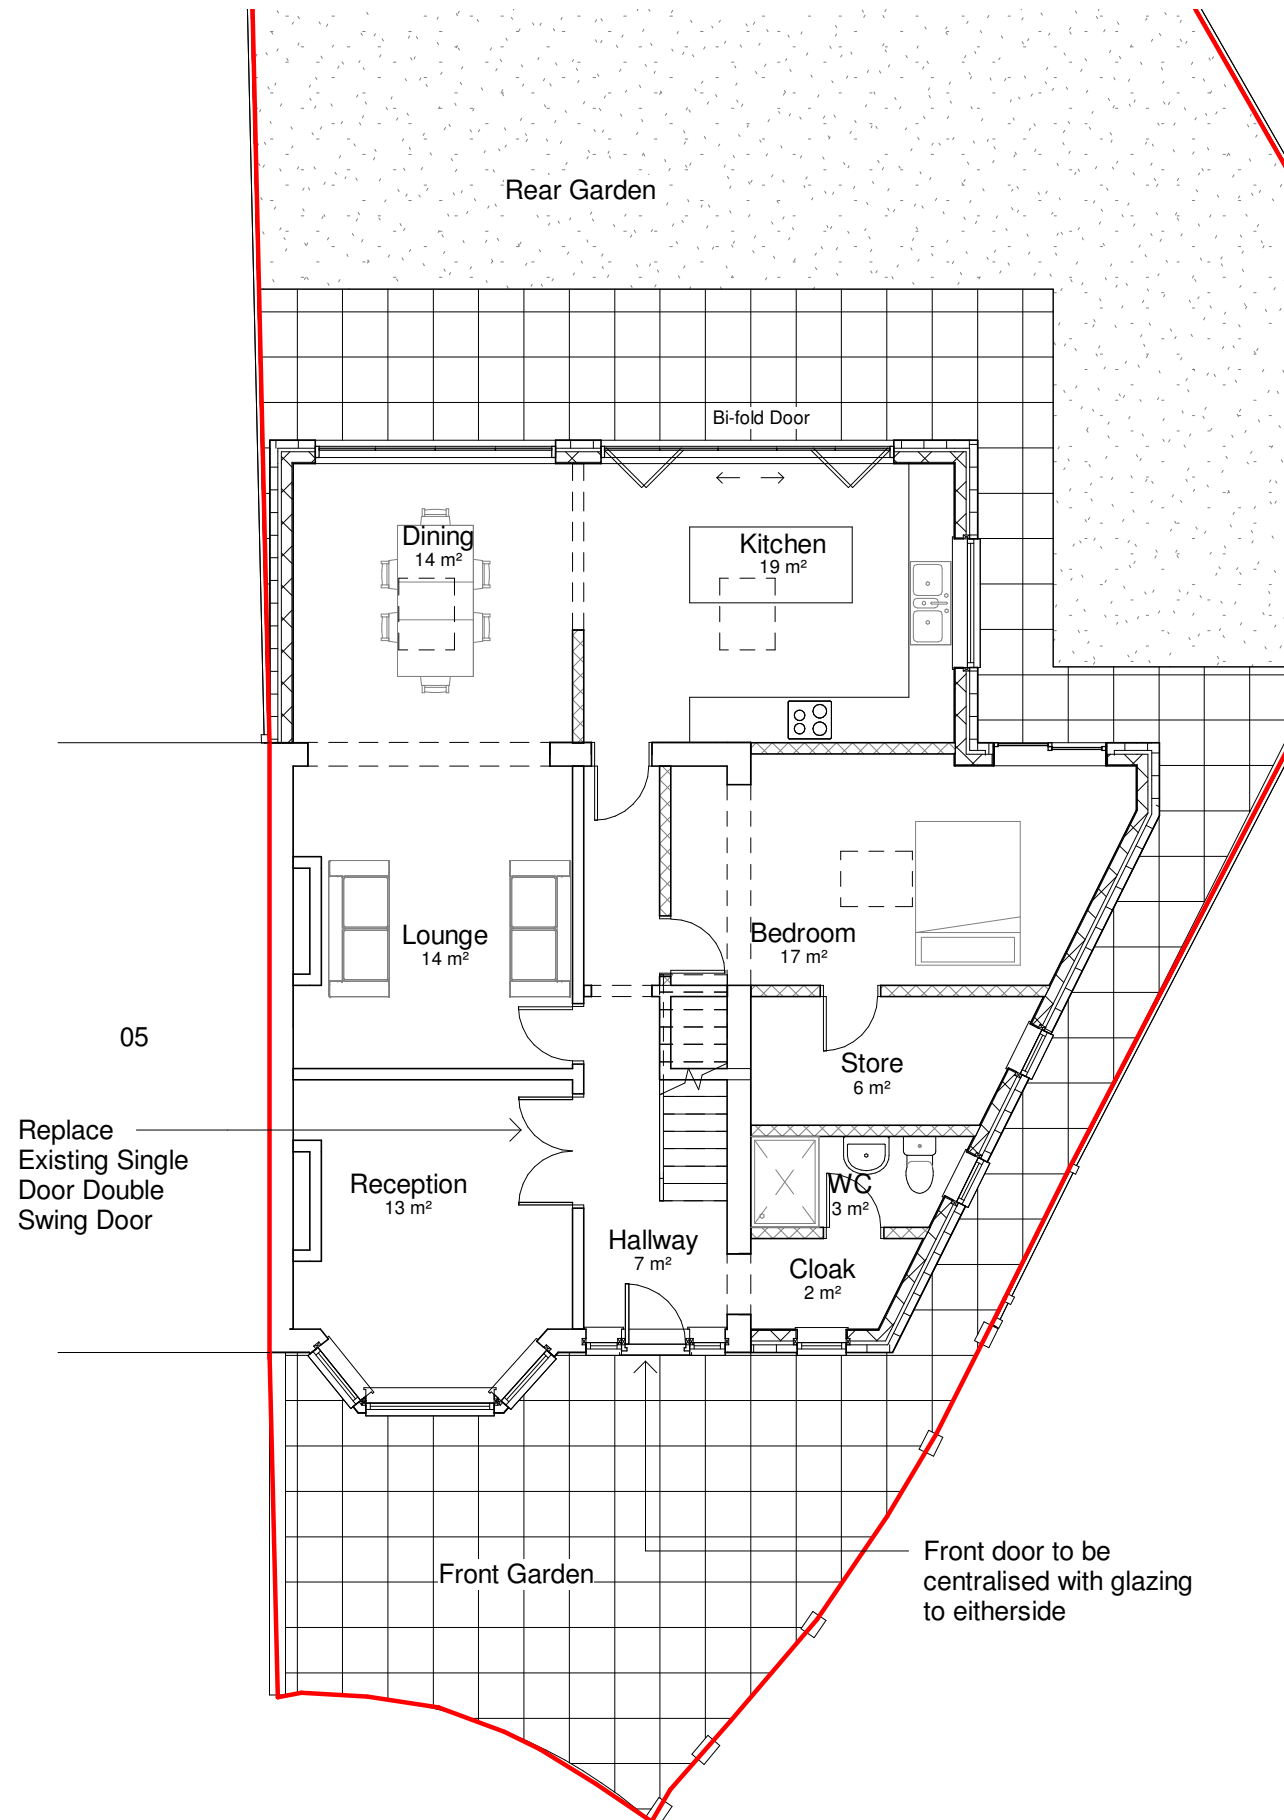

1 Proposed Ground Floor Plan
1 : 100

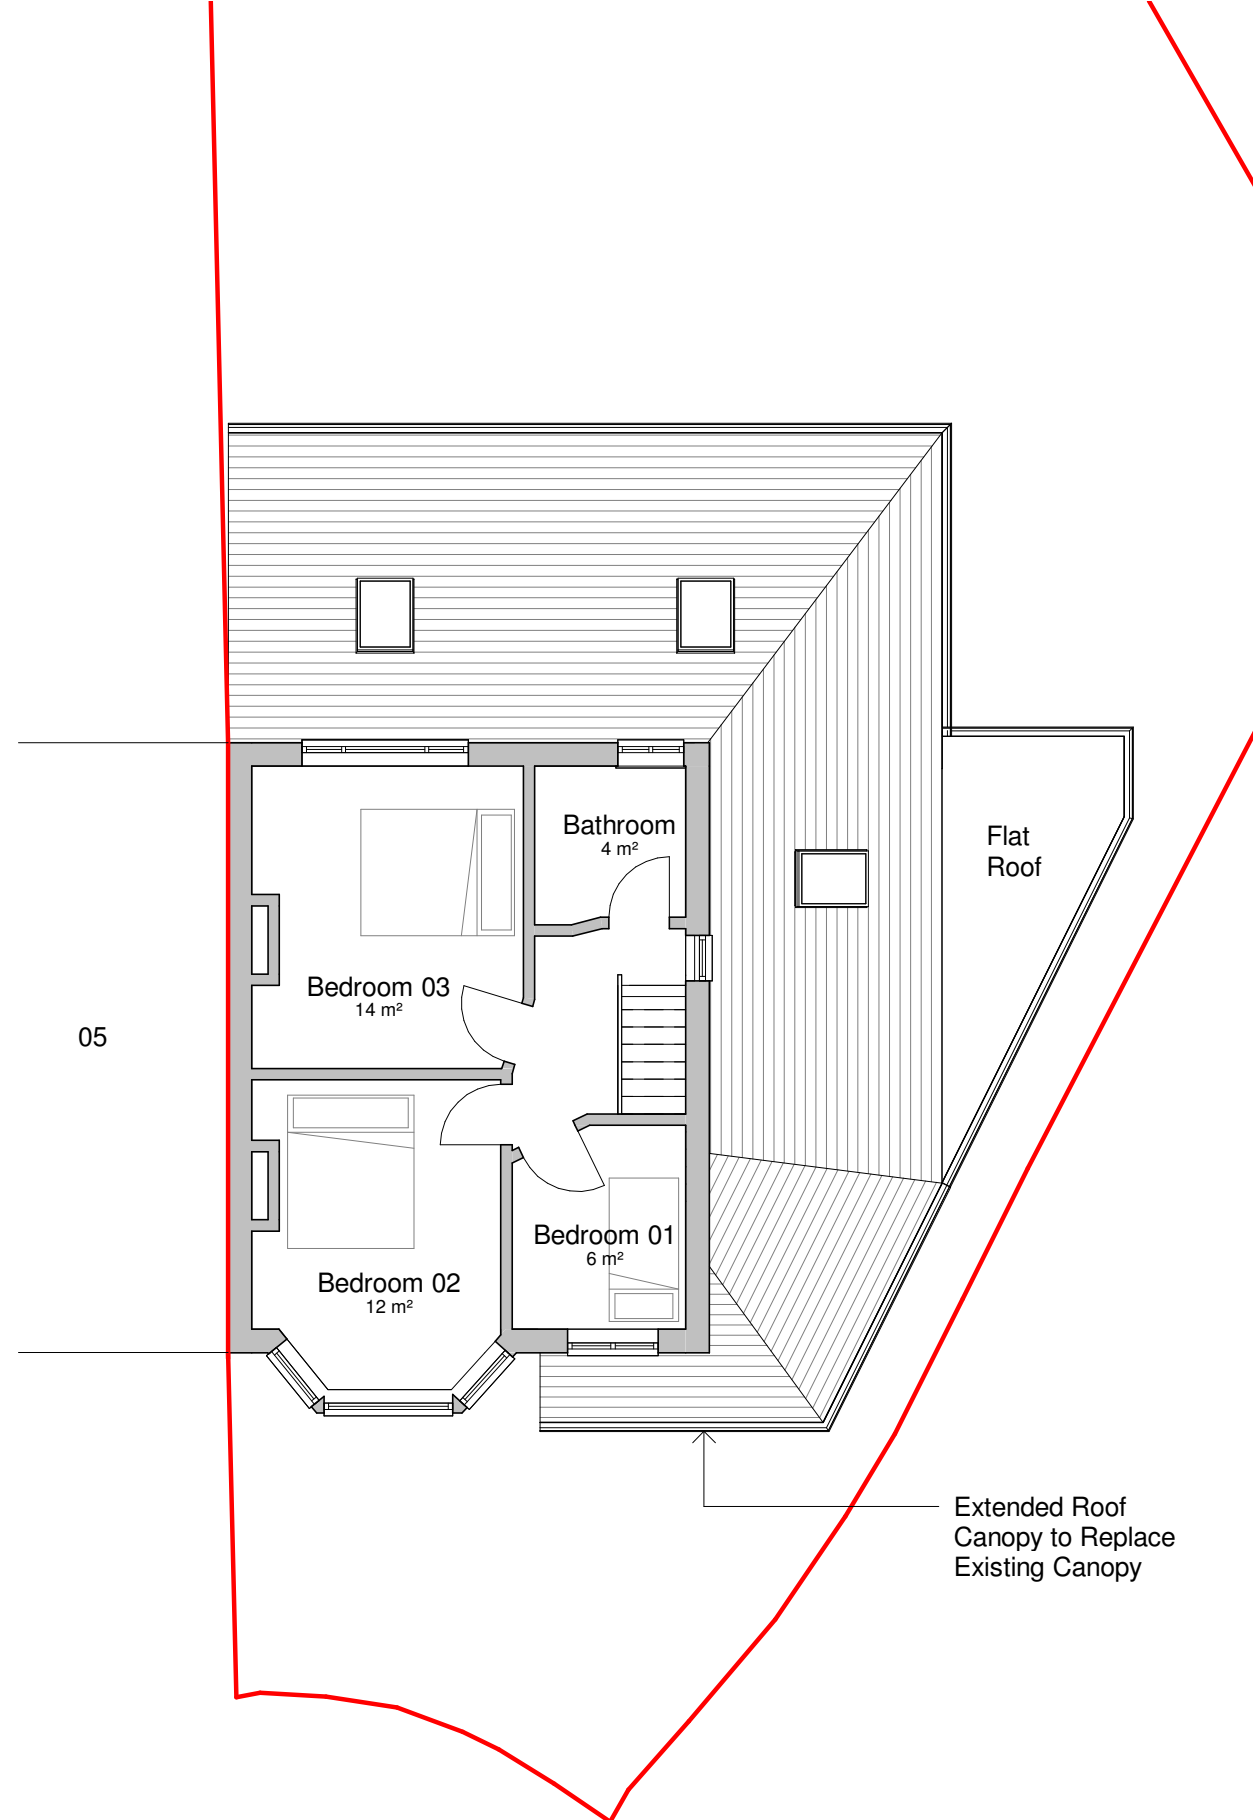

2 Proposed First Floor Plan
1 : 100