




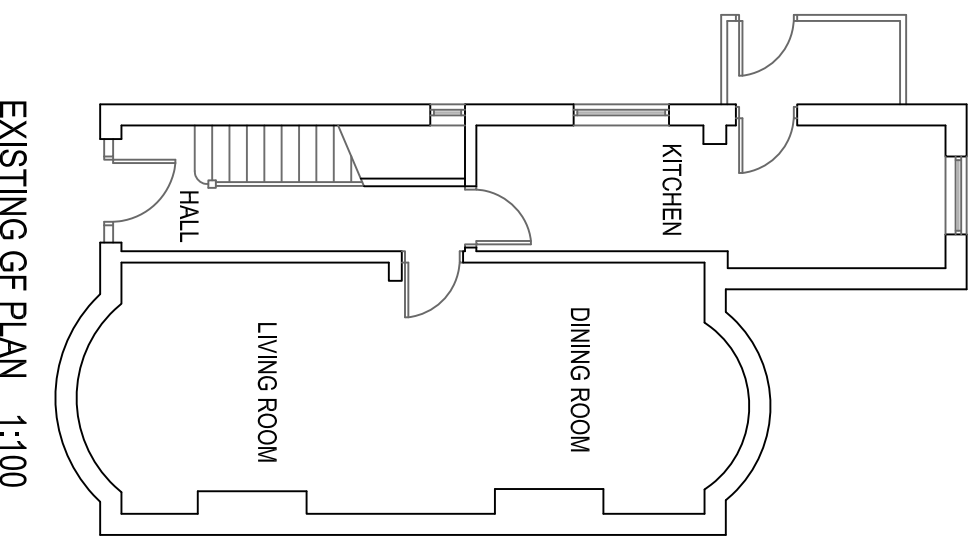


EXISTING GF PLAN 1:100

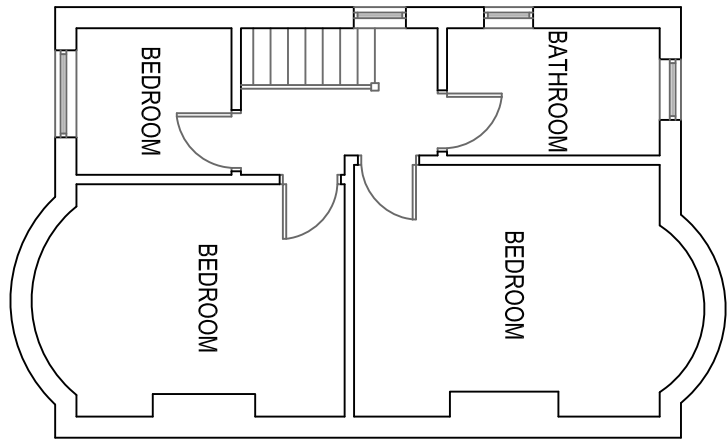


EXISTING FF PLAN 1:100

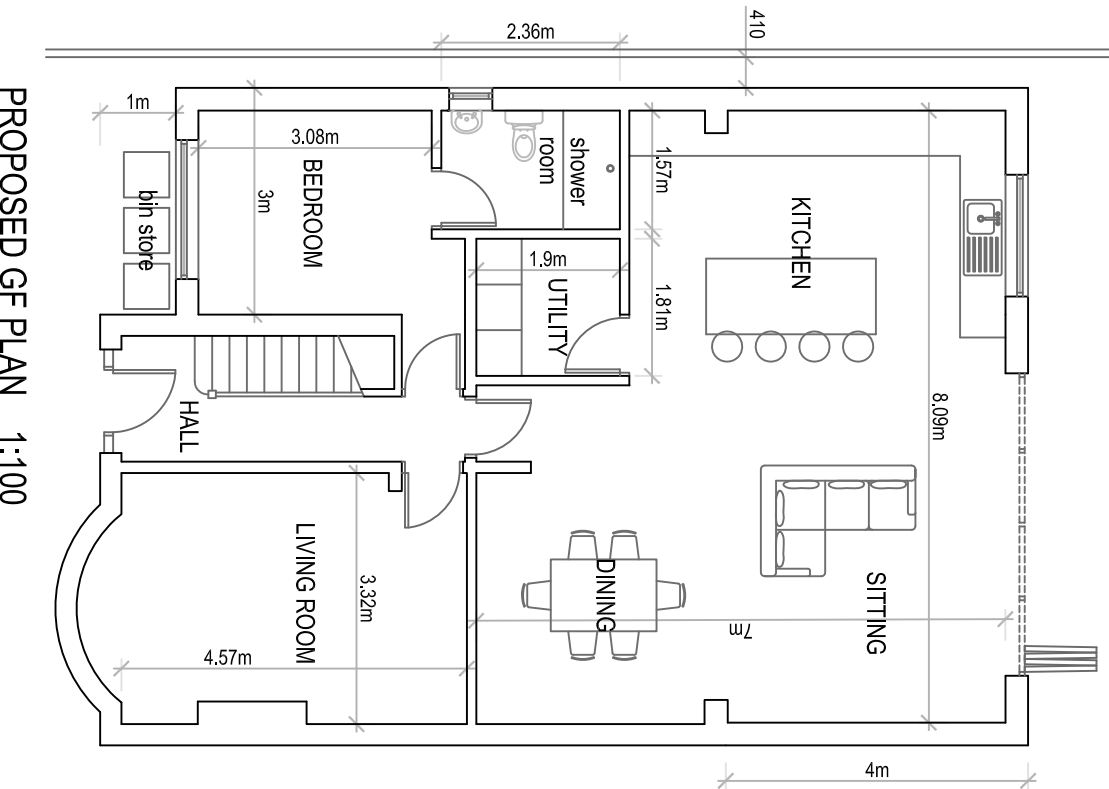


PROPOSED GF PLAN 1:100

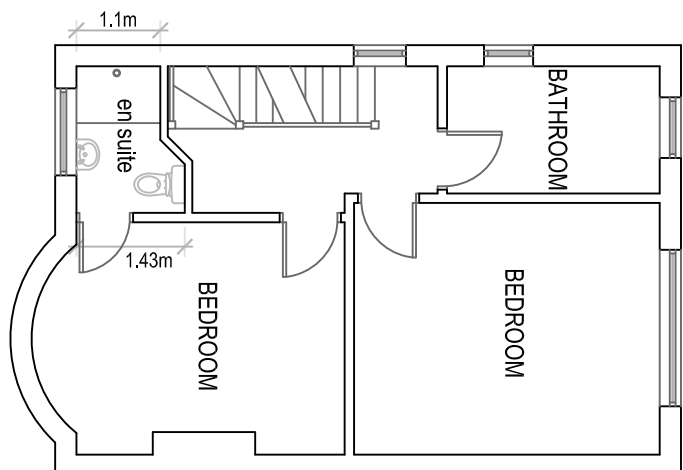


PROPOSED FF PLAN

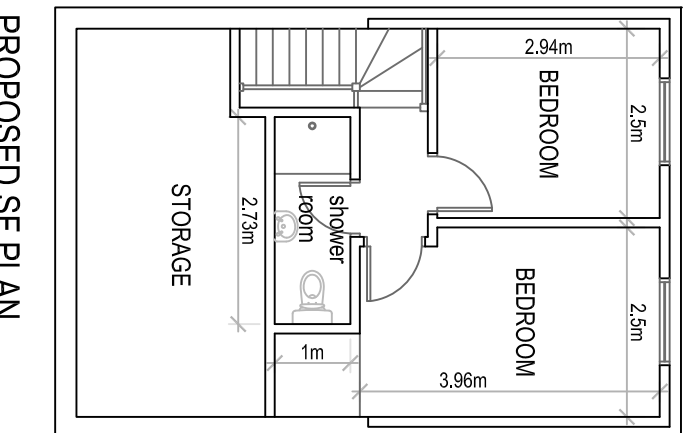


PROPOSED SF PLAN

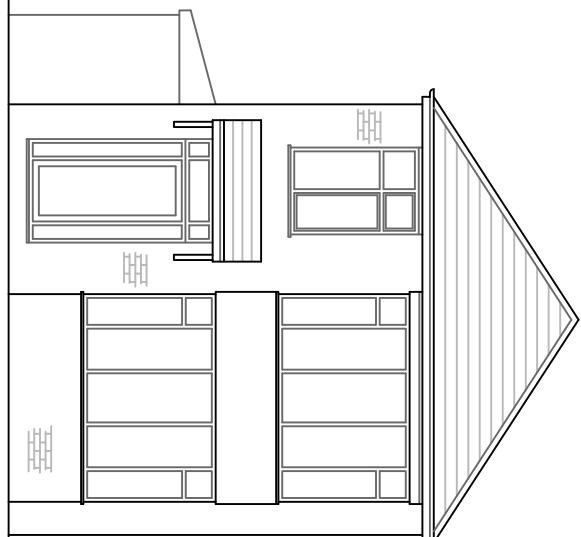


EXISTING FRONT ELEVATION 1:100

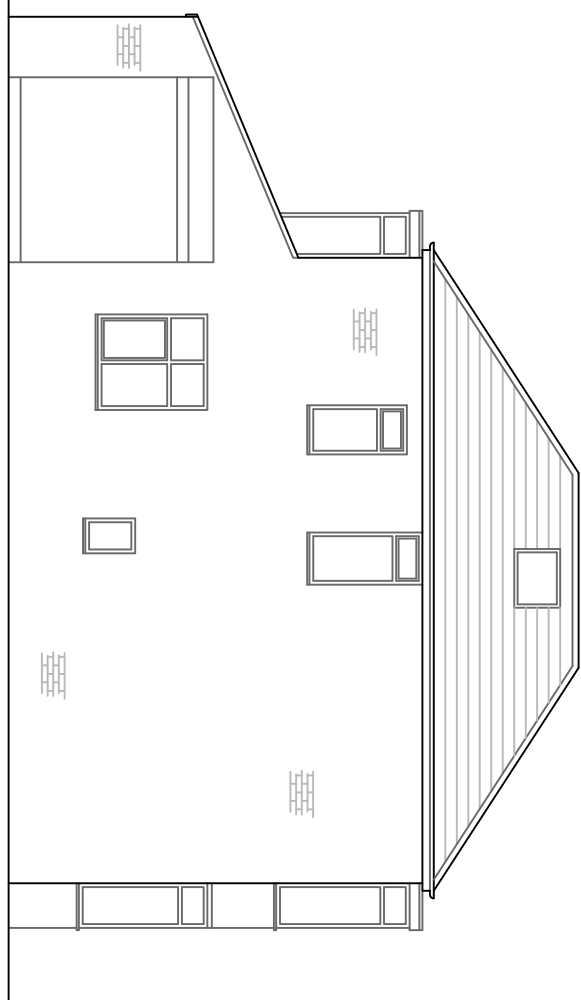

EXISTING SIDE ELEVATION 1:100

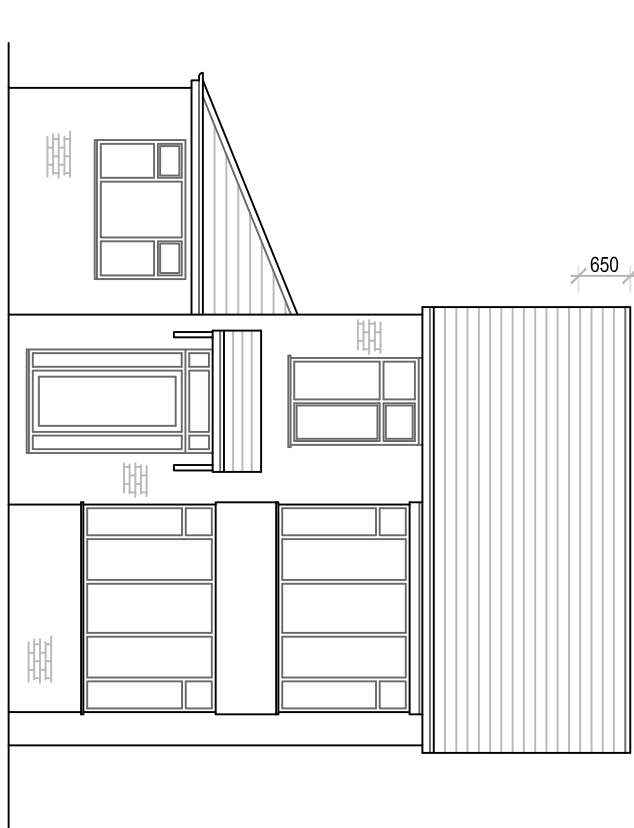


PROPOSED FRONT ELEVATION 1:100

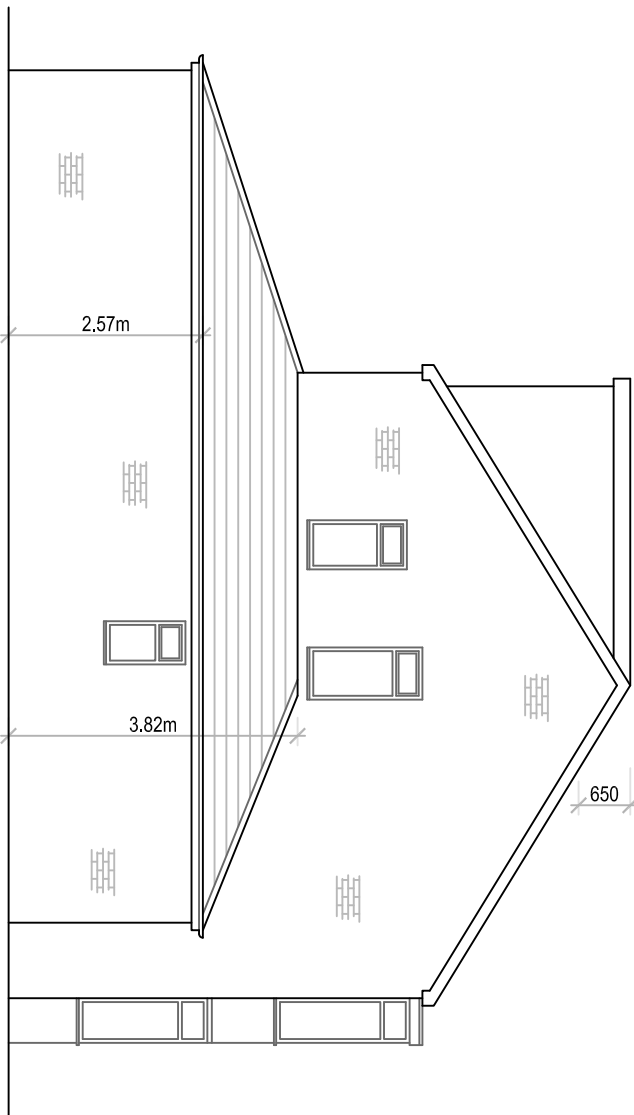


PROPOSED SIDE ELEVATION 1:100




EXISTING REAR ELEVATION 1:100

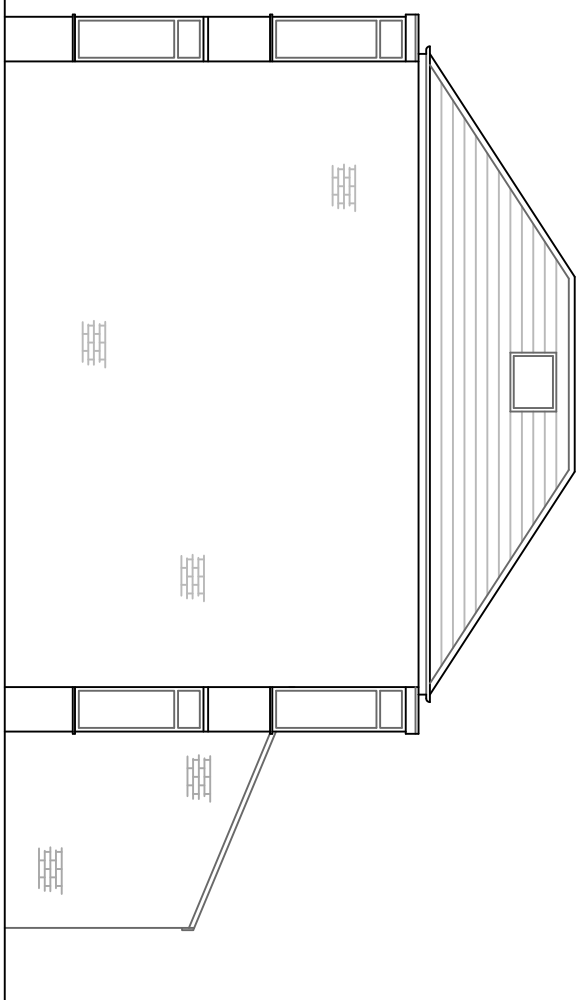


EXISTING SIDE ELEVATION 1:100

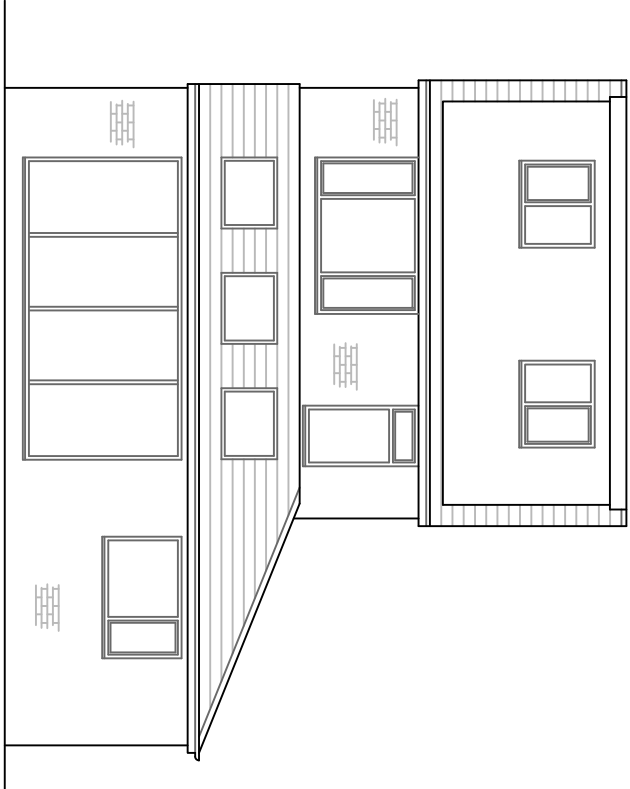

PROPOSED REAR ELEVATION 1:100

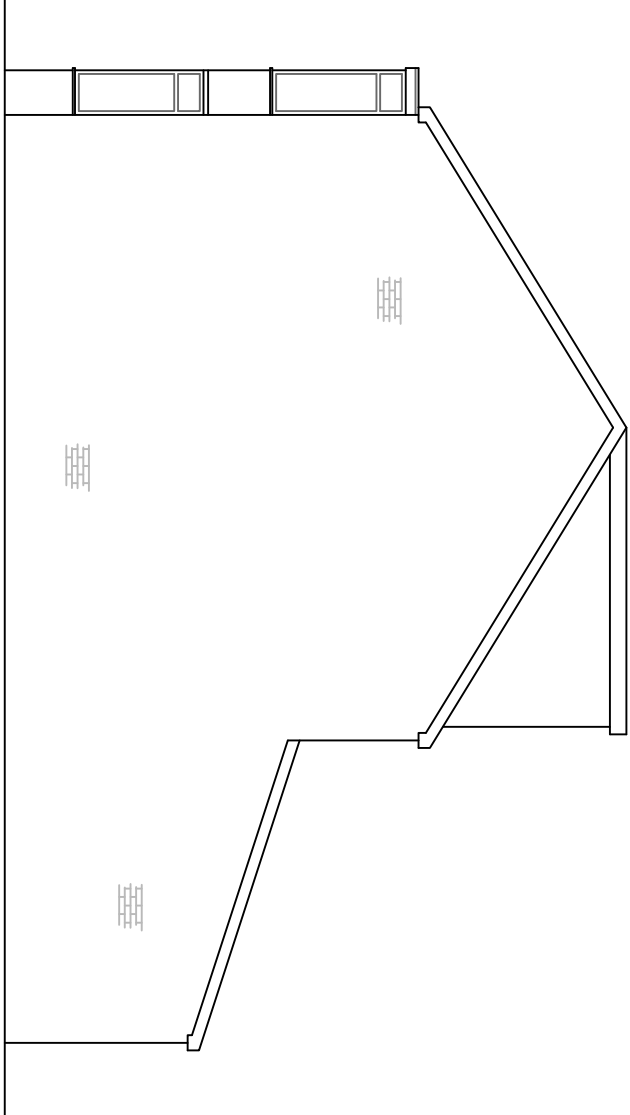

PROPOSED SIDE ELEVATION 1:100

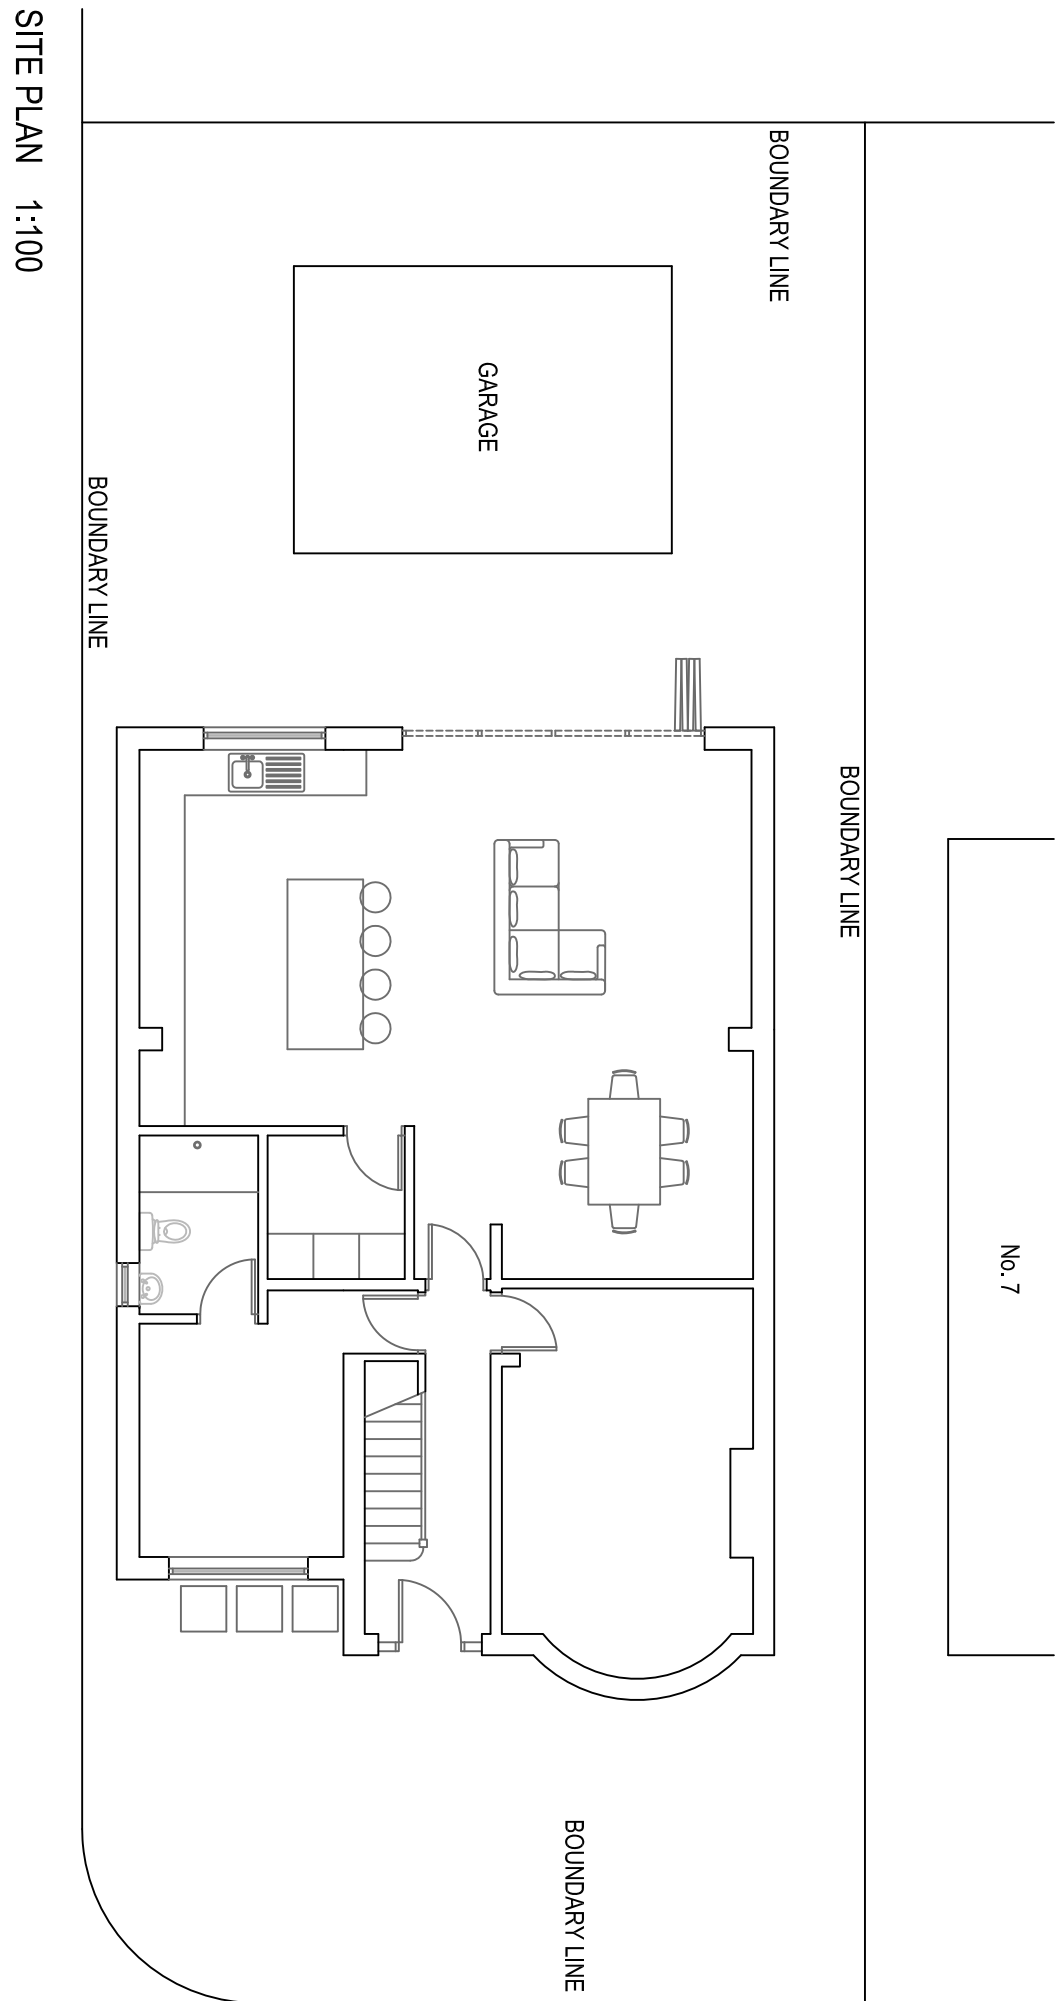

SITE PLAN 1:100

REV B Revised following comments from planning
REV A General amendment

SINGLE STOREY SIDE / REAR WRAP AROUND EXTENSION,
NEW GABLE END WITH INCREASED RIDGE HEIGHT
& NEW REAR DORMER

5 Homestead Crescent
Burnage
M19 1GJ

Existing & Proposed Plans
& Elevations

Drawn: CDW
Scale: 1:100 @ A1
Date: October 2019

1886_BUR_01_Planning_Rev_B

CDWP
CD Wilkinson Plans

tel: 07967 522401 email: chris@cdwilkinsonplans.co.uk
5 Highmeadow, Manchester, M26 1YN