




This drawing to be read in accordance with the specification/Bills of Materials and related drawings. Dimensions to be scaled from this drawing. All stated dimensions to be verified on site and the designer notified of any discrepancies.

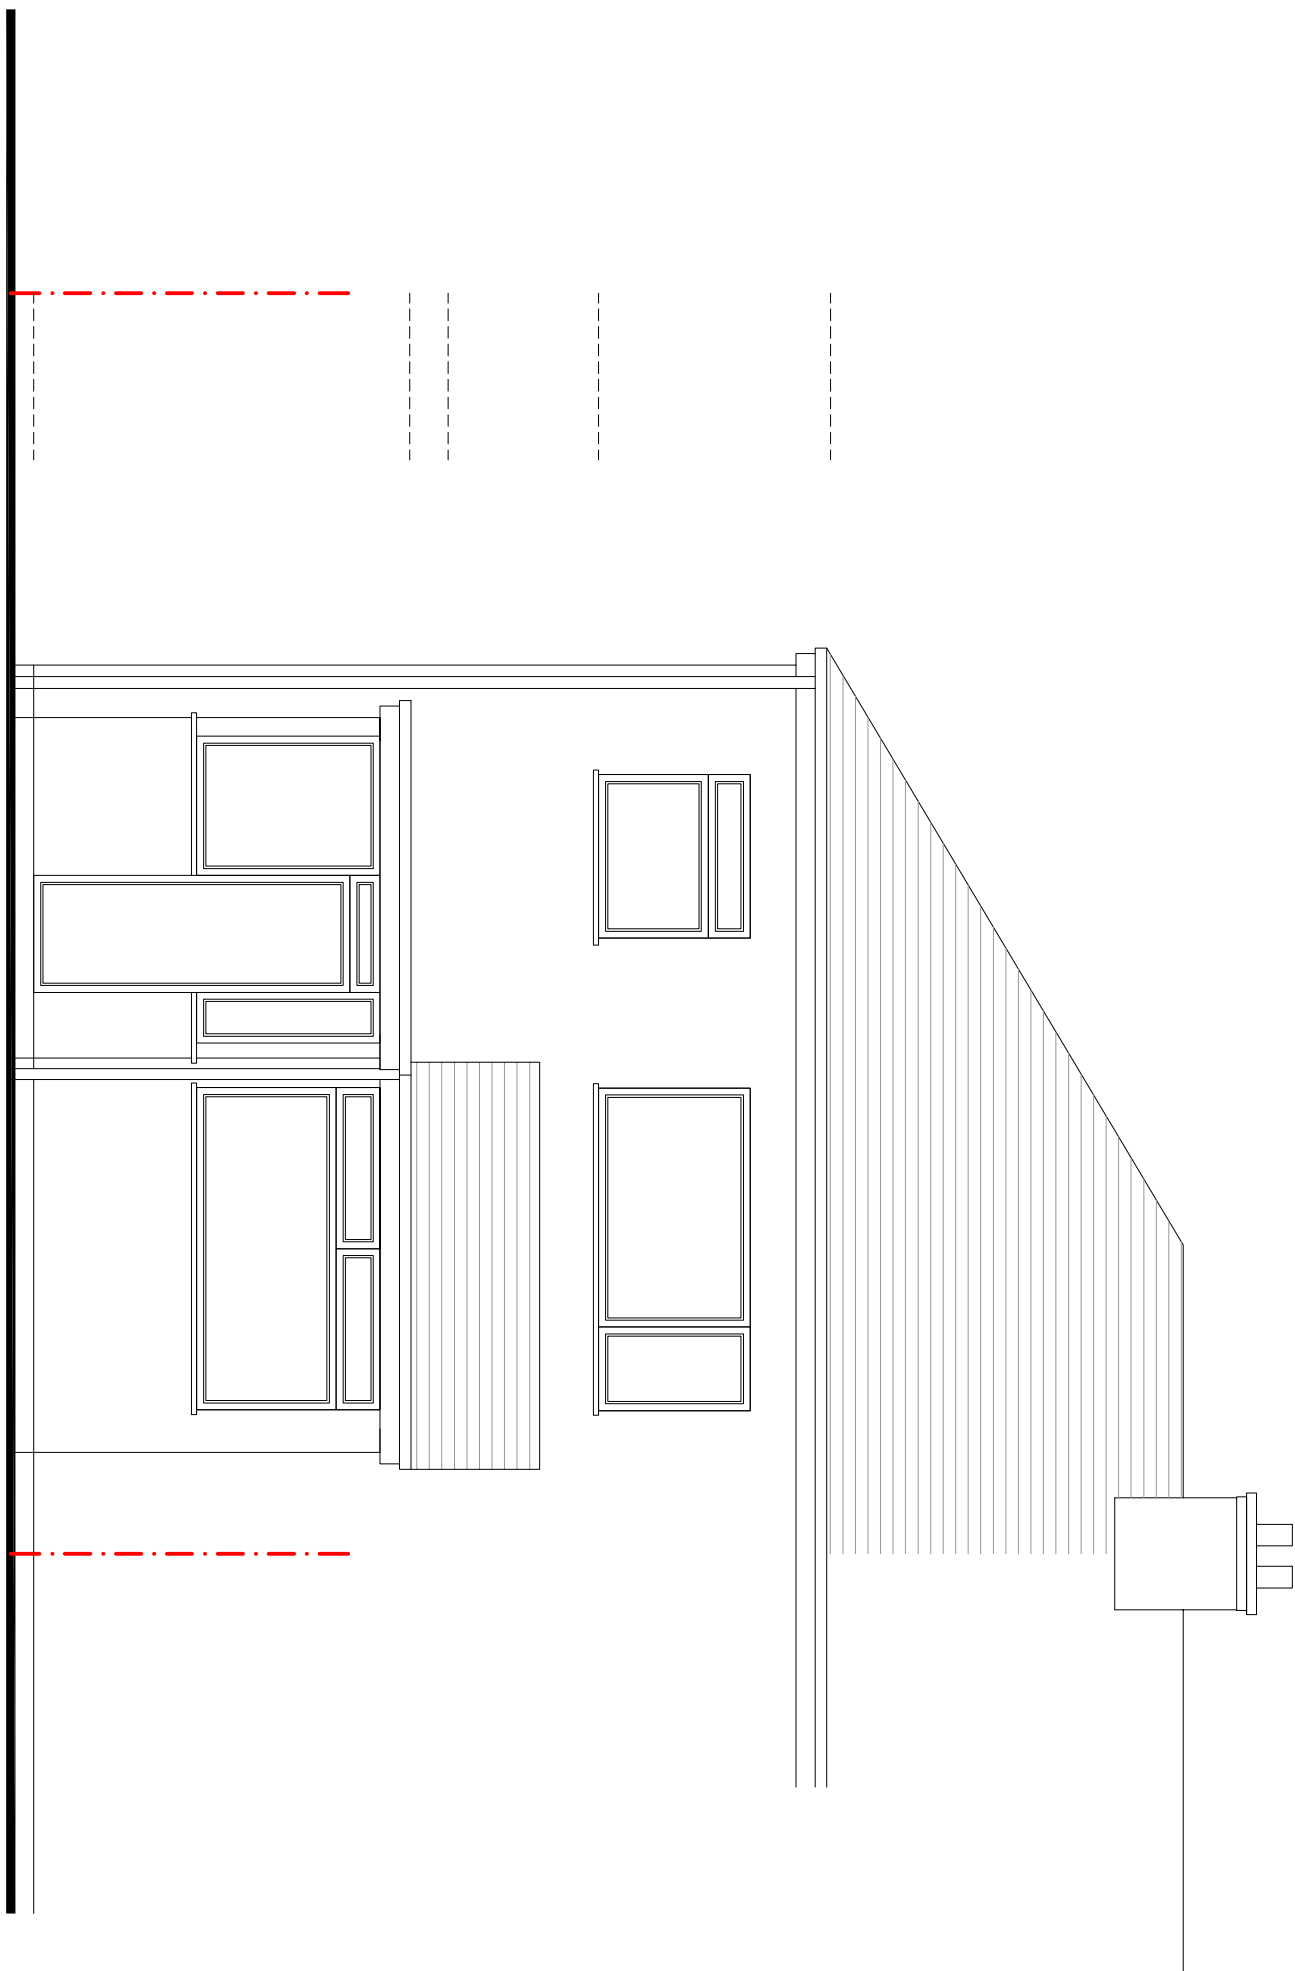

EXISTING REAR ELEVATION

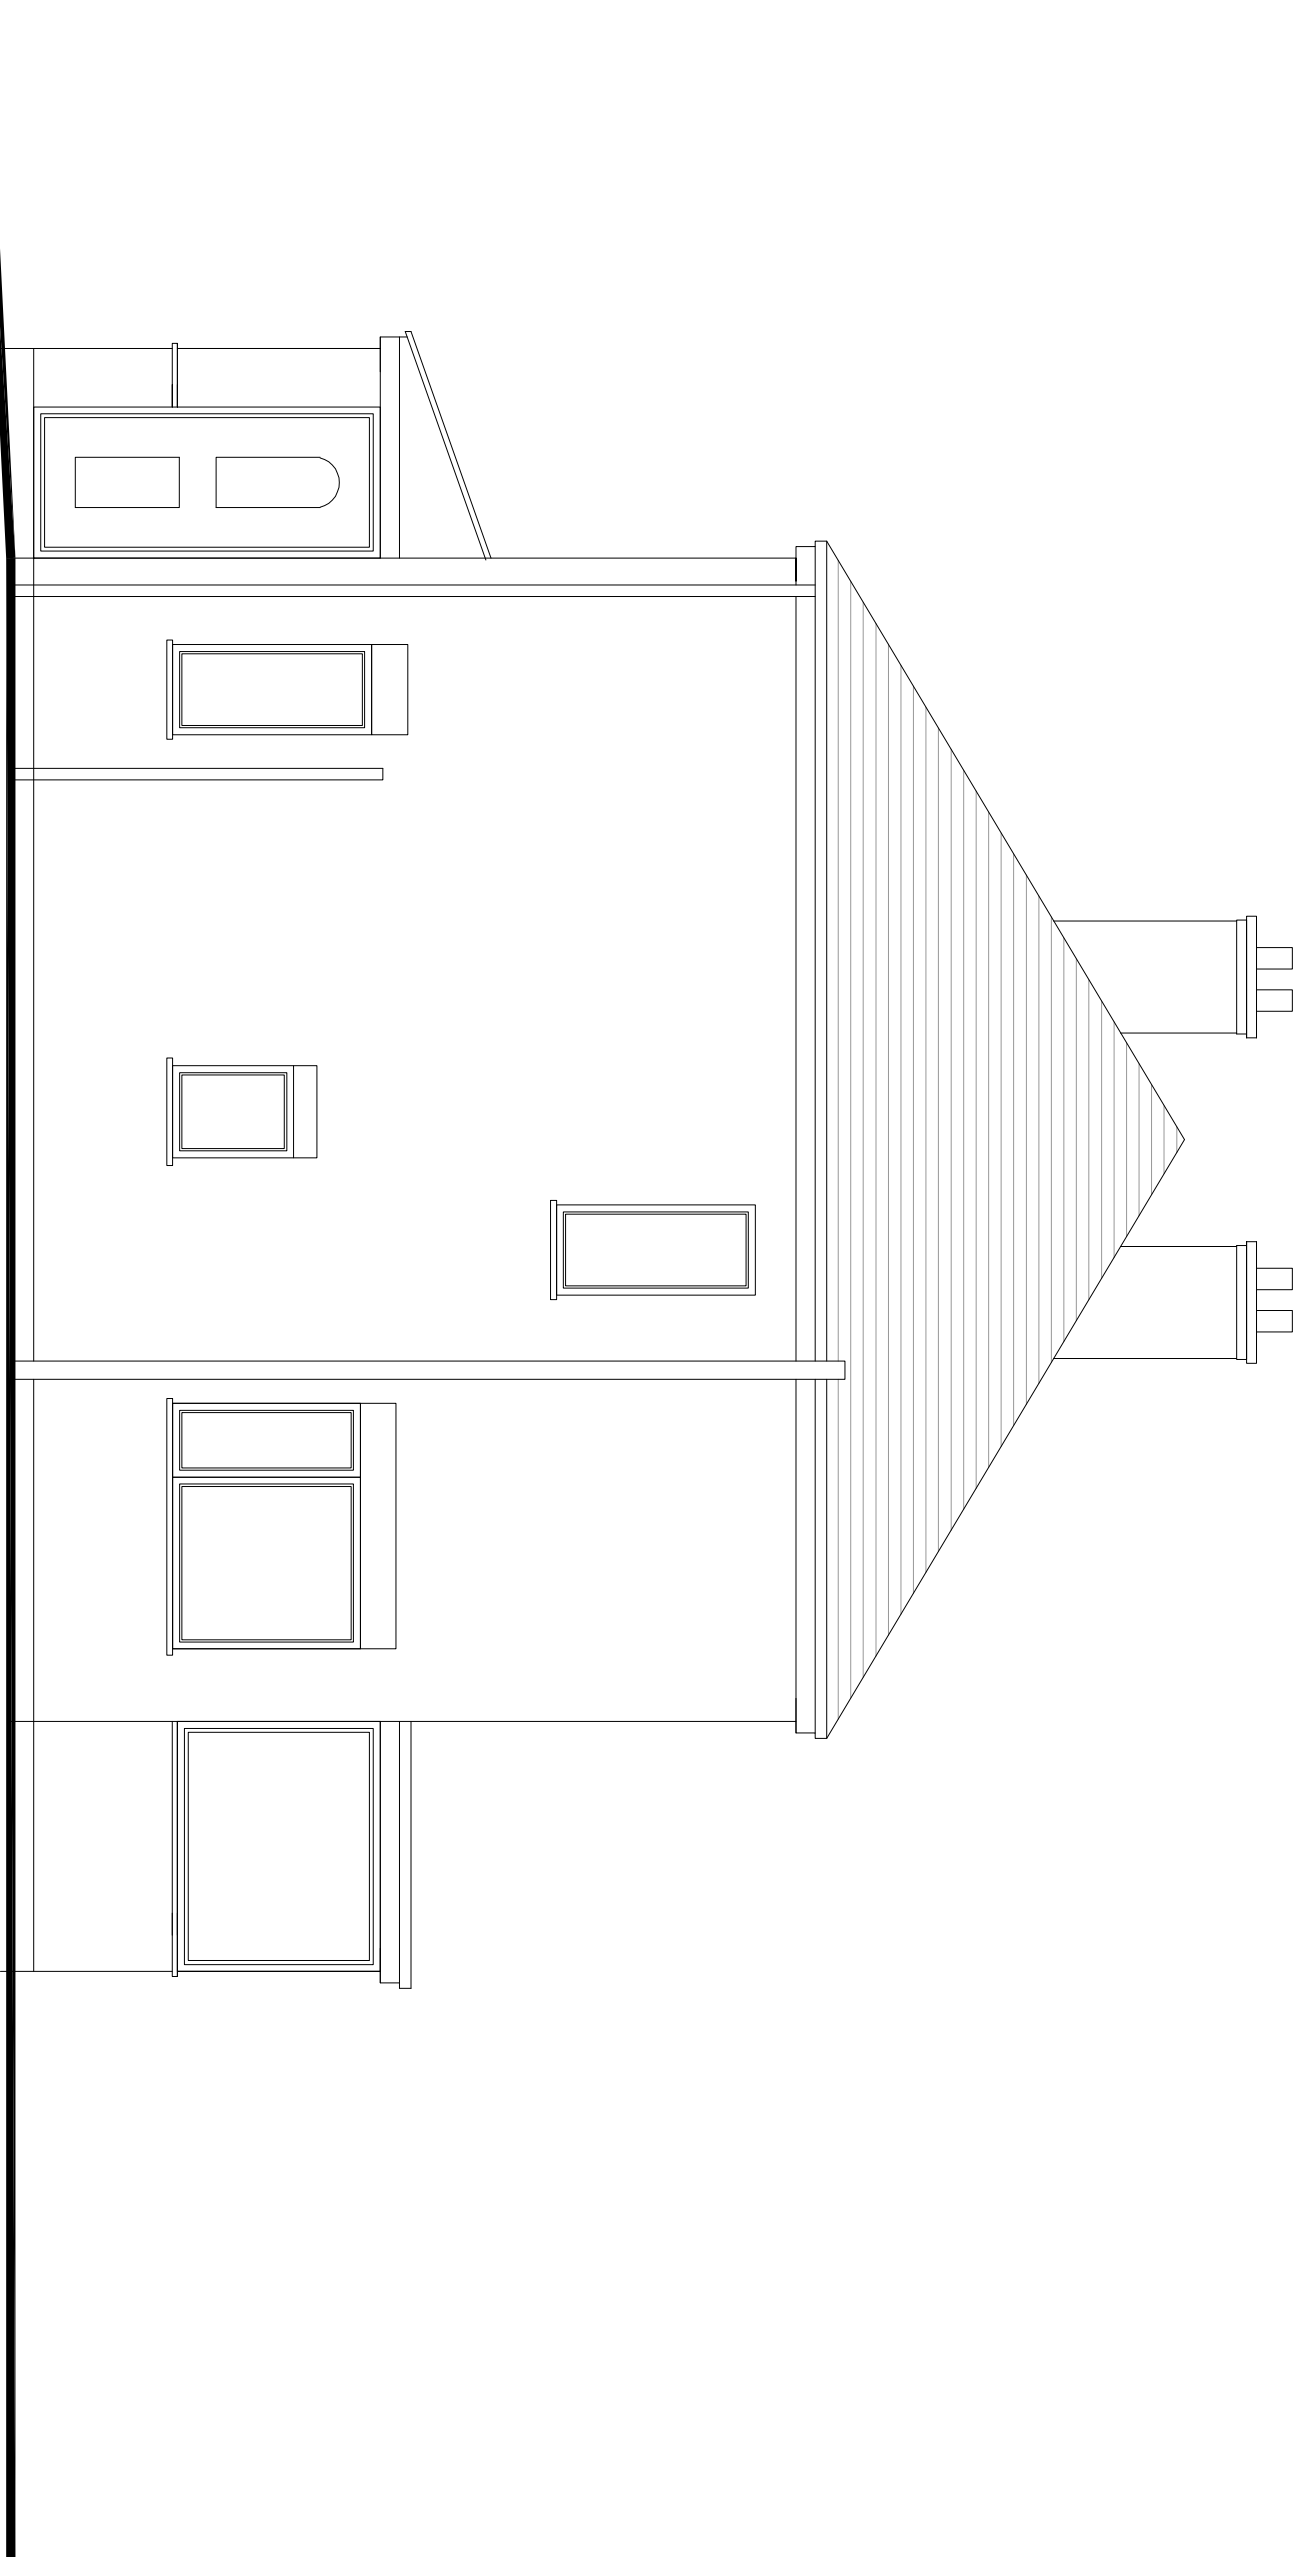

EXISTING SIDE ELEVATION (EAST)

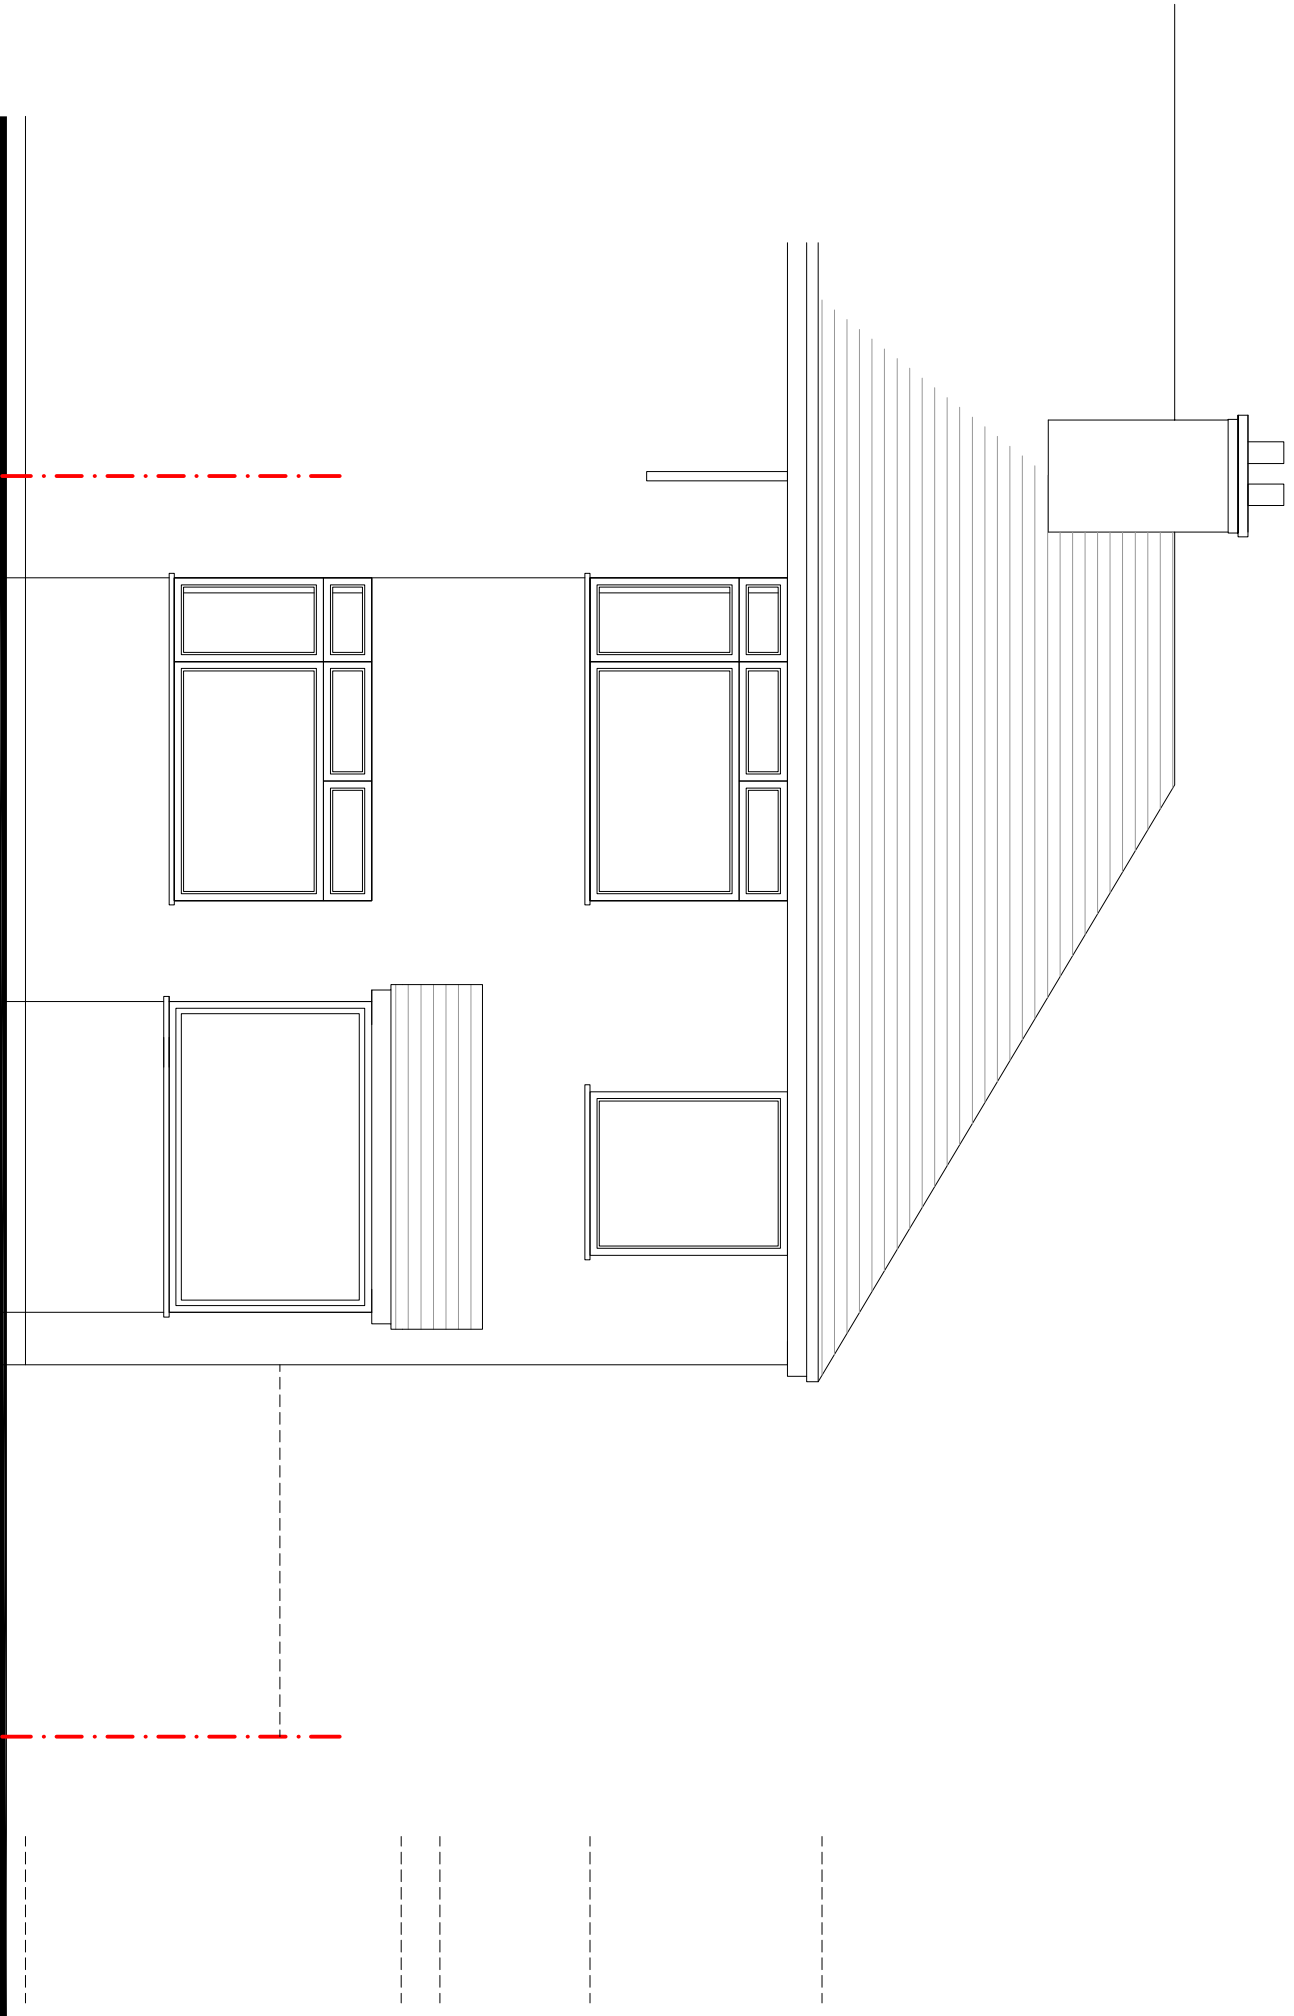

EXISTING FRONT ELEVATION

## FOR PLANNING

Project  
11 MAYWOOD AVENUE  
DIDSBURY  
MANCHESTER  
M20 5GR

Title  
EXISTING ELEVATIONS

| Scale                       | Date           |
|-----------------------------|----------------|
| 1:100 @ A3                  | SEPTEMBER 2020 |
| Drawn<br>SB                 | Checked        |
| Drawing Number<br>6969_PL03 | Revision       |

SMASHBOX

97 Alderley Road | Wilmslow | Cheshire | SK9 1PT  
ARCHITECTURE DESIGN PLANNING  
T. 01625 466 557 E. hello@smashboxarchitecture.com  
www.smashboxarchitecture.com