



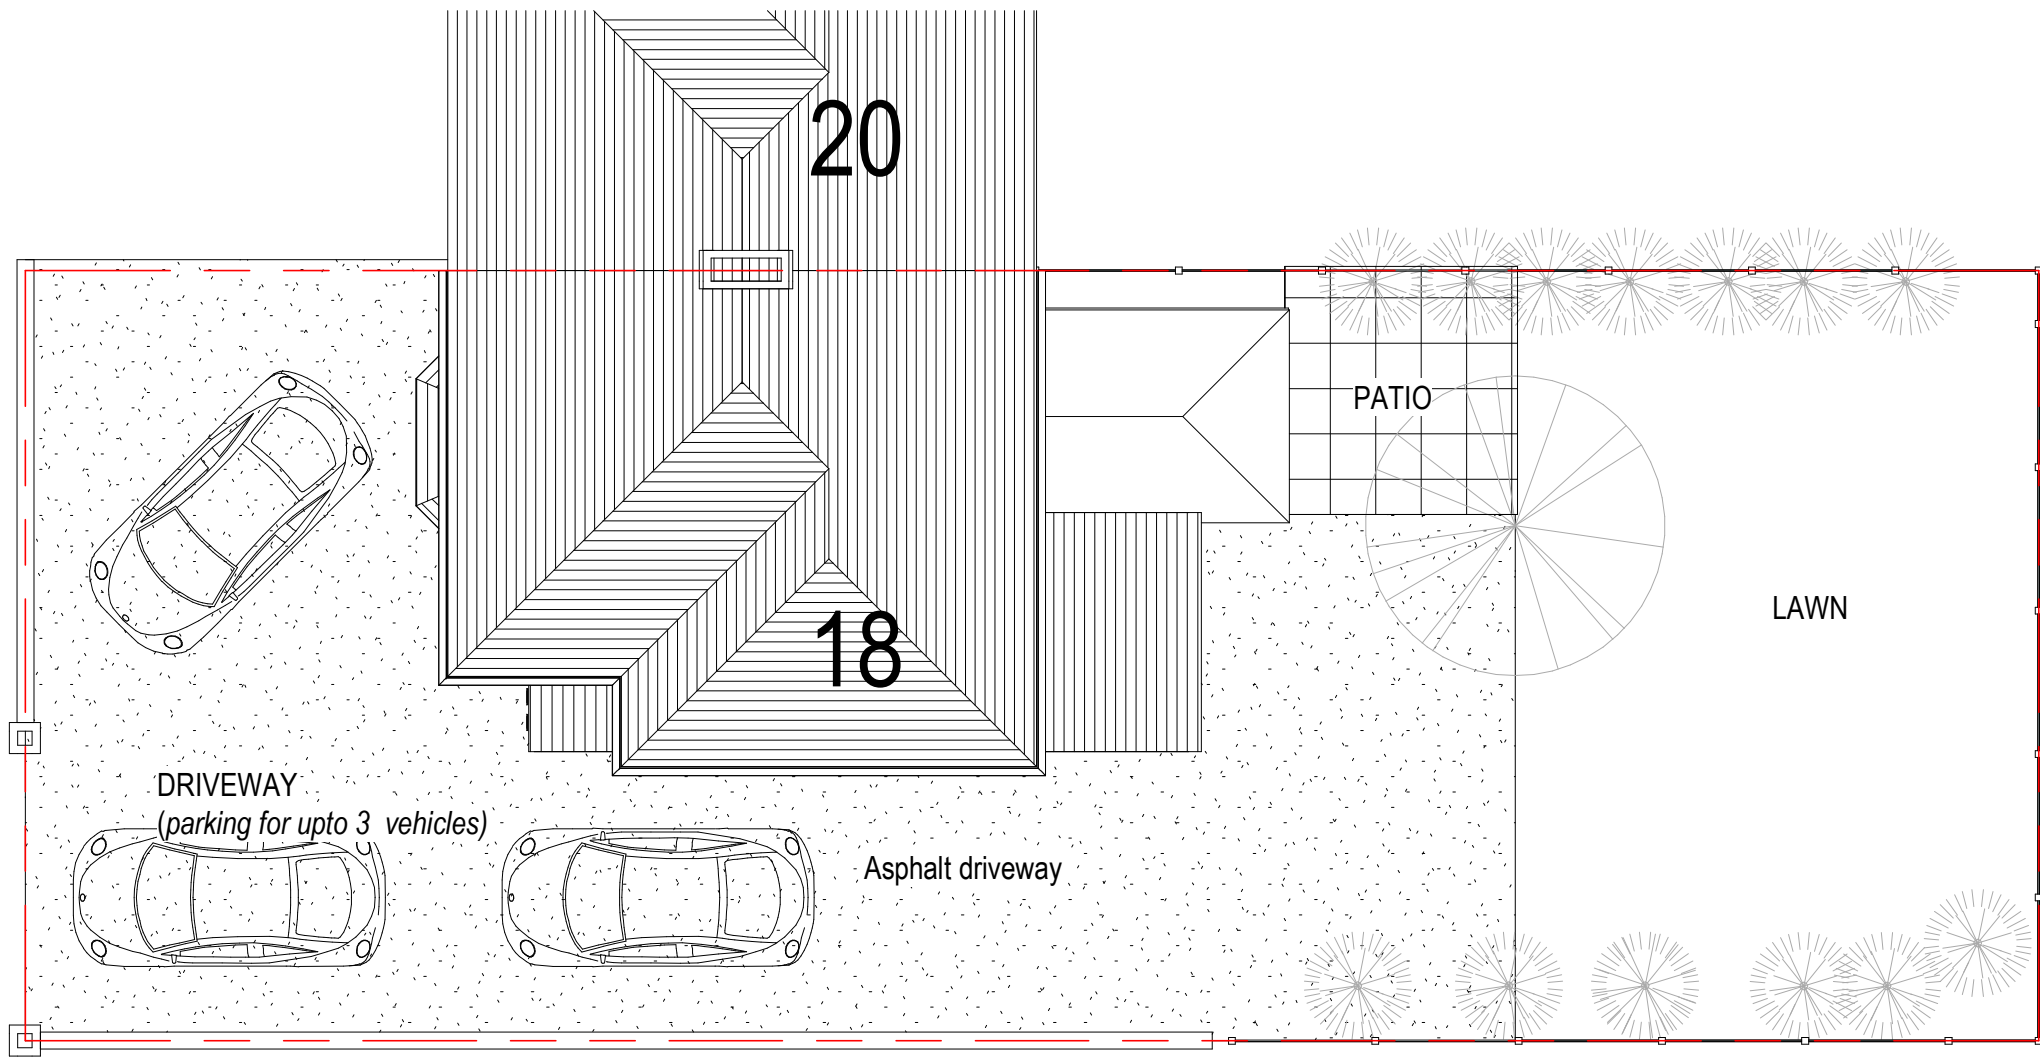


Site - Existing
1 : 100

rev.	description	date
B	Existing outbuilding added	16.10.19
note Do not scale from this drawing - use figured dimensions only. Read in conjunction with all other consultants / specialist drawings. Report any discrepancies before affected work commences. All setting out dimensions are to be checked on site by contractor prior to commencement of work. This drawing remains copyright of Planning People. Distribution and duplication of the drawings is not permitted without consent of the author.		
 planning people 5 Lynn Avenue, Sale, Cheshire, M33 7BN t: 07824332432 e: info@planningpeople.co.uk w: www.planningpeople.co.uk		
client	Mr & Mrs H Nguyen	
project	Proposed extension to 18 Parkbrook Road	
drawing title	Site plan as existing	
job no.	J-XXXX	
drawing no.	002	revision B
scale	1 : 100	date
status	PLANNING DOCUMENT	

 

rev	description	date
note Do not scale from this drawing - use figured dimensions only. Read in conjunction with all other consultants / specialist drawings. Report any discrepancies before affected work commences. All setting out dimensions are to be checked on site by contractor prior to commencement of work. This drawing remains copyright of Planning People. Distribution and duplication of the drawings is not permitted without consent of the author.		
 5 Lynn Avenue, Sale, Cheshire, M33 7BN t: 07624332432 e: info@planningpeople.co.uk w: www.planningpeople.co.uk		
client	Mr & Mrs H Nguyen	
project	Proposed extension to 18 Parkbrook Road	
drawing title	Ground Floor Plan - Existing	
job no.	J-XXXX	
drawing no.	005	revision
scale	1 : 50	date
status	PLANNING DOCUMENT	

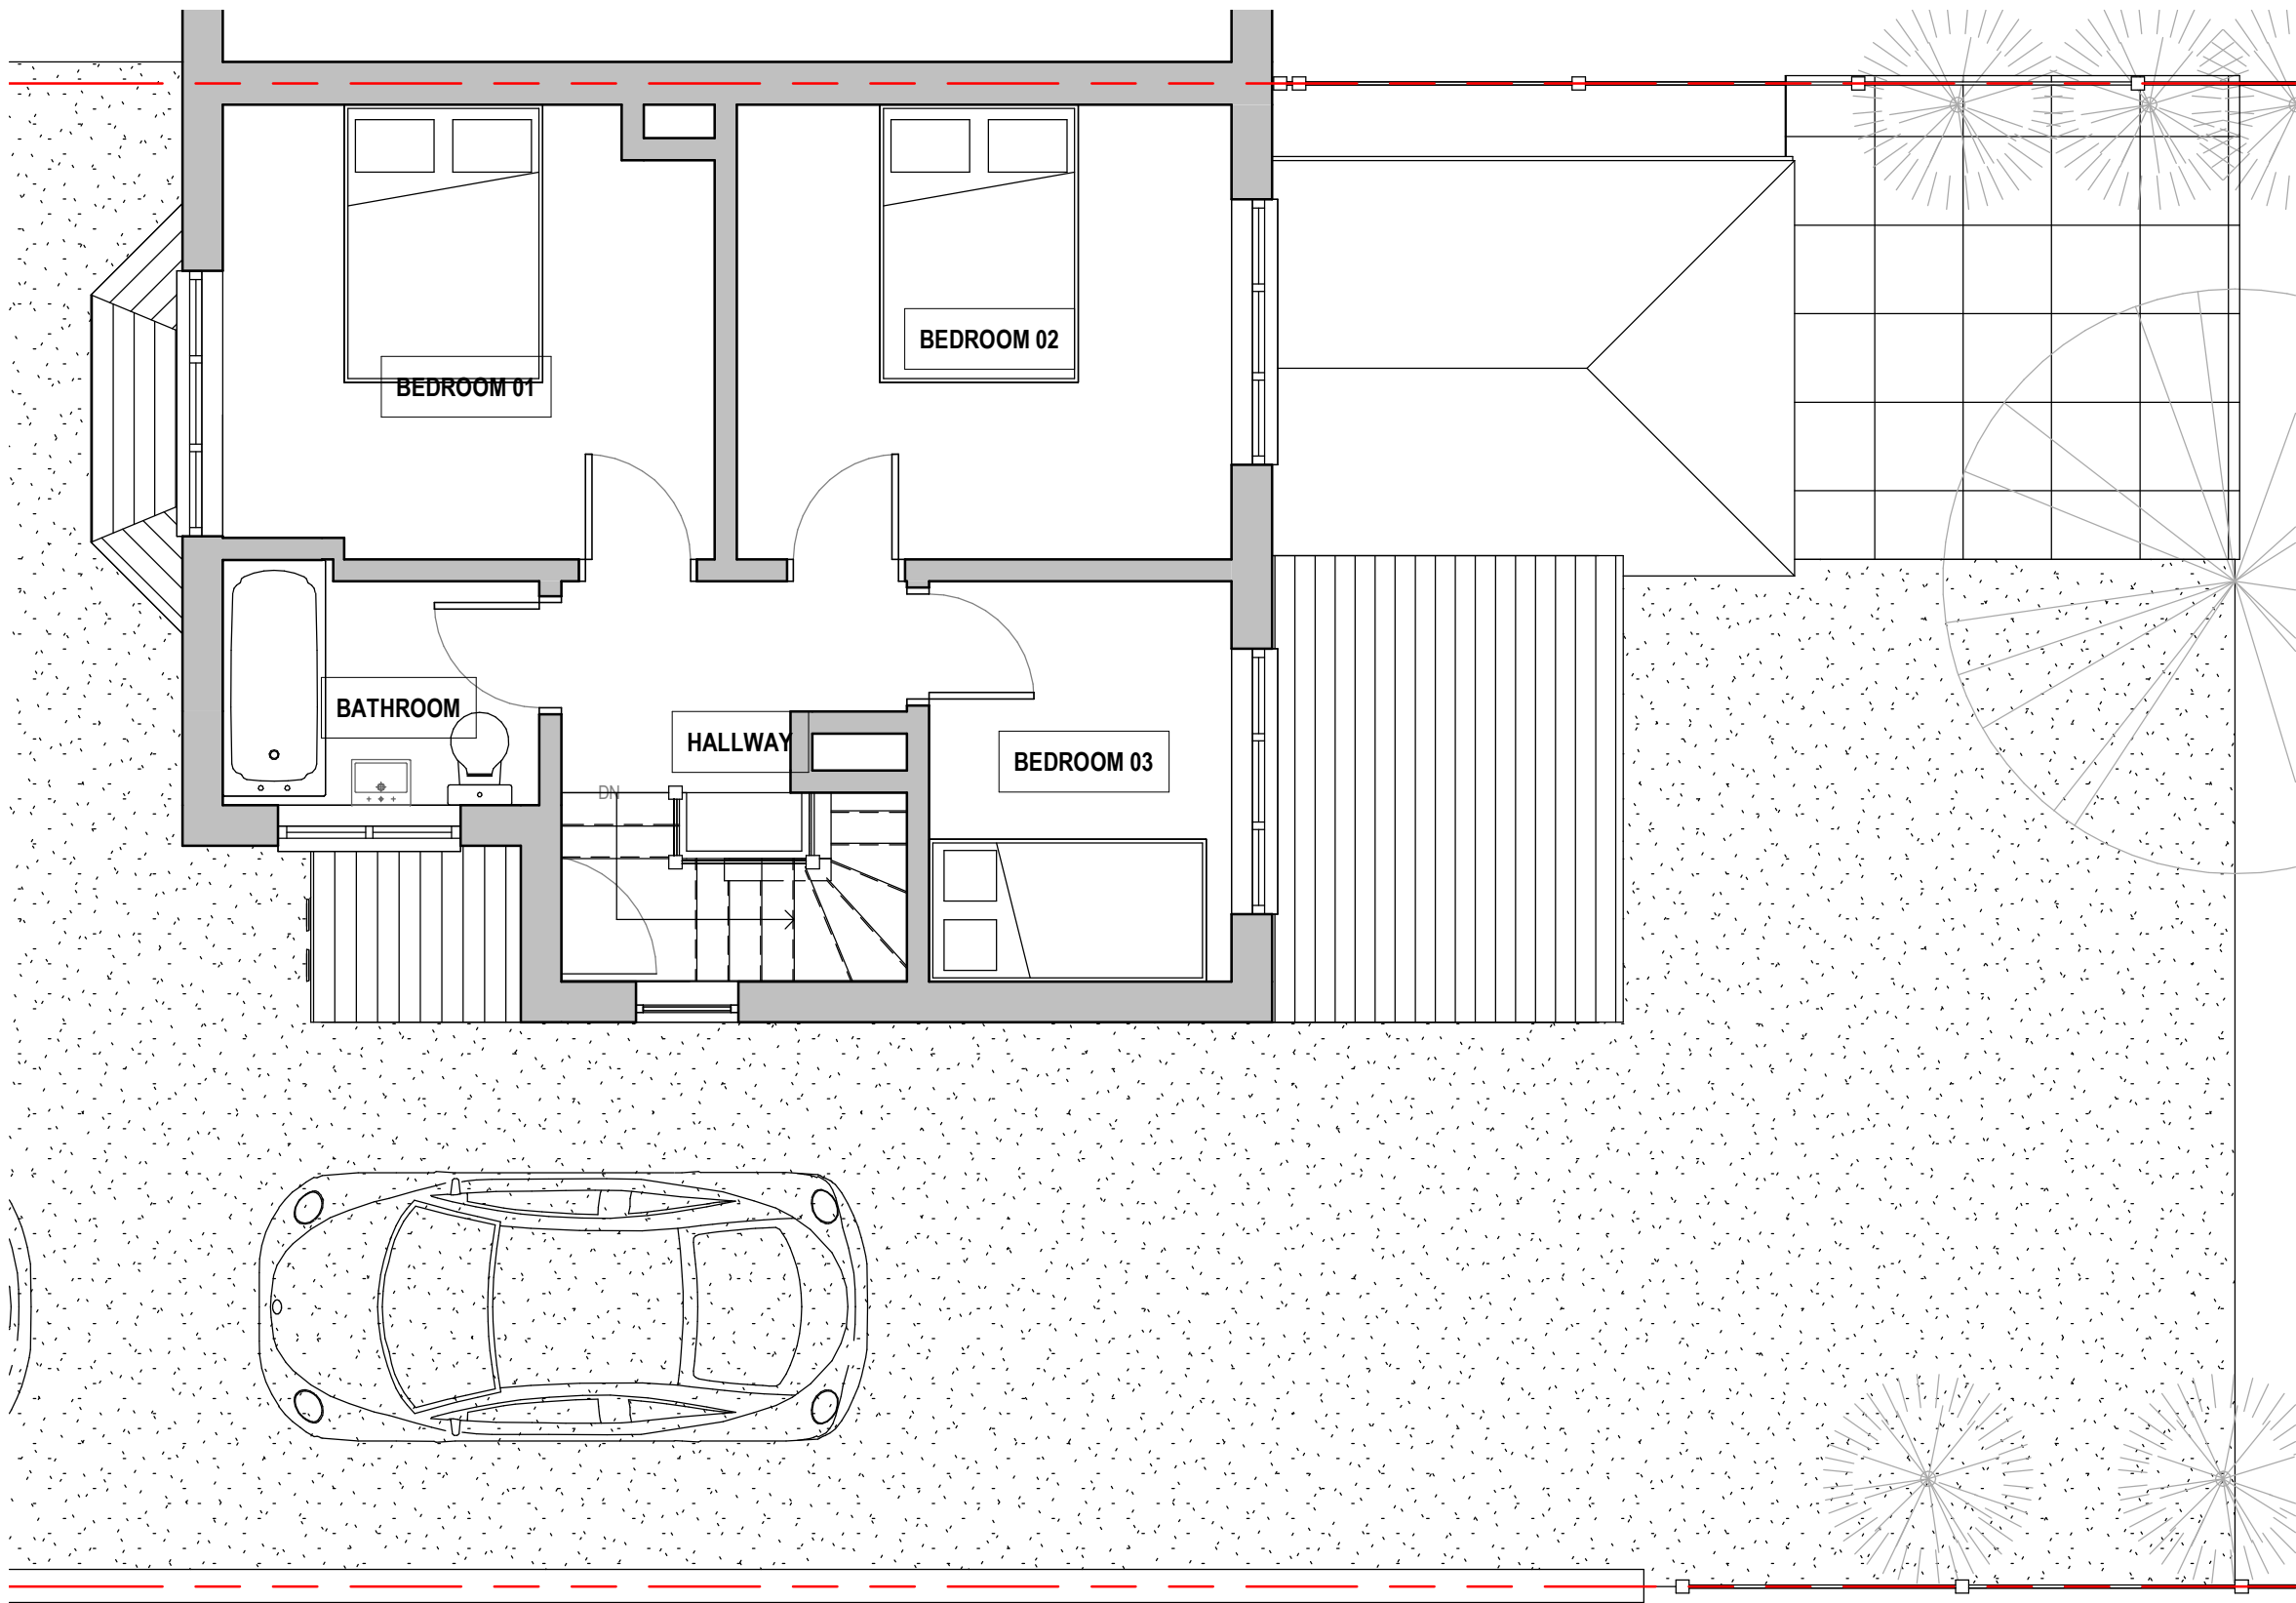

FIRST FLOOR PLAN

1 : 50



GRAPHIC SCALE: 1:50

rev.	description	date
B	Existing outbuilding added	16.10.19

note

Do not scale from this drawing - use figured dimensions only. Read in conjunction with all other consultants / specialist drawings.

Report any discrepancies before affected work commences.


All setting out dimensions are to be checked on site by contractor prior to commencement of work.

This drawing remains copyright of Planning People. Distribution and duplication of the drawings is not permitted without consent of the author.




**planning
people**
5 Lynn Avenue, Sale, Cheshire, M33 7BN
t: 07824332432
e: info@planningpeople.co.uk
w: www.planningpeople.co.uk

client	Mr & Mrs H Nguyen		
project	Proposed extension to 18 Parkbrook Road		
drawing title	First Floor plan - as existing		
job no.	J-XXXX	revision	B
drawing no.	006	scale	1 : 50
status	PLANNING DOCUMENT		

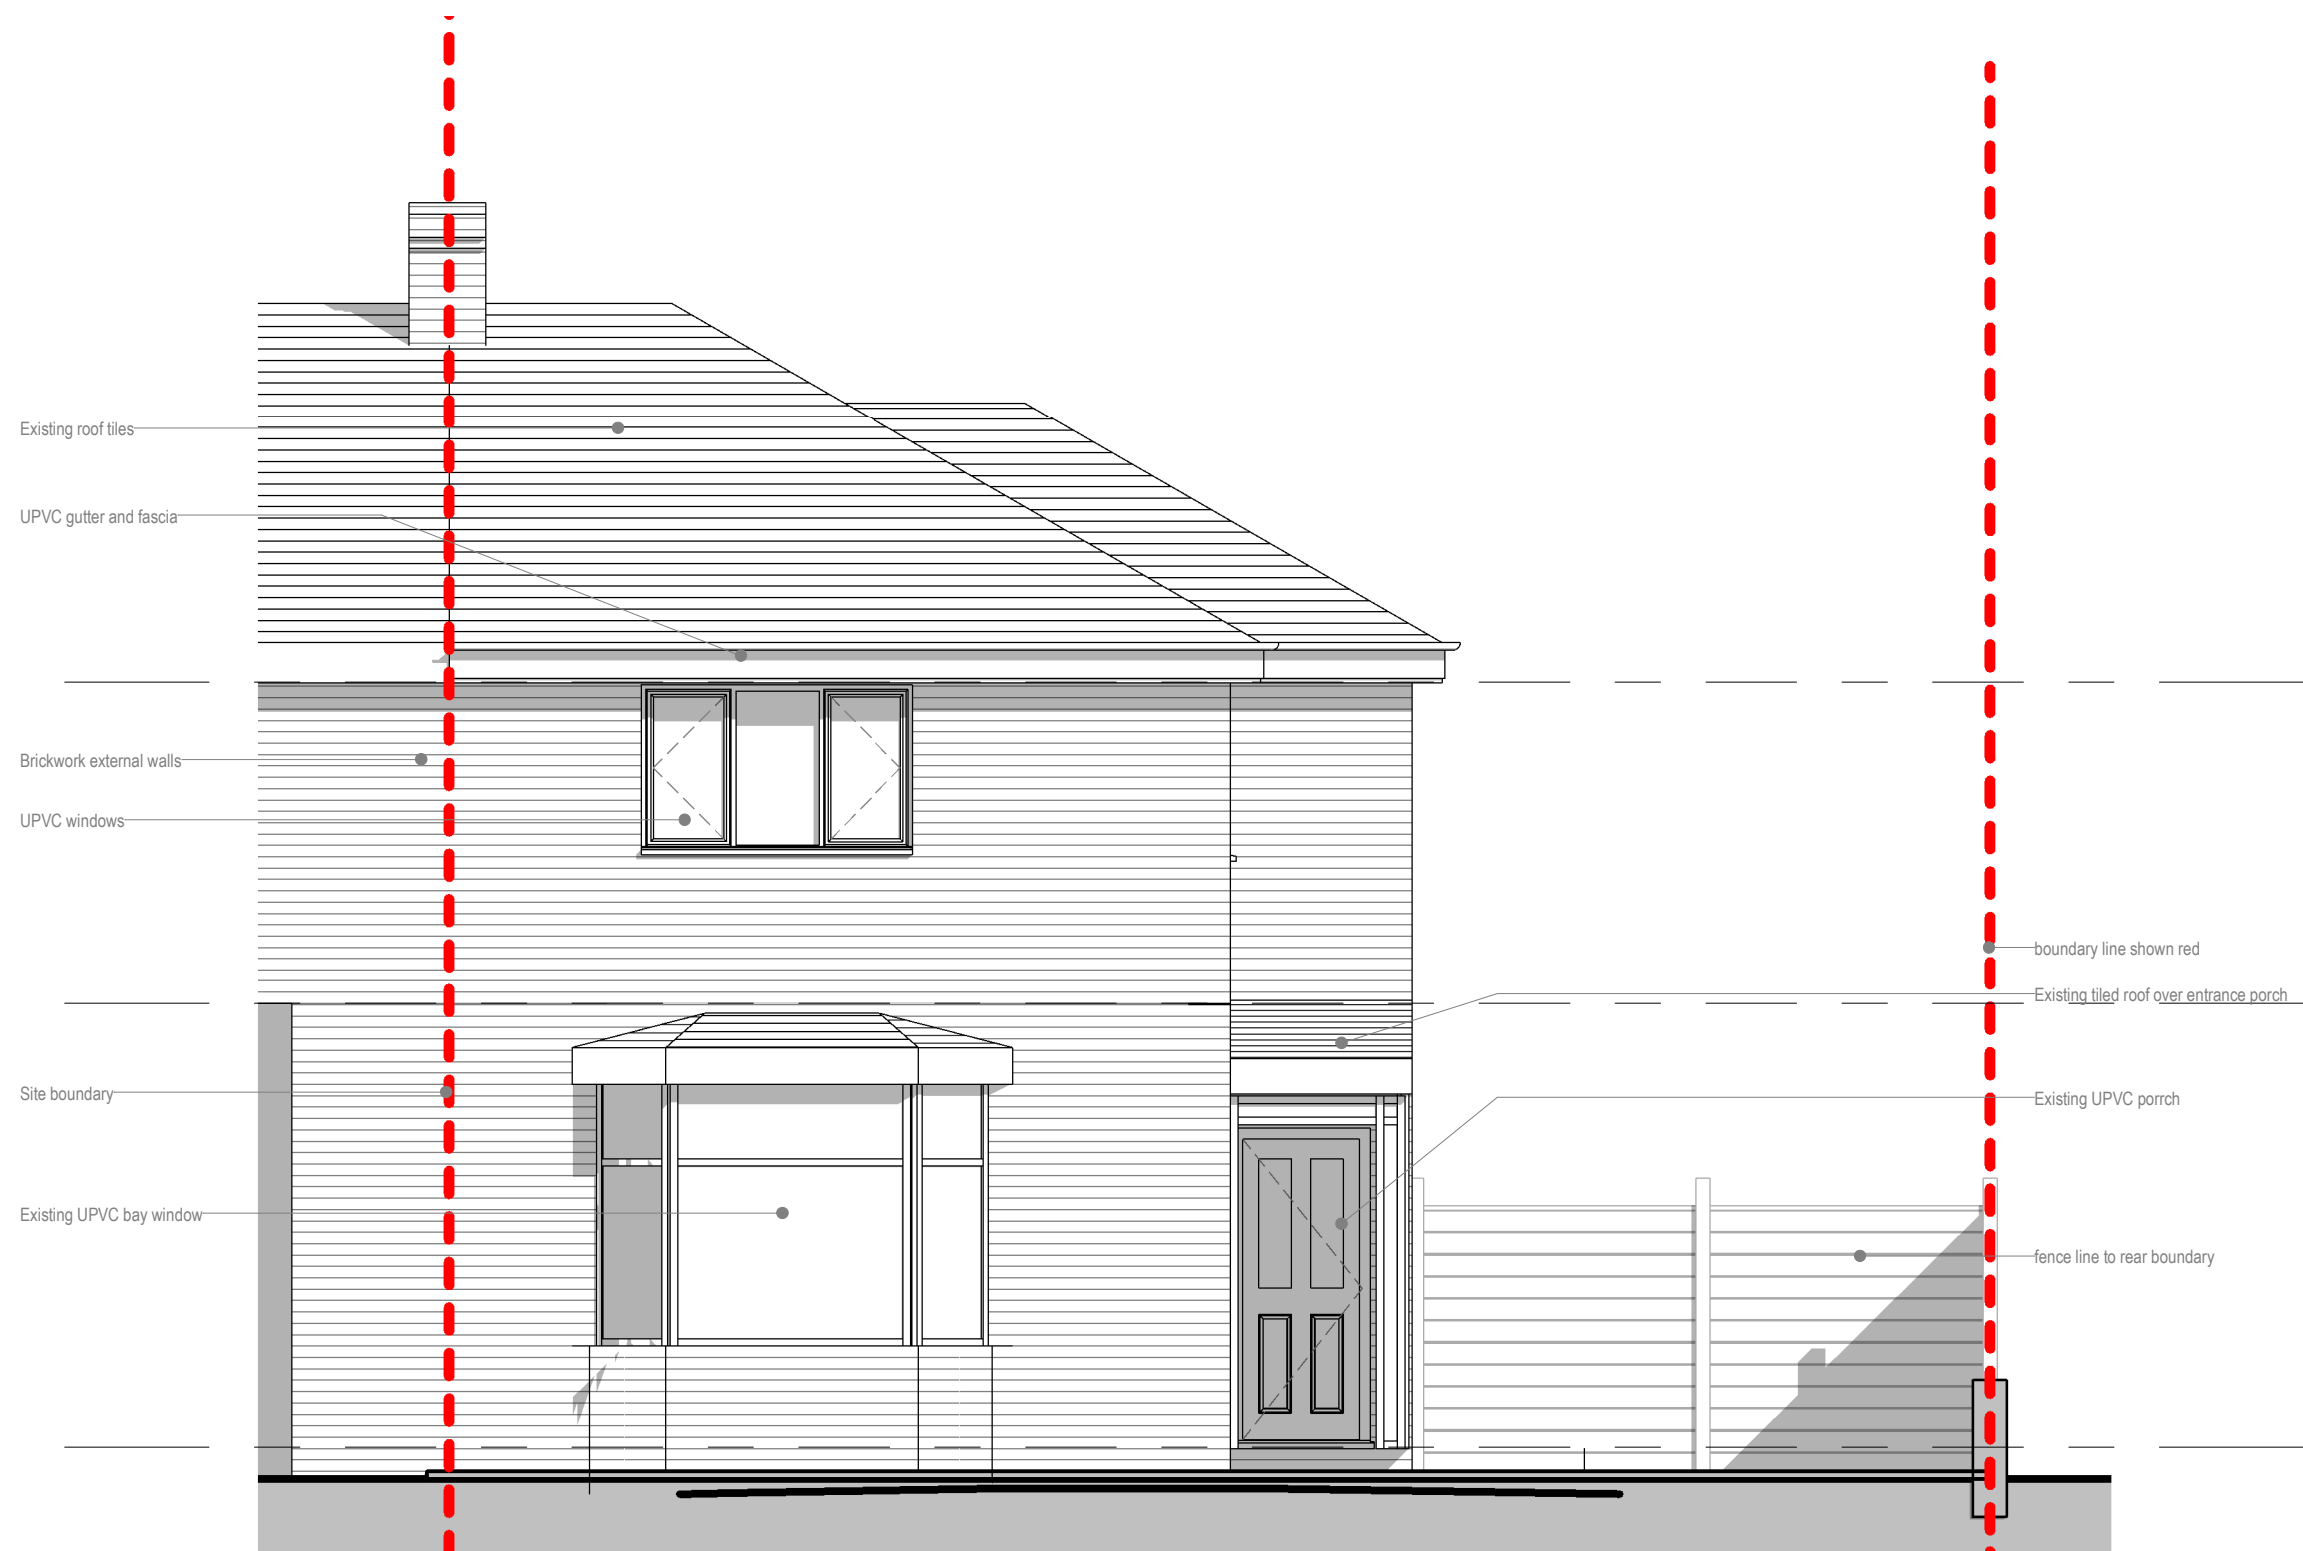

FRONT ELEVATION

 


rev.	description	date
A	ISSUED FOR PLANNING	02.09.20

note Do not scale from this drawing - use figured dimensions only. Read in conjunction with all other consultants / specialist drawings.
Report any discrepancies before affected work commences.
All setting out dimensions are to be checked on site by contractor prior to commencement of work.
This drawing remains copyright of Planning People. Distribution and duplication of the drawings is not permitted without consent of the author.



5 Lynn Avenue, Sale, Cheshire, M33 7BN
t: 07824332432
e: info@planningpeople.co.uk
w: www.planningpeople.co.uk

client	Mr & Mrs H Nguyen		
project	Proposed extension to 18 Parkbrook Road		
drawing title	front elevation - as existing		
job no.	J-XXXX	revision	A
drawing no.	010	scale	1 : 50
status	PLANNING DOCUMENT		

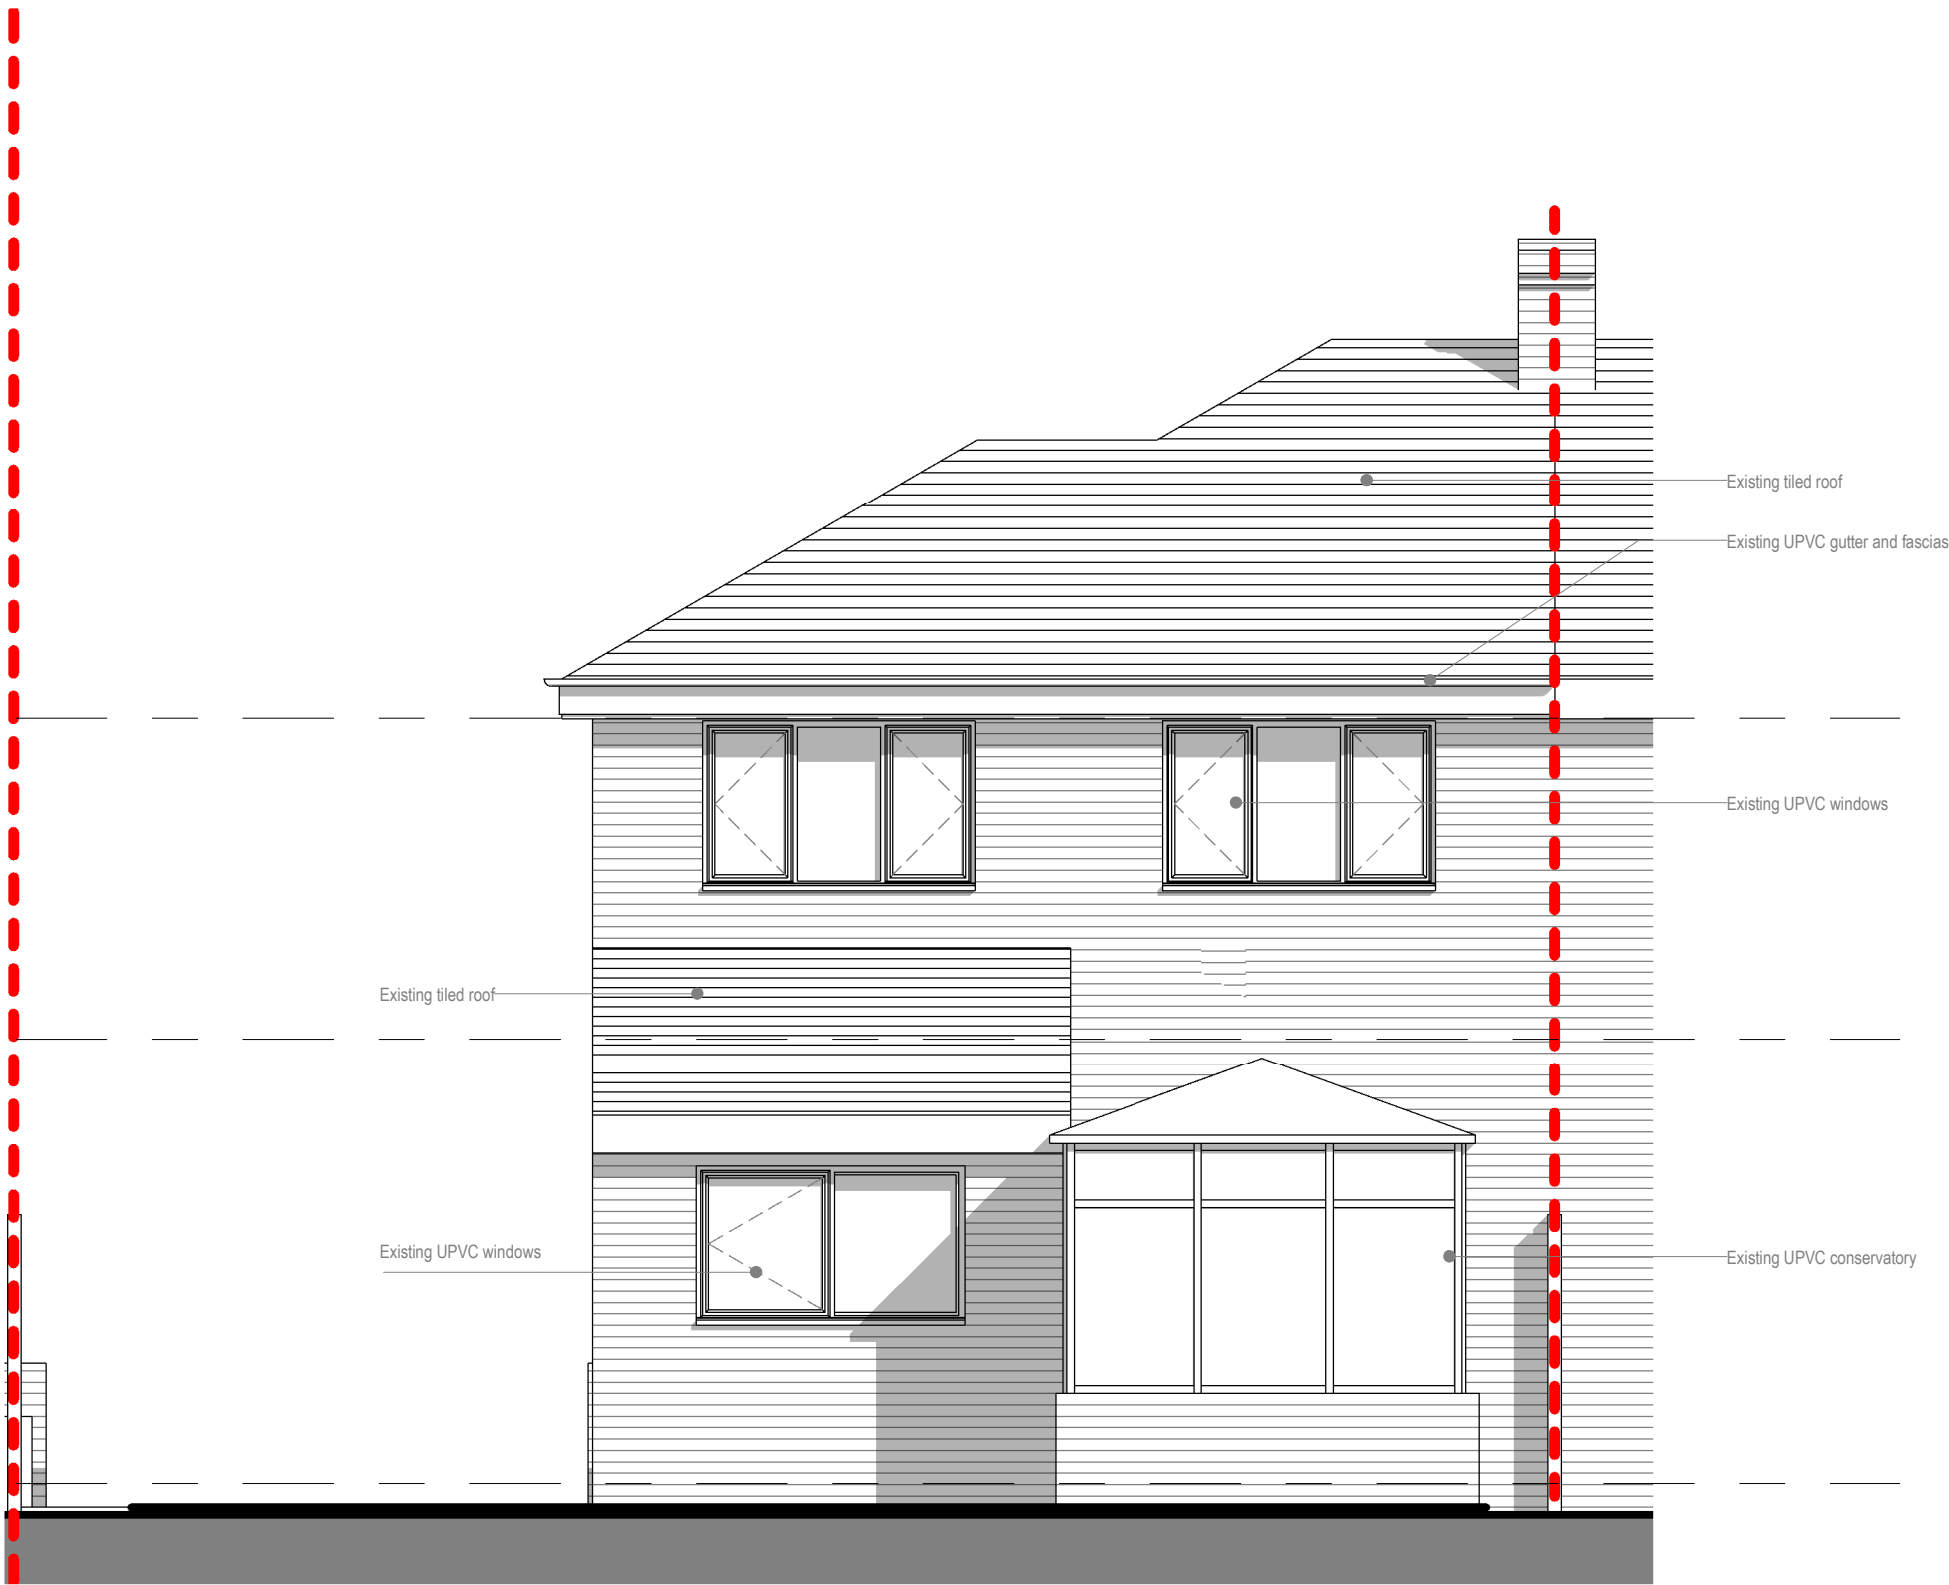

REAR ELEVATION




rev.	description	date
A	ISSUED FOR PLANNING	02.09.20
note Do not scale from this drawing - use figured dimensions only. Read in conjunction with all other consultants / specialist drawings. Report any discrepancies before affected work commences. All setting out dimensions are to be checked on site by contractor prior to commencement of work. This drawing remains copyright of Planning People. Distribution and duplication of the drawings is not permitted without consent of the author.		
 5 Lynn Avenue, Sale, Cheshire, M33 7BN t: 07824332432 e: info@planningpeople.co.uk w: www.planningpeople.co.uk		
client	Mr & Mrs H Nguyen	
project	Proposed extension to 18 Parkbrook Road	
drawing title	Rear Elevation - as existing	
job no.	J-XXXX	
drawing no.	011	revision A
scale	1 : 50	date
status	PLANNING DOCUMENT	




3D View - rear 01



rev.	description	date
A	ISSUED FOR PLANNING	02.09.20
note Do not scale from this drawing - use figured dimensions only. Read in conjunction with all other consultants / specialist drawings. Report any discrepancies before affected work commences. All setting out dimensions are to be checked on site by contractor prior to commencement of work. This drawing remains copyright of Planning People. Distribution and duplication of the drawings is not permitted without consent of the author.		
planning people 5 Lynn Avenue, Sale, Cheshire, M33 7BN t: 07824332432 e: info@planningpeople.co.uk w: www.planningpeople.co.uk		
client	Mr & Mrs H Nguyen	
project	Proposed extension to 18 Parkbrook Road	
drawing title	Gable elevation 01 - as existing	
job no.	J-XXXX	
drawing no.	012	revision A
scale	1 : 50	date
status	PLANNING DOCUMENT	

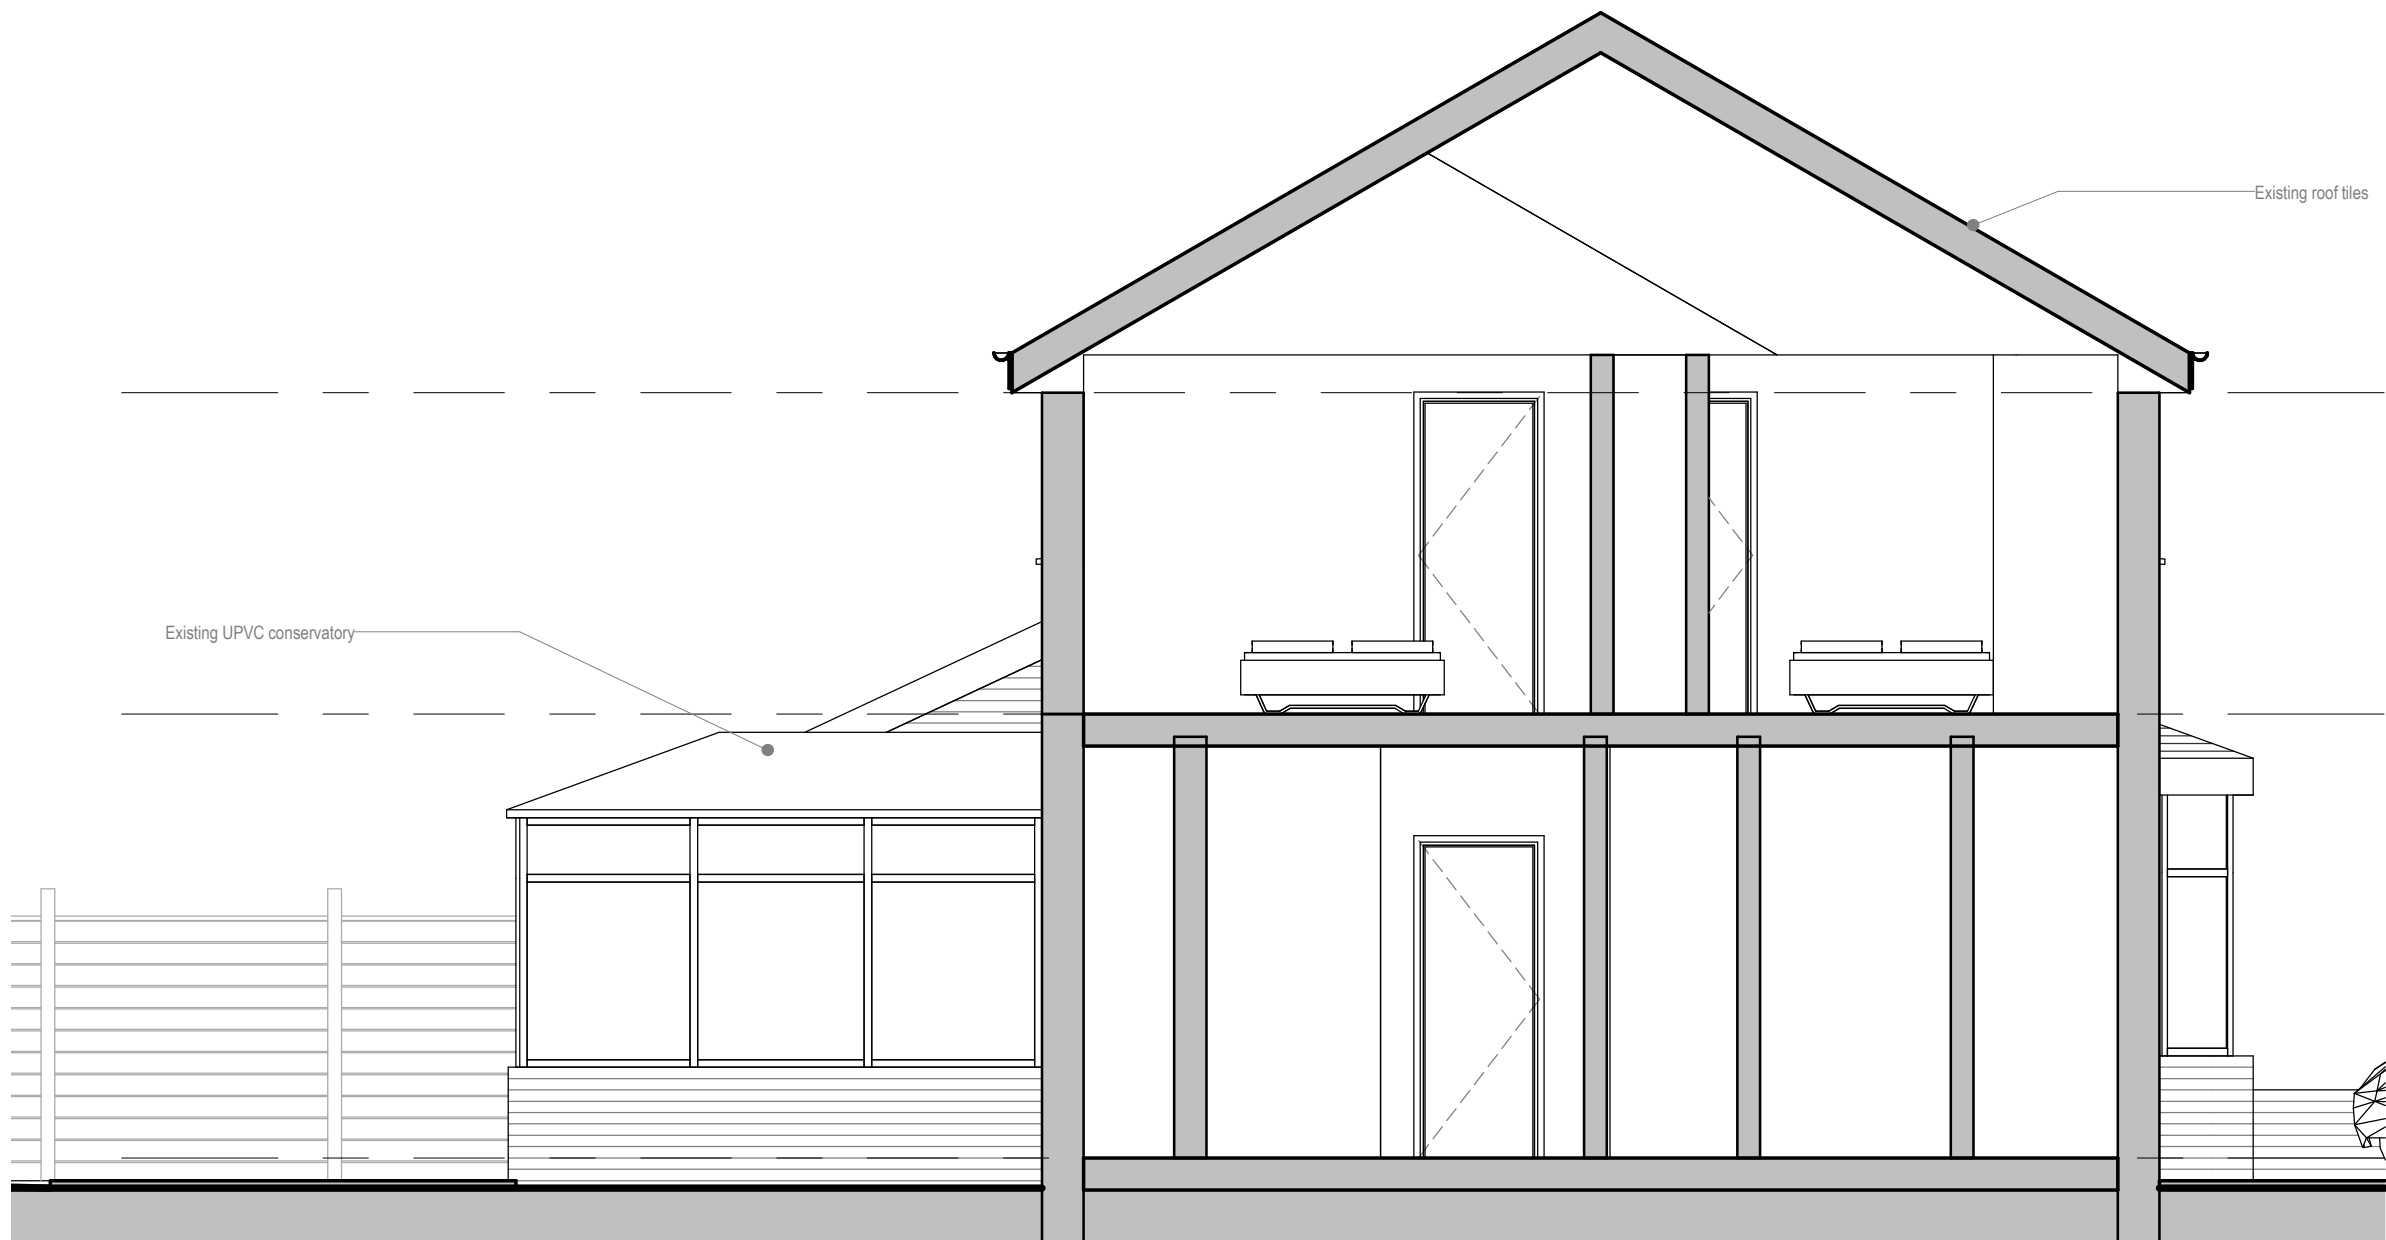

GABLE ELEVATION 02

 

rev.	description	date
A	ISSUED FOR PLANNING	02.09.20
note Do not scale from this drawing - use figured dimensions only. Read in conjunction with all other consultants / specialist drawings. Report any discrepancies before affected work commences. All setting out dimensions are to be checked on site by contractor prior to commencement of work. This drawing remains copyright of Planning People. Distribution and duplication of the drawings is not permitted without consent of the author.		
 5 Lynn Avenue, Sale, Cheshire, M33 7BN t: 07824332432 e: info@planningpeople.co.uk w: www.planningpeople.co.uk		
client	Mr & Mrs H Nguyen	
project	Proposed extension to 18 Parkbrook Road	
drawing title	Gable elevation 02 - as existing	
job no.	J-XXXX	
drawing no.	013	revision A
scale	1 : 50	date
status	PLANNING DOCUMENT	