



All materials and workmanship to be in accordance with the current British Standards and codes of practice.

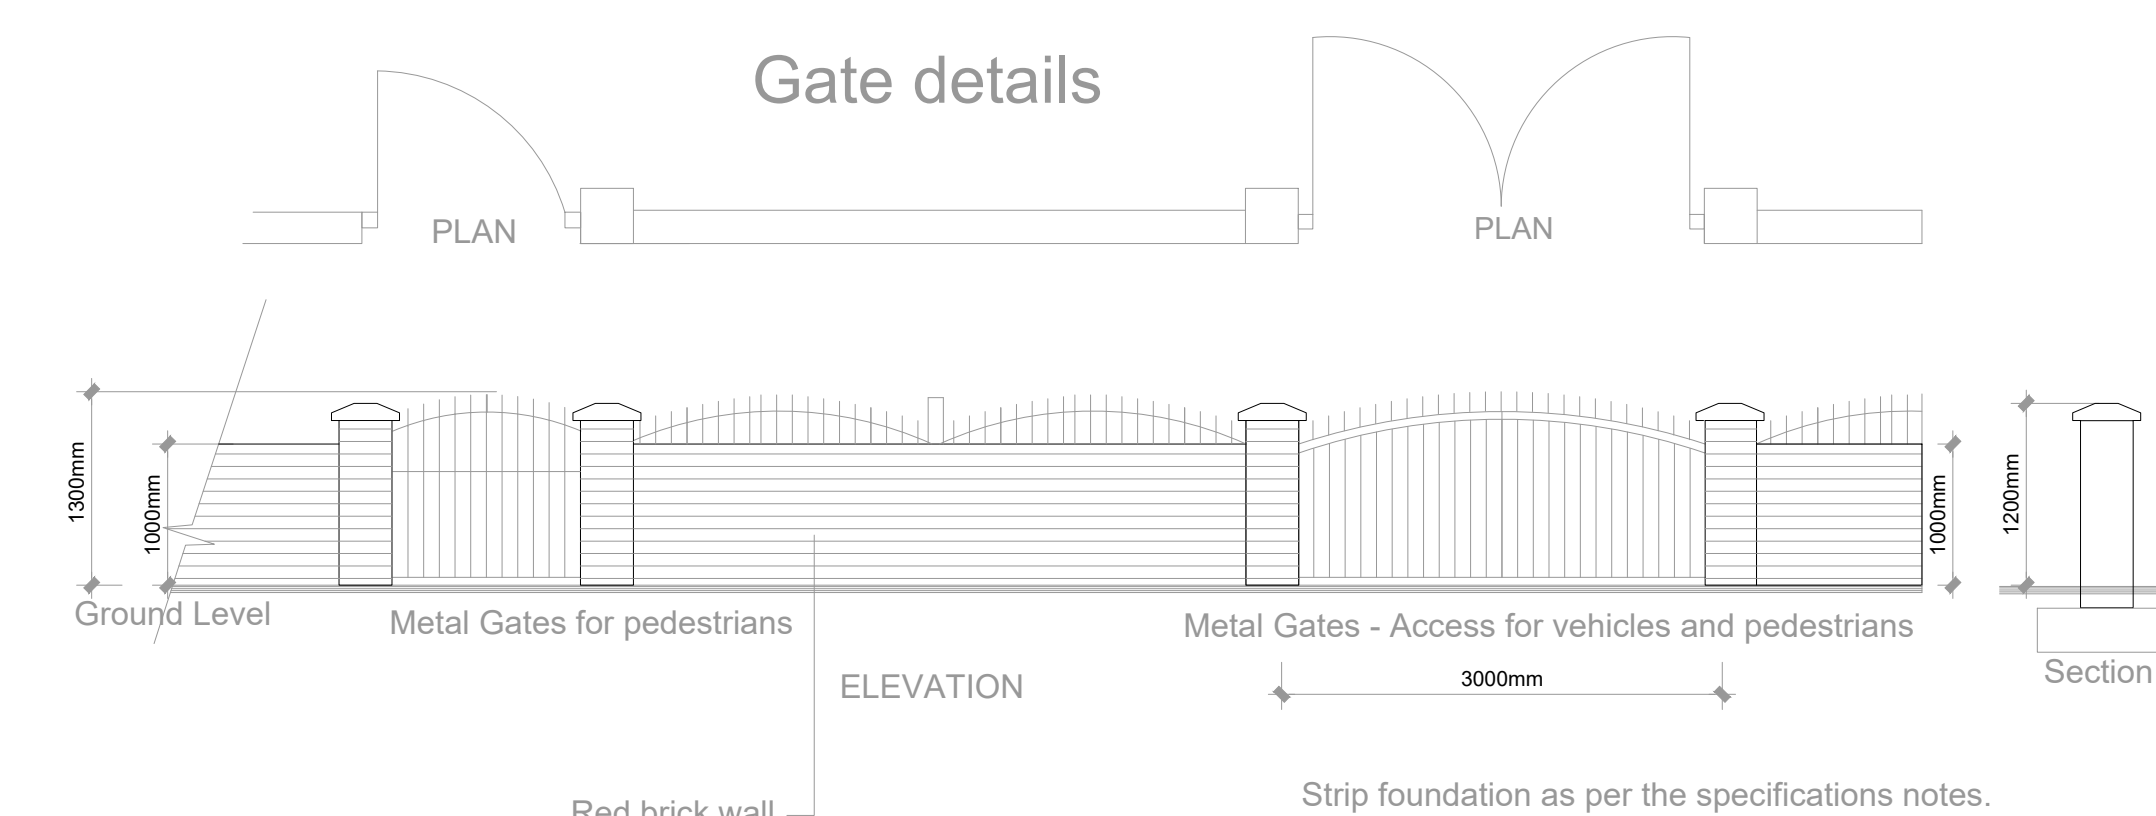

Boundary fence details 1m high brick wall

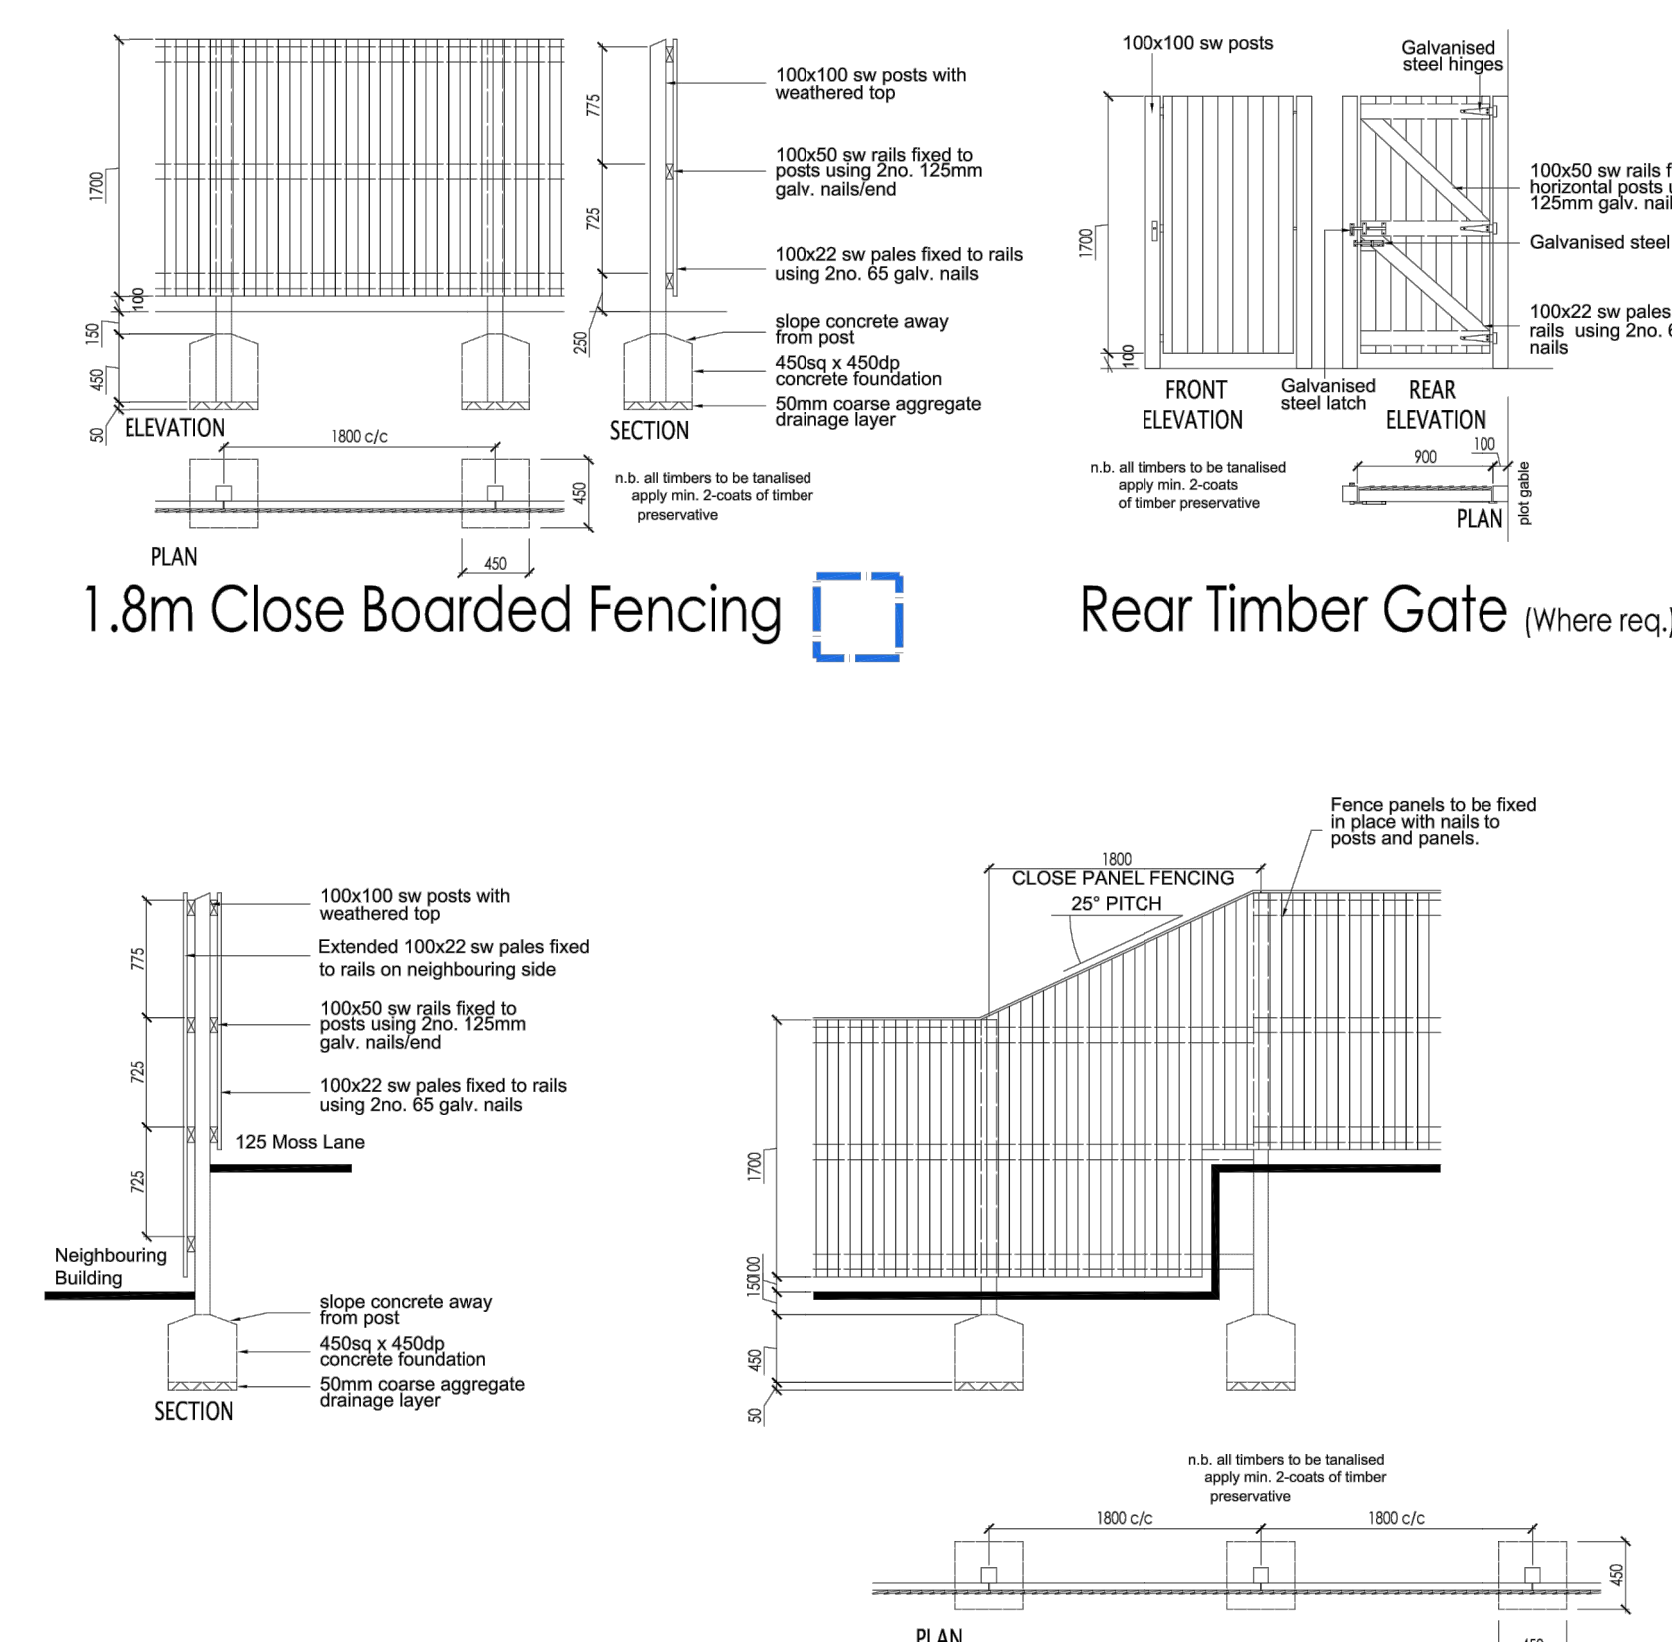


1.8m Angled Close Boarded Fencing (Where req.)

Corner of Richmond Grove East/ South Street, Manchester

Site Boundary

FOR
CONSTRUCTION

B	Drawing updated in line with Planners (C.Glenbons) requirements	14.05.19
A	Drawing updated in line with Planners (C.Glenbons) requirements	21.03.19

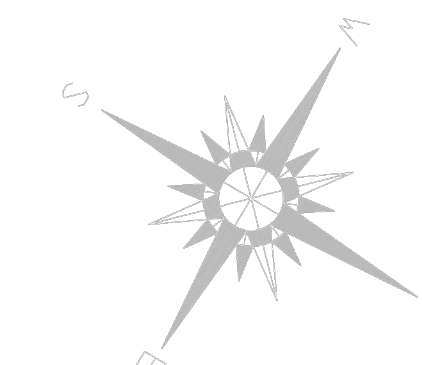

DRAWING:

Mr Maqsood
Richmond Grove East/South Street, Manchester
Boundary Site Plan

STATUS:	Construction drawings
---------	-----------------------

SCALE: 1:100 @A0

JOB No.: 18005

DRAWING No.: 001

NAME: WBK



CAD-ARCHITECTURAL SERVICES

11A, Normanby Road, Worsley, Manchester, M28 7TR
Tel: 07947 590 705 Email: DUB_KHAN@HOTMAIL.COM
Web: www.northlightsurveying.com