


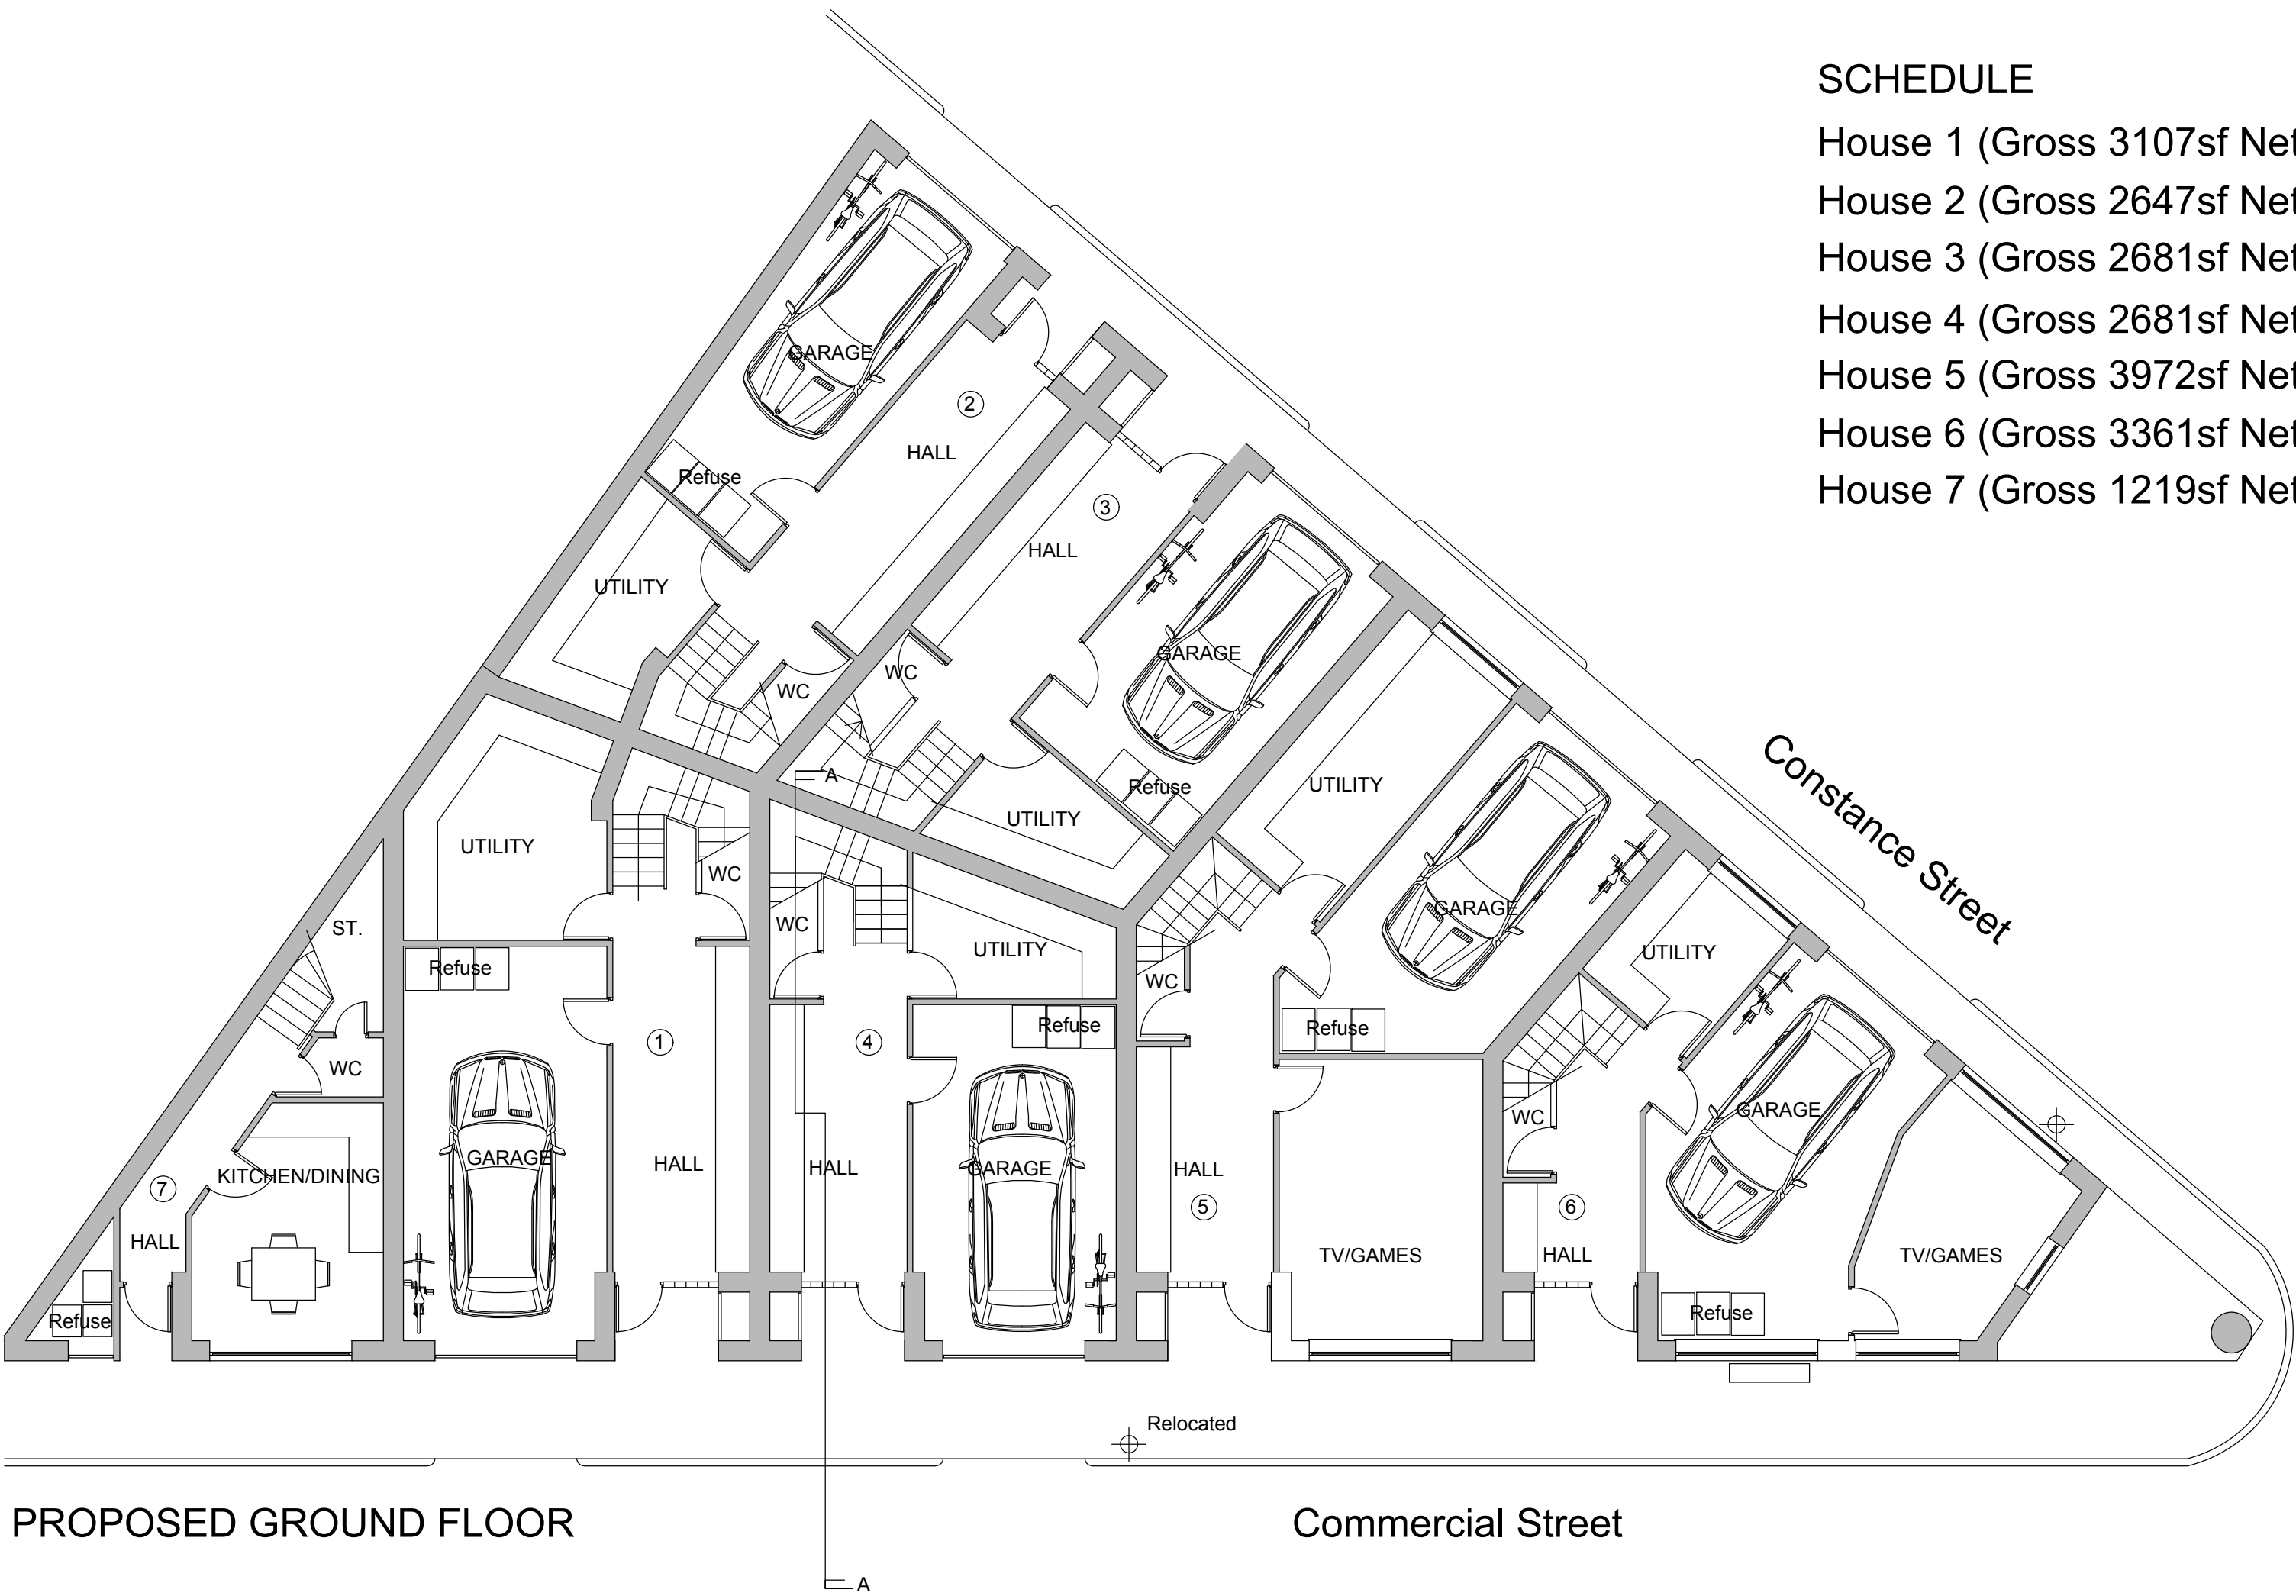

PROPOSED GROUND FLOOR

Commercial Street

SCHEDULE

- House 1 (Gross 3107sf Net 2391sf - inc 258sf garage plus 452sf terrace)
- House 2 (Gross 2647sf Net 1987sf - inc 205sf garage plus 398sf terrace)
- House 3 (Gross 2681sf Net 2035sf - inc 226sf garage plus 387sf terrace)
- House 4 (Gross 2681sf Net 2035f - ionc 226sf garage plus 387sf terrace)
- House 5 (Gross 3972sf Net 3100sf - inc 248sf garage plus 612sf terrace)
- House 6 (Gross 3361sf Net 2528sf - inc 248sf garage plus 549sf terrace)
- House 7 (Gross 1219sf Net 1162sf inc terrace)




PROPOSED FIRST FLOOR

Do not scale off this drawing. All dimensions to be checked on site prior to manufacture and construction. This drawing is the property of Harrison Ince Partnership and should not be reproduced without permission. All discrepancies to be brought to the attention of the architect immediately. This drawing to be read in conjunction with the specification / bill of quantities and related drawings.

REVISIONS

— FIRST ISSUE

DD/MM/YY XX

 

HARRISON INCE ARCHITECTS INTERIOR DESIGNERS

client IN FILL DEVELOPMENTS LTD

project 1 COMMERCIAL ST, KNOTT MILL MANCHESTER M15 4PZ

title PROPOSED GROUND AND FIRST FLOOR PLANS

date OCT 20 scale 1:100 © A1

job no. IFD 01 drawg. no. AL01

drawn AI checked

2, Jordan Street, Knott Mill Manchester M15 4PZ Tel: 0161 236 3050 Fax: 0161 236 9997 e mail: info@harrison-ince.co.uk