



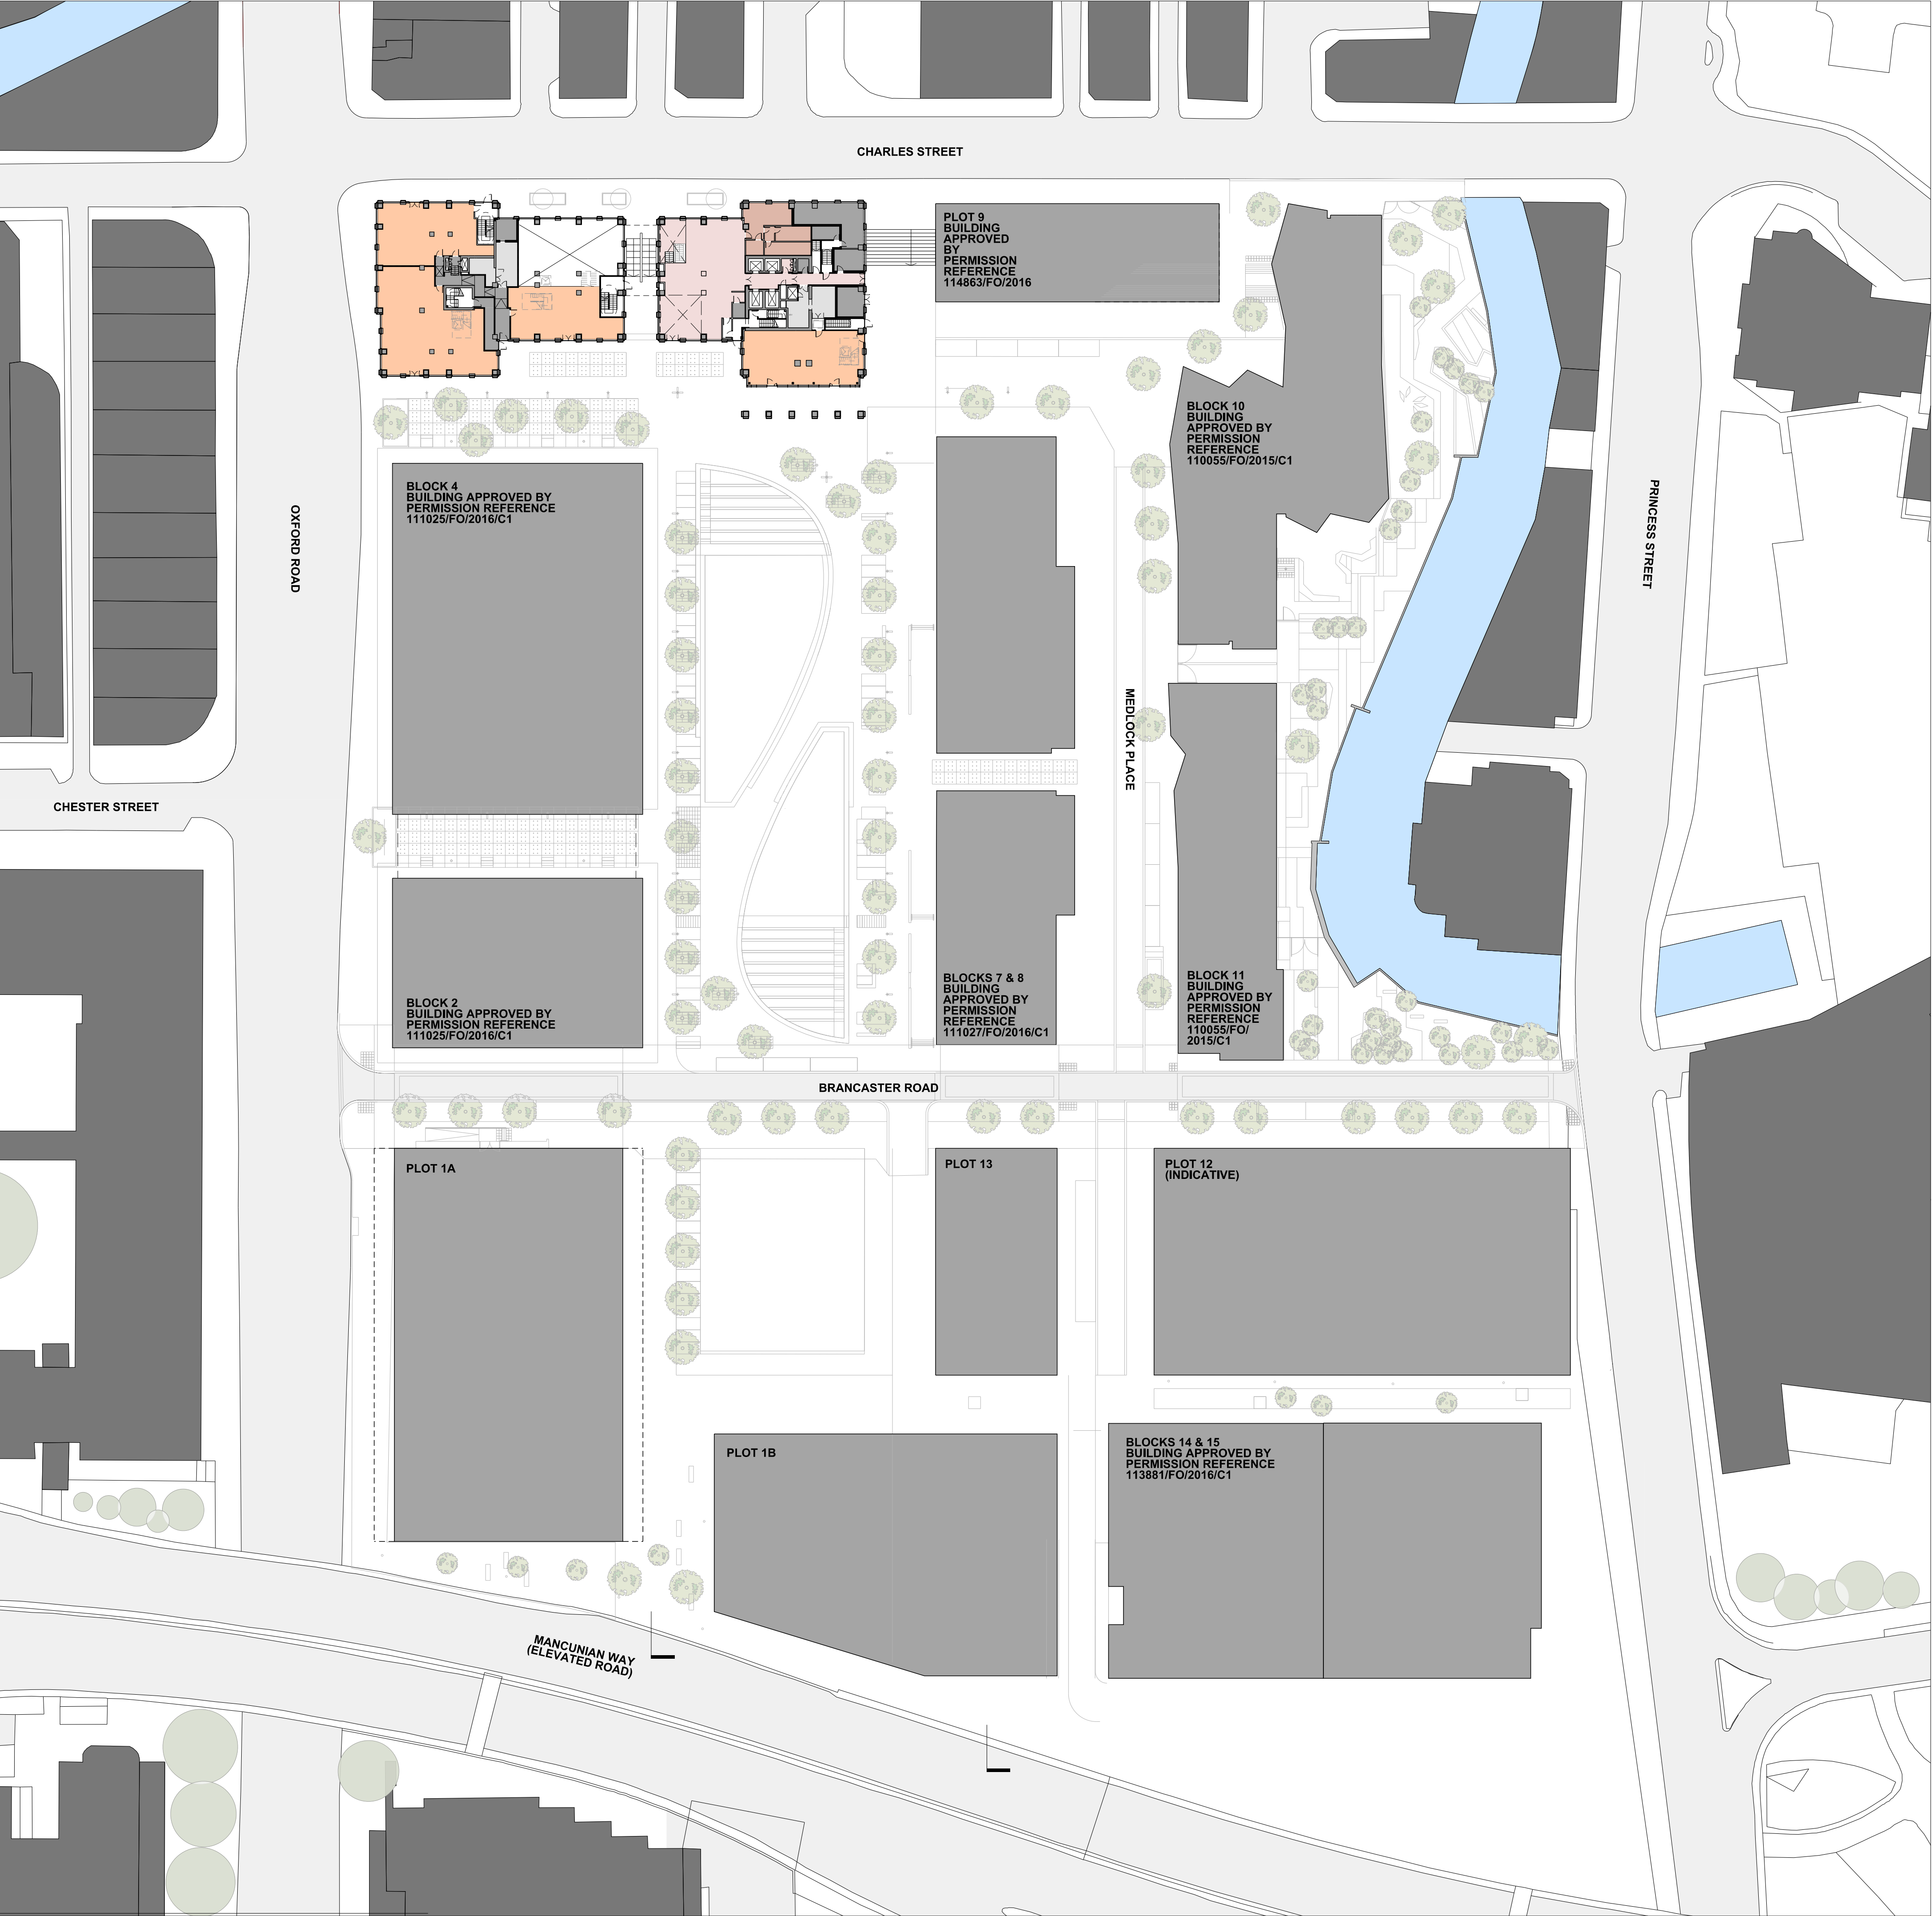

Rev	Date	Amendment
-	15.01.16	Planning Issue
A	21.02.17	Planning - non-material amendments

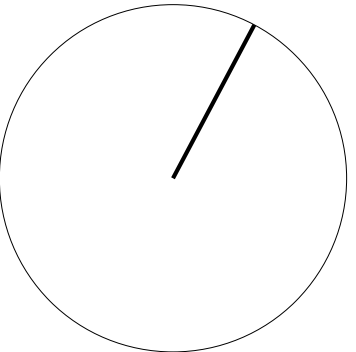

FaithdenCleggBradleyStudios
LLP
Bath Brewery
Toll Bridge Road
Bath BA1 7DE
t 01225 852545
f 01225 852528
e bath@fcbstudios.com

Job/Drawing No
Amendment
1808-02-PA-1001 A
CIRCLE SQUARE (FORMERLY BBC SITE)
BLOCK 5 & 6
ILLUSTRATIVE SITE PLAN
Scale 1:500@A1 (1:1000@A3)
Date January 2016
Drawn SM
Do not scale
Original printed at A3
All dimensions to be checked on site