



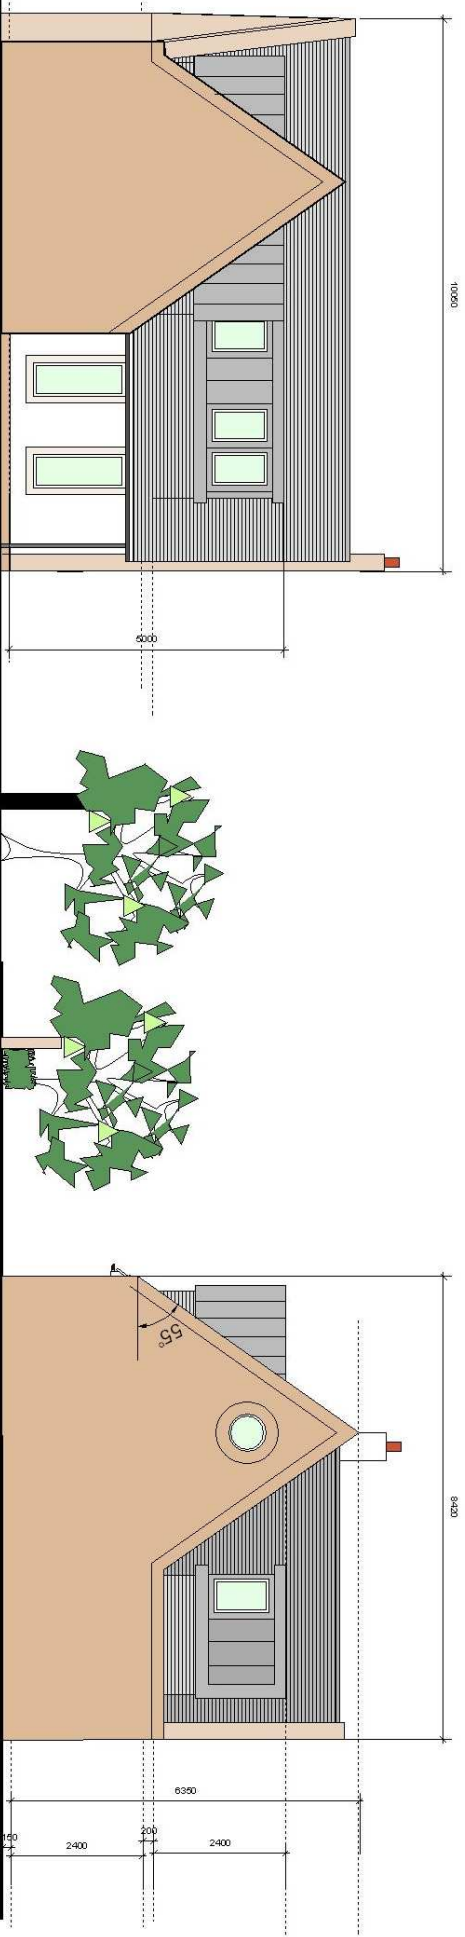

EAST ELEVATION

SOUTH ELEVATION

Roof: Natural slate.
Dormers: Zinc Cladding
Walls: Brick to match house
and white render
Windows: Recton stone surrounds and cills.
High performance glazed
high performance window frames

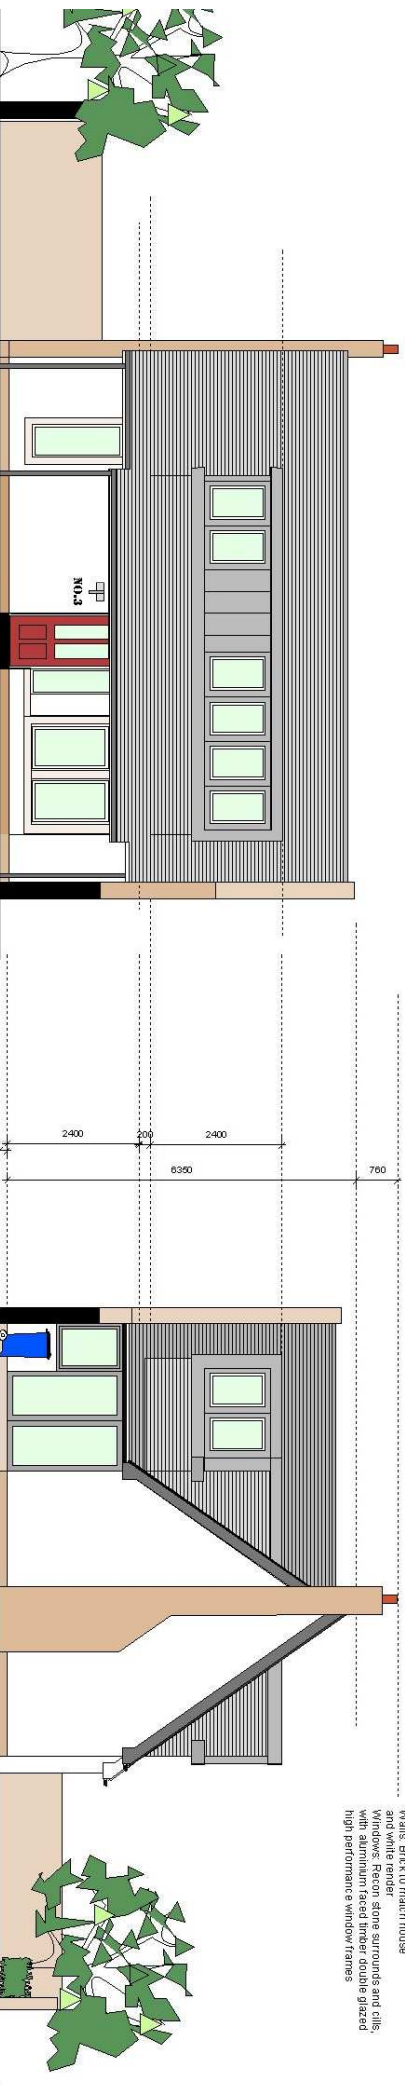

WEST ELEVATION

NORTH ELEVATION

P 07a

NEW DETACHED RESIDENCE -1 MITFORD RD - ELEVATIONS

Scale 1:100 @ A3 rev: a - dormers reduced

date: August 2013

D@C DESIGN
ARCHITECTURE AND PLANNING
0776 452 3545 01 61 425 3934