



Location Plan

Scale 1 : 250

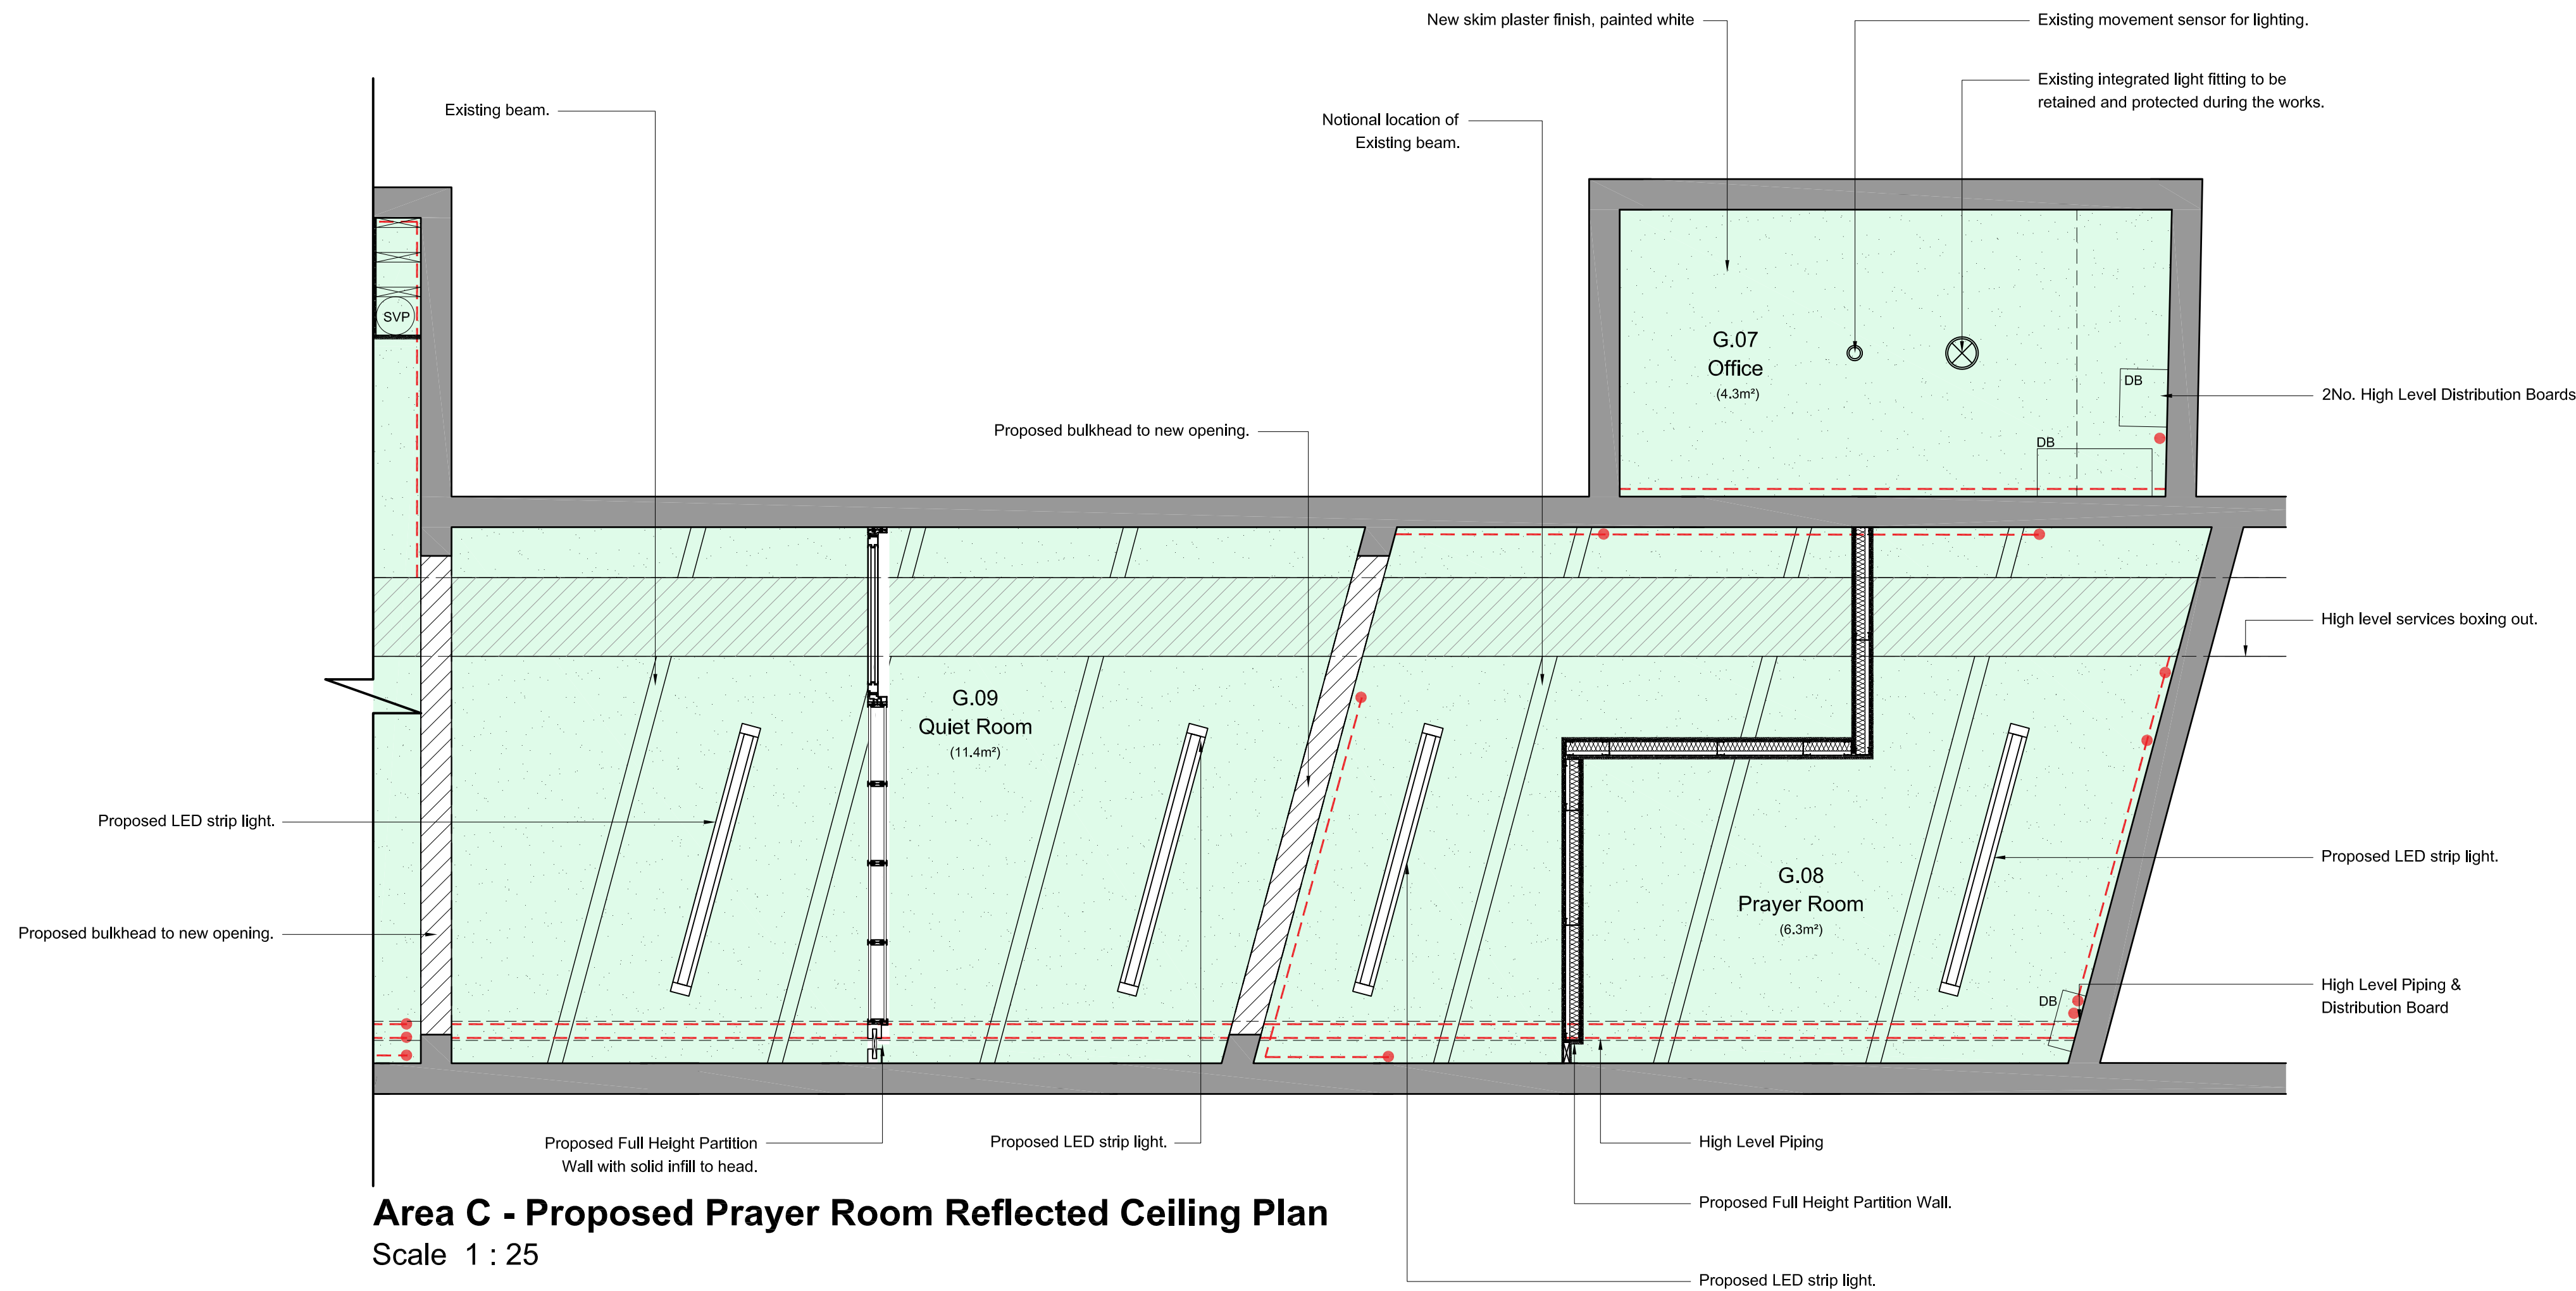

Area C - Proposed Prayer Room Reflected Ceiling Plan

PROPOSED CEILING FINISHES KEY

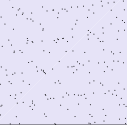	<u>Existing Boxing Out / Bulkhead Refurbished</u> New skim plaster finish, painted white
	<u>Proposed Bulkhead</u> Details: New bulkhead to new opening. Allow for lining with 12.5mm plasterboard skim plaster finish, painted white
	<u>Existing Plasterboard Ceiling Refurbished</u> New skim plaster finish, painted white.
	<u>Proposed Suspended Plasterboard Ceiling</u>

DO NOT SCALE. Use figured dimensions only. Contractor is to check all dimensions before commencement of works. This drawing is copyright. This data to be used as x-ref file only - not as live data. This drawing must only be used for the purpose for which it is supplied.

KEY

- Existing Unknown M&E vertical conduit/piping.
- Existing Unknown M&E horizontal conduit/piping.

 Proposed Full Height Partition Wall

<i>I</i>	16/10/20	TP	FOR LISTED BUILDING CONSENT	AF	RS
no.	date	by	revision details	Ckd	App

STR  ALA architects

Studio 103
The Courtyard Royal Mills
Ancoats Manchester M4 5BA

Tel: 0161 236 5866
Fax: 0161 236 5884
E: office@strzarch.co.uk

client



NETWORK RAIL TECHNICAL APPROVAL
 AUTHORISED FOR ISSUE:
 DESIGNER.....
 CHECKER.....
 AUTHORISER (CRE).....
 DATE.....

APPROVED FOR FORM (N/A)
CEM.....
DATE.....

ELR: COL MILEAGE: 189m 29ch. OS Ref: SJ840974
MANCHESTER OXFORD ROAD
TRAIN STATION

Drawing status
FOR LISTED BUILDING CONSENT

drawing title

AREA C
PROPOSED PRAYER ROOM
REFLECTED CEILING PLAN

drawn by TP	date 16/10/20	checked by AF	date 16/10/20
CRE Approved by RS		CEM Reviewed by	
date 16/10/20			
Network Rail dwg no.		revision no. /	sht no. 1 of 1

consultant dwg no. 2876-MCO-LB107	scale 1 : 25	sht size A1
--------------------------------------	-----------------	----------------