




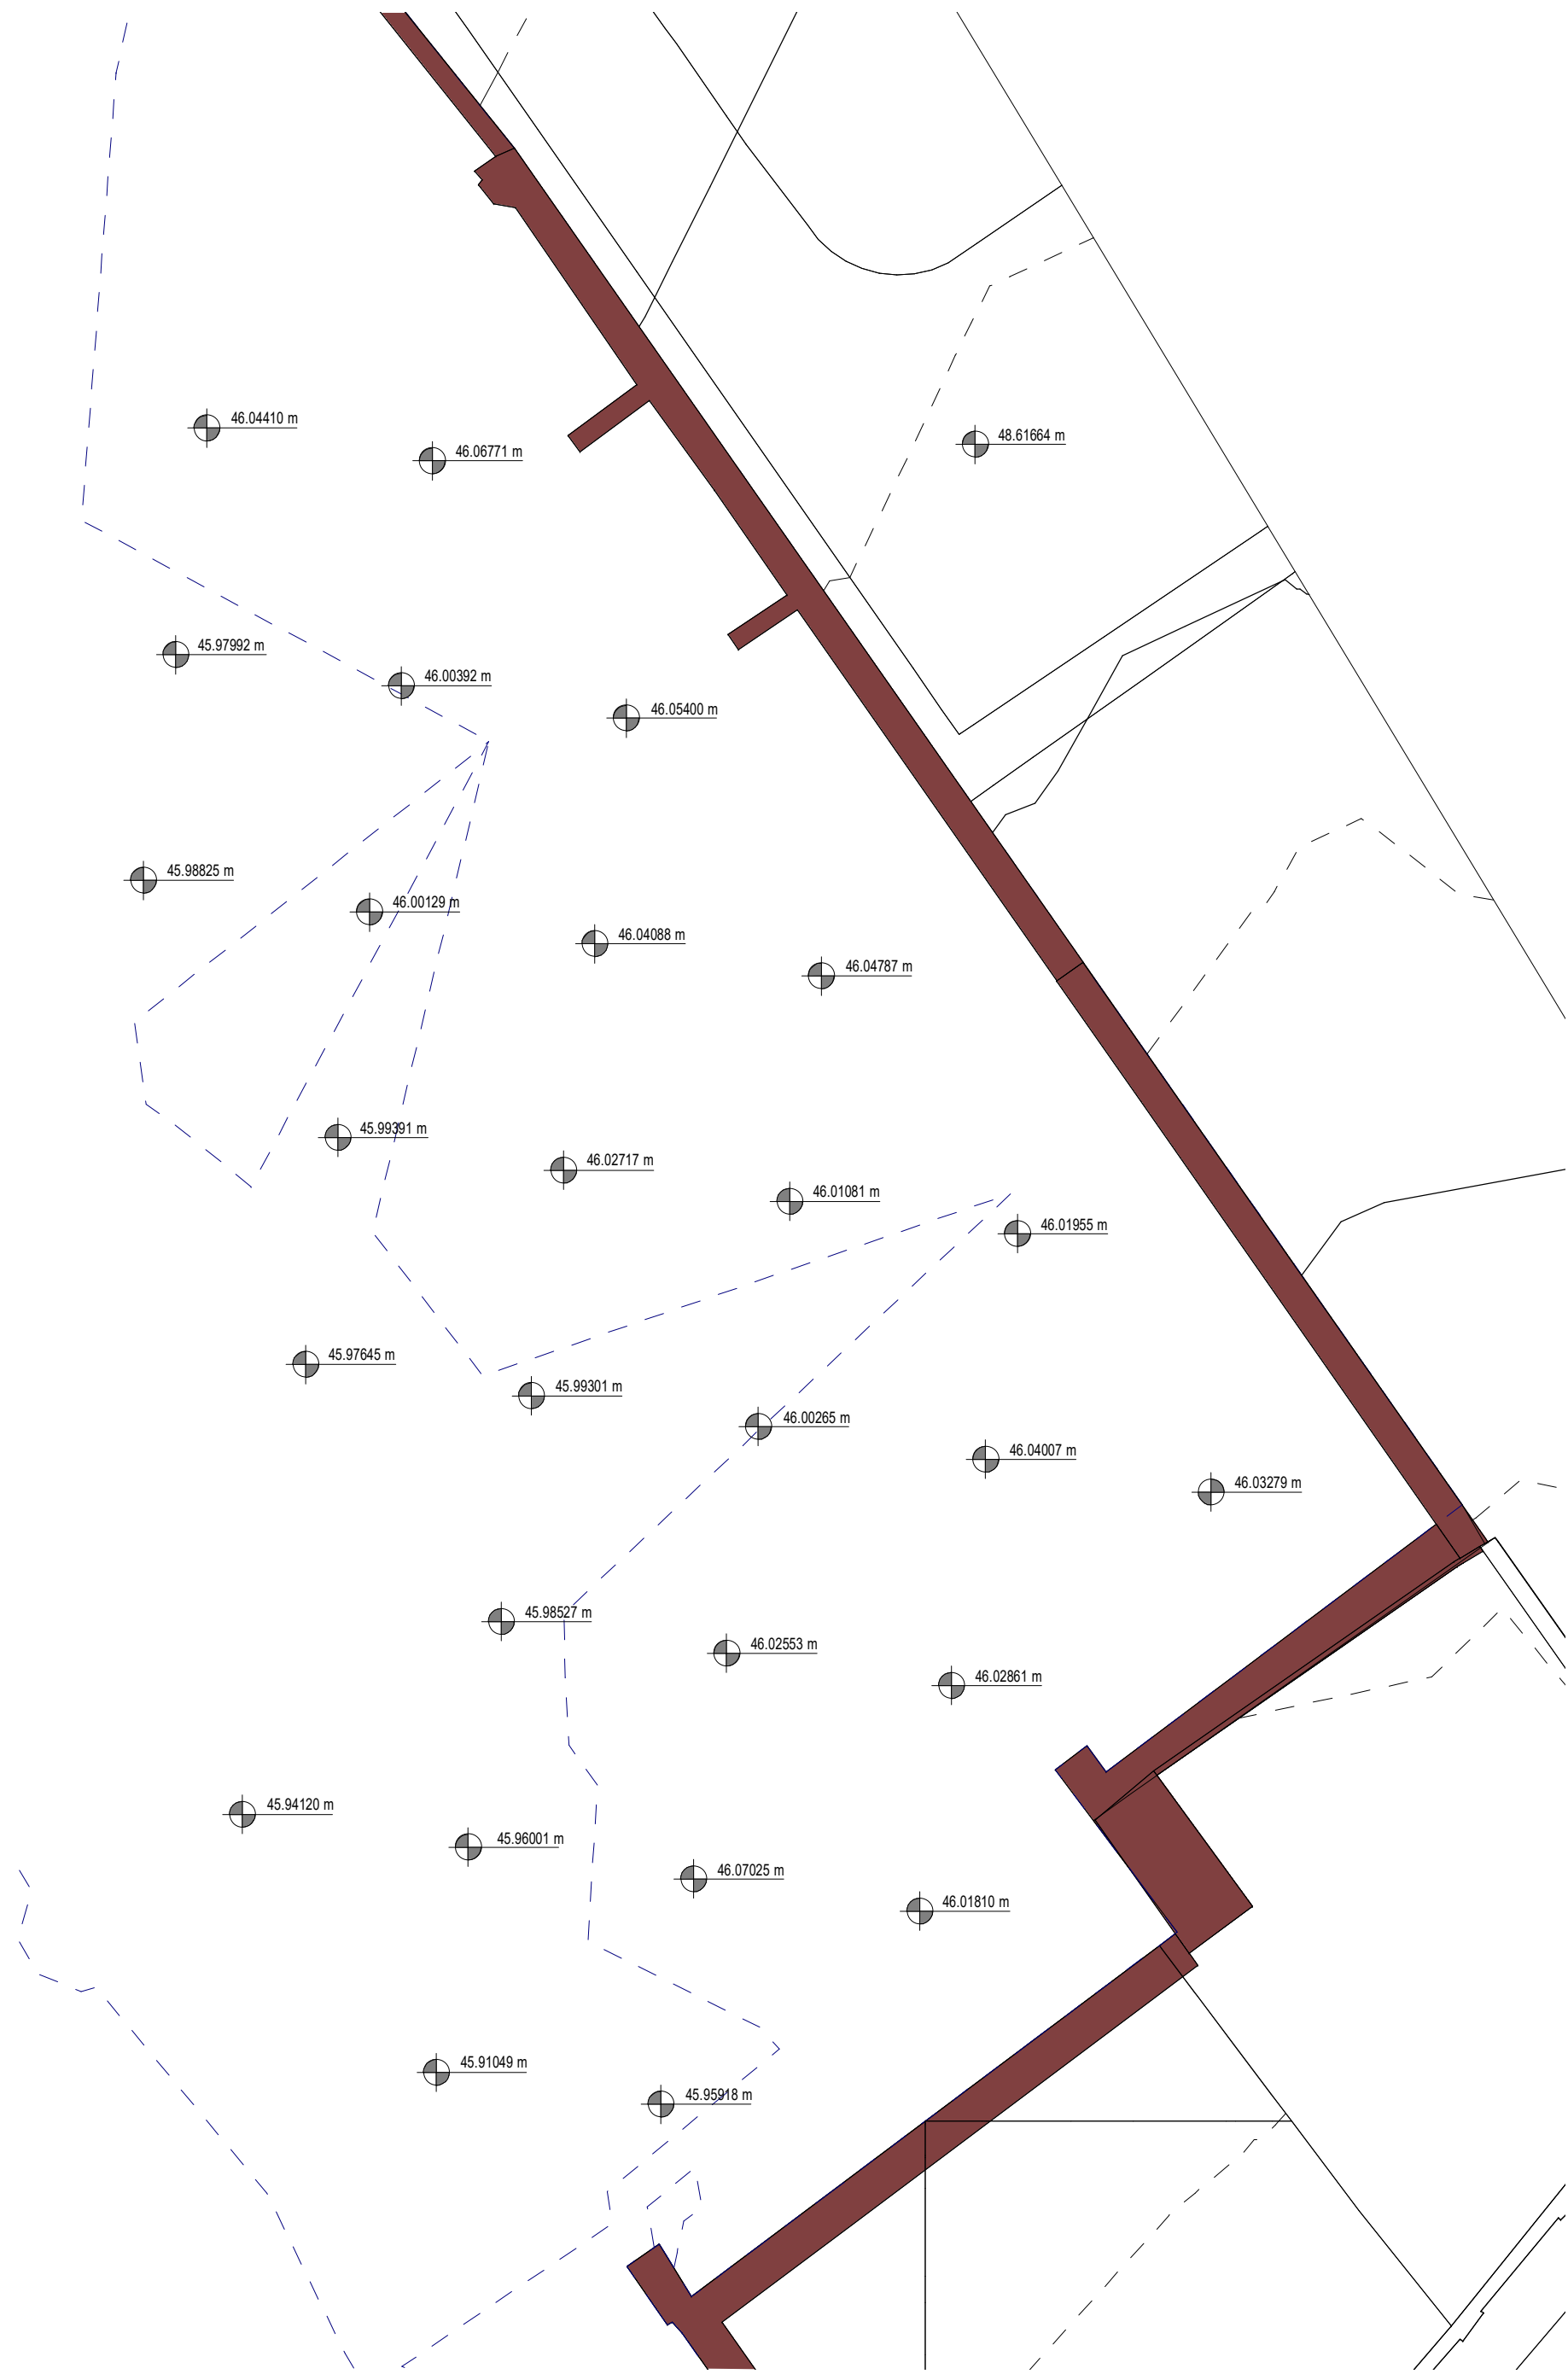


1 Existing Site Plan - Southern Eastern Corner
1 : 200

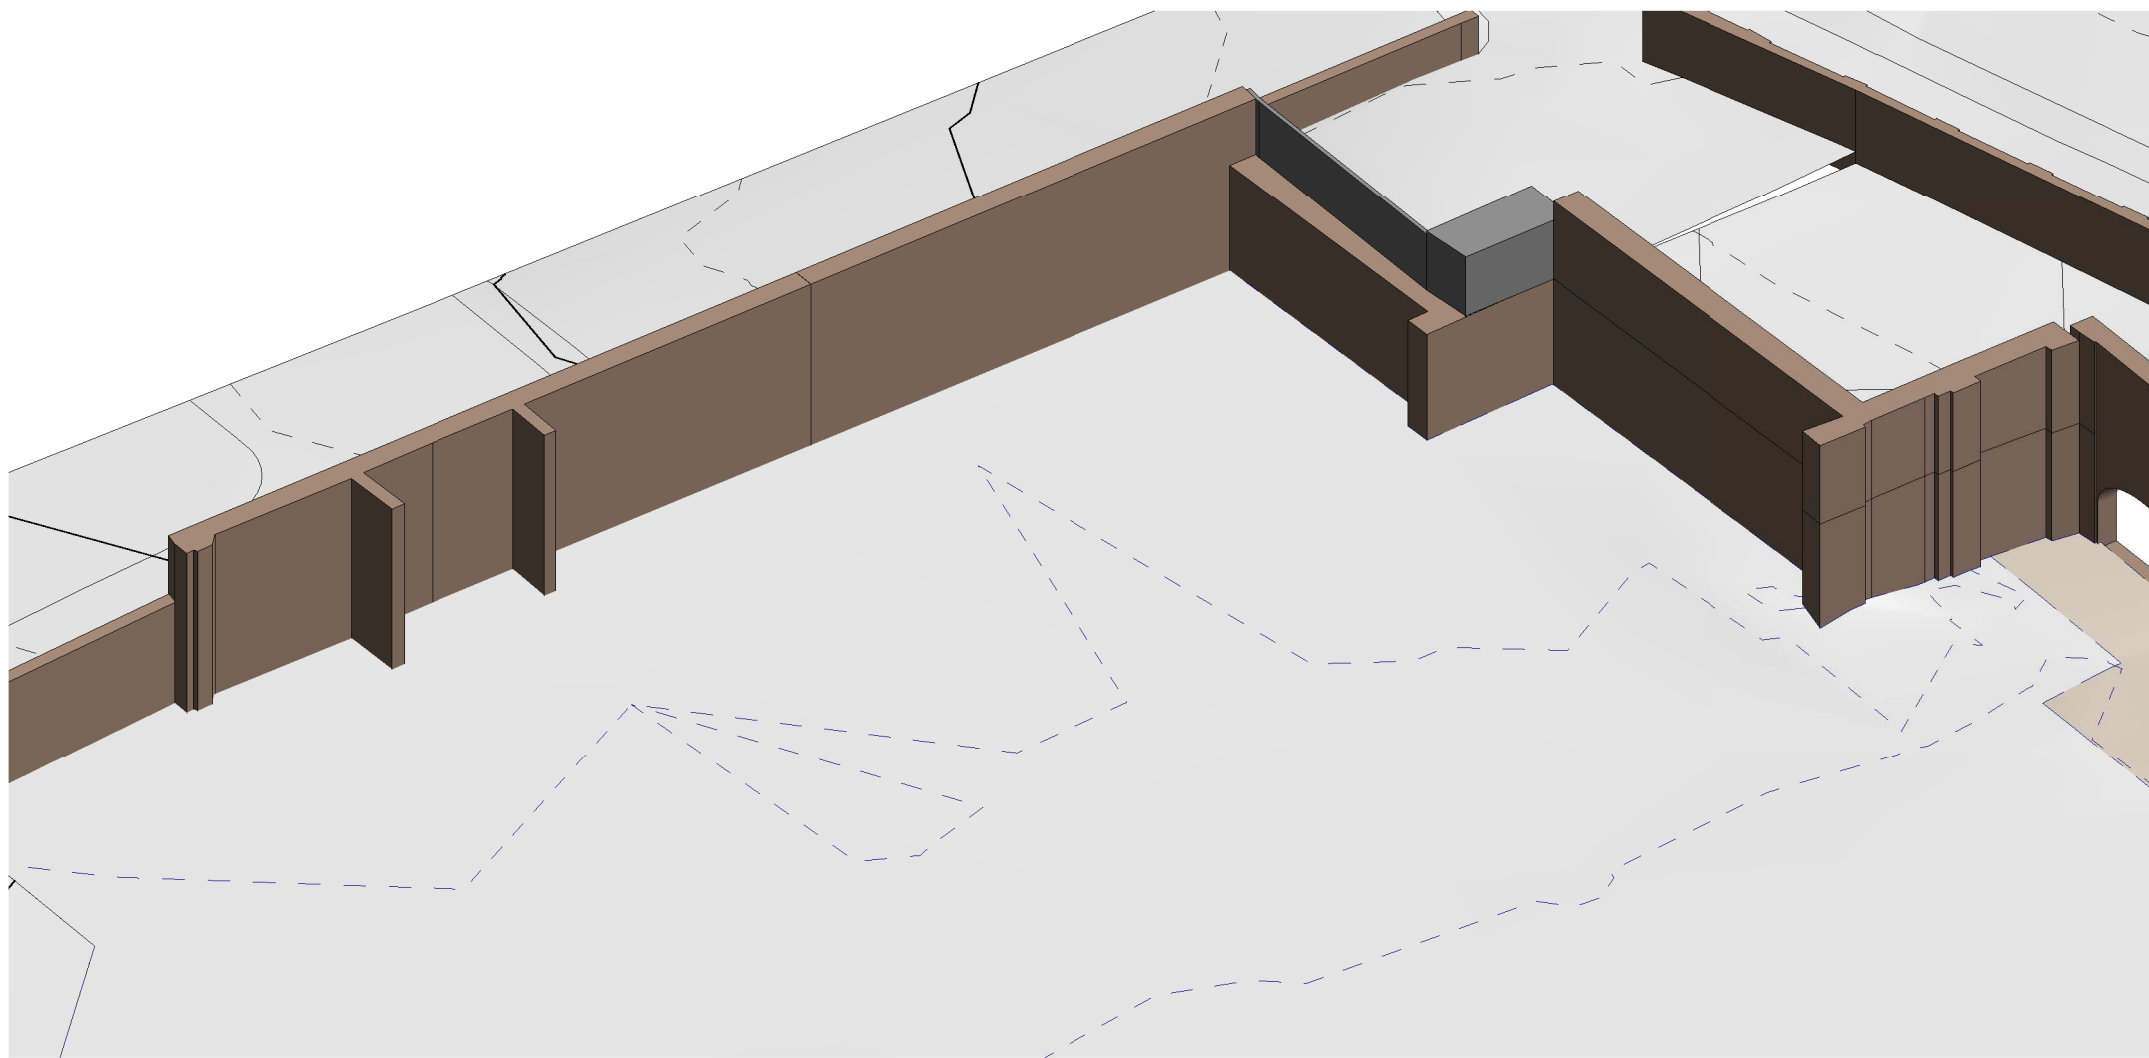

2 Proposed Infrastructure Site Plan - Bilbrook Street - Phase 1a
1 : 200

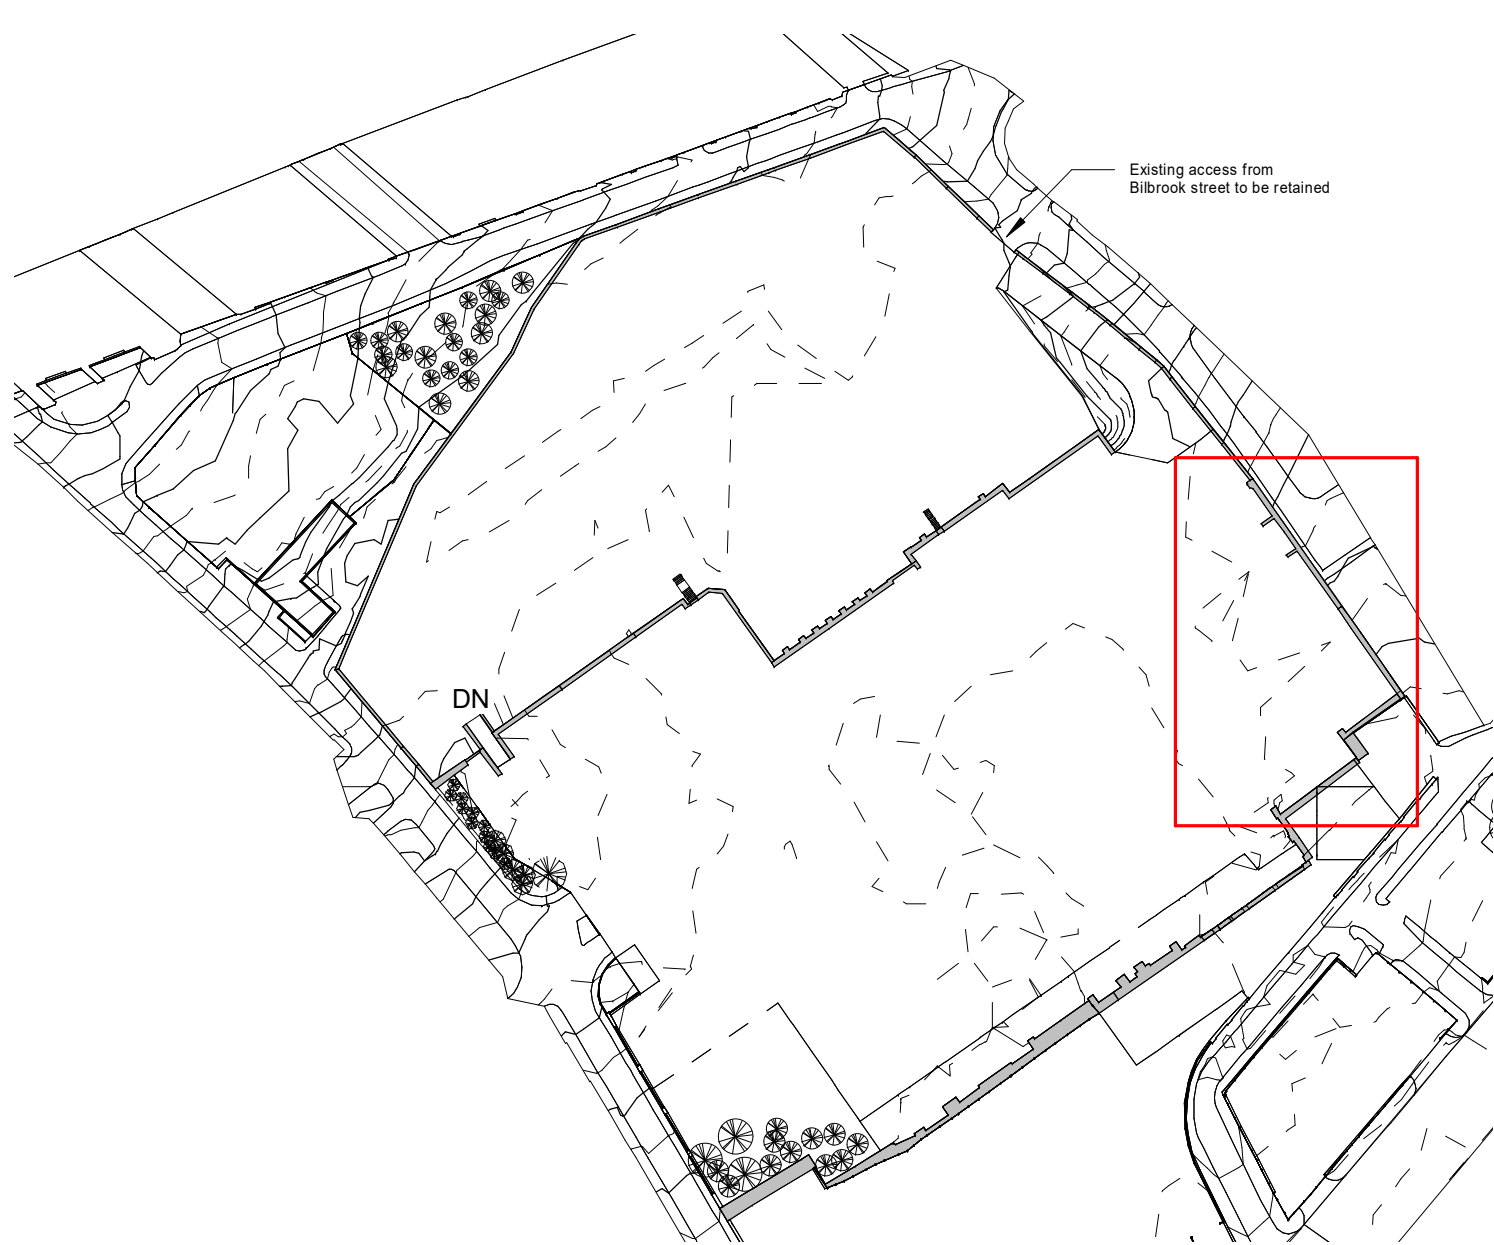

3 Existing Site - S/E Corner of site

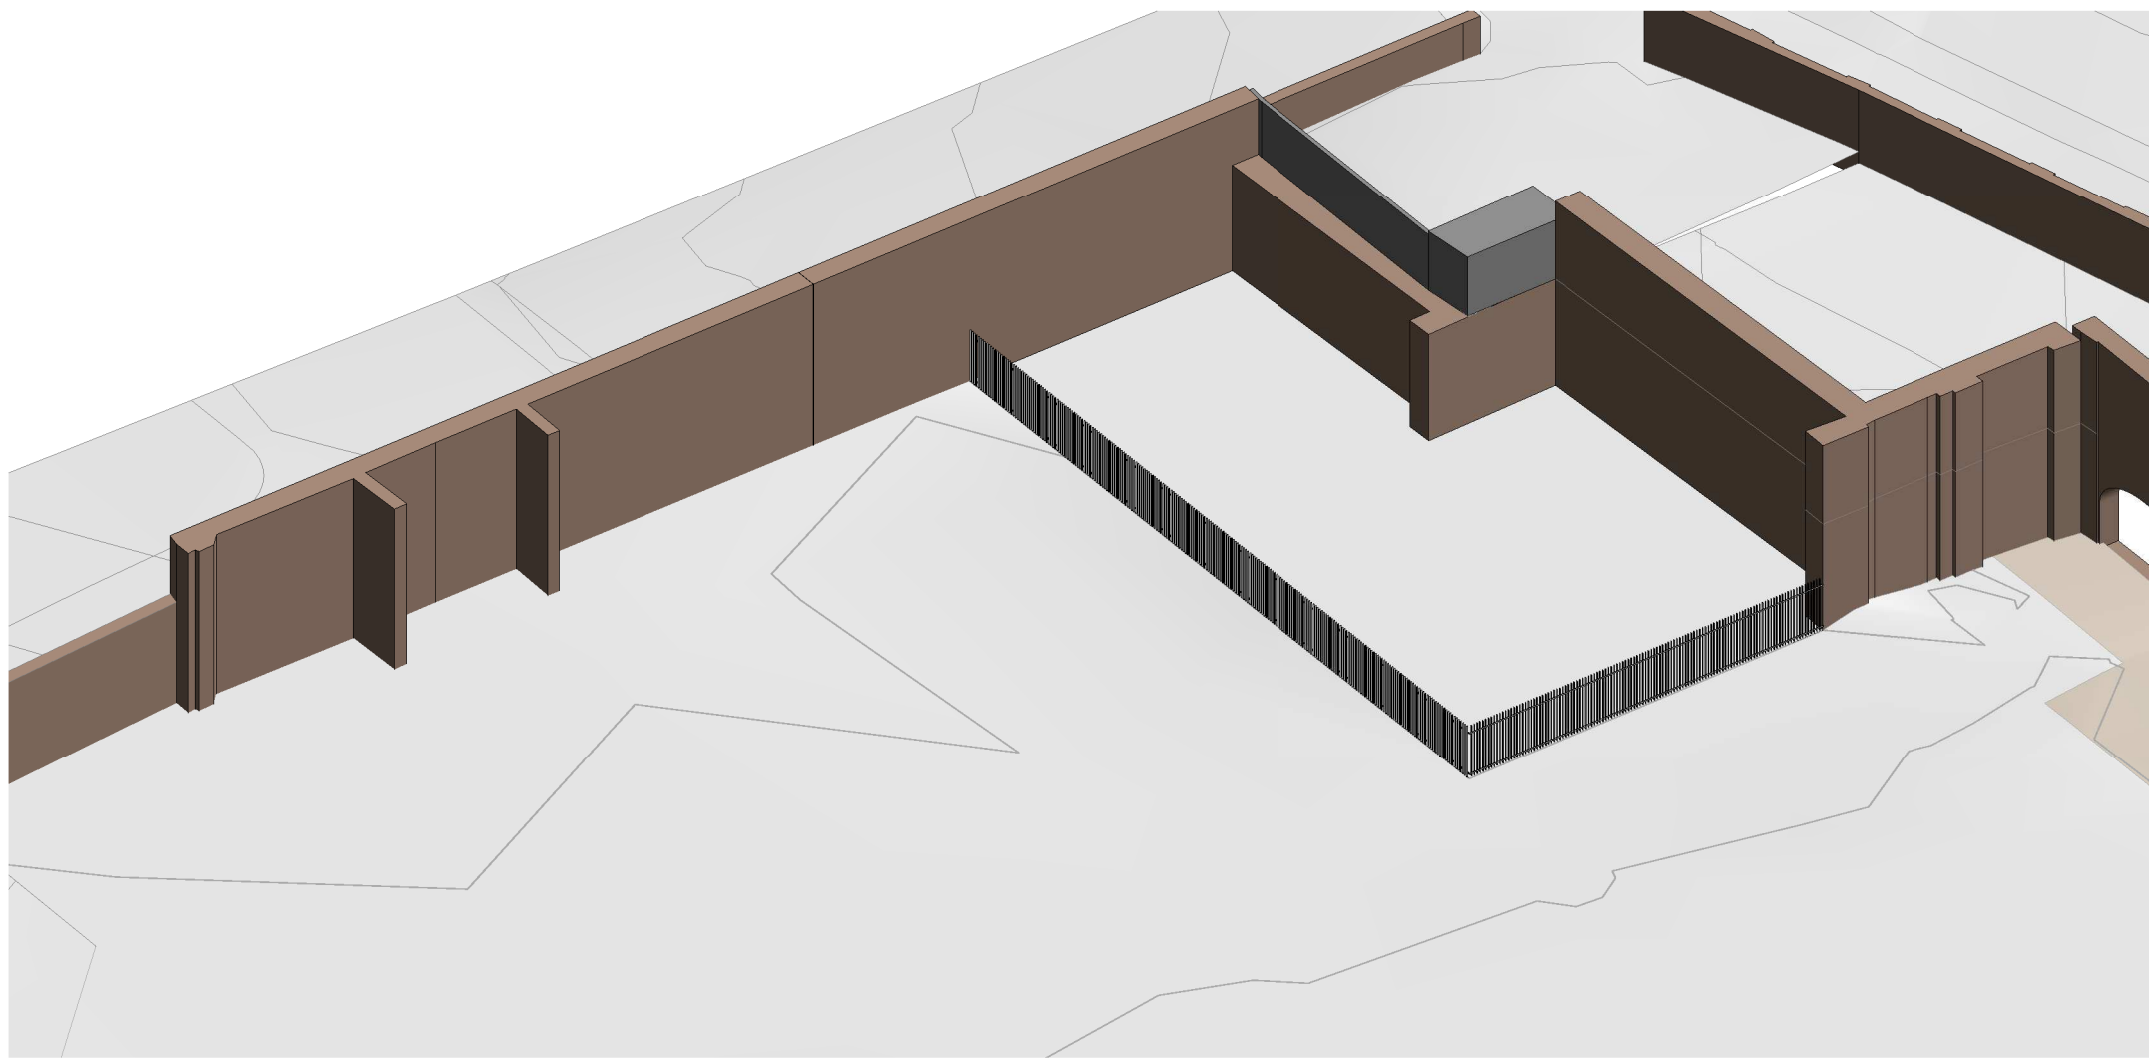

4 Proposed - Phase 1a - S/E corner of site

B	Drawing amended to reflect comments discussed during workshop dated 11.08.20	12.08.20	SL	DB
A	Drawing amended to reflect comment raised workshop.	10.08.20	SL	DB
Rev	Description	Date	Dr by	App by
original by SL		date created 07/29/20		approved by DB

AHR
AHR Architects Ltd
5th Floor
55 Princess Street
Manchester
M2 4EW
United Kingdom

T +44(0)161 8287900
E manchester@ahr.co.uk
www.ahr.co.uk

client name Enter Client Name		
project Gould Street		
drawing Planned Infrastructure works - Off Bilbrook Street - Phase 1a		
computer file C:\Reit\Projects\Gould Street Amended Site Plan_Steven.leung.mt	plot date	
project number 2015.00541.000	scale As indicated@A1	
drawing number GS-AHR-SO-ZZ-DR-A-90-101	rev B	issue status
This drawing is to be read in conjunction with all related drawings. All dimensions must be checked and verified on site before commencing any work or producing shop drawings. The originator should be notified immediately of any discrepancy. This drawing is copyright and remains the property of AHR.		