





EXISTING FRONT ELEVATION
Scale 1:200



EXISTING SIDE ELEVATION
Scale 1:200

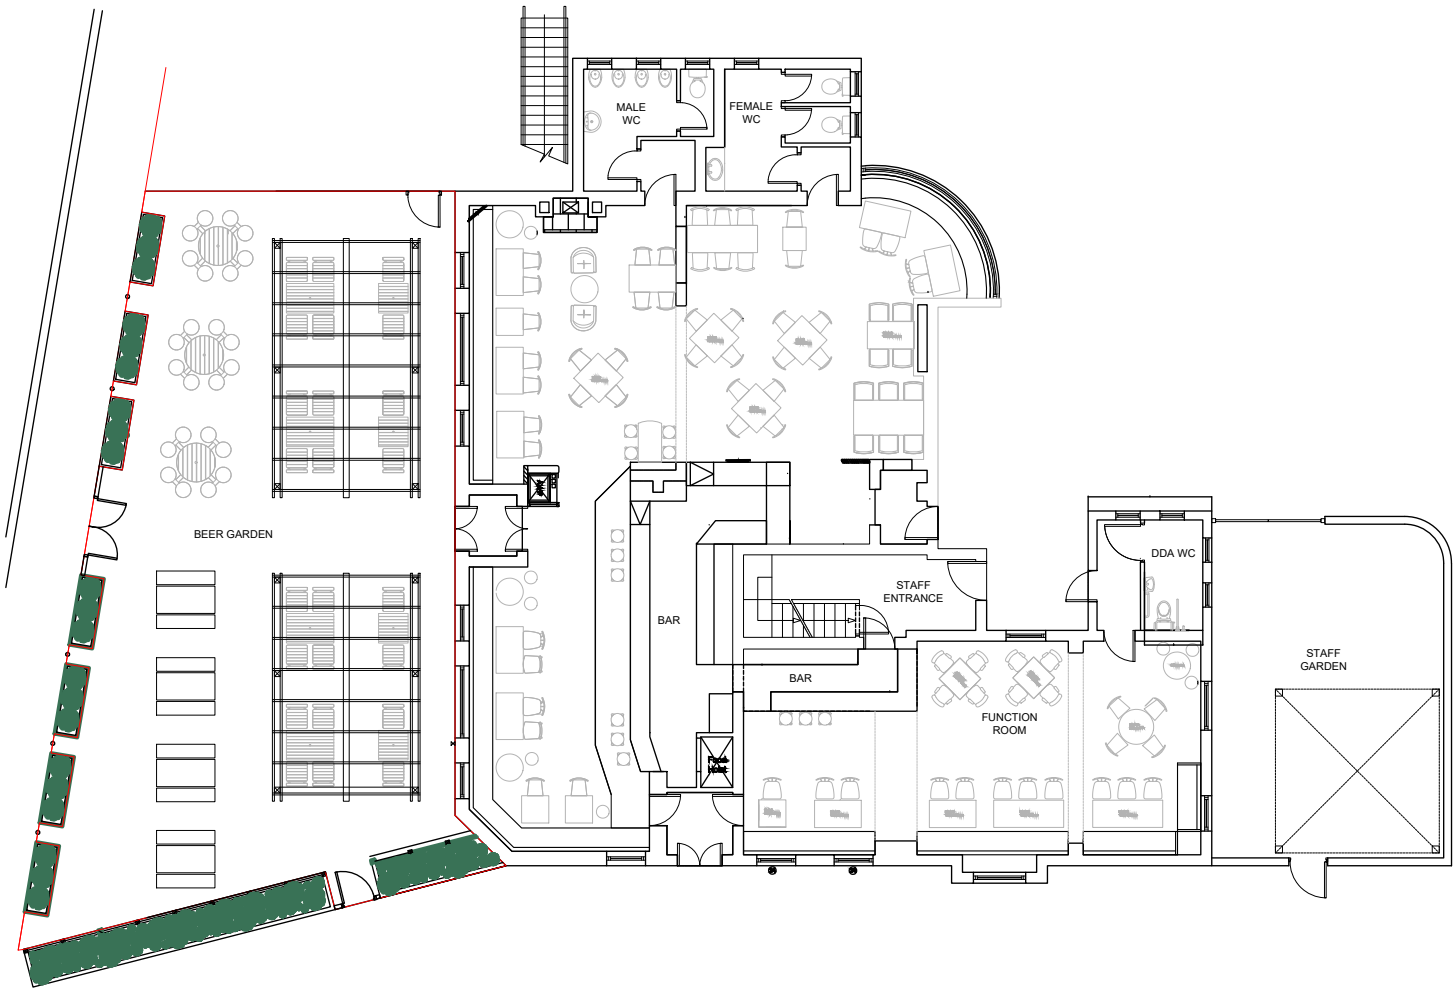

EXISTING GROUND FLOOR PLAN
Scale 1:200

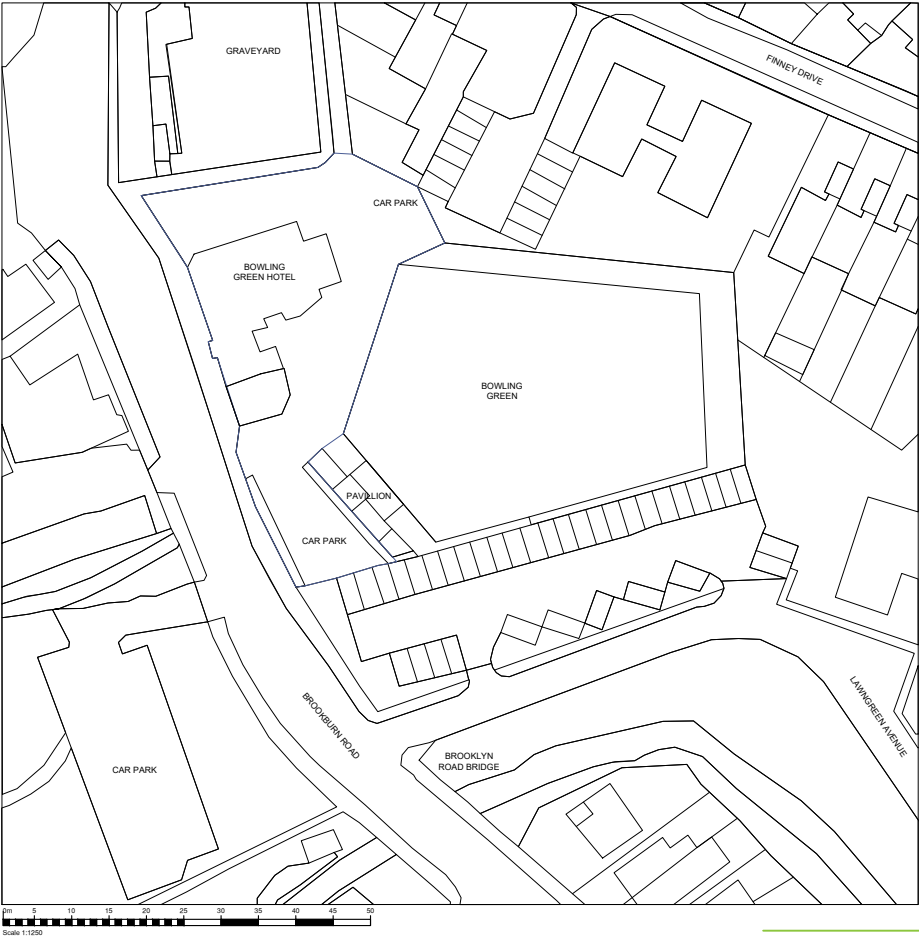

BLOCK PLAN
Scale 1:1250



EXISTING PHOTO

MARK CANNY	client
THE BOWLING GREEN BEER GARDEN	project
EXISTING PLANS AND ELEVATIONS	title
-	job No.
PL.01	dwg No.
1:50 @ A3	scale
PM	drawn