

Do not scale off this drawing. All dimensions to be checked on site prior to manufacture and construction. This drawing is the property of Harrison Ince Partnership and should not be reproduced without permission.
All discrepancies to be brought to the attention of the architect immediately. This drawing to be read in conjunction with the specification / bill of quantities and related drawings.


REVISIONS

— FIRST ISSUE

DD/MM/YY XX



PROPOSED FOURTH FLOOR

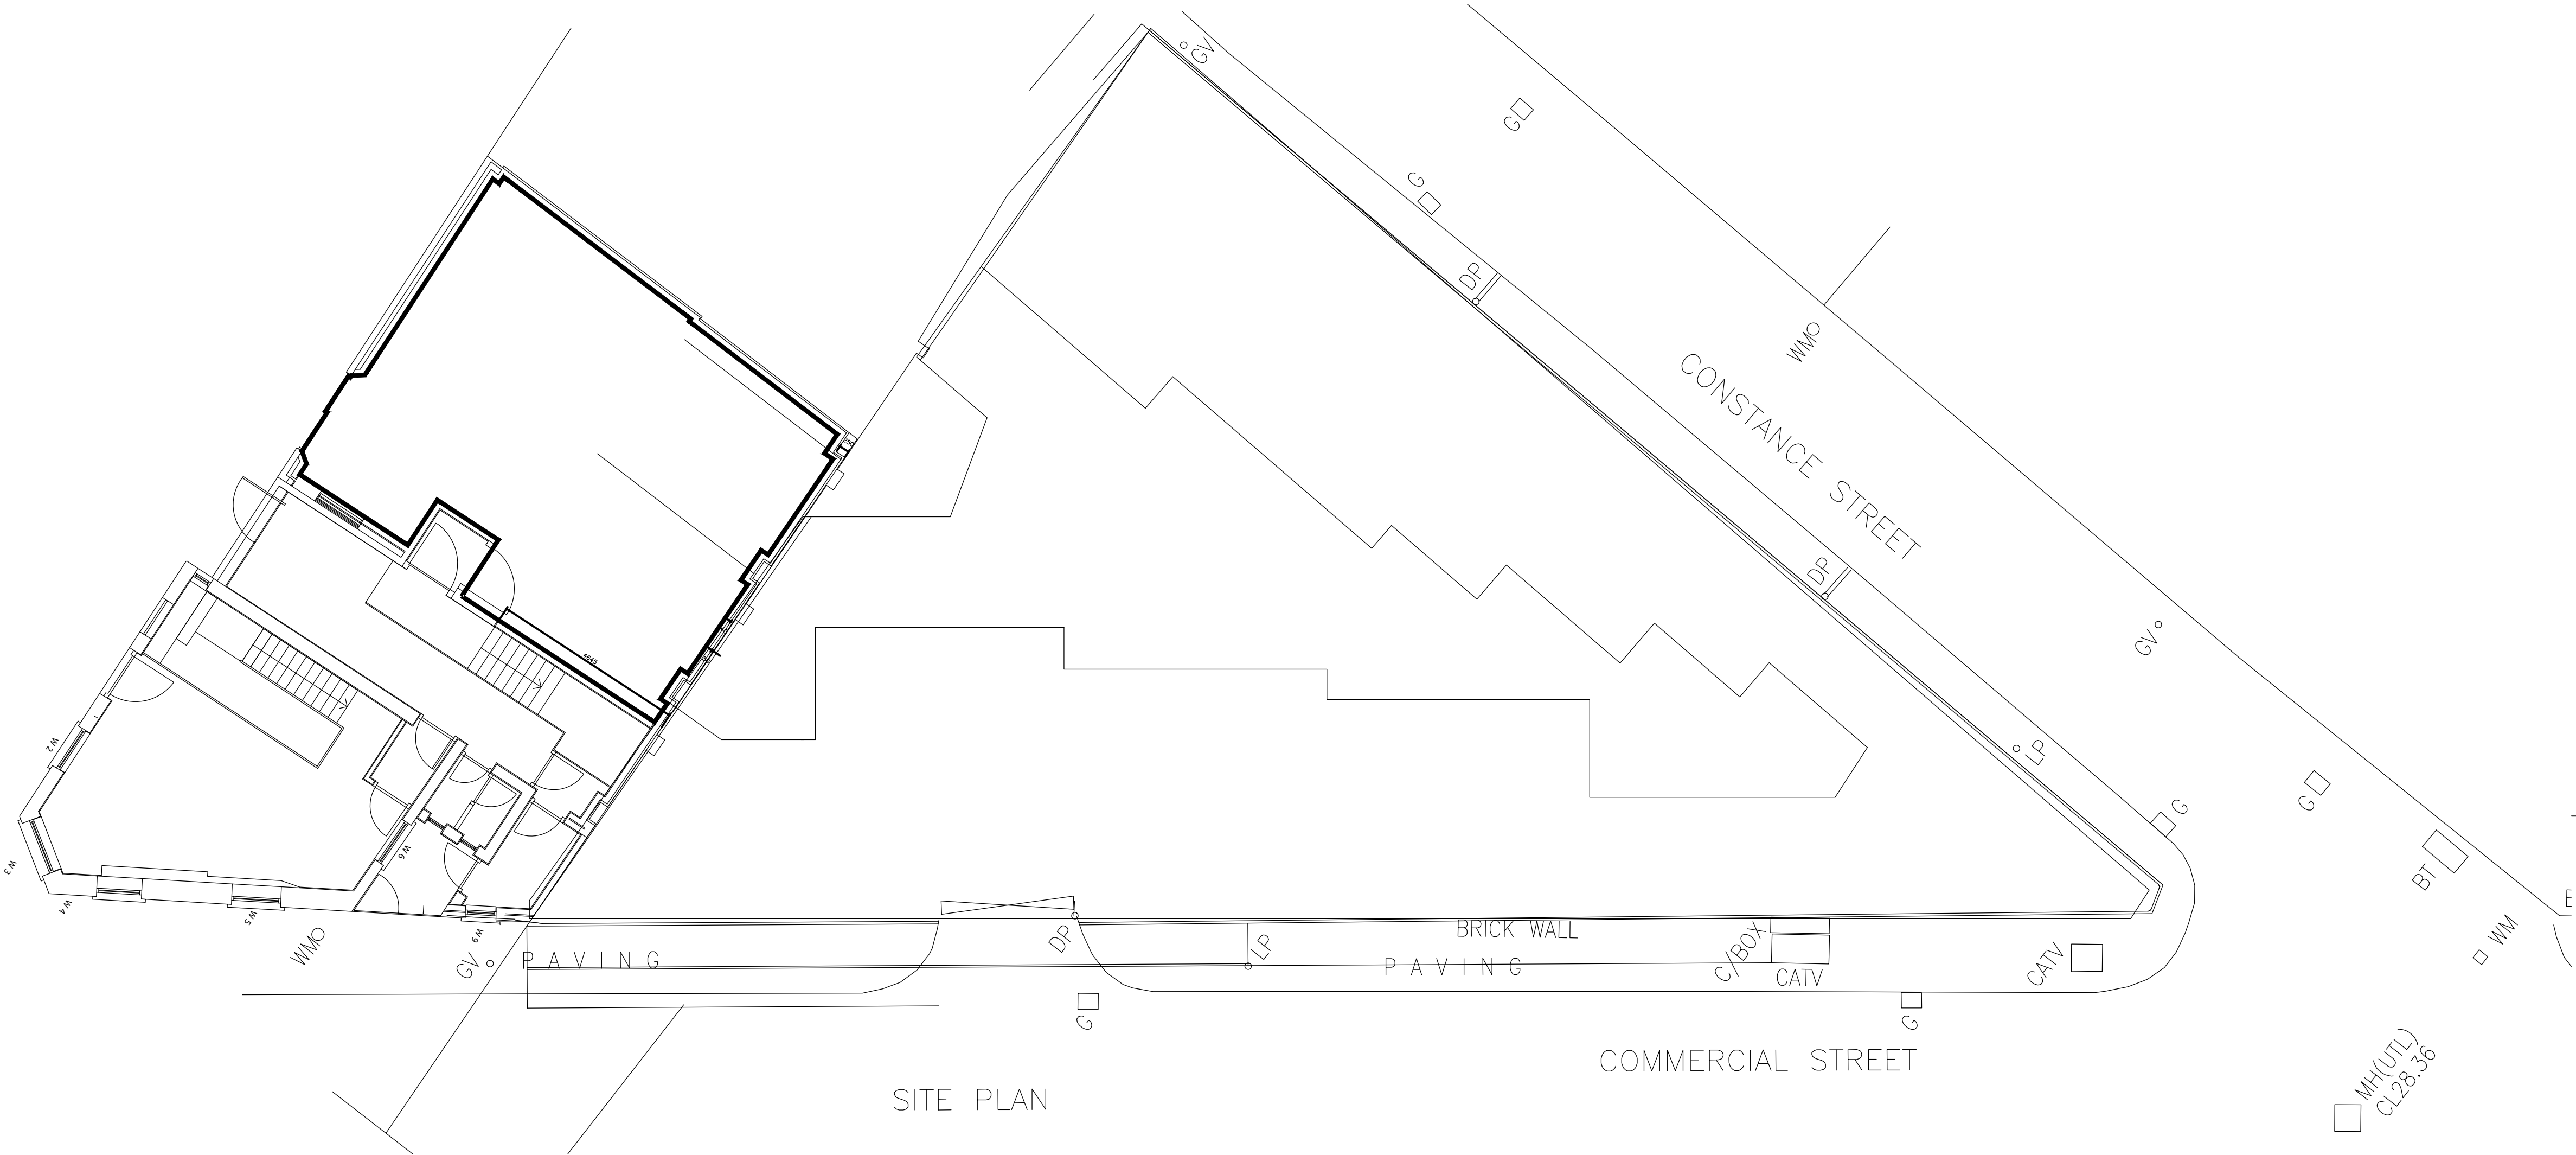

SITE PLAN



HARRISON INCE ARCHITECTS INTERIOR DESIGNERS

IN FILL DEVELOPMENTS LTD

client

1 COMMERCIAL ST, KNOTT MILL
MANCHESTER M15 4PZ

project

PROPOSED FOURTH FLOOR
AND SITE PLAN

title

date OCT 20

scale 1:100 @ A1

job no. IFD 01

drawn no. AL03

drawn AI

checked

2, Jordan Street, Knott Mill
Manchester M15 4PZ
Tel: 0161 236 3050
Fax: 0161 236 9997
e-mail: info@harrisonince.co.uk