

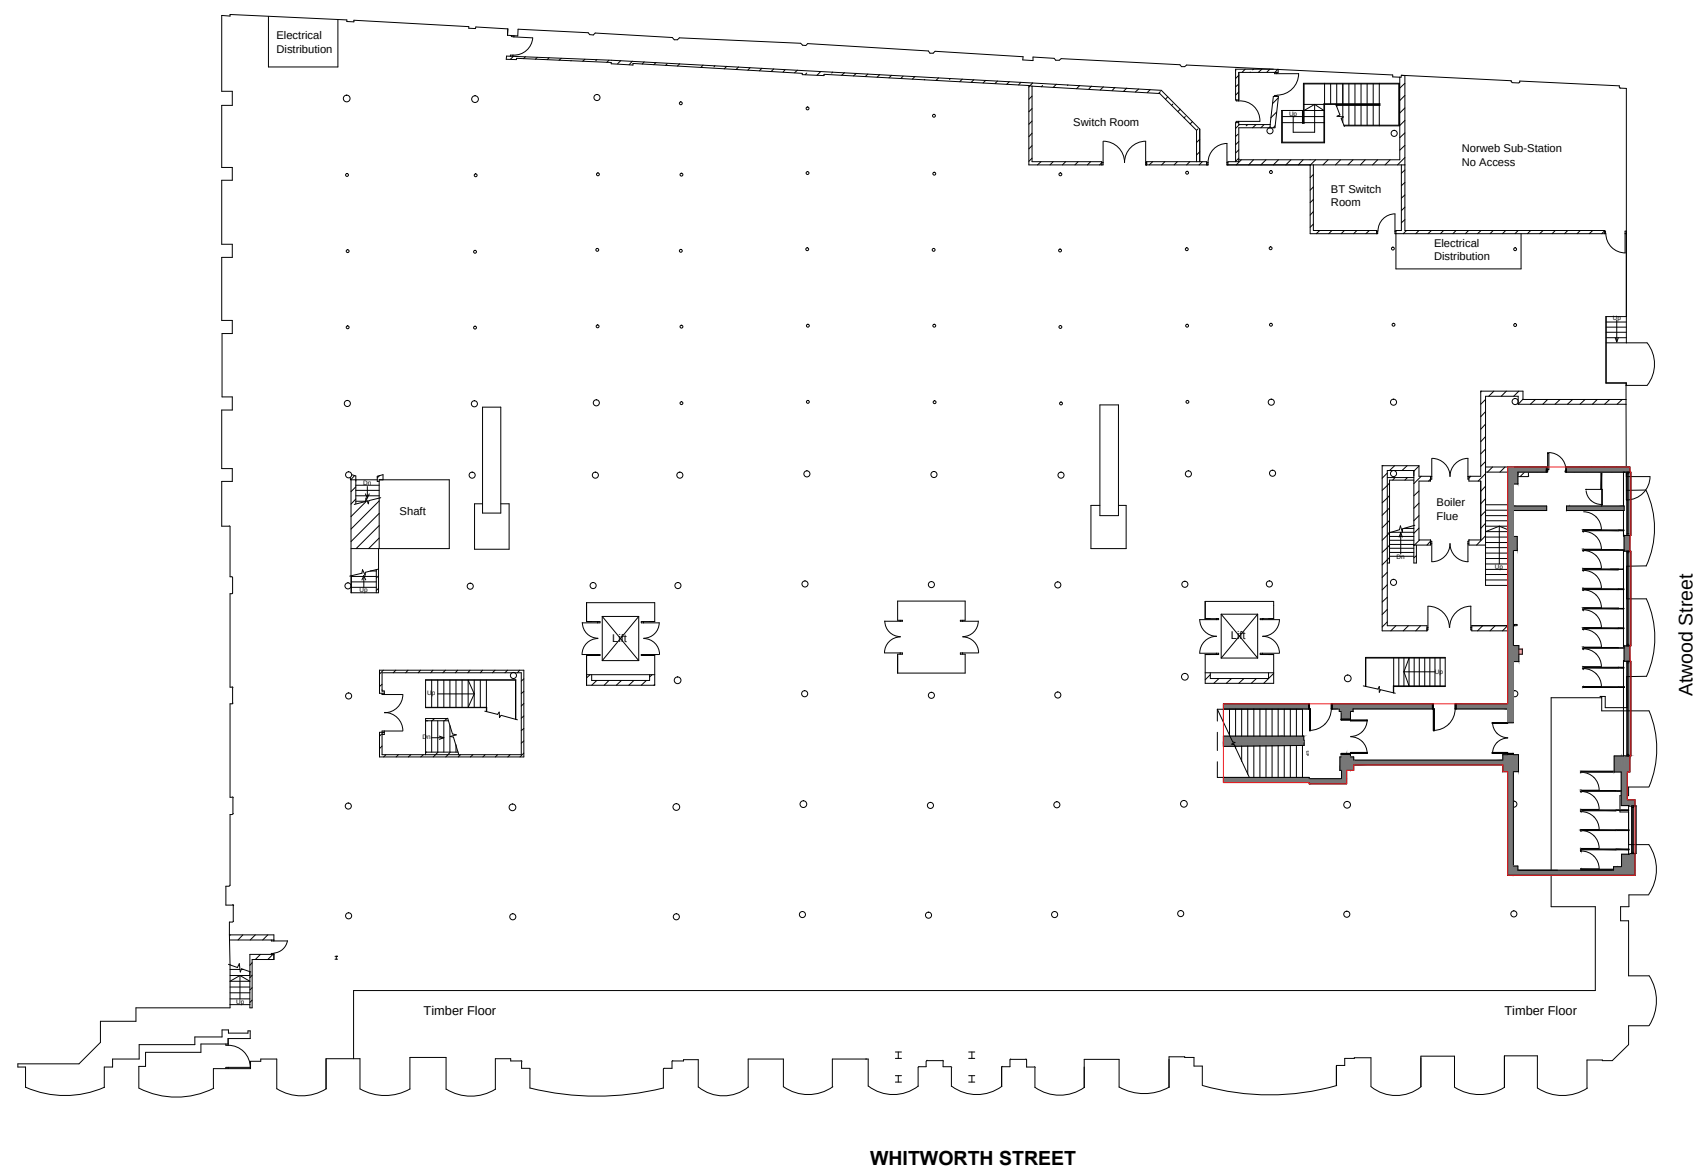


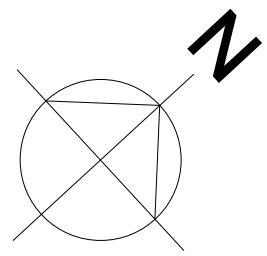

KEY PLAN
NTS

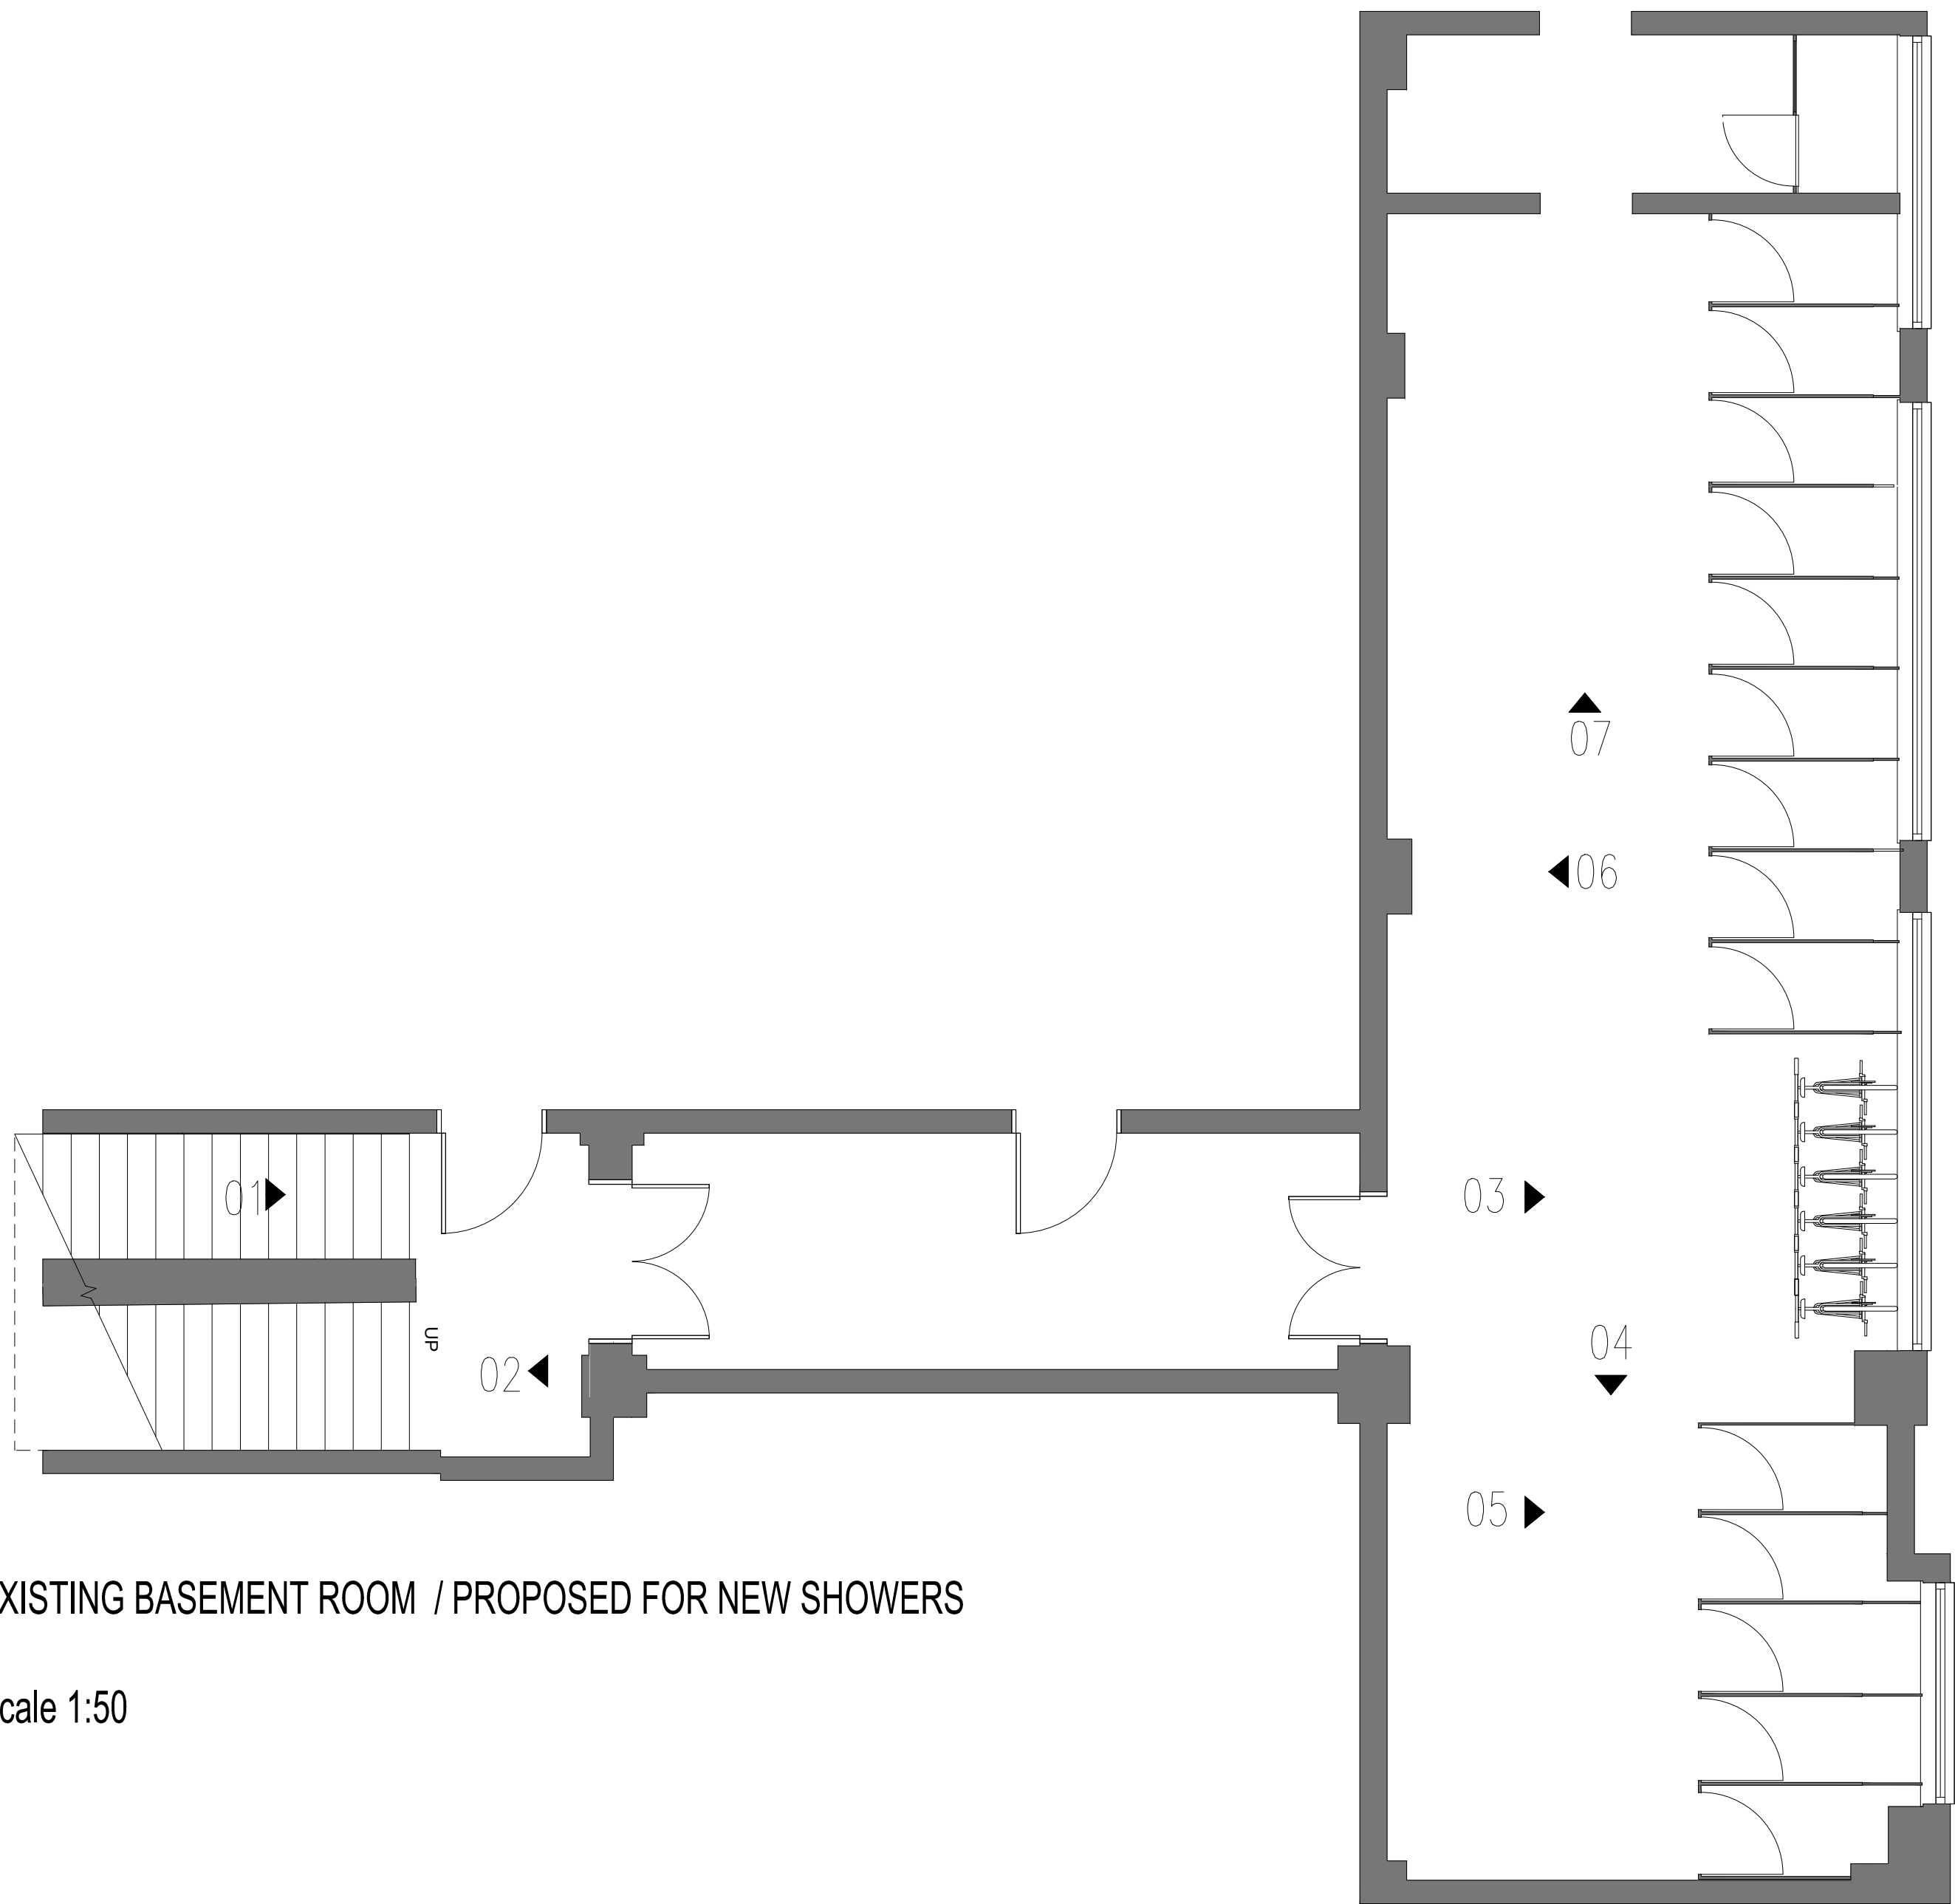

EXISTING BASEMENT ROOM / PROPOSED FOR NEW SHOWERS


Scale 1:50

EXISTING PHOTOGRAPHS

01




02

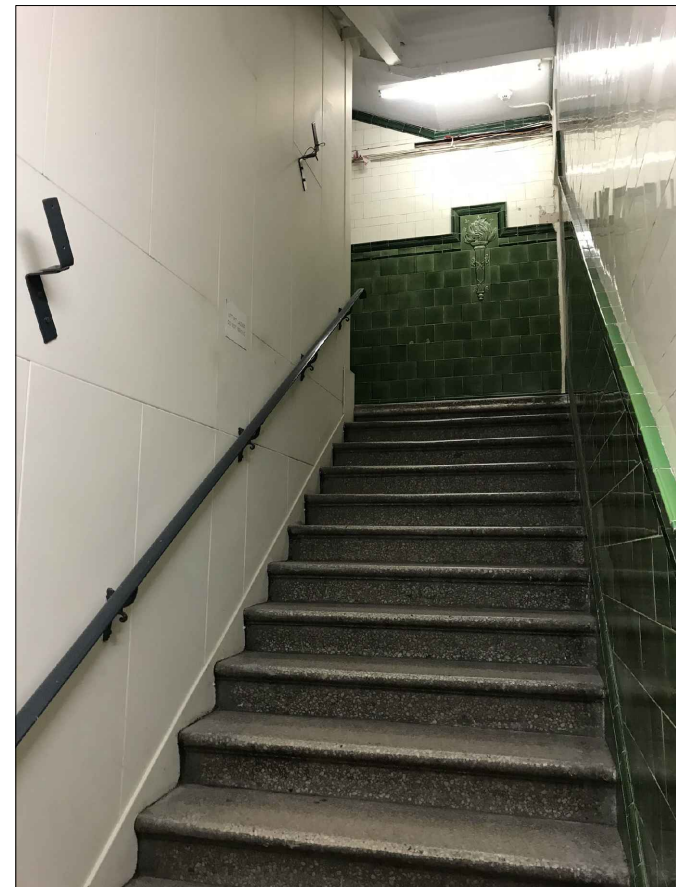

03




04

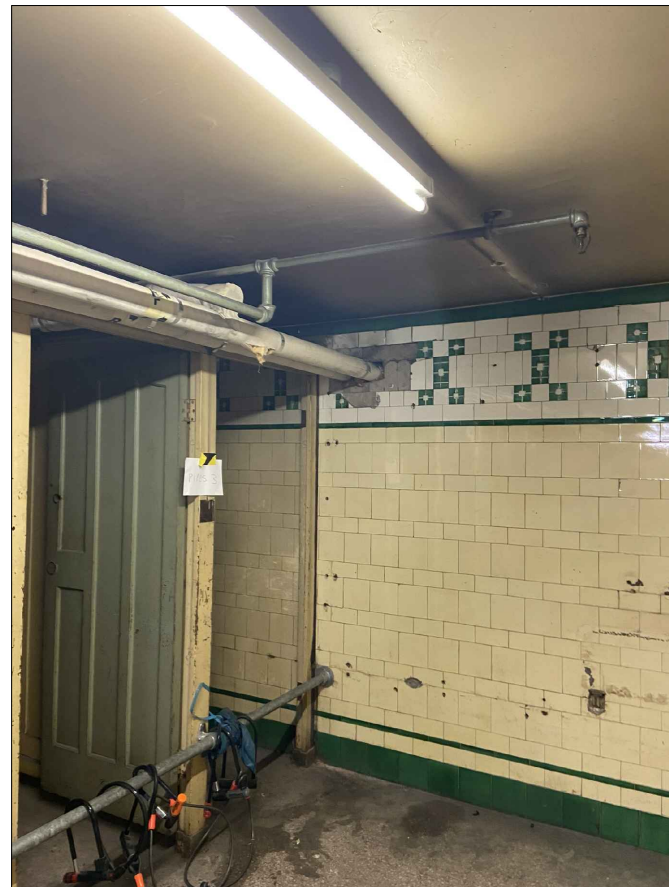


05



06

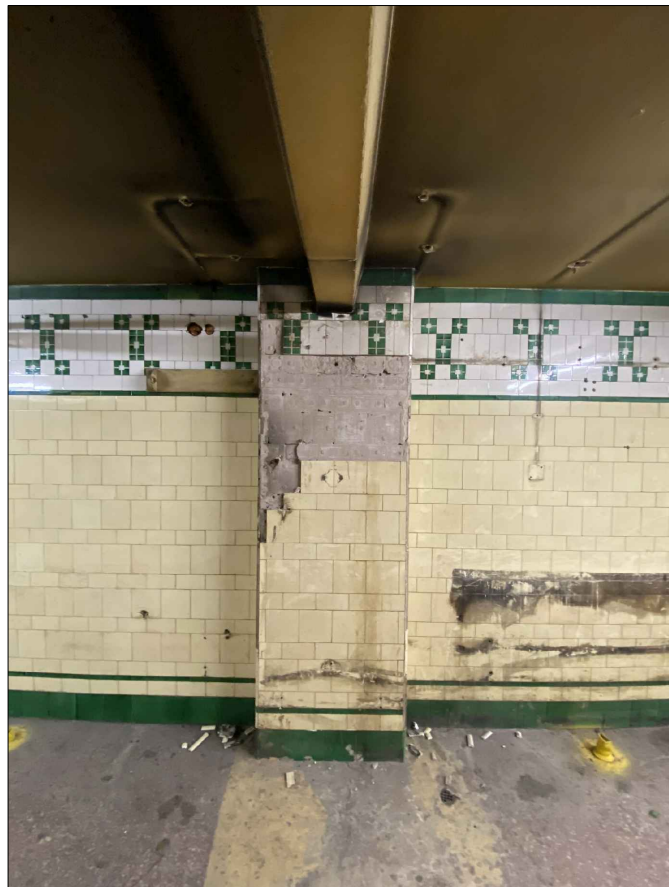

07

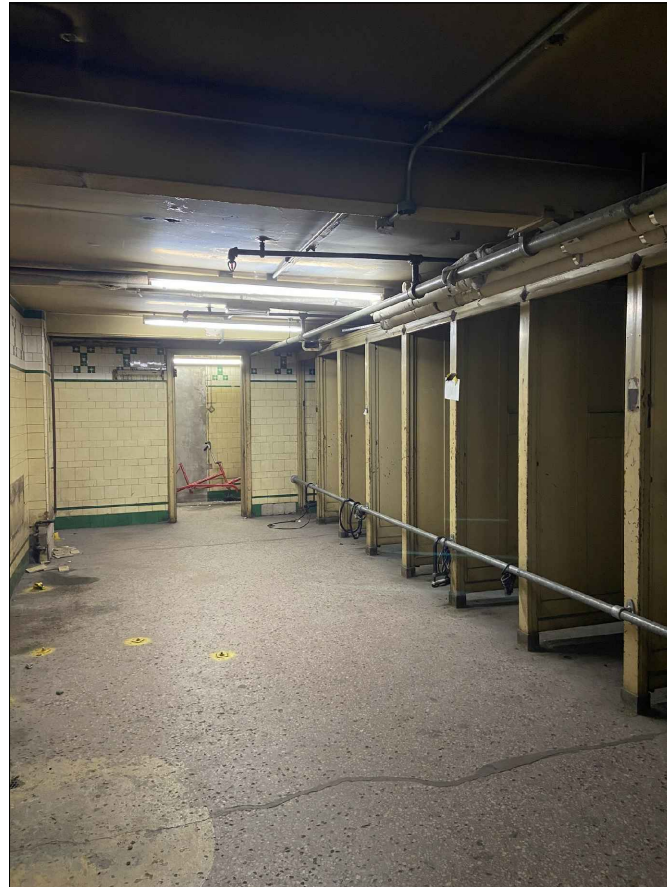

Revision		Drwn	Chk'd	Date
Project Status				
PLANNING				
This information, whether drawn or as a data file, is copyright and issued strictly for use on the project for which it is provided				
Project/Client				
APAM BRIDGEWATER HOUSE MANCHESTER				
Drawing Title				
EXISTING BASEMENT FLOOR PLAN				
Drawn	Date	Checked	Scale	
ACL	11/08/20	SL	As noted @ A1	
Manchester: 55 King Street Manchester M2 4LQ +44 (0)161 831 7300 Southampton: Minor Park Minstead Southampton SO43 7FY +44 (0)23 8081 7900 www.fairhursts.com				
				
Job No.		Drawing No.		Revision
7665		00-101		-