



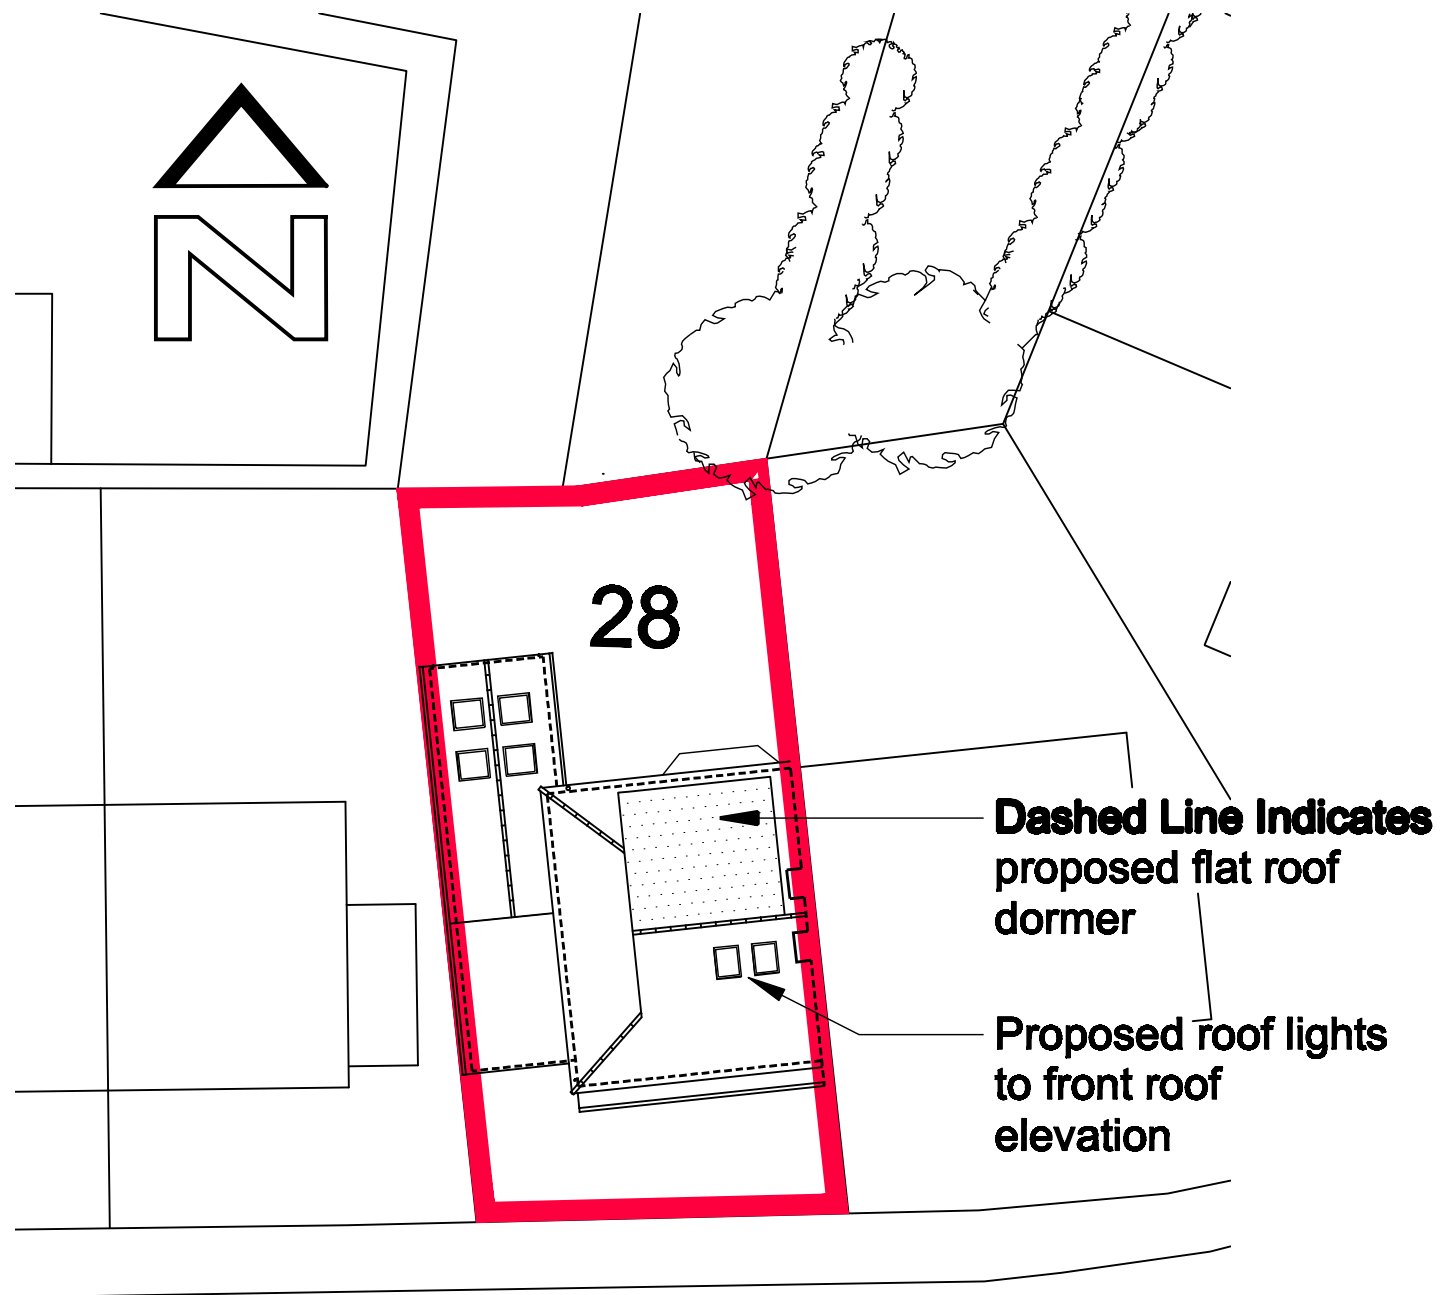

Site Plan Scale 1: 200

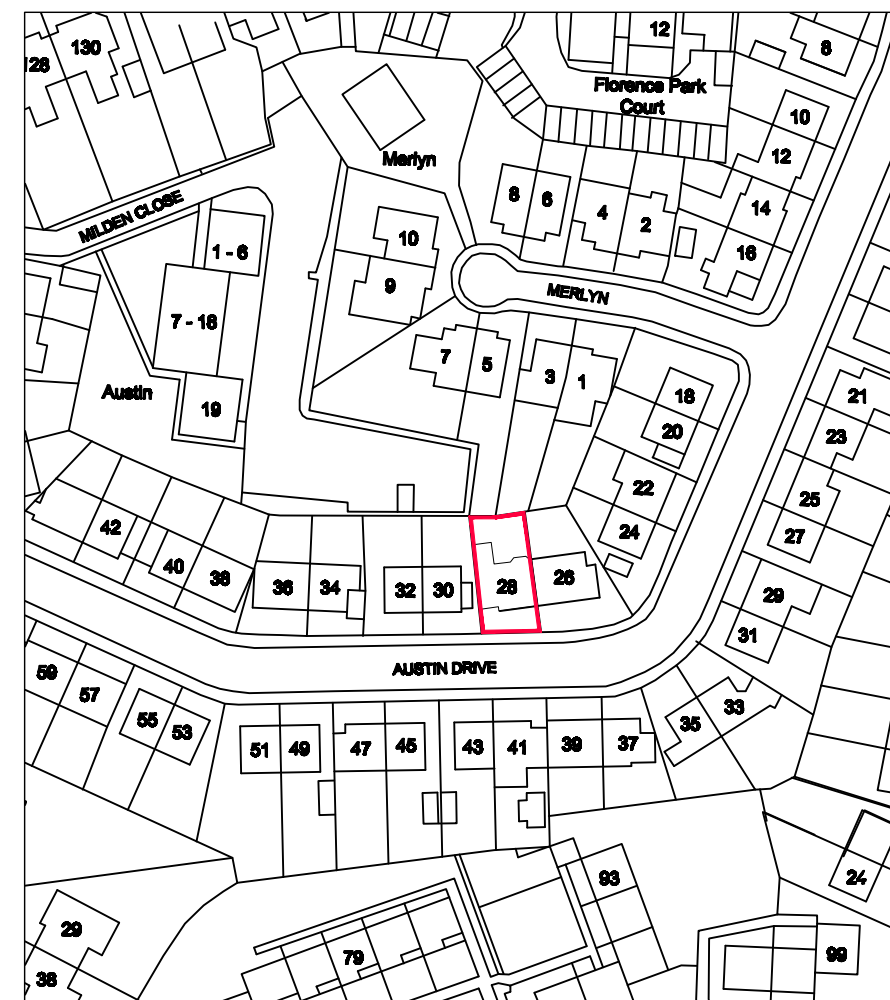

Location Plan Scale 1: 1250

			SCALE		DATE	
-	-	-	1:1250 & 1:500 @ A3		Aug 2020	
Rev	Description	Date	DRAWING No.	SHEET	REV.	
CLIENT			AUT000001	1 of 6	-	
K. Thayer						
PROJECT						
Proposed Roofspace Works at 28 Austin Drive, Didsbury , Manchester. M20 6BZ						
DRAWING						
SITE & LOCATION PLAN						