

General Notes

The Architect shall have no responsibility for any use made of this document other than for that which it was prepared and issued.
All dimensions should be checked on site. Do not scale from this drawing. To be read in conjunction with all other Consultant's drawings. The Architect to be immediately notified of any discrepancies.


Copyright on this drawing retained by the Architect.



1

Existing North Elevation

1 : 100

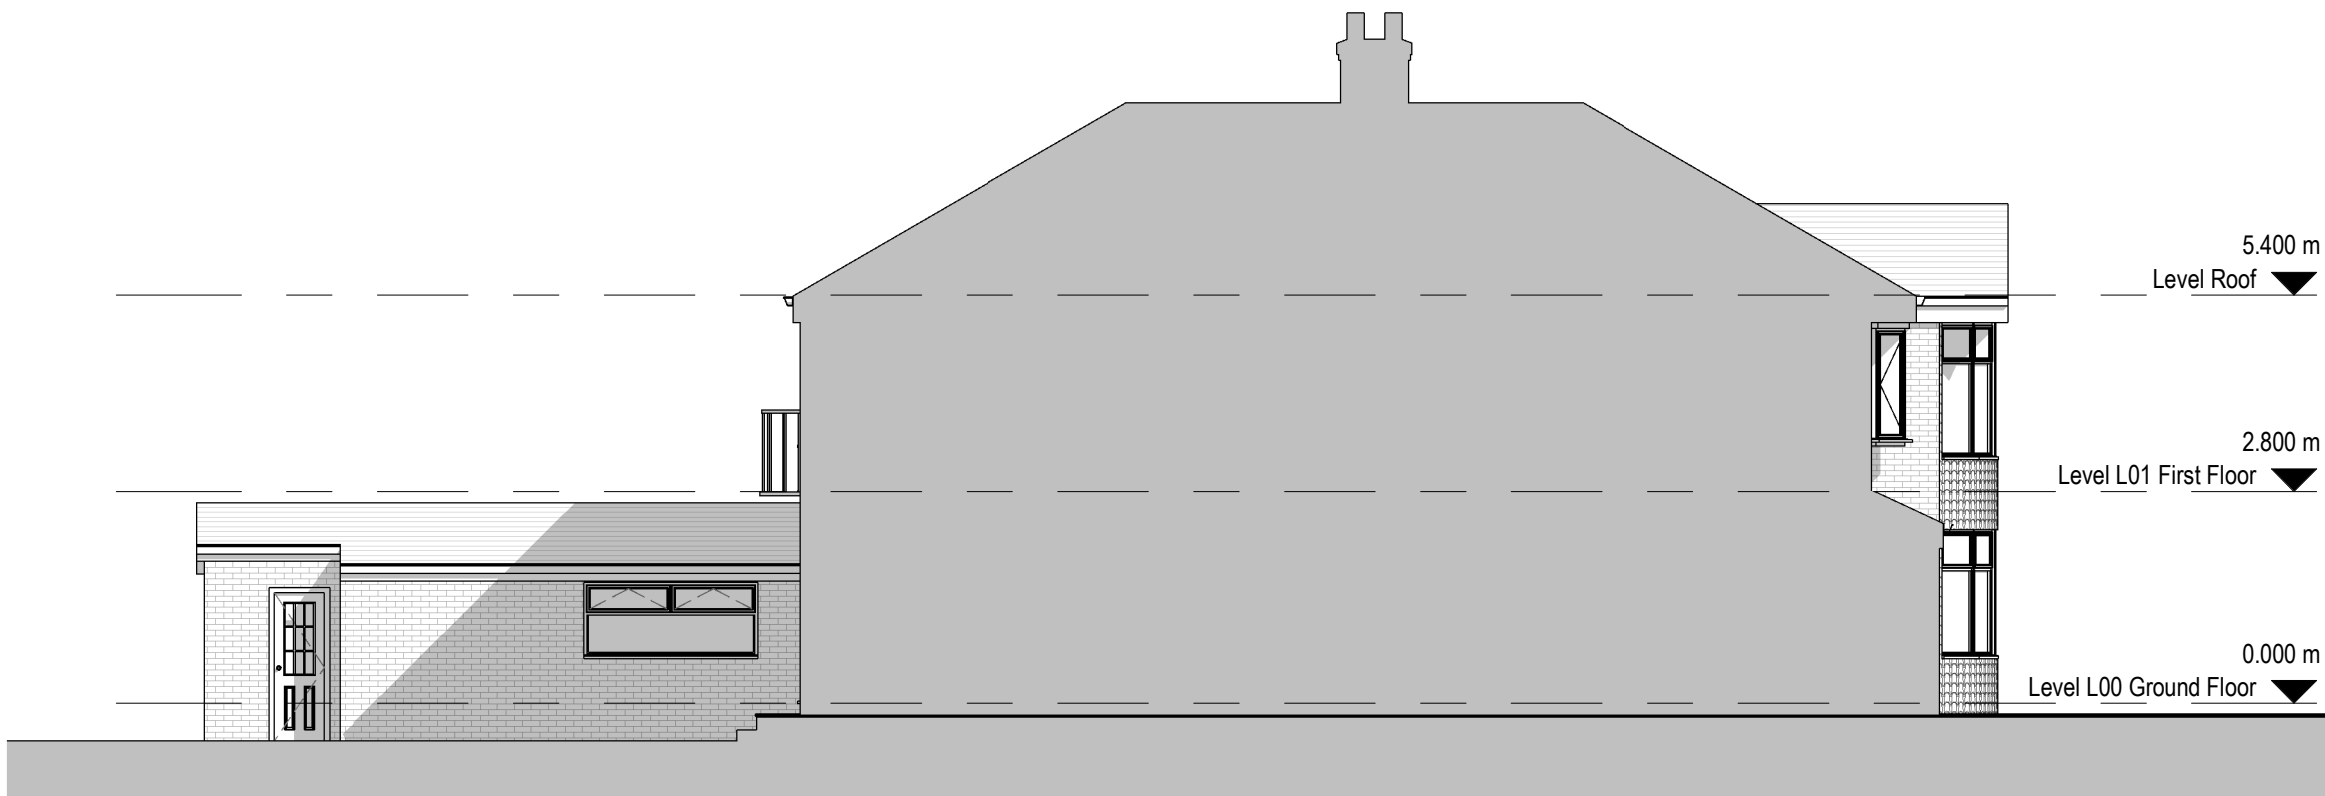

2

Existing South Elevation

1 : 100

A 25/07/20 SA SH Amended Plans
- 24/07/20 SA SH Initial Issue
No. Date Dwn Chk App Revision or reason for issue

Client

Qais Ahmed

create **it** studios
Architects & Designers

Create It Studios (NW) Ltd
Universal Square
Devonshire Street North
Manchester M12 6JH
0161 974 6165
www.createitstudios.co.uk
info@createitstudios.co.uk

Project Title

254 Withington Road, Manchester M21 0YB

Scale / North Point

1 : 100

Drawing Title

Existing North and South Elevations

Drawing Number
A1280(01)AP004
Drawing Status
Preliminary
Revision
A