


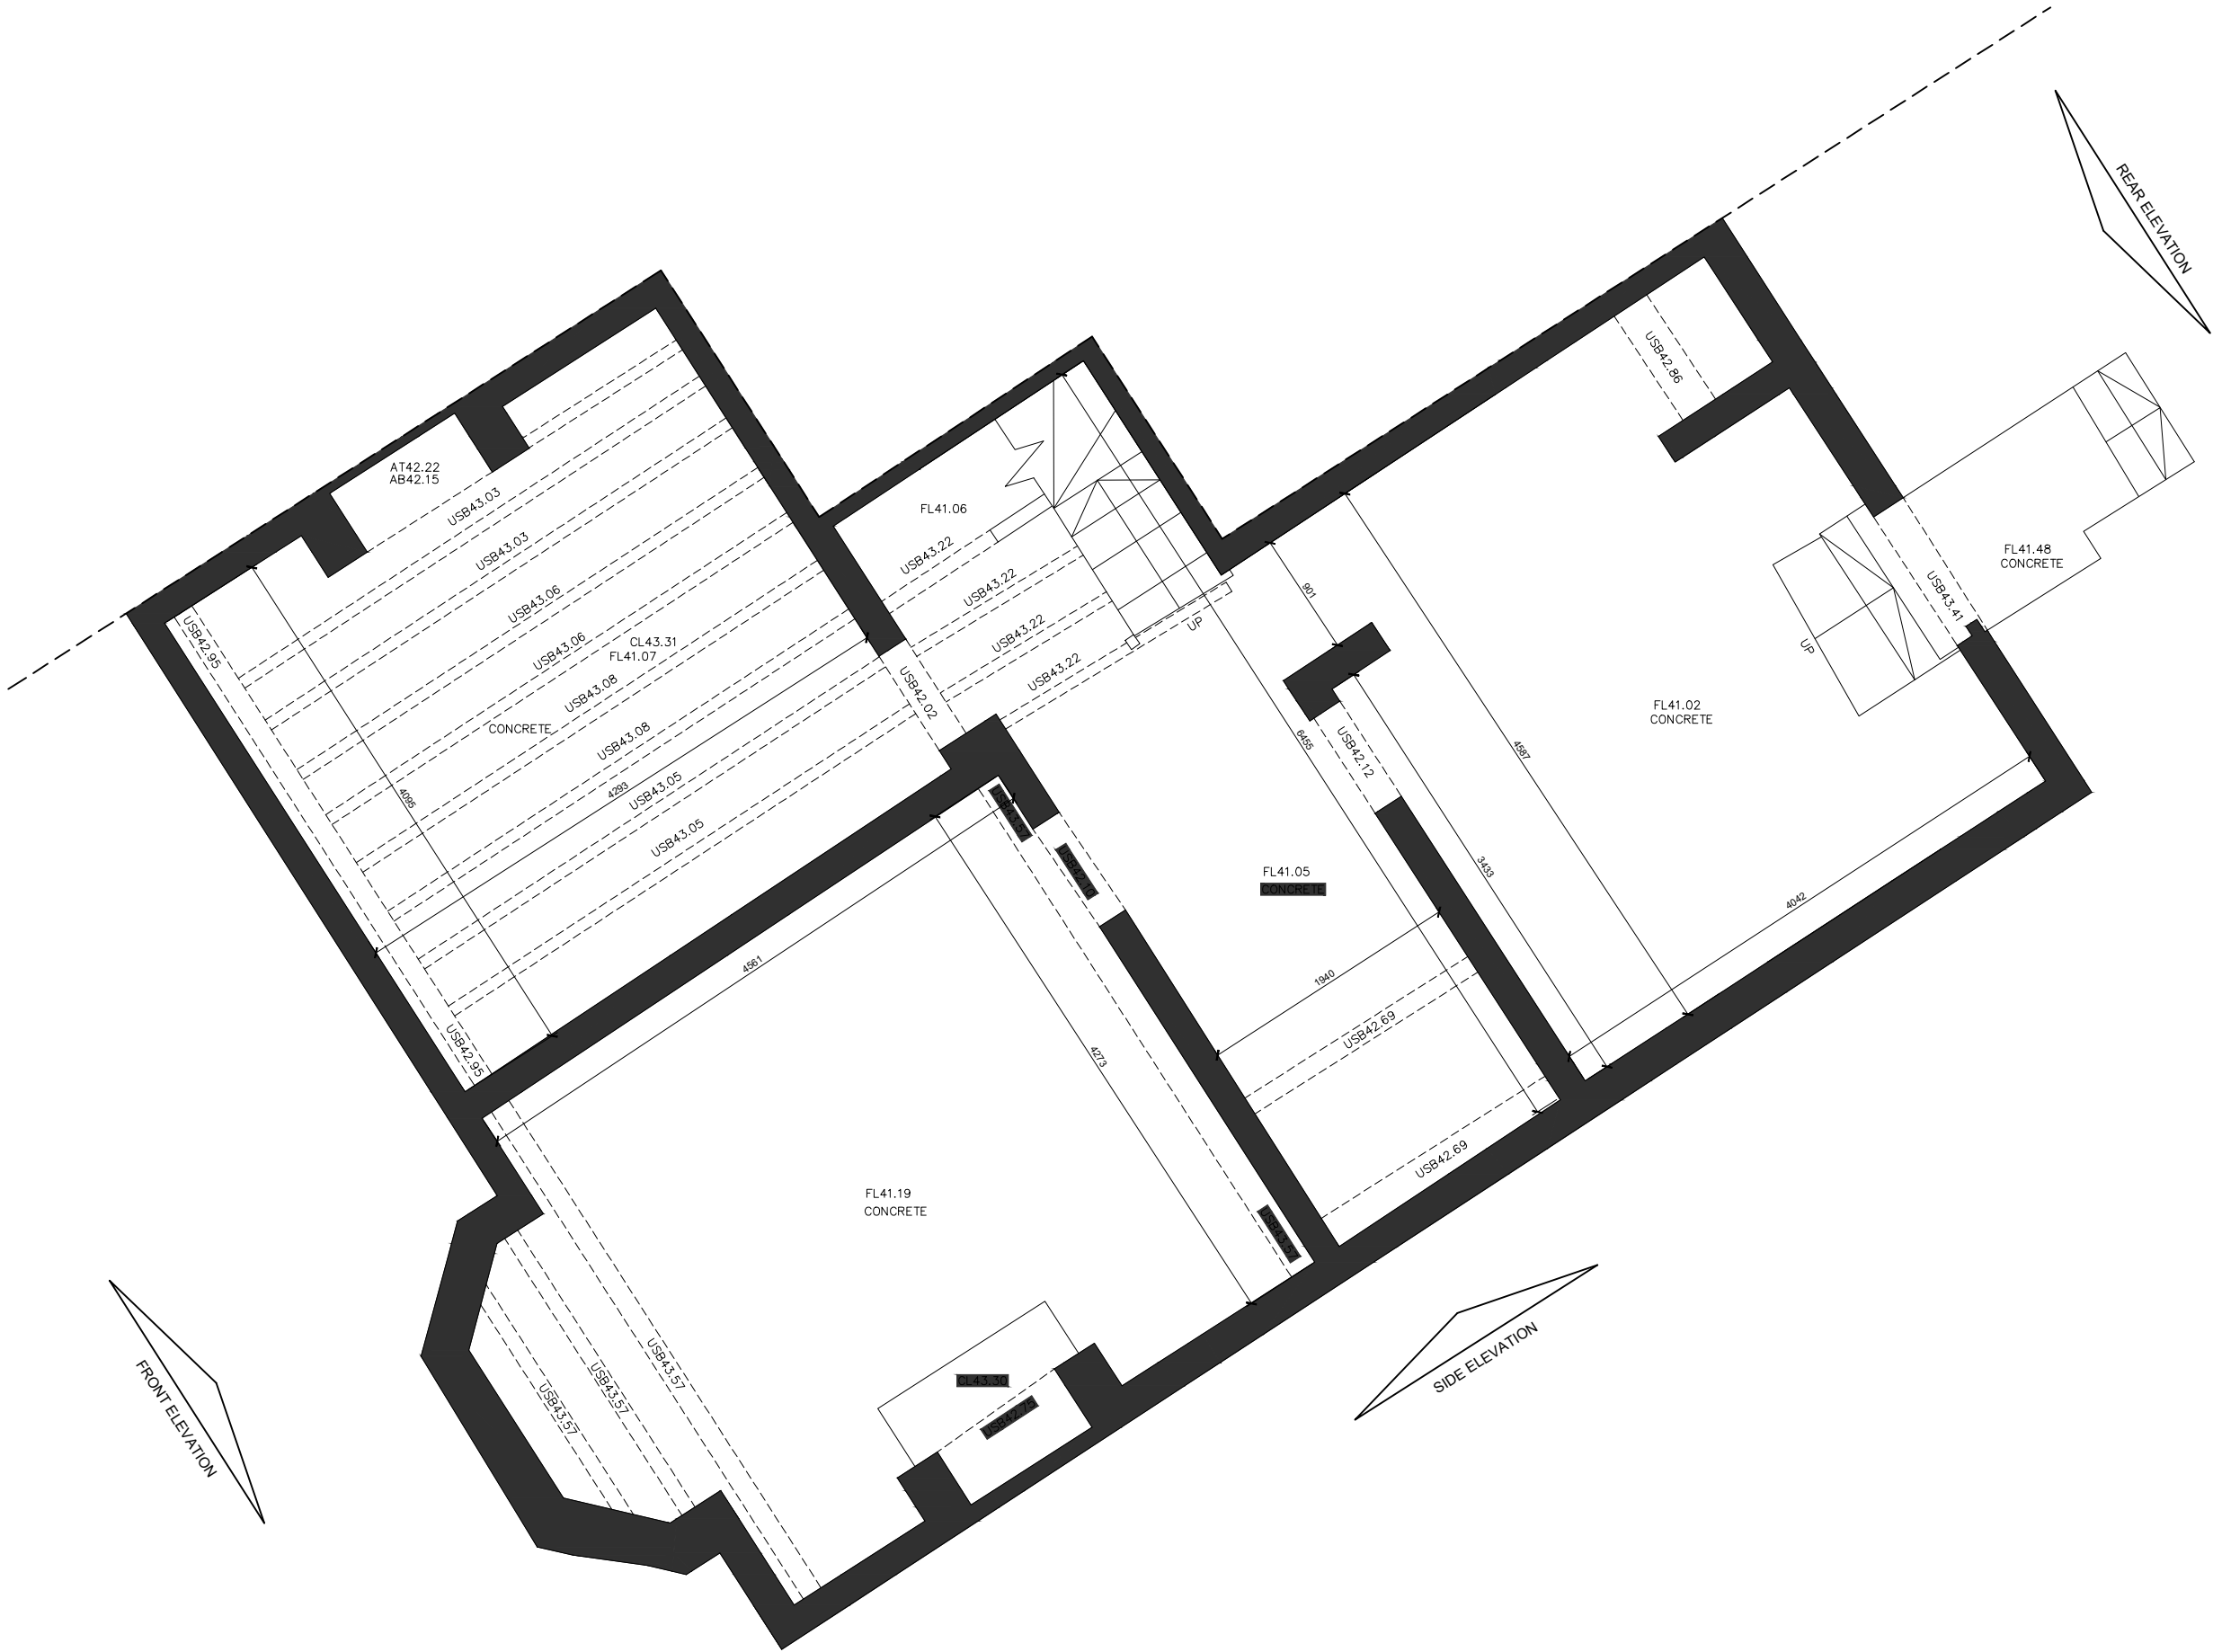

Client

Ms A Khan

Project

10 Birch Polygon, Manchester, M14 5HX

Drawing Title

Existing Basement Floor Plan

Drawn	Checked	Paper Size	Scale	Date
PL	PL	A3	1:50	Oct 2019
Project No.		Drawing No.		Revision
19 - 417		003		-

