

© COPYRIGHT
The copyright in this drawing is vested in Sheppard Robson and no license or assignment of any kind has been, or is, granted to any third party whether by provision of copies or originals or otherwise unless agreed in writing.

DO NOT SCALE FROM THIS DRAWING

The contractor shall check and verify all dimensions on site and report any discrepancies in writing to Sheppard Robson before proceeding work

FOR ELECTRONIC DATA USE

Electronic Data drawings are issued as "read only" and should not be interrogated for measurement. All dimensions and levels should read, only from those values stated in text, on the drawing.




Key:

- Proposed site boundary
- Resin bound paving finish (164m²)
- Existing soft landscaping
- Resin bound paving finish (110m²)
- Existing hard standing - condition varies
- Resin bound paving finish (50m²)
- (New ramp)
- Resin bound finish suitable for pedestrian and vehicle (45m²)
- Existing hardstanding/calicular grass paving
- Existing pedestrian route retained
- Root Protection Area - associated with removed tree
- Root Protection Area
- Cal A Tree
- Cal A Tree - removed
- Cal B Tree
- Cal B Tree - removed
- Cal C Tree
- Cal C Tree - removed
- Cal U Tree
- Cal U Tree - removed
- Root Protection Area

REV.	DATE	AMENDMENT
P01	14/08/20	FIRST ISSUE
P02	16/09/20	General update

KEY PLAN

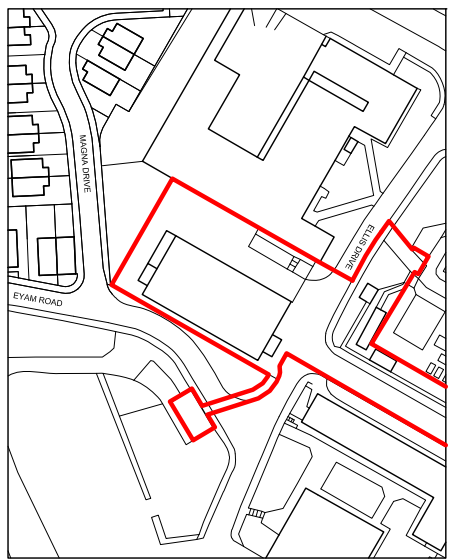



Manchester University
NHS Foundation Trust



SHEPPARD ROBSON

77 Parkway, Camden Town, London NW1 7JY
T: +44 (0)20 7504 1700 E: london@sheppardrobson.com
PROJECT
6512 North Manchester General Hospital Masterplan
SCALE@A1 DATE ORIGINATOR CHECKED AUTHORISED
On sheet 01/08/20 SS DB AS
Proposed Pedestrian Route Improvement Works

Planning	PURPOSE FOR ISSUE	SR NO.
S2	For Planning	6512
DRAWING NO.	REV.	
6512 - SRA - E1 - XX - DR - A - 90801		P02



Proposed route joins the existing pavement to the right hand side of the bus shelter
Ramp to negotiate circa 1200mm level change from car park down to street level

Section of existing wall removed

New dedicated pedestrian route highlighted blue
- Condition of existing hard standing to be confirmed
- New resin bound paving finish
- Bollard lighting
- Sprayed markings to denote pedestrian route (to match existing routes in car park)

Car park space retained subject to detailed design


Existing pedestrian route retained

New dedicated pedestrian route highlighted blue
- resin bound paving finish
- No dig construction method in Root Protection Zones in line with Arboricultural Report WJR/07082020 Rev004


11no. car park spaces moved to accommodate new pedestrian route to east.
1no. car park spaces removed as a result

New dedicated pedestrian route highlighted green
- resin bound paving finish
- bollard lights along length
- new fence to boundary to prevent access to horticultural land
- removal of T145 and T146 required
- no dig construction method in Root Protection Zones in line with Arboricultural Report WJR/07082020 Rev004


New dedicated pedestrian route highlighted yellow
- resin bound paving finish suitable for vehicle and pedestrian to maintain existing vehicle access to horticultural land
- bollard lights along length
- no dig construction method in Root Protection Zones in line with Arboricultural Report WJR/07082020 Rev004

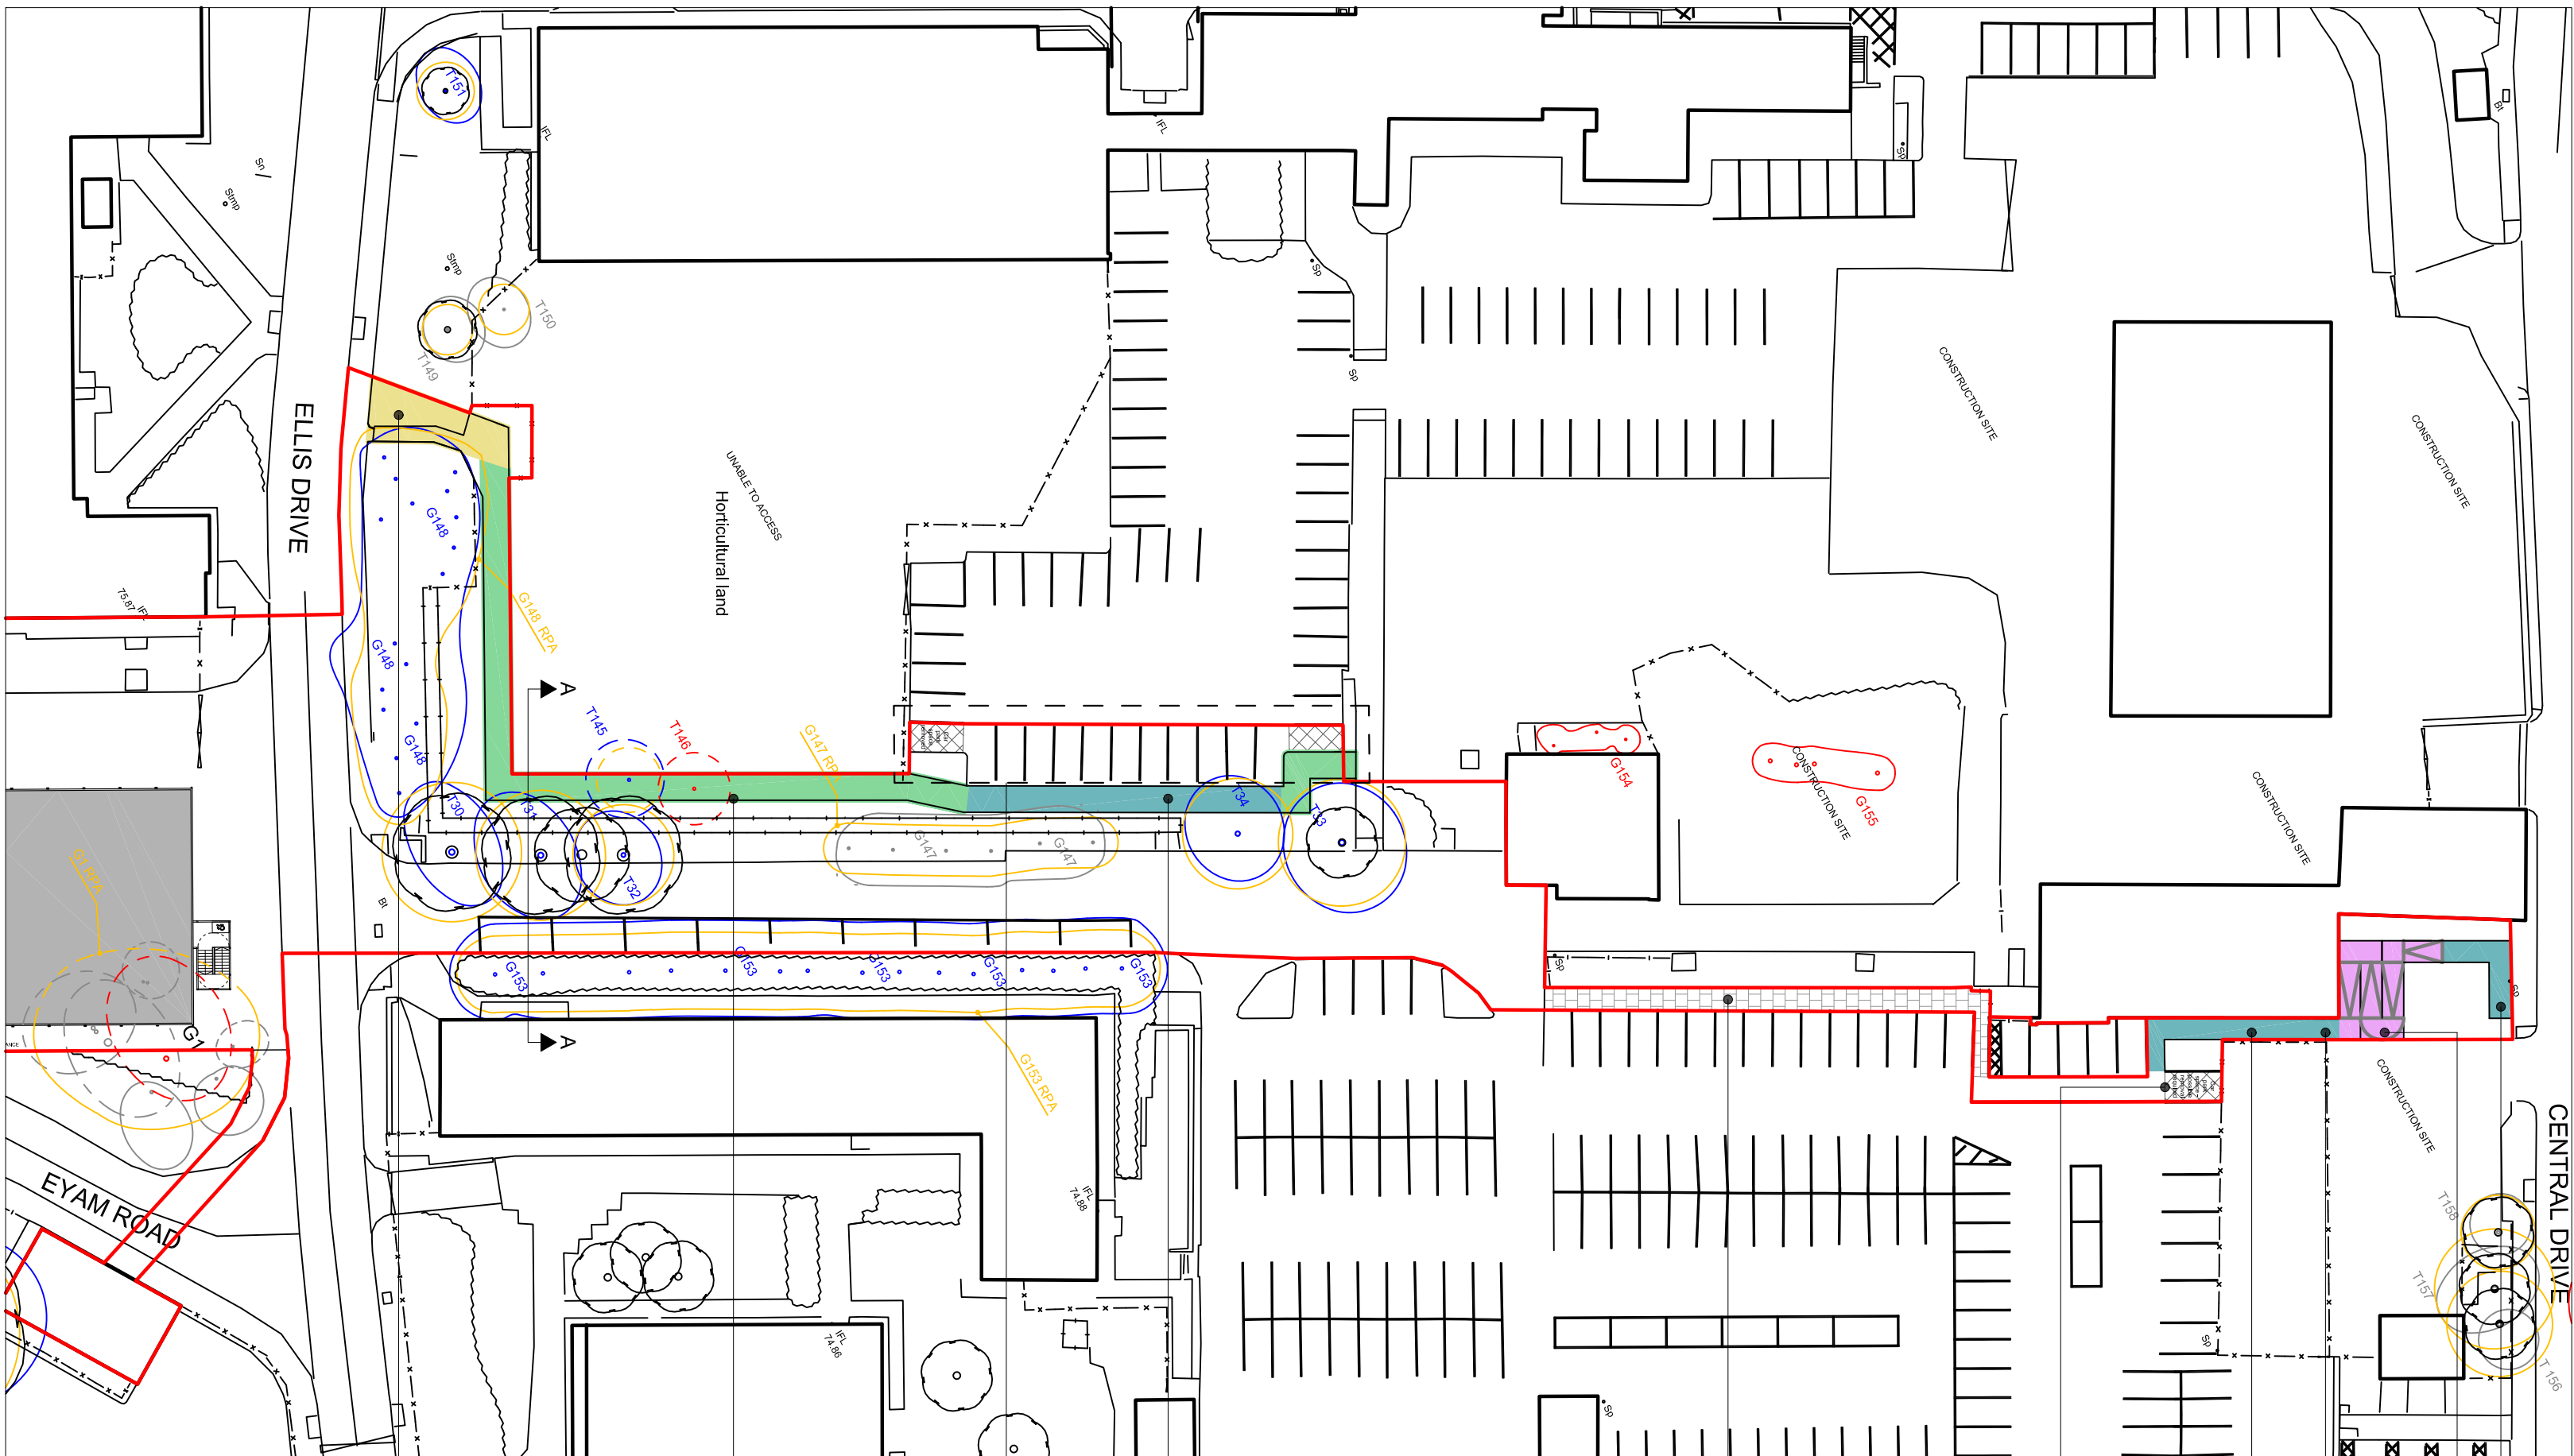


Site Plan - Proposed Pedestrian Route
1:500

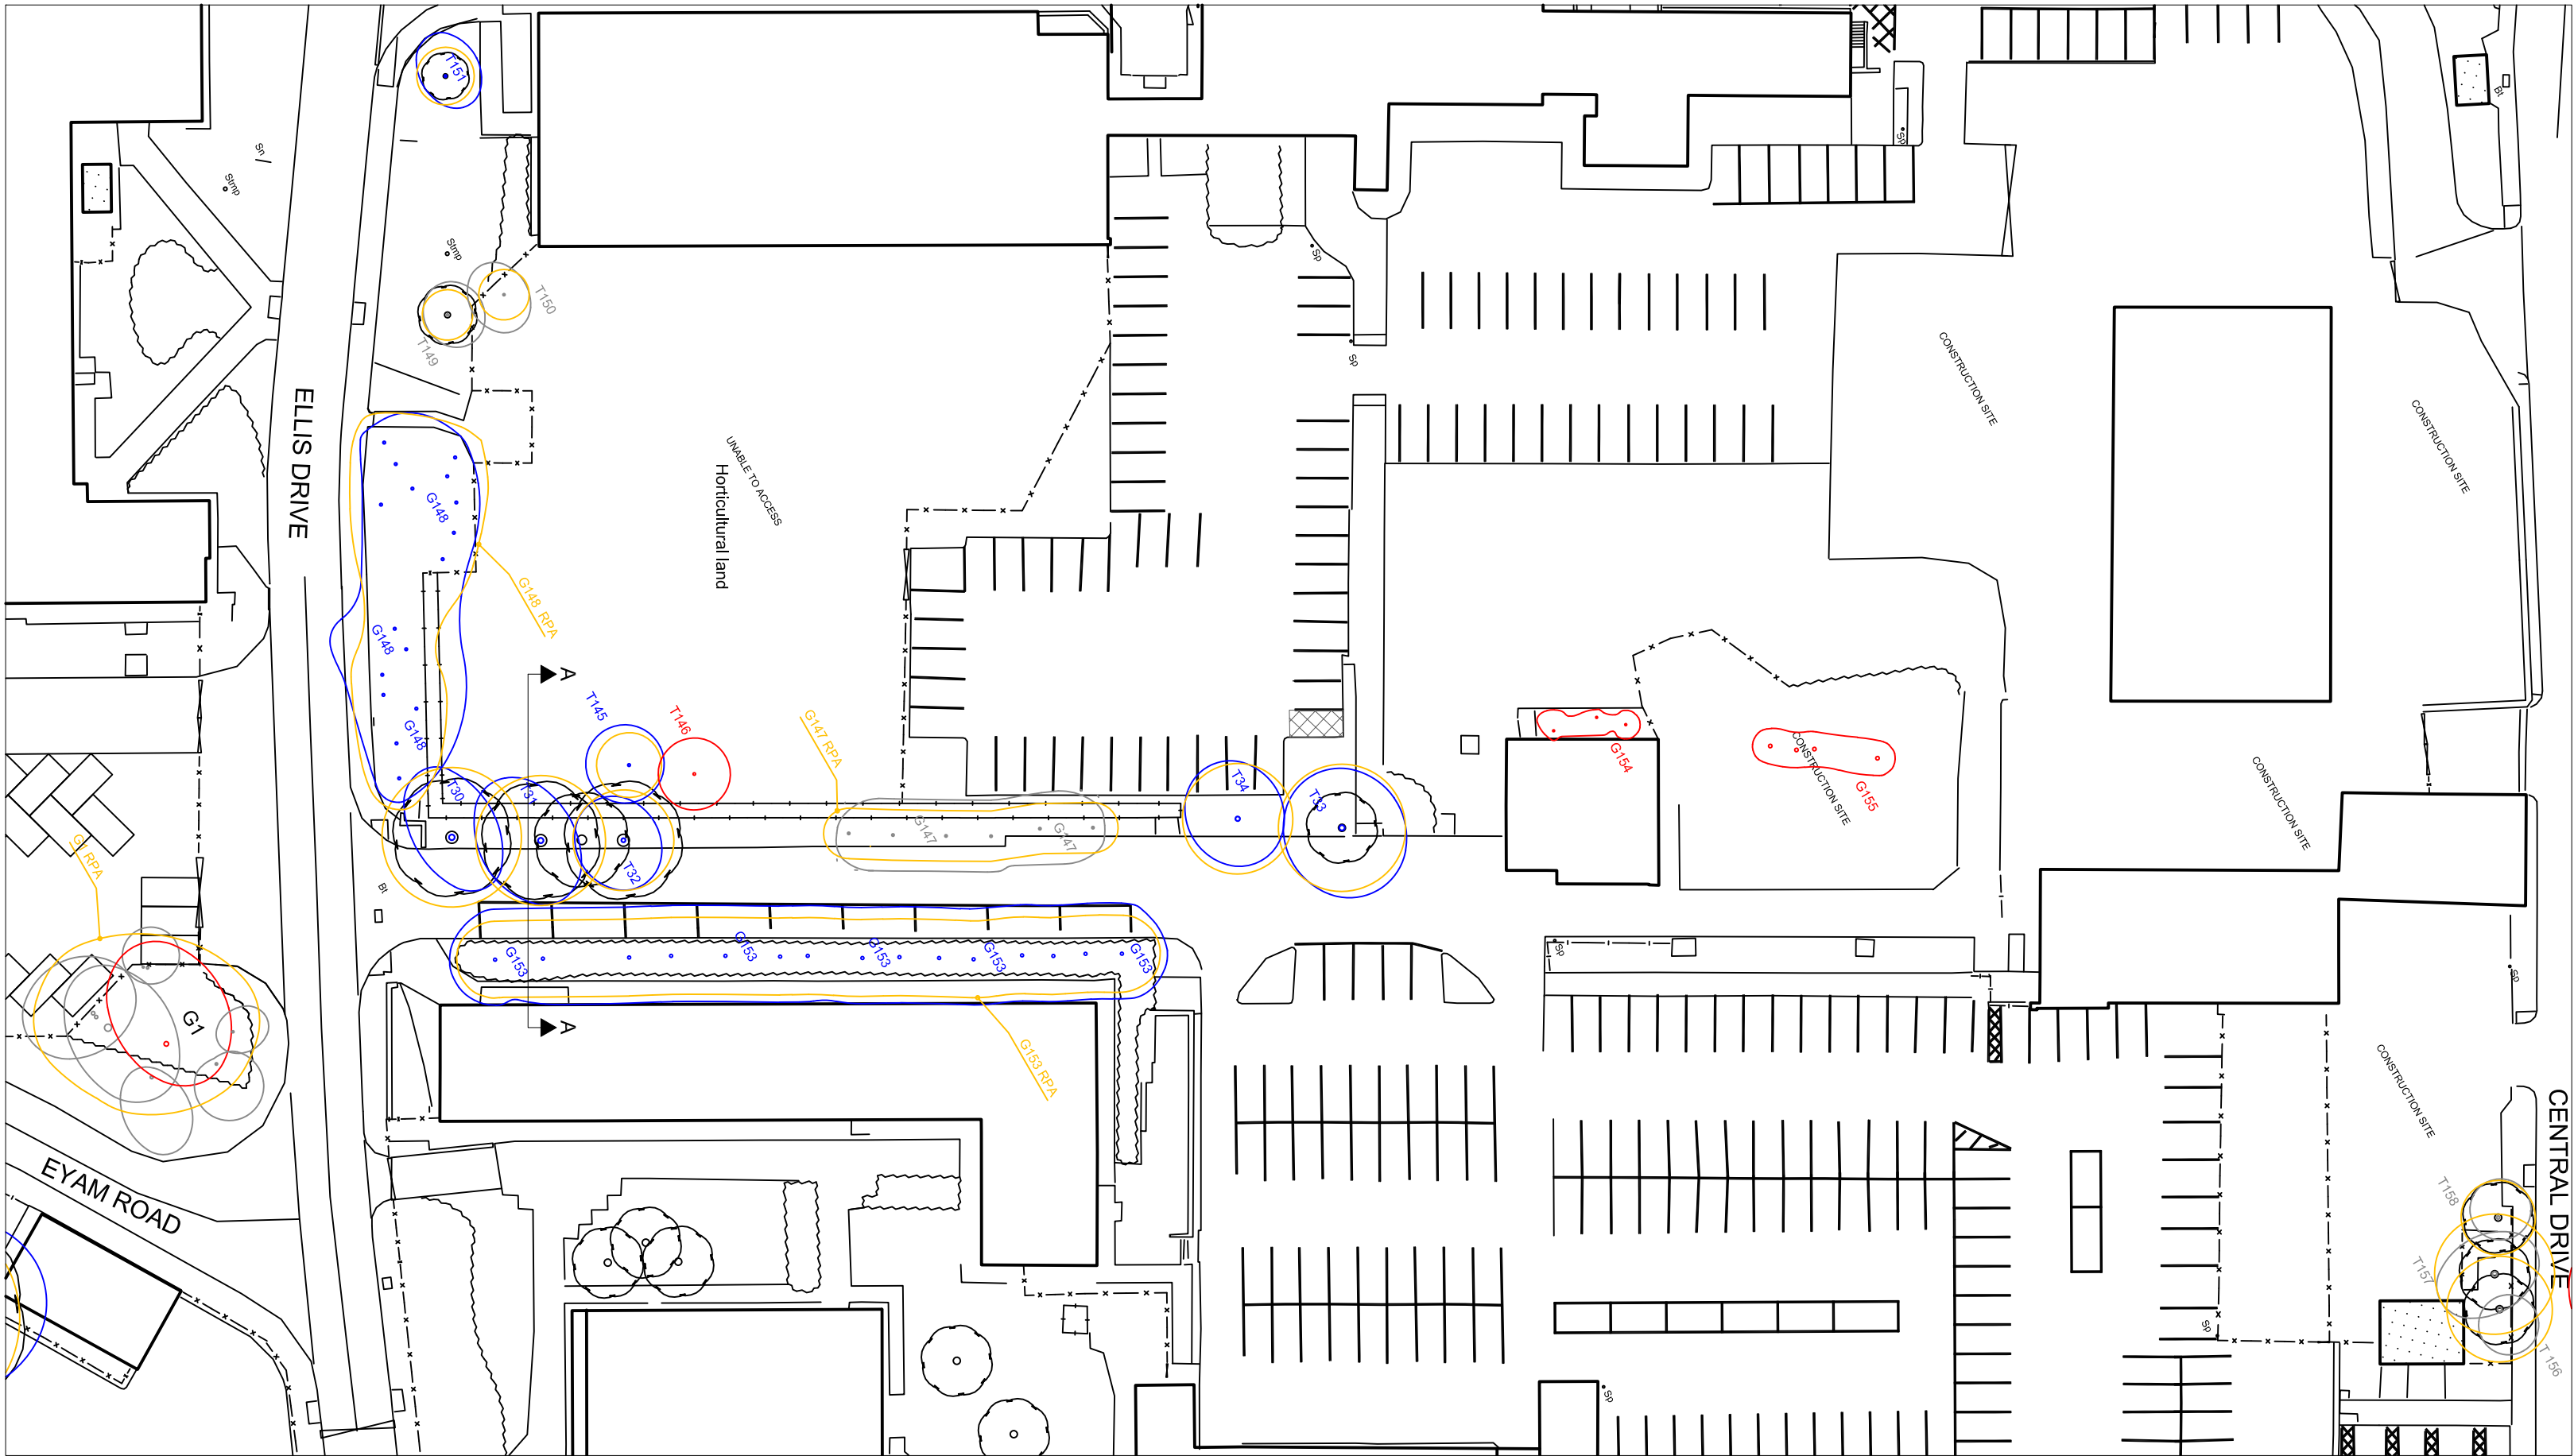

Site Plan - Existing Pedestrian Route
1:500

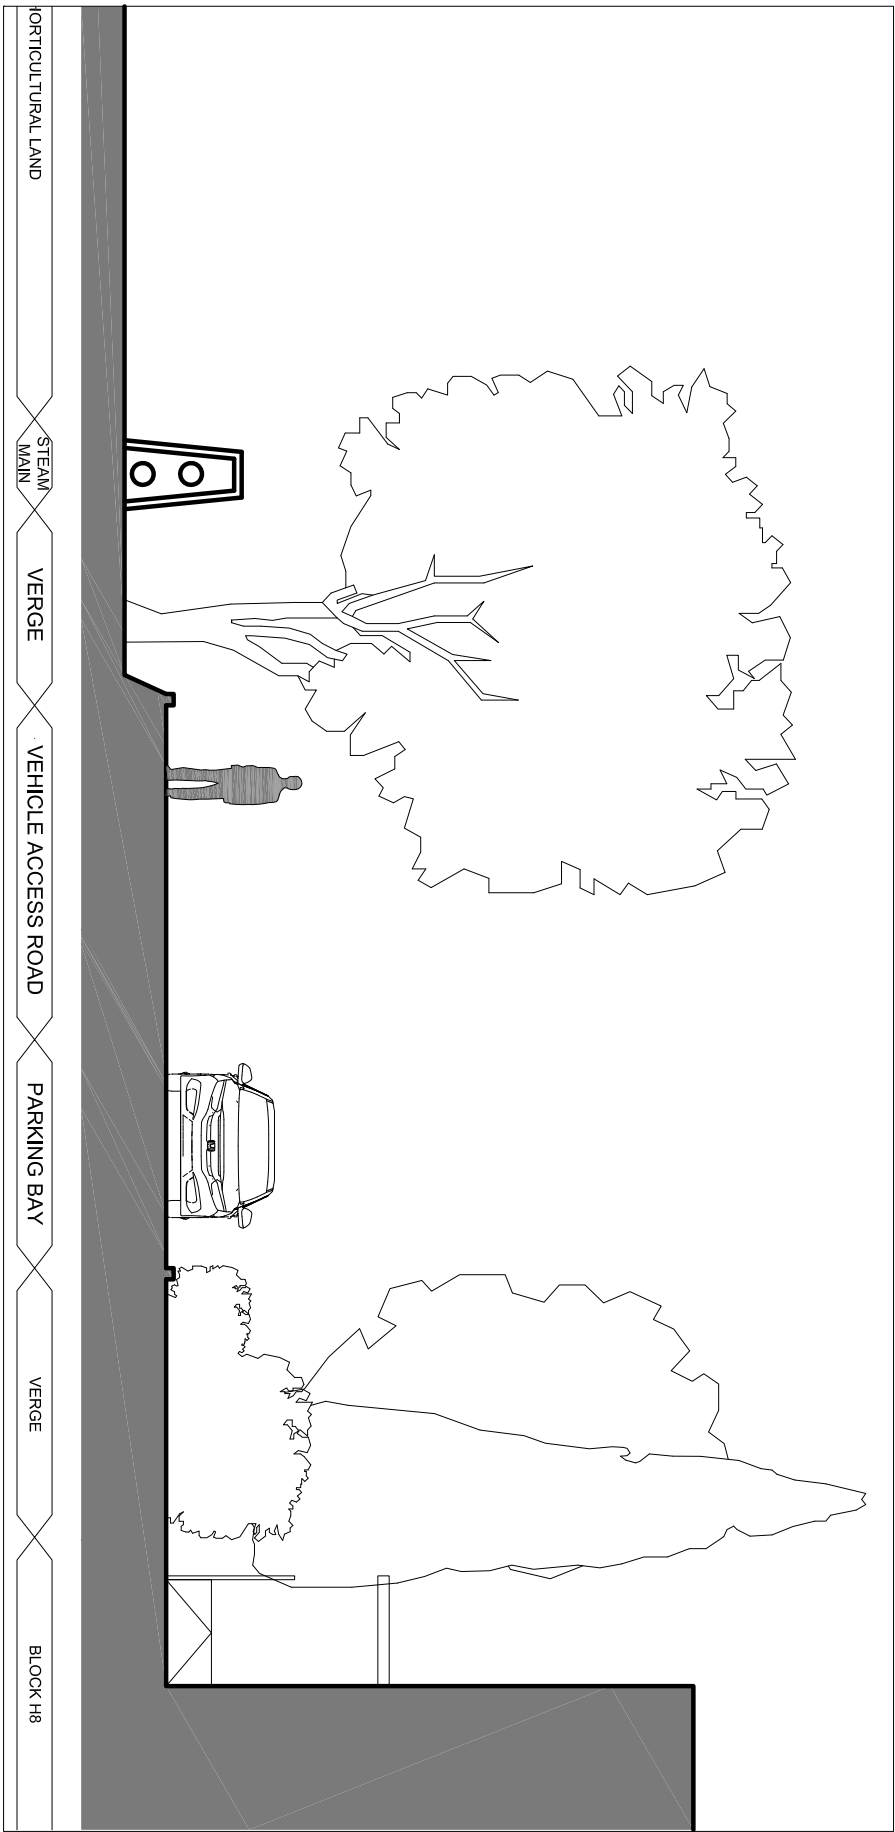

Section AA - Existing Pedestrian Route
1:100

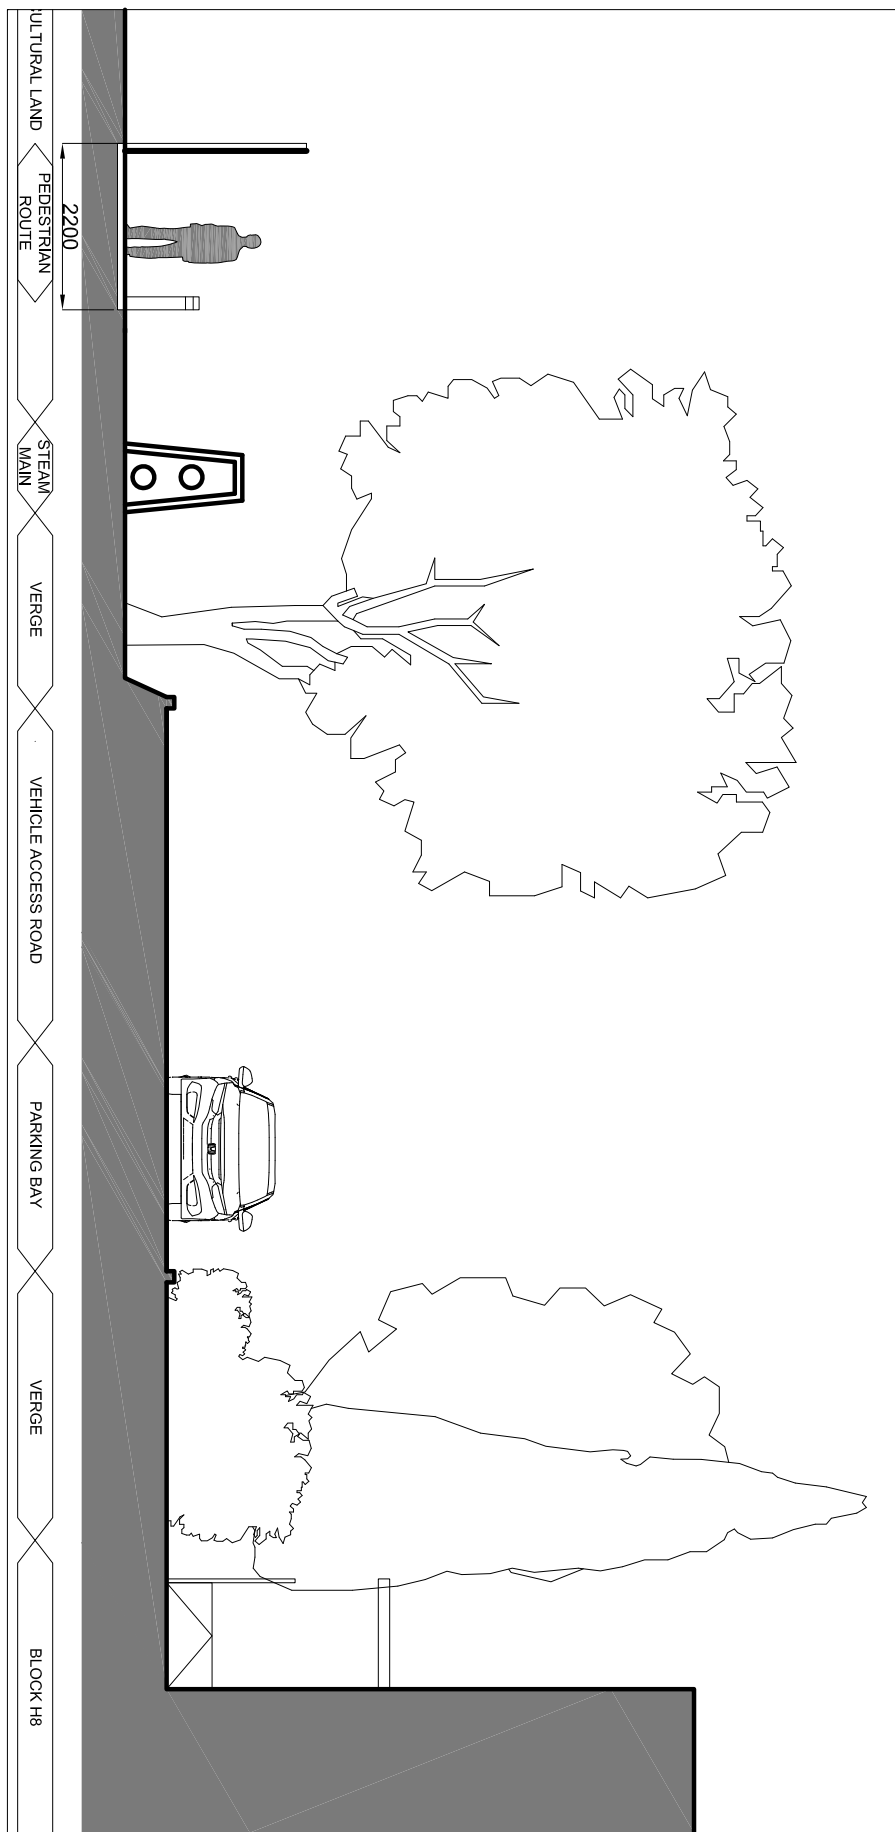

Section AA - Proposed Pedestrian Route
1:100