


Plot Stamp: G:\Estates_Projects\0121 Michael Smith - Replacement of gas store\05 Drawings & Specifications\3 Proposed Building Site Plan.dwg

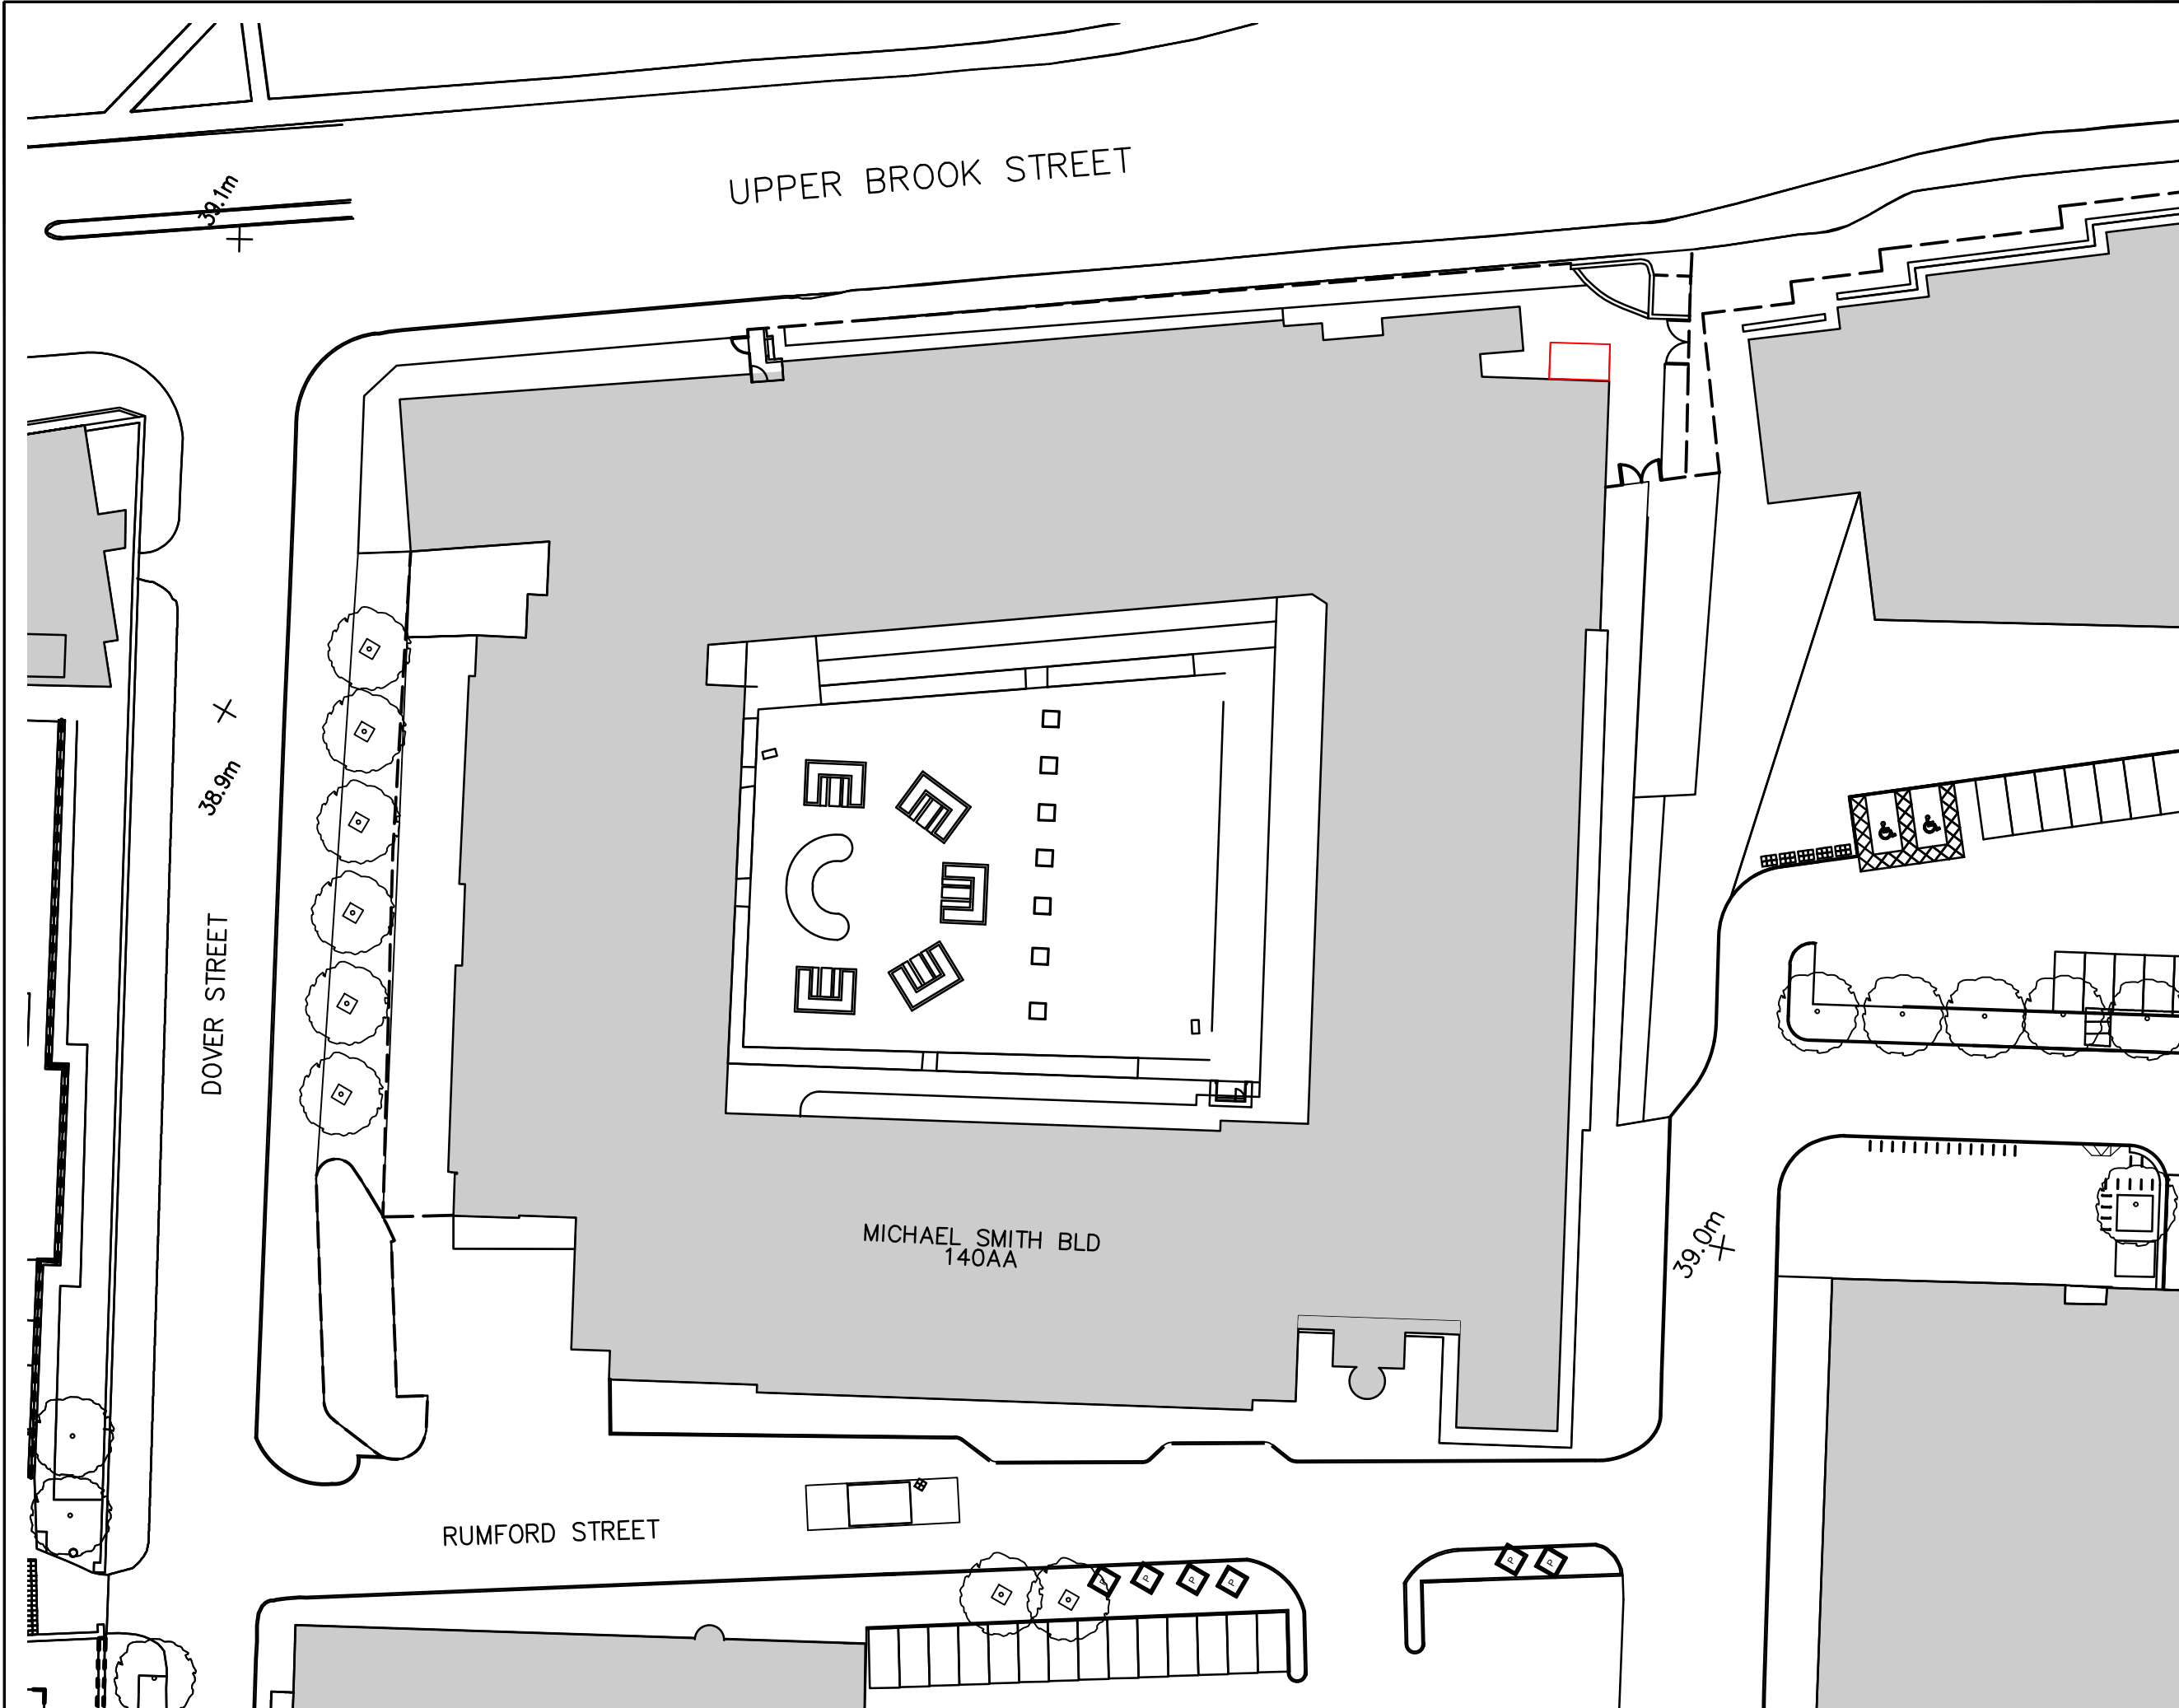

- NOTES
1. DO NOT SCALE FROM THIS DRAWING.
 2. ALL MEASUREMENTS ARE IN MILLIMETERS UNLESS STATED OTHERWISE.
 3. THIS DRAWING IS TO BE READ IN CONJUNCTION WITH THE SPECIFICATION AND ALL RELEVANT ARCHITECTURAL, ELECTRICAL, MECHANICAL AND STRUCTURAL DRAWINGS.
 4. © UNIVERSITY OF MANCHESTER. THIS DRAWING MUST NOT BE REPRODUCED WITHOUT PERMISSION.
 5. DIRECTORATE OF ESTATES AND FACILITIES TO BE NOTIFIED OF ANY DISCREPANCIES.

Rev	Description	Rev	By	Chk'd	Auth

MANCHESTER
1824

The University of Manchester
Directorate of Estates and Facilities
Beyer Building
The University of Manchester
Oxford Road
Manchester
M13 9PL

Drawing Status: **PLANNING**

Project: **New gas compound**

Building Name	Building No.
MICHAEL SMITH BUILDING	140AA
Site Name	
OXFORD ROAD	
Sub Site Name	

Drawing Title: **Location plan**

PM	AS	Drawn	CT	Checked	-	Authorised	-
Scale @ A3	Date	Date	Date	Date	-	Date	-
1:500	Sept 2020	-	-	-	-	-	-

Drawing No.	Revision
B005P	-