



8 EASTERN CIRCLE

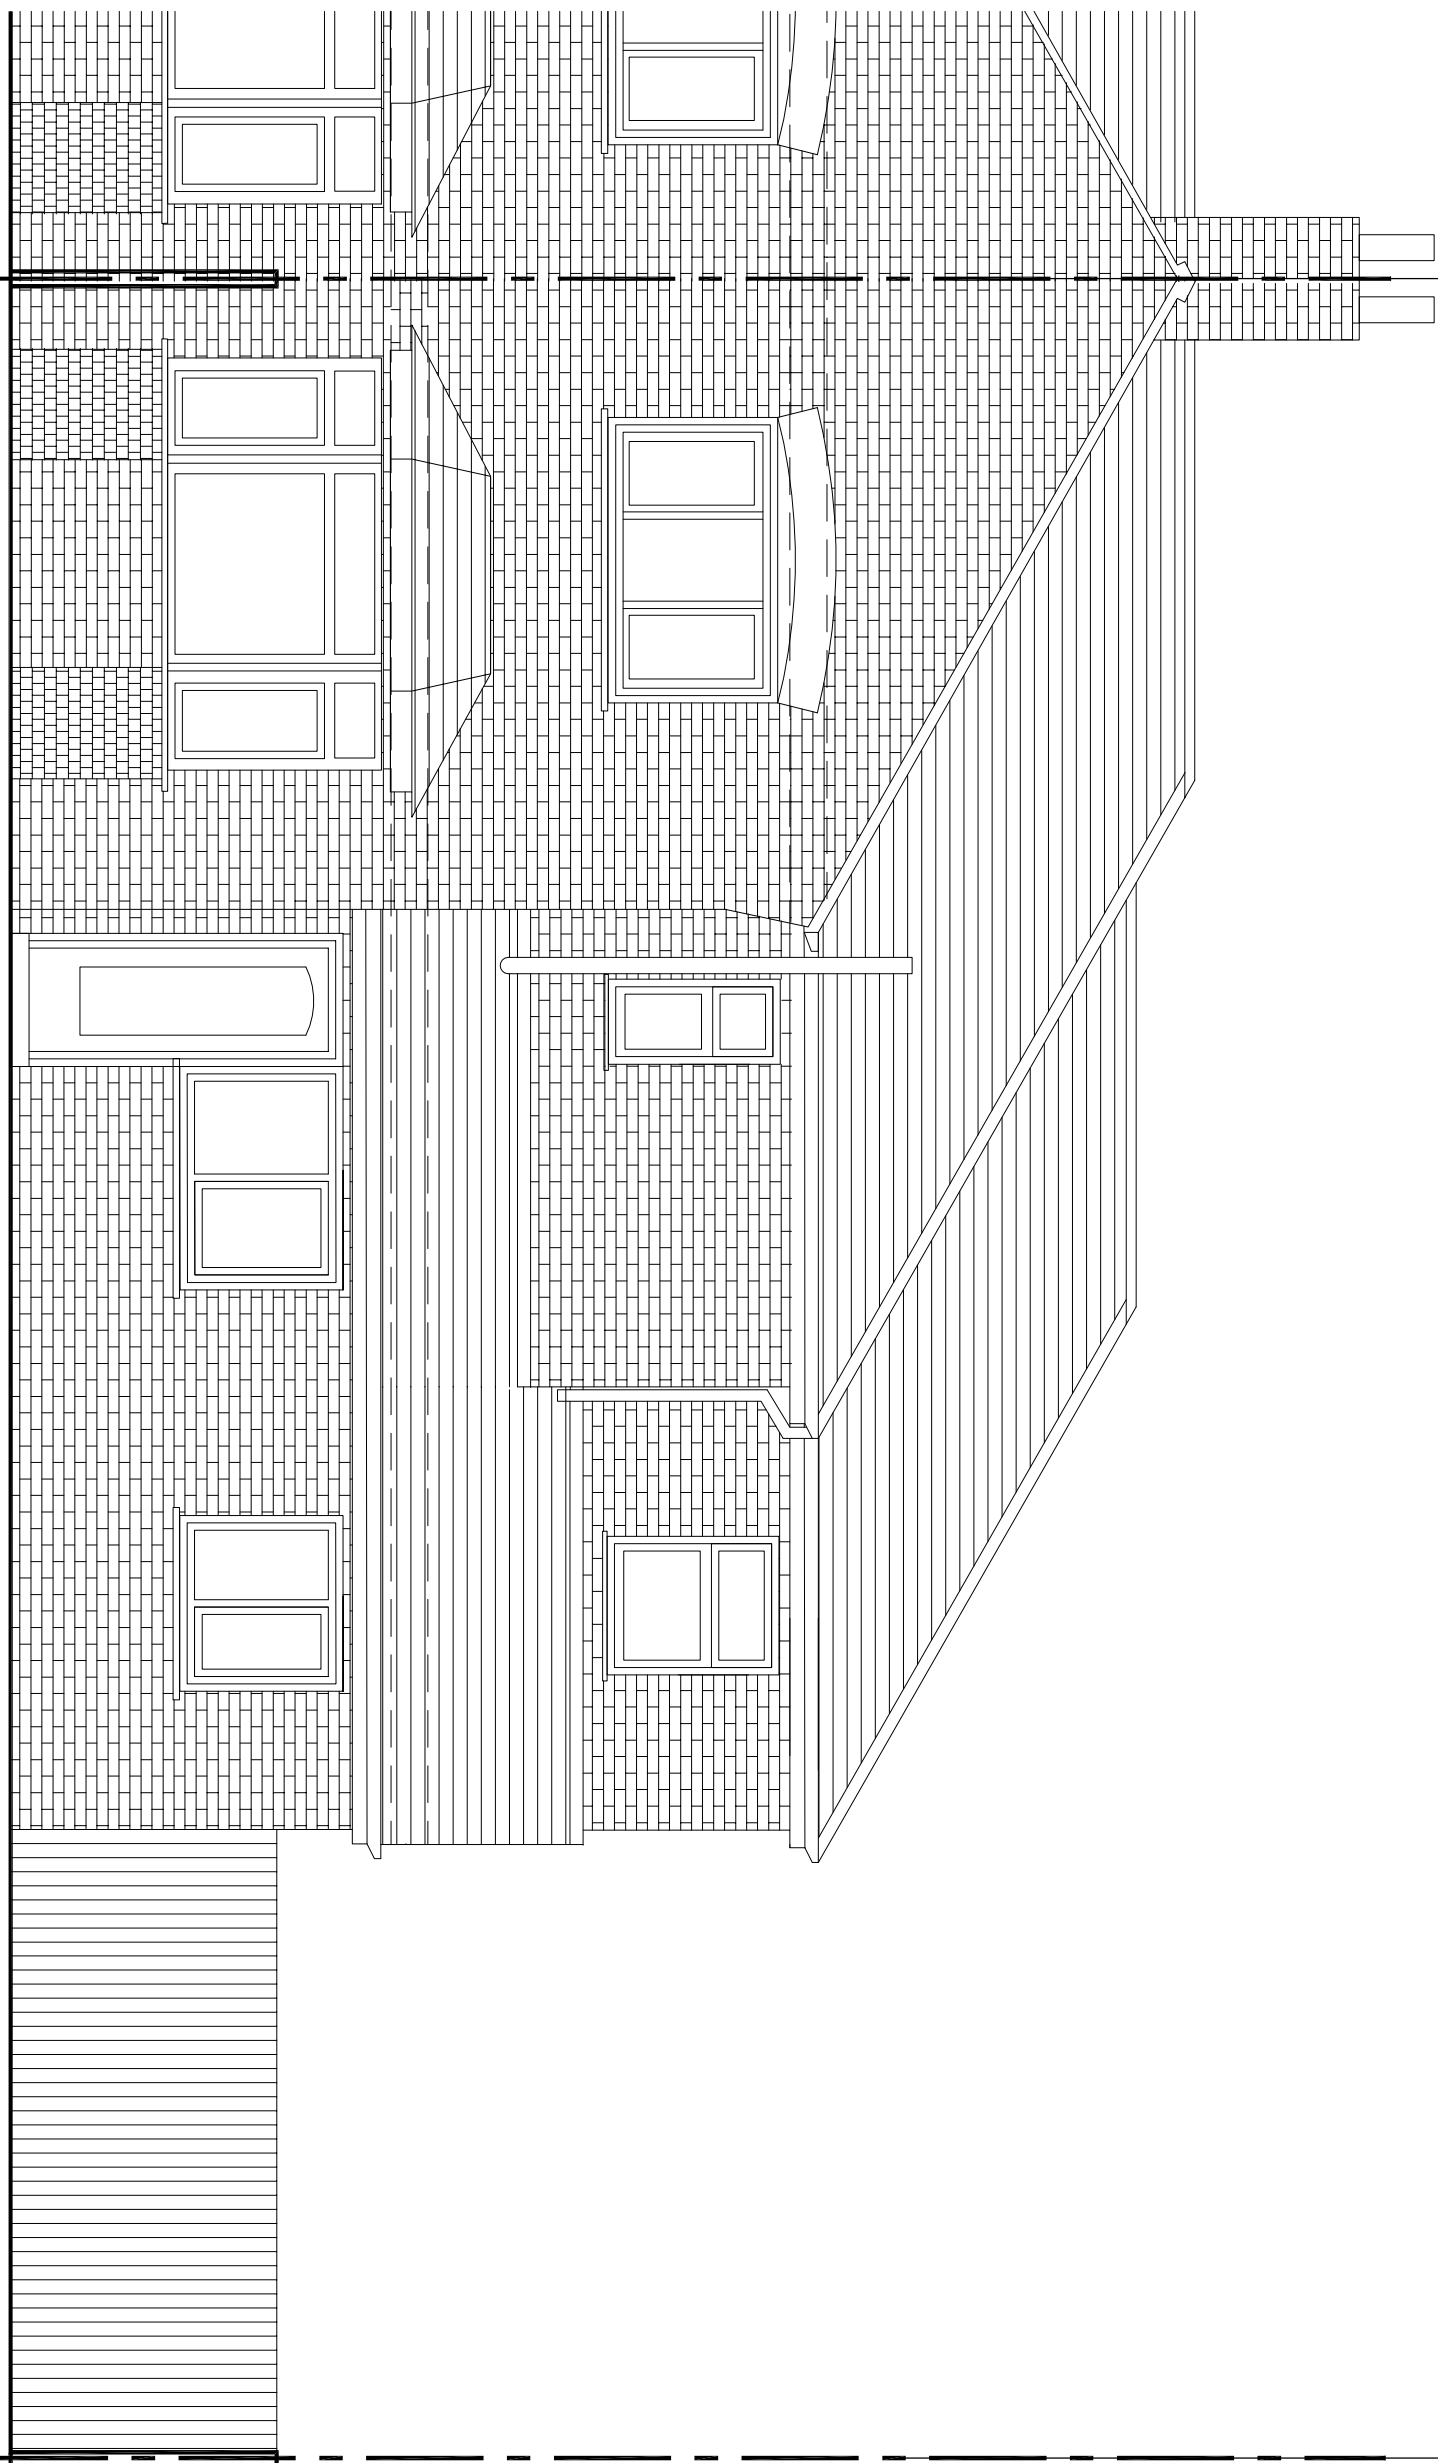


PROPOSED FRONT ELEVATION

8 EASTERN CIRCLE

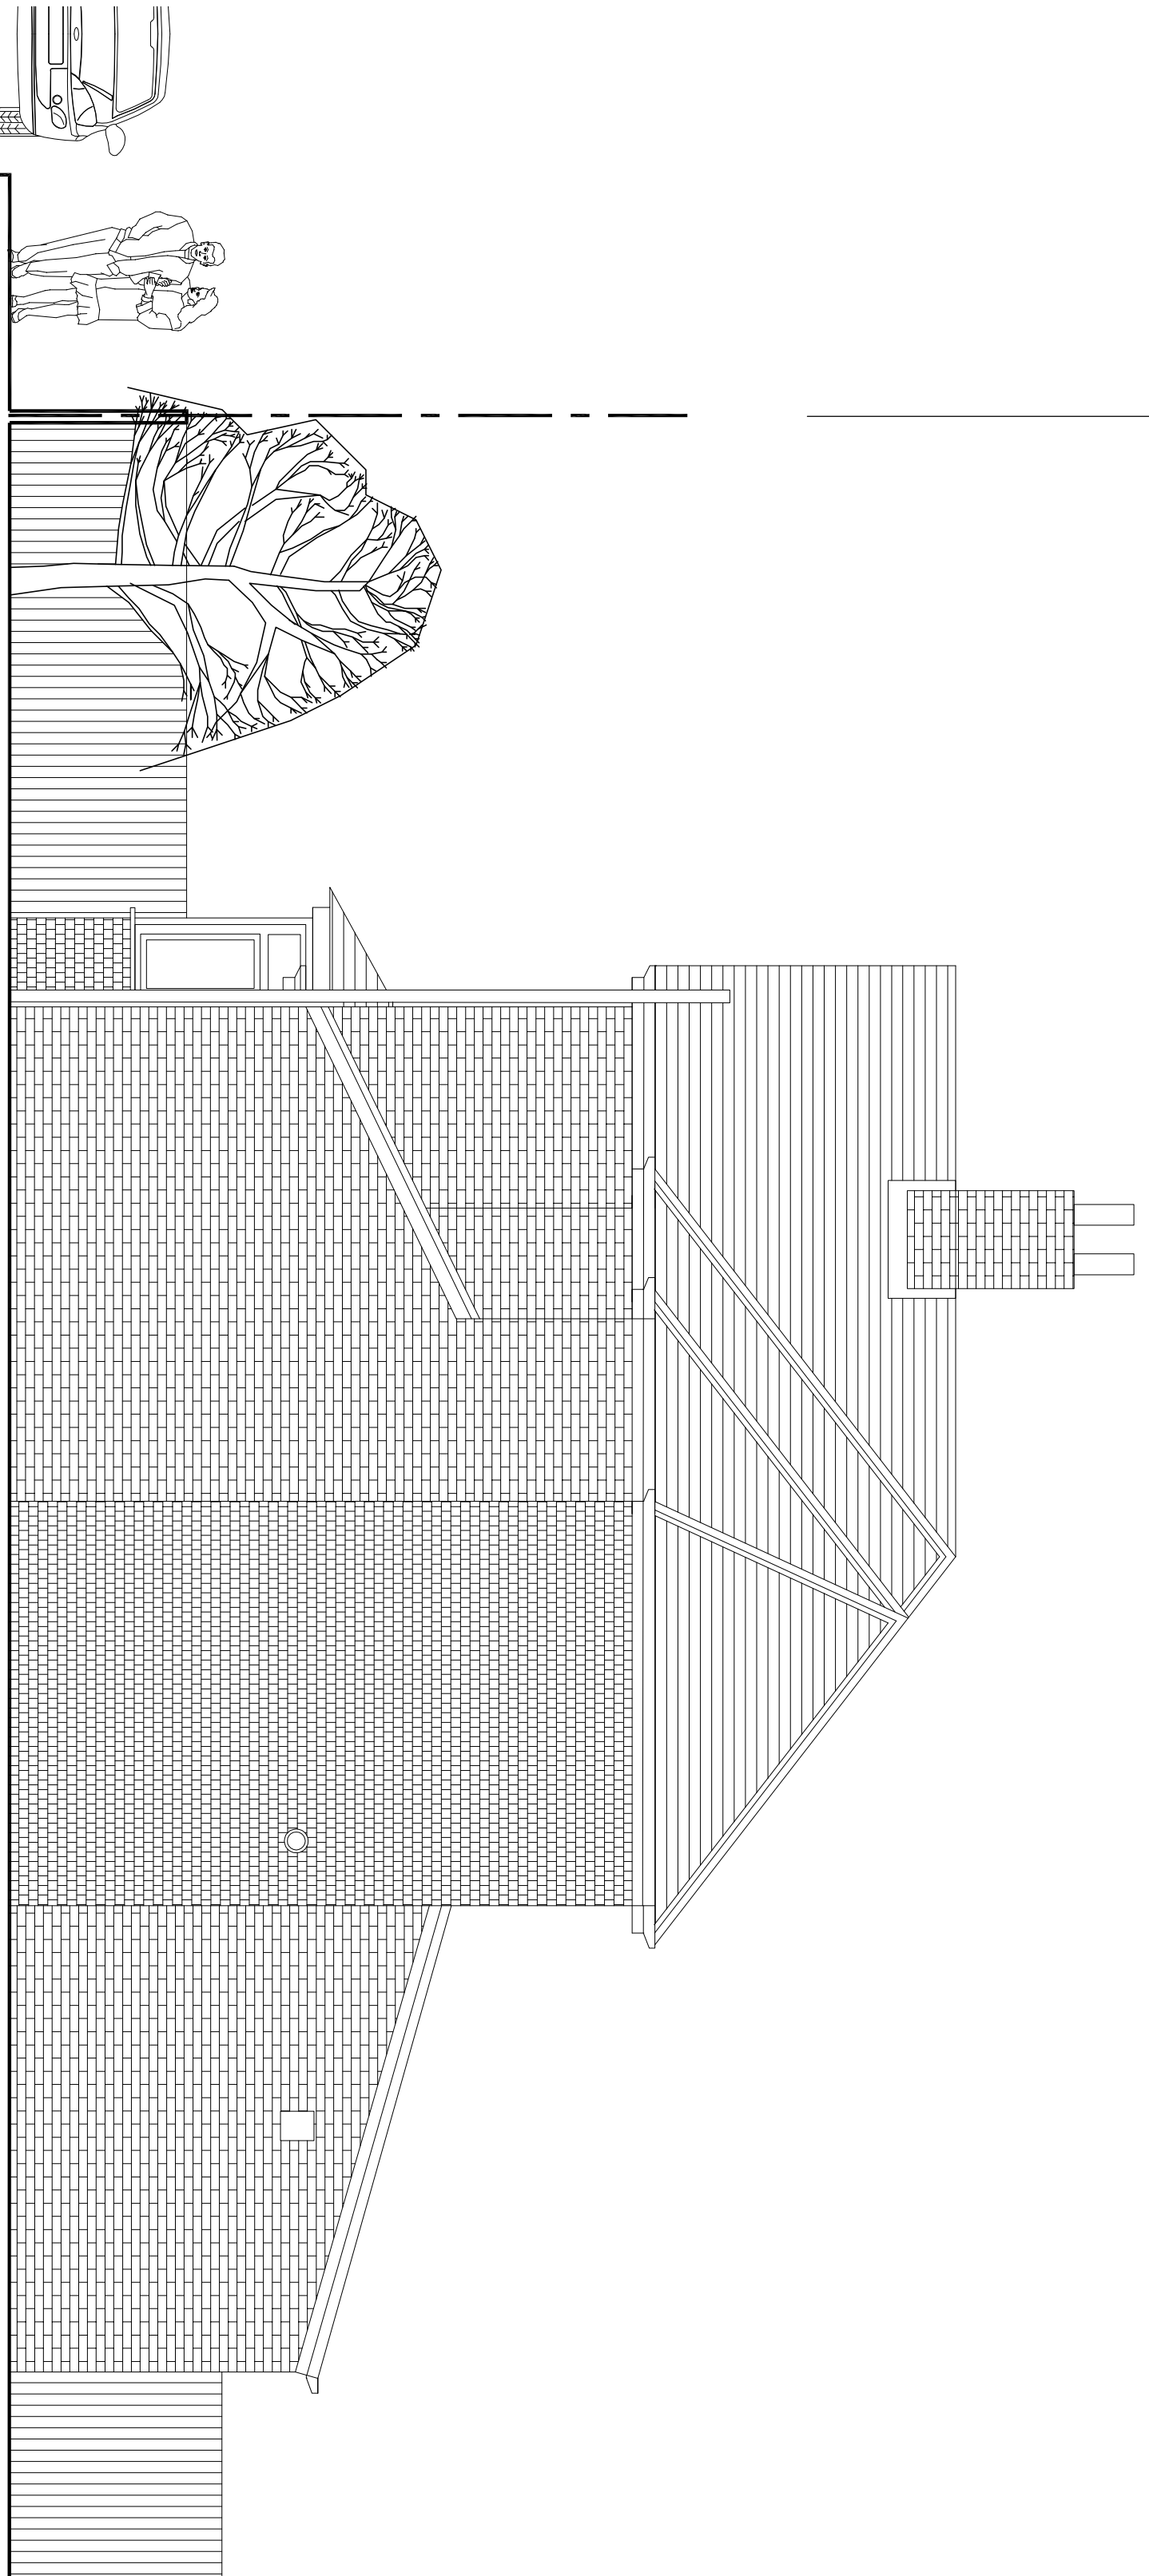


PROPOSED SIDE ELEVATION

8 EASTERN CIRCLE

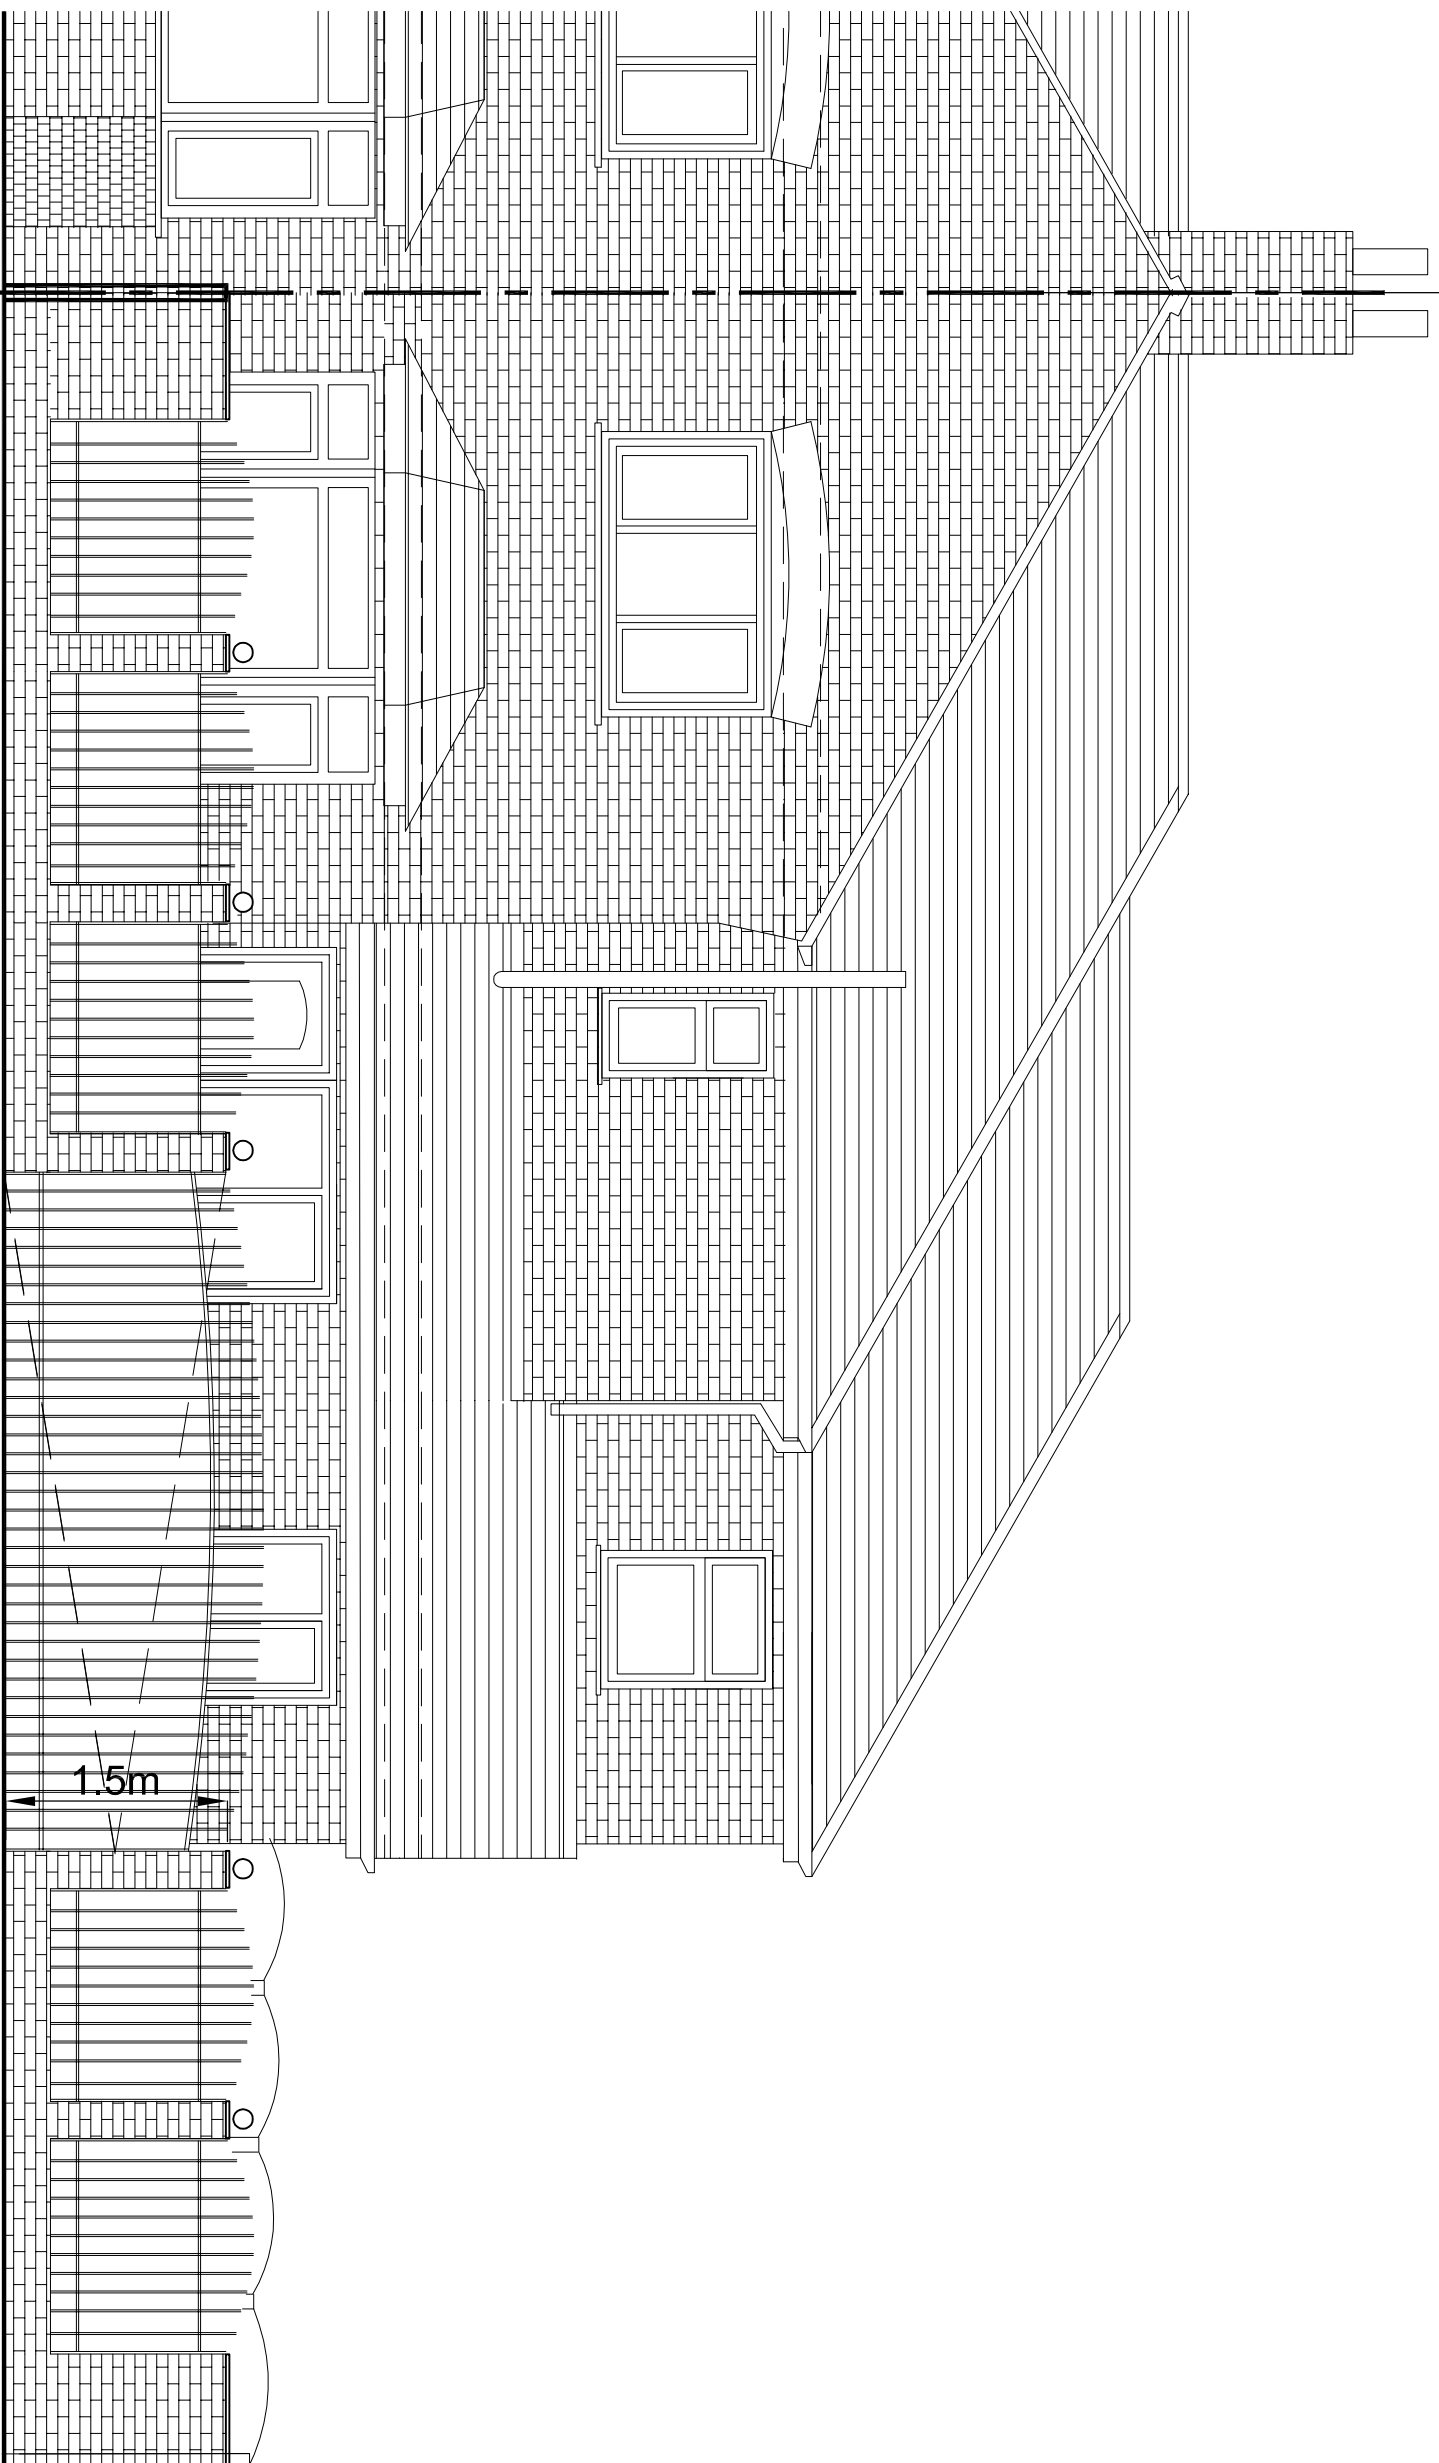

PROPOSED FRONT BOUNDARY ELEVATION

8 EASTERN CIRCLE

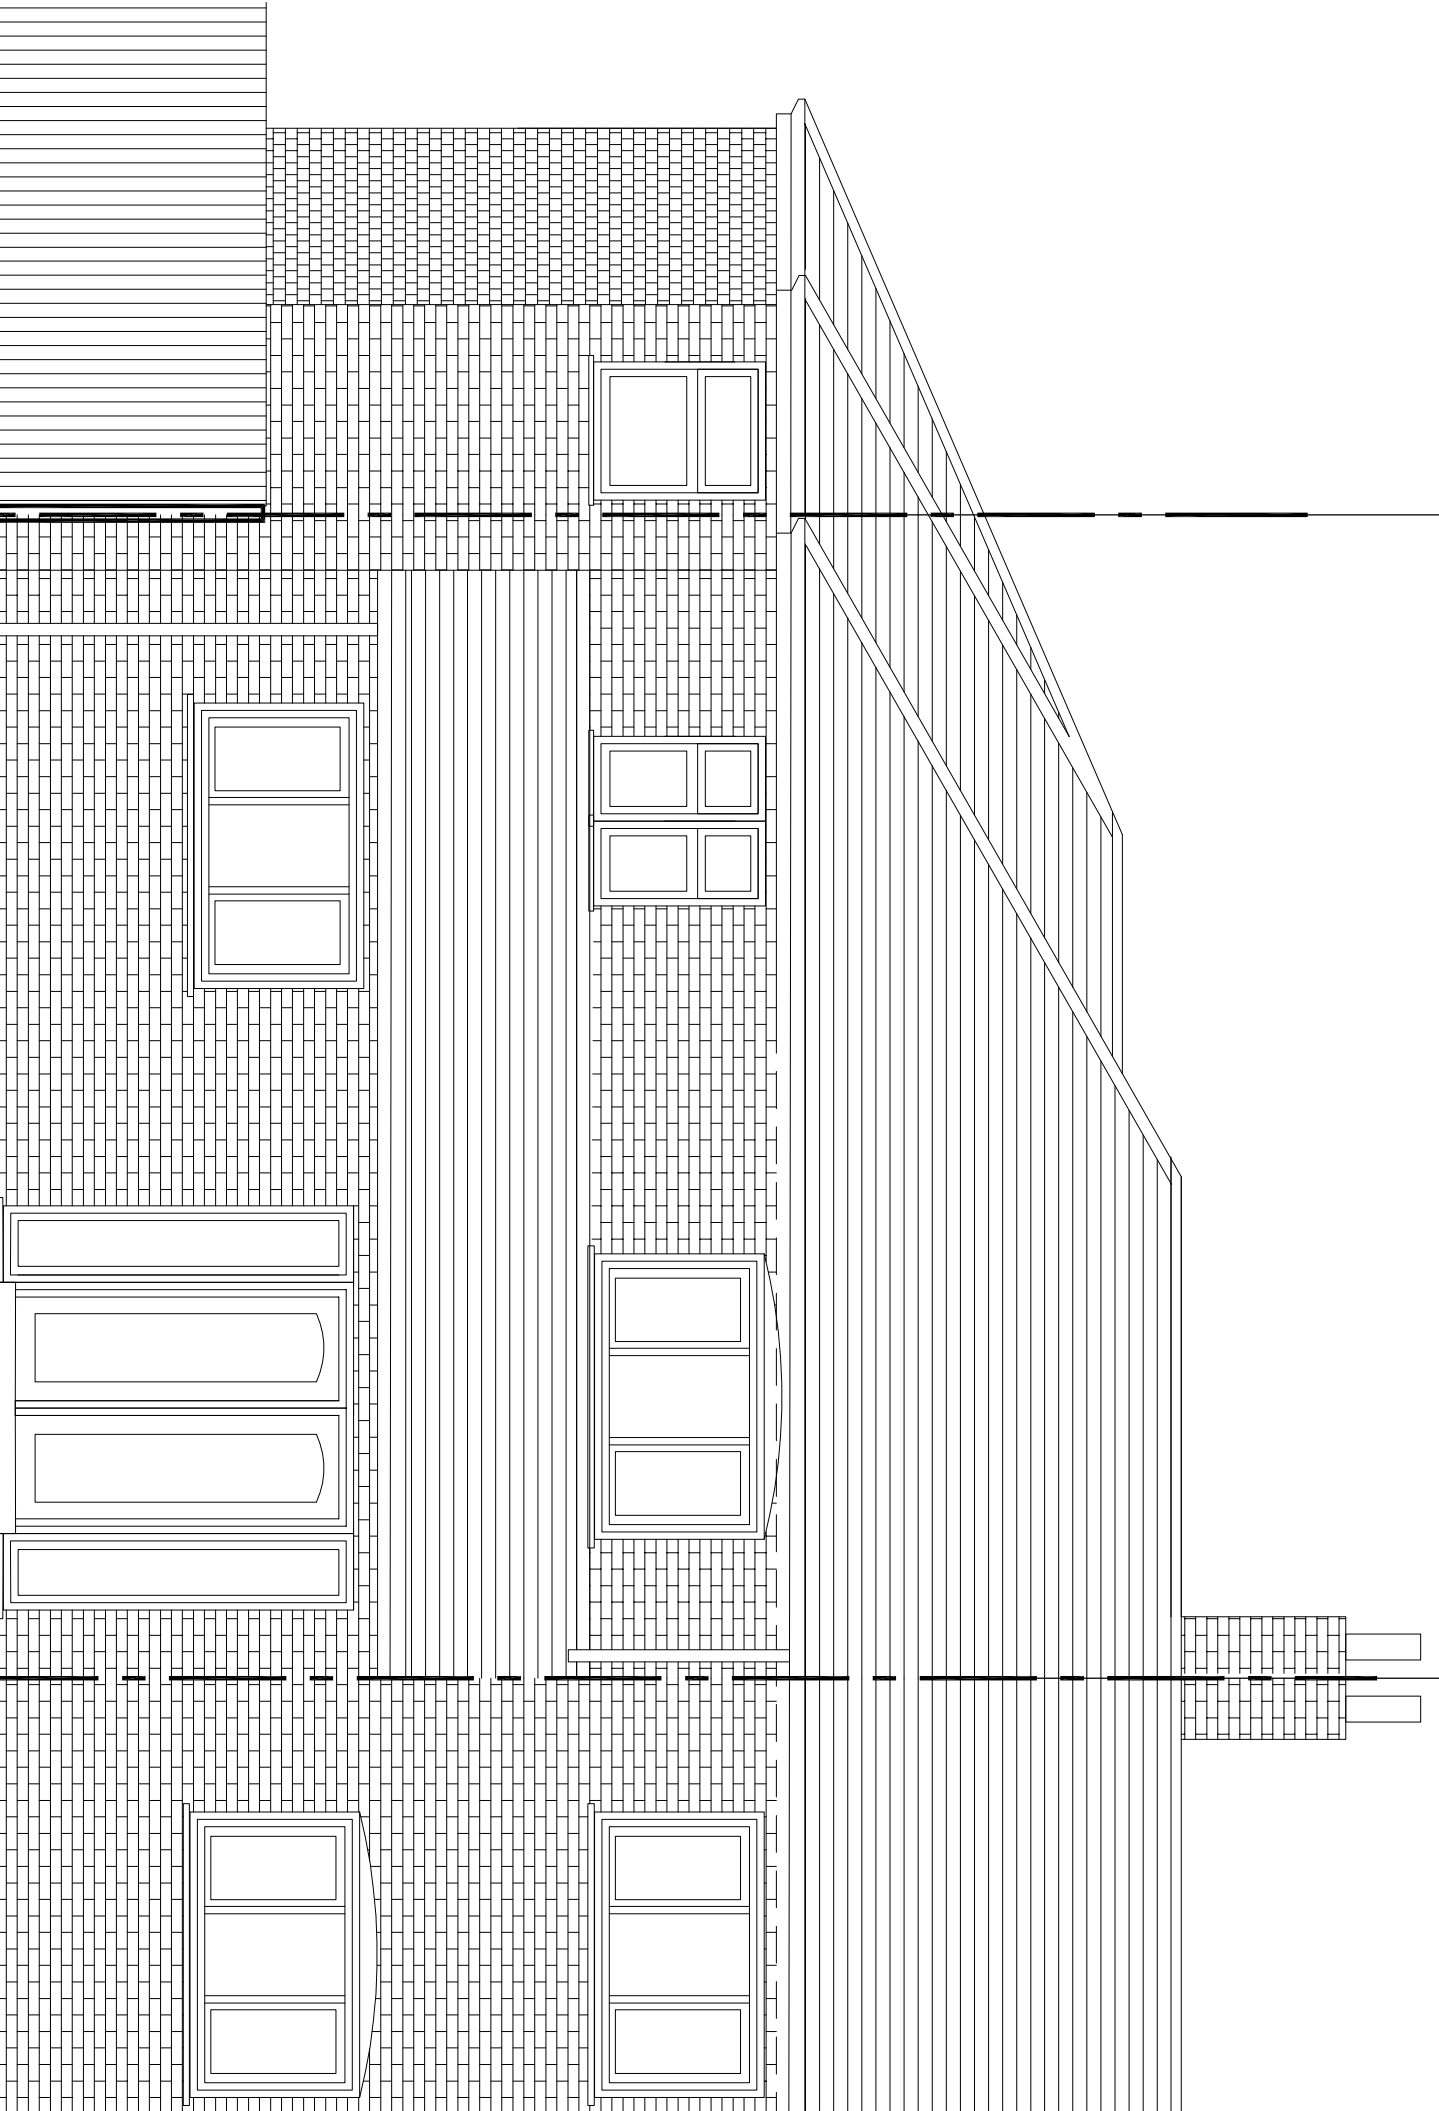

PROPOSED REAR ELEVATION

B 230820 FRONT BOUNDARY ELEVATION MARKED
TO SHOW OPEN BALCONY AND
PILLARS FROM TIMBER CLOSE BOARD

A 300820 FRONT BOUNDARY ELEVATION ADDED
TYPE

BM ARCHITECTURAL DESIGNS
APARTMENT 8,
224 GREAT CLOWES STREET
MANCHESTER M7 2ZS
TEL: 07415 493002

PROJECT: PROPOSED EXTENSIONS AT
8 EASTERN CIRCLE, BURNGATE,
MANCHESTER M19 1JP

TITLE: PROPOSED LAYOUT - ELEVATIONS

CLIENT: MR. SYED BUKHARI AND FAMILY

SCALE 1:100, 150 @A1 DATE: 06/ 2020 DRAWN: BM

STATUS: PLANNING

DRAWING NO.: BW0620EASTP14 REV: B