



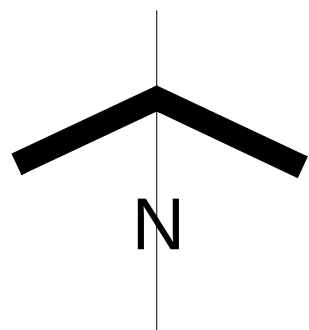


Location plan Scale 1:1250



Site Plan Scale 1:500

All These drawings are for the purpose of achieving local authority planning and building regulations plans approval only and should not be used as a working drawings for building construction. These design drawings must be read in conjunction with structural engineers design, drawings and calculations.

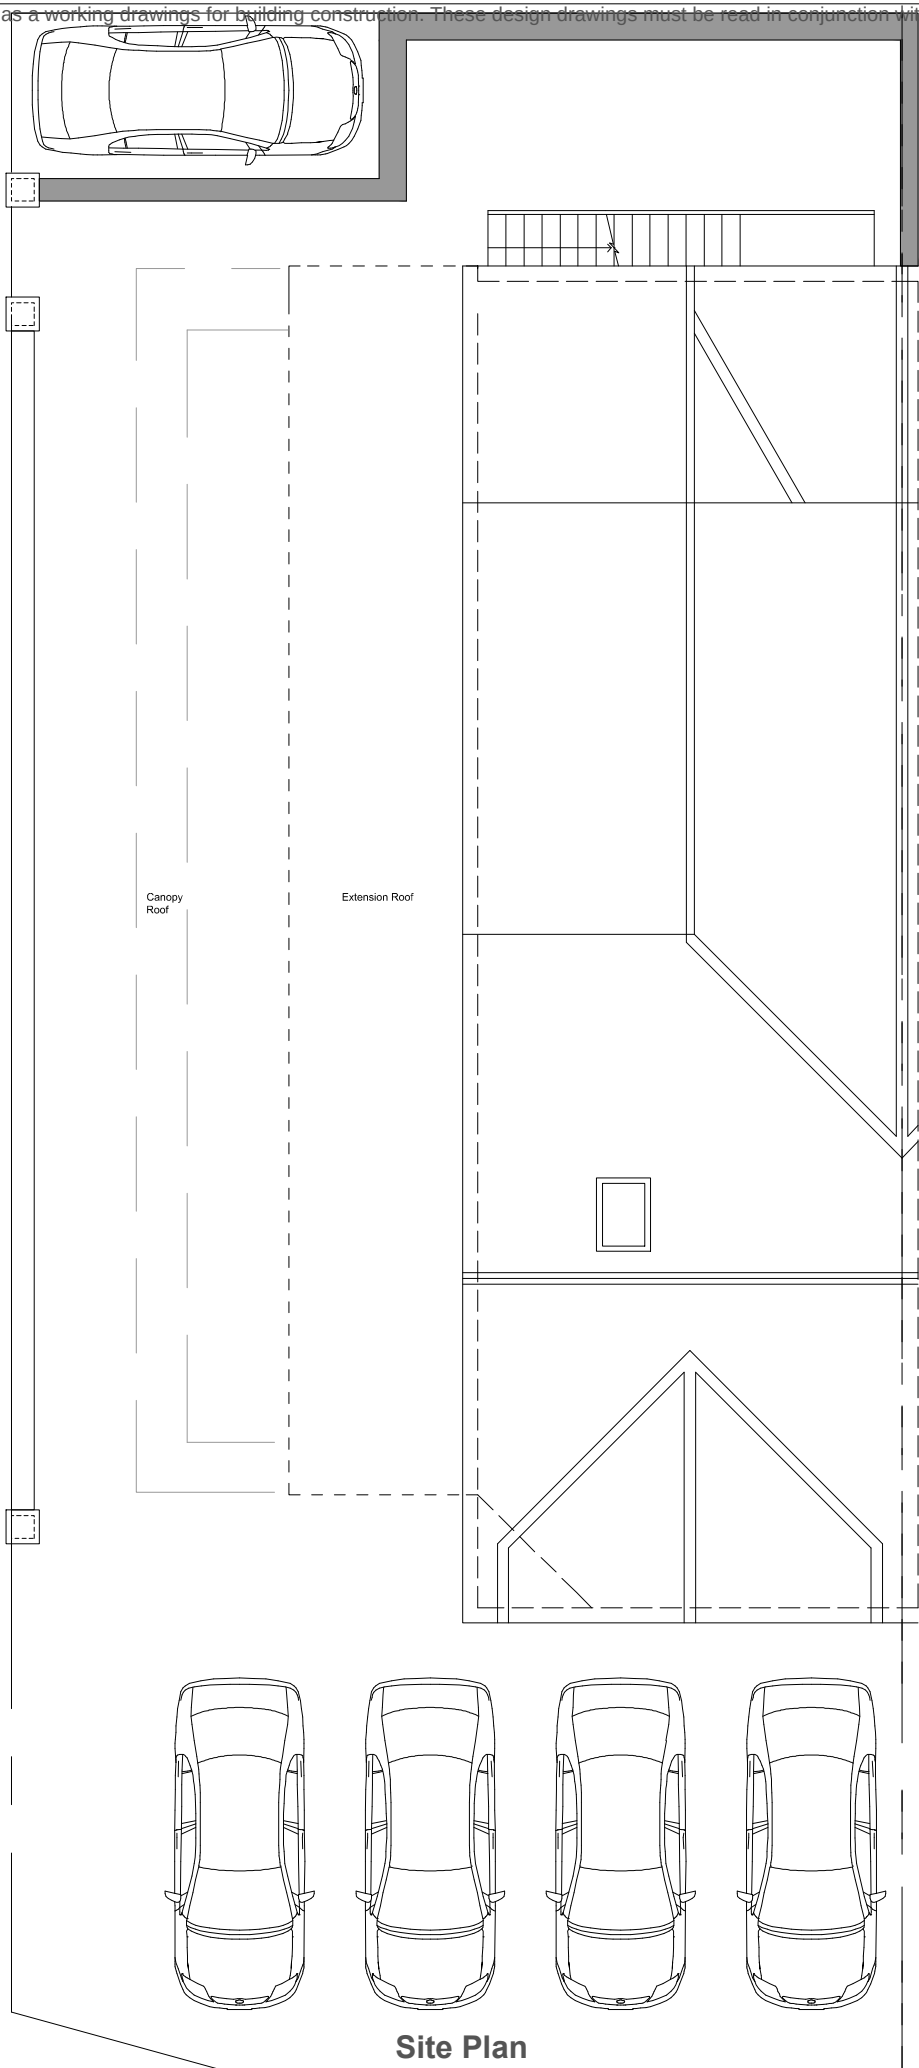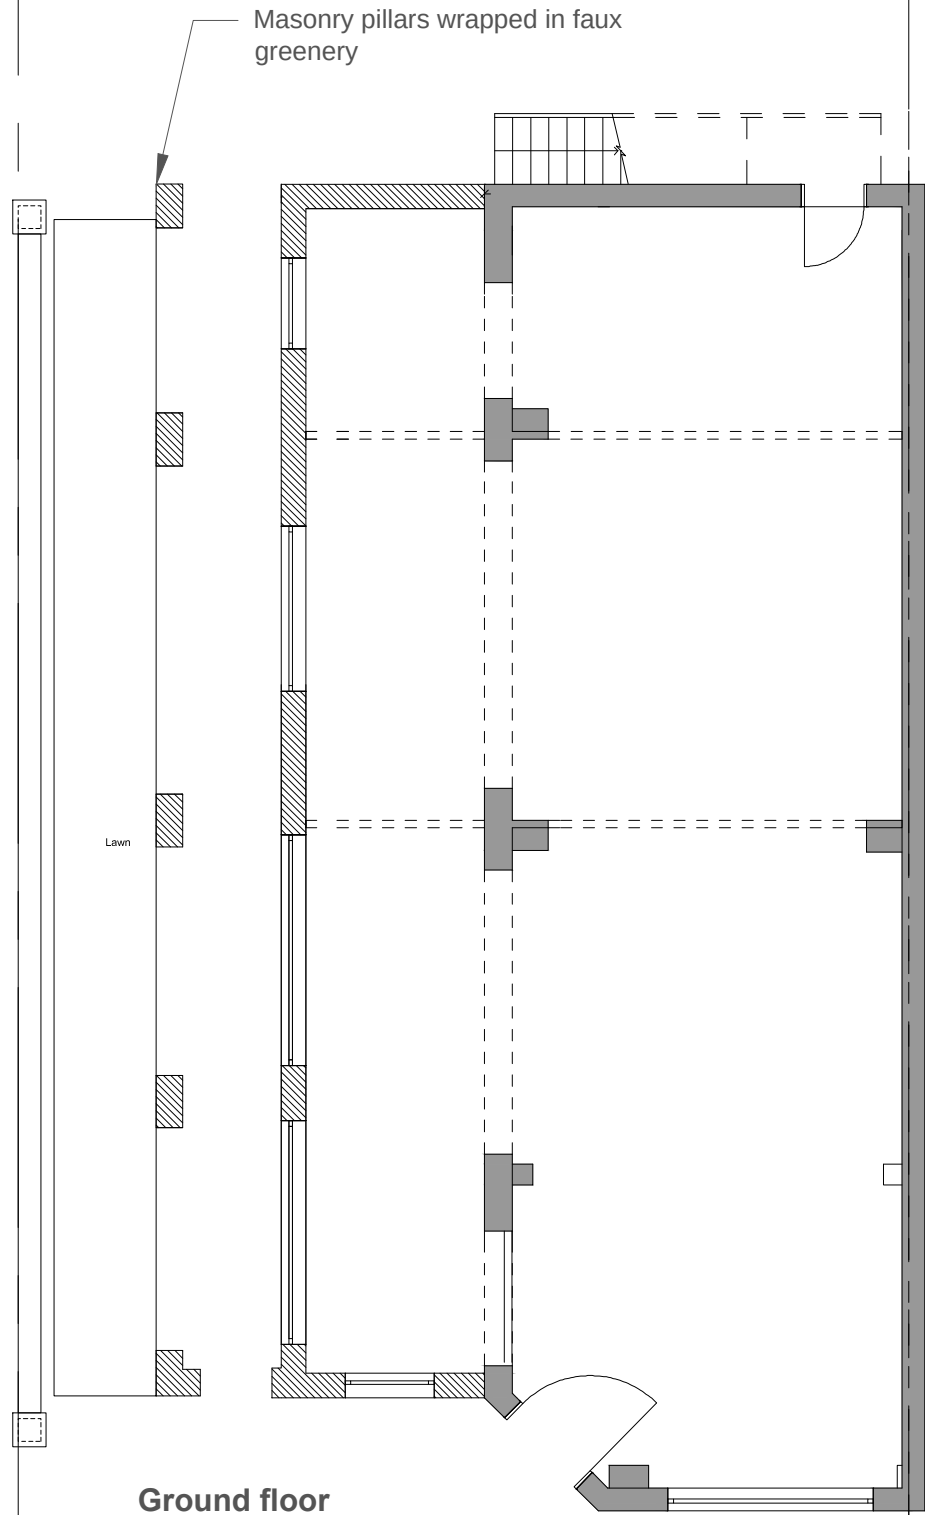

All rights reserved. © Crown copyright 2011. These plans & specifications are the property of A2Z Estates, and shall not be re-printed, reproduced, modified in whole or part without written consent, nor shall any building or structure be constructed in accordance with such plans or specifications thereof without written consent.



a2z estates
& MAINTENANCE

256 Finney Lane SK8 3QD
www.a2zestates.co.uk
0161 232 9307

Retail Unit
1915 1 Meldon Rd Manchester M13 0TZ

Floor and site plans 1:100@A3
Proposed

02A




Side Elevation

Front Elevation

Masonry pillars wrapped in faux greenery

Masonry pillars rendered Grey

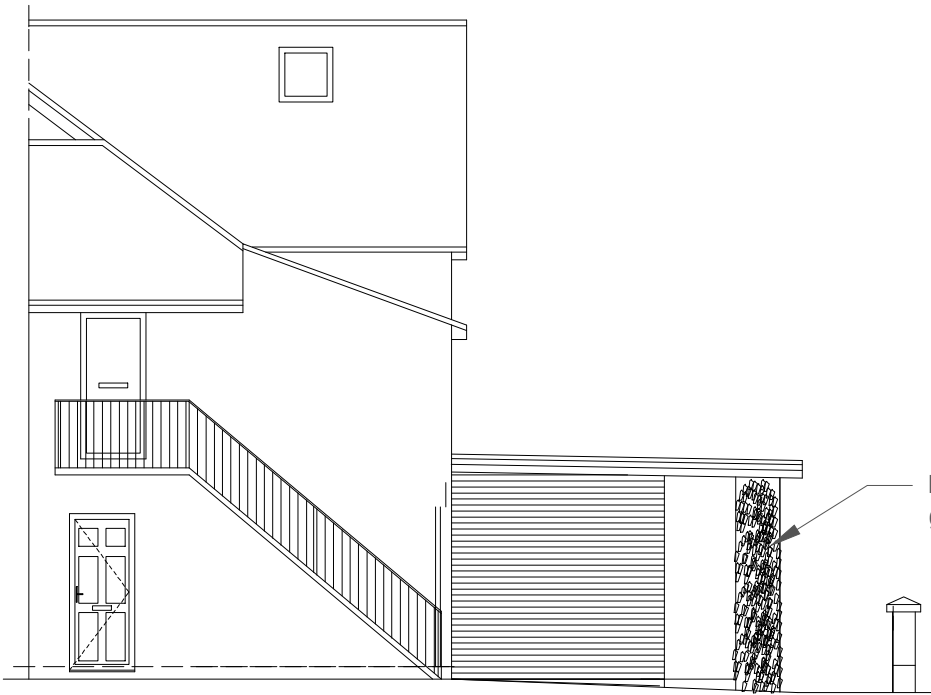

Rear Elevation

Masonry pillars wrapped in faux greenery



a2z estates
& MAINTENANCE

256 Finney Lane SK8 3QD
www.a2zestates.co.uk
0161 232 9307

Elevations 1:75@A3
Proposed

Retail Unit
1915 1 Meldon Rd Manchester M13 0TZ