





EXISTING GA SIDE ELEVATION

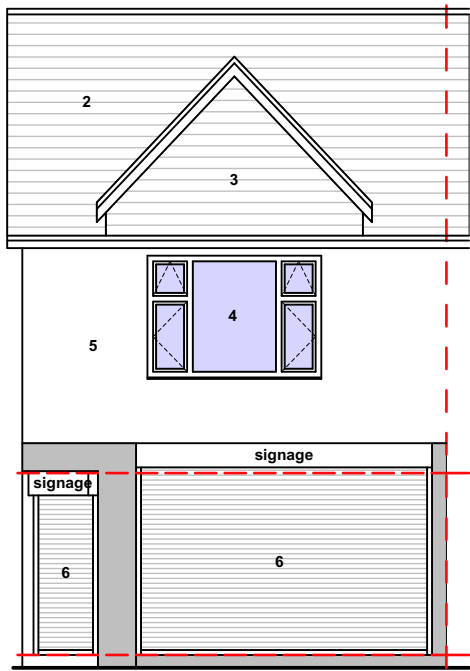


EXISTING GA FRONT ELEVATION




PROPOSED GA SIDE ELEVATION

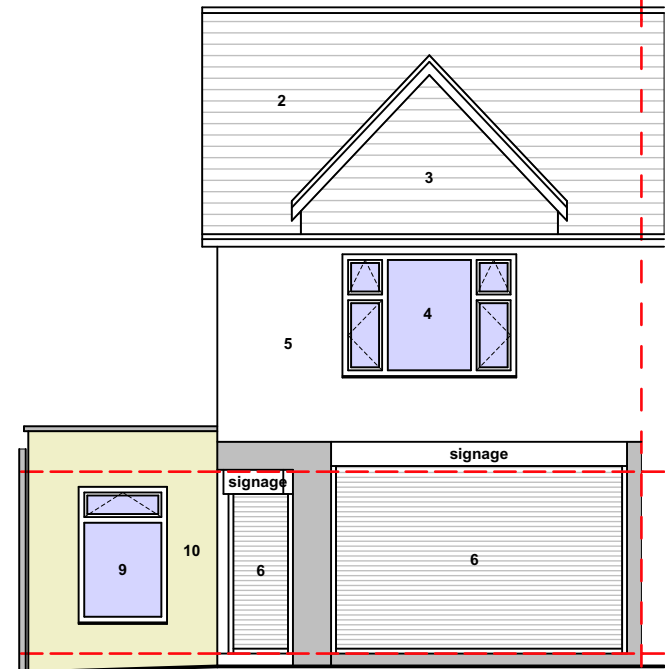

PROPOSED GA FRONT ELEVATION

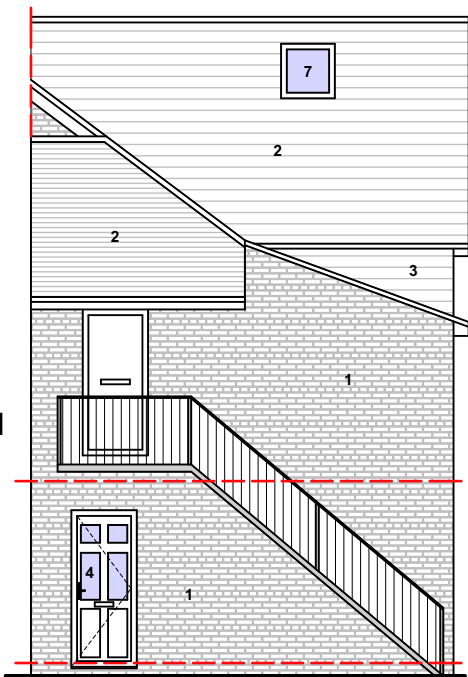

EXISTING GA REAR ELEVATION

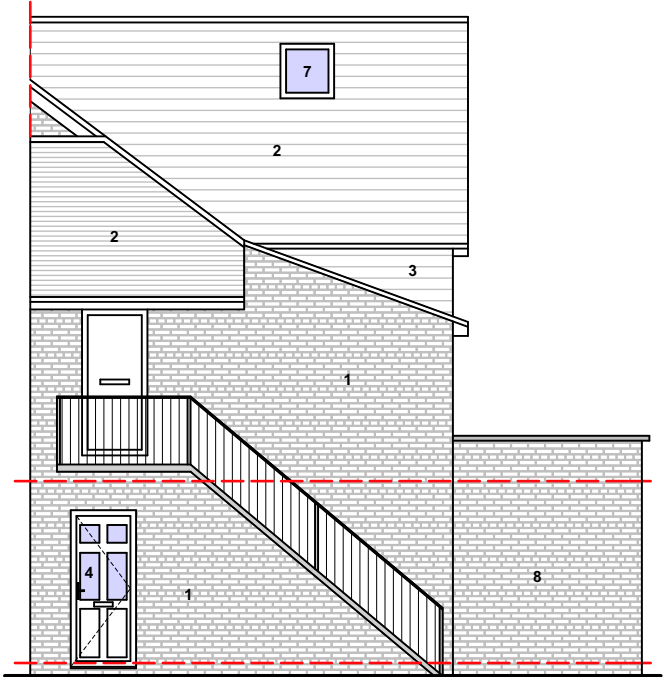

PROPOSED GA REAR ELEVATION

notes

This drawing is subject to a detailed building and site survey, therefore no guarantee of its accuracy can be given. This drawing has been draughted in accordance with the clients design requirements. All areas are approximate and are subject to a detailed building and site survey and further design development. All dimensions should be checked prior to commencement of construction on site. Measurements should not be taken off the drawing.

All dimensions shown are in millimetres (mm).

Text Key

1. Existing facing brickwork
2. Existing slate roof tiles
3. Existing white cladding
4. Existing uPVC doors & window
5. Existing white rendering
6. Existing aluminum shutter with window & door
7. Existing rooflight
8. Proposed brickwork to match existing
9. Proposed uPVC doors & window
10. Proposed white render finish



PL1 Extension roof amended to parapet wall with coping stone 11.05.18
PL0 Planning Issue 26.03.18



NADA Architects Ltd
169 Kingsway
Burnage
Manchester
M19 2ND
Mob: 07974 735527
E: ahmed@nadaarchitects.com
W: www.nadaarchitects.com

D - design PL - planning PT - pre-tender
T - tender P - preliminary
C - construction R - record

MR BILAL

SHOP EXTENSION
1 MELDON ROAD,
MANCHESTER, M13 0TZ

EXISTING & PROPOSED GA
ELEVATIONS

scale 1:100 @ A3 date 26.03.18 drawn MH checked AC

job no (category) dwg no revision

18-585 (02)001 PL1

Drawing measurements shall not be obtained by scaling. Verify all dims prior to construction. Immediately report any discrepancies on this drawing to Architect. This drawing shall be read in conjunction with associated specifications and related consultant's documents.

PLANNING