


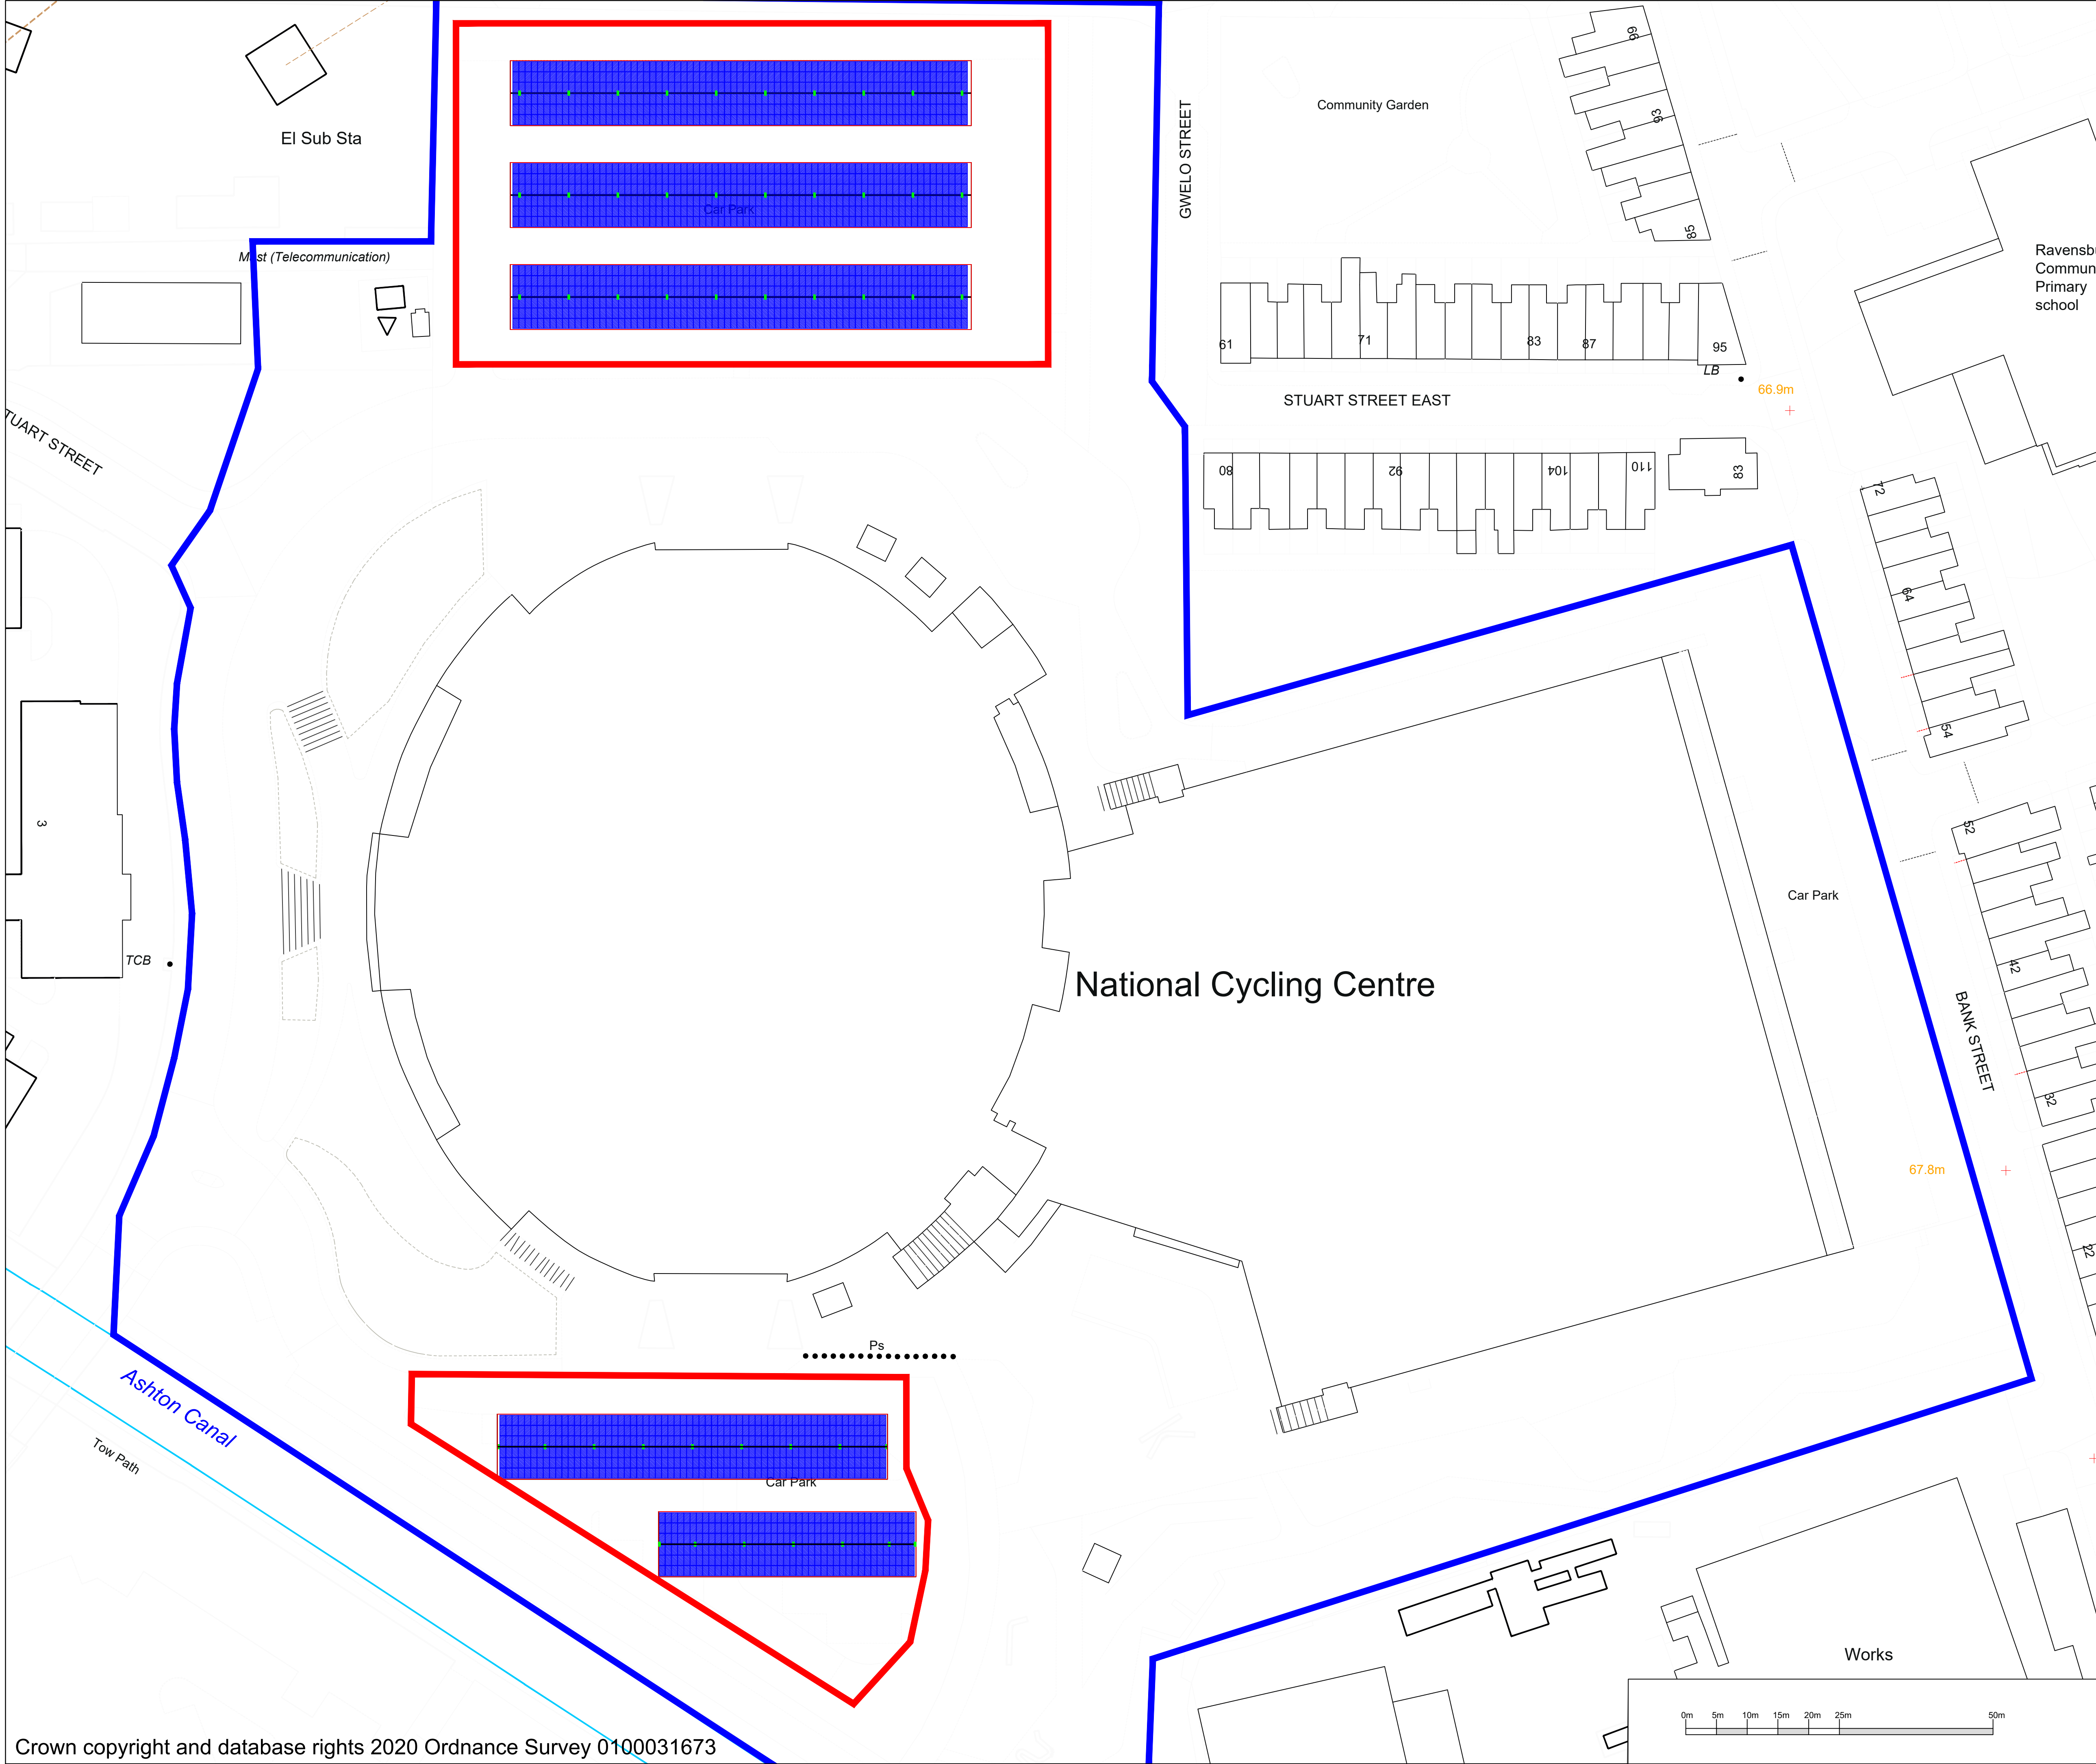

Notes:

- DO NOT SCALE FROM THIS DRAWING. USE FIGURE DIMENSIONS ONLY.
- ALL DIMENSIONS ARE IN MM.
- IMAGES ARE FOR GENERAL INFORMATION.
- EVOENERGY RESERVE THE RIGHT TO REVISE THIS DRAWING IN THE INTEREST OF SYSTEM DEVELOPMENT.
- THIS DRAWING REMAINS THE INTELLECTUAL PROPERTY OF EVOENERGY AND MAY BE DISTRIBUTED ONLY WITH PERMISSION EXPRESSED IN WRITING.

NOT FOR CONSTRUCTION

REV	DESCRIPTION	DATE	BY	APPROVED
RE01	PROVISIONAL	03/09/2020	G.LIU	X.XXXXX

North Indicator

EvoEnergy Ltd
Eldon Business Park,
Eldon Road,
Nottingham, NG9 6DZ

T: 08448 150200
F: 01512 111917
www.evoenergy.co.uk
info@evoenergy.co.uk

EVOENERGY
Powering the Future

Project

MANCHESTER NATIONAL CYCLING CENTRE

Drawing Title

SITE PLAN

Drawn By

G.LIU

Approved By

X.XXXXX

Scale (A1)

1:500

Drawing Status

PROVISIONAL

Drawing Number

90-001788 - P02-RE01

Date

03/09/2020

Crown copyright and database rights 2020 Ordnance Survey 0100031673