


General Notes

The Architect shall have no responsibility for any use made of this document other than for that which it was prepared and issued.
All dimensions should be checked on site. Do not scale from this drawing. To be read in conjunction with all other Consultant's drawings. The Architect to be immediately notified of any discrepancies.

Copyright on this drawing retained by the Architect.



1 Existing West Elevation
1 : 100

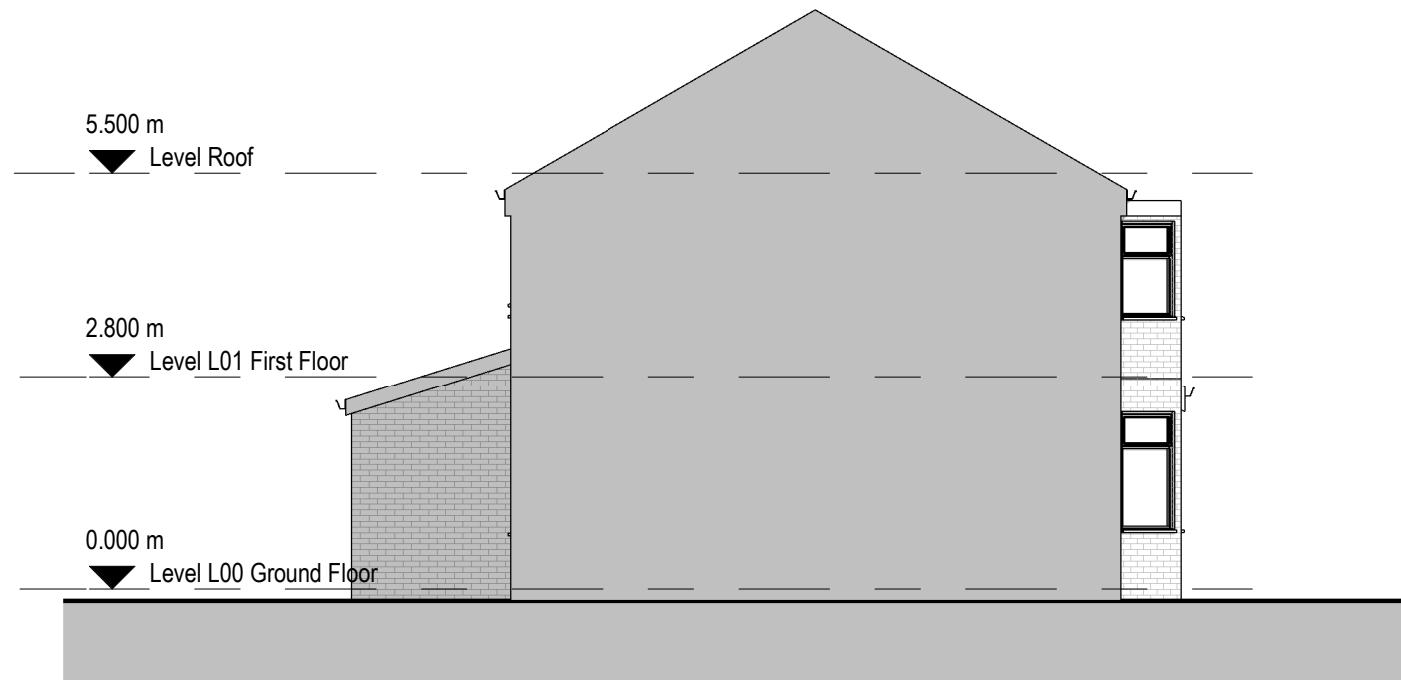

2 Existing North Elevation
1 : 100



3 Existing East Elevation
1 : 100



4 Existing South Elevation
1 : 100

12/07/20 SA SH Initial Issue
No. Date Dwn Chk App Revision or reason for issue

Client

Hassan Nawaz

createitstudios
Architects & Designers

Create It Studios (NW) Ltd
Universal Square
Devonshire Street North
Manchester M12 6JH
0161 974 6165
www.createitstudios.co.uk
info@createitstudios.co.uk

Project Title
18 Hoscar Drive, Manchester M19 2LS

Scale / North Point

1 : 100

Drawing Title
Existing Elevations

Drawing Number
A1276(01)AP003
Drawing Status
Preliminary
Revision
-